


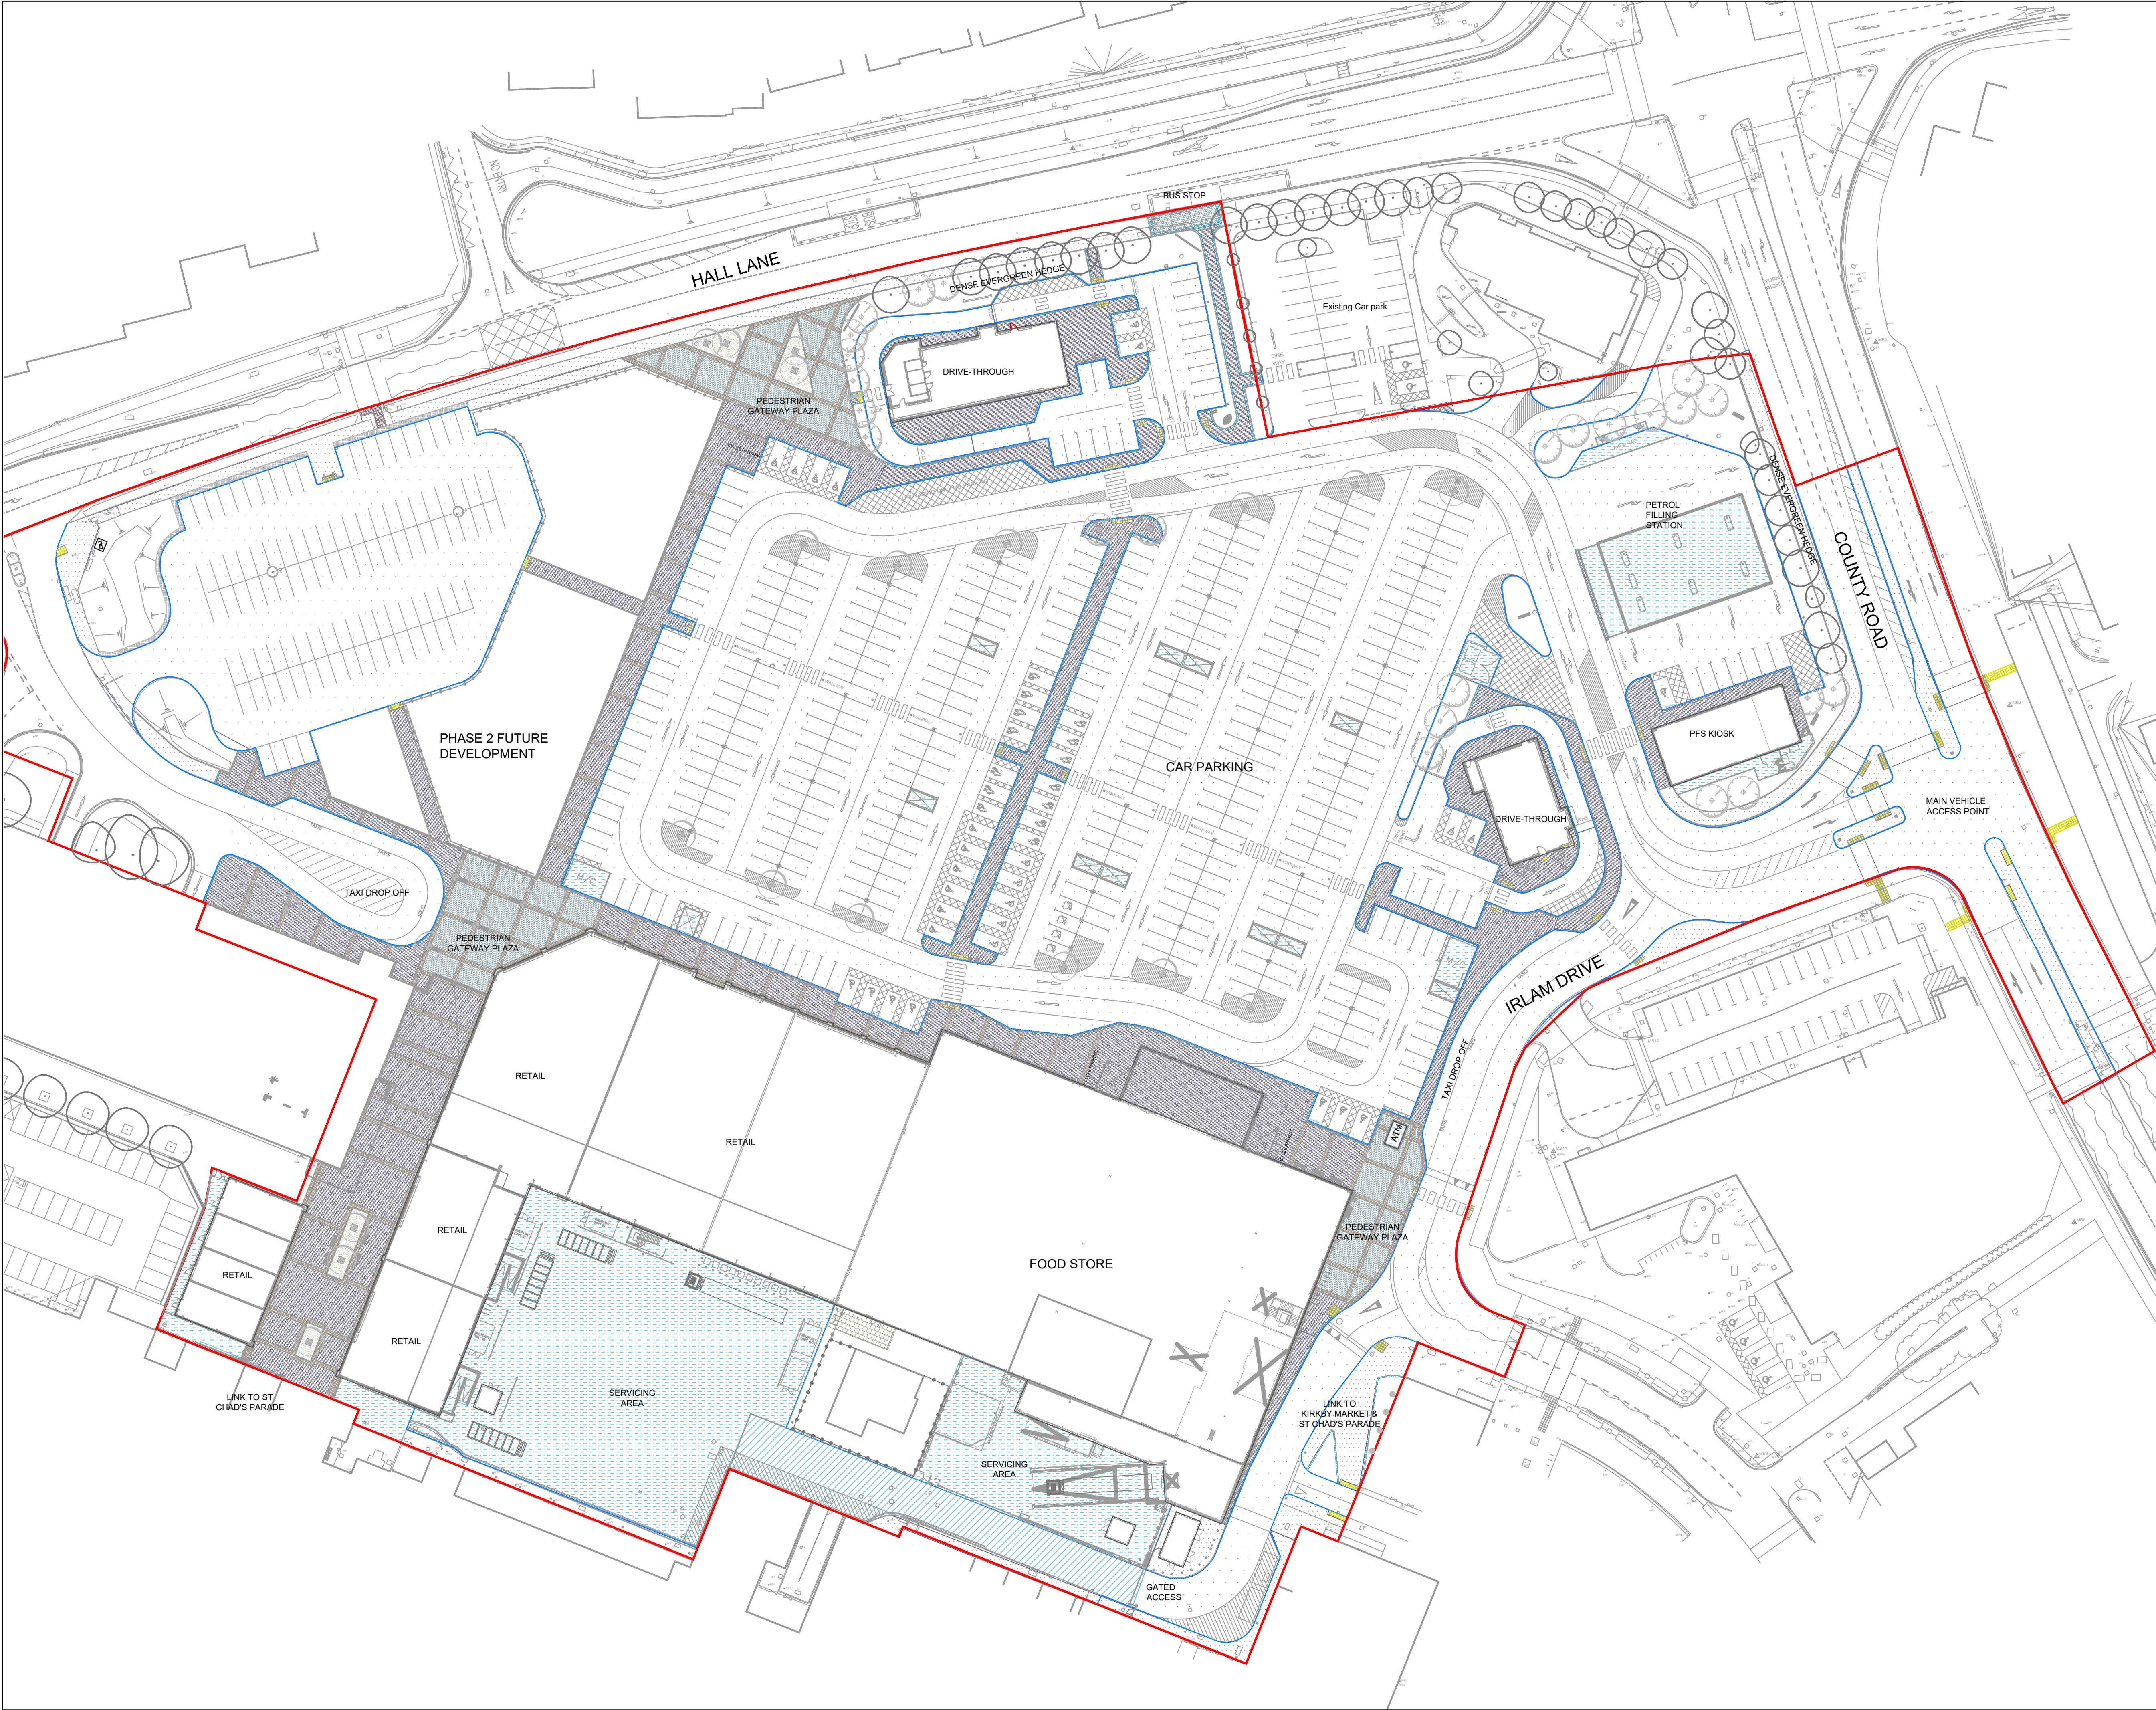

Do not scale this drawing (printed or electronic version).

Contractors must check all dimensions from site.

This drawing is copyright and is for use on this site only. This drawing should be read in conjunction with all relevant consultants drawings and specialist subcontractors / supply chain drawings and specifications.

All works to be carried out in accordance with the latest British Standards / Codes of Practice unless specifically directed otherwise in the specification.

Responsibility for the reproduction of this drawing in paper form, or issued in electronic format, lies with the recipient to check that all information has been replicated in full and is correct when compared to the original paper or electronic image.

Graphical representations of equipment on this drawing have been co-ordinated, but are approximations only. Please refer to the specifications and / or details for actual sizes and / or specific contractor construction information.

Notes:-

KEY

Planning application boundary

Hard Works

Standard PCC half-battered kerb with 125mm upstand

Standard PCC flush kerb (Transitional kerbs where necessary)

Top wearing surface for trafficable areas designed to engineers detail

Top wearing surface for pedestrian areas designed to engineers detail

Grouted macadam surface for trafficable areas designed to engineers detail

In-situ concrete surface for trafficable areas designed to engineers detail

Charcon Andover textured block paving 200 x 300 x 80 mm, laid stretcher bond pattern

Charcon Andover textured block paving 300 x 100/200/300 x 80 mm, random course

Resin bound gravel

Charcon Andover textured self edging 200 x 300 x 80, laid stretcher bond pattern

Charcon Andover textured self edging 600mm wide bandings 200 x 300 x 80, laid stretcher bond pattern

Concrete paving slabs 600 x 600 x 50 mm, random course

Hazard biester paving flags 400 x 400 x 50 mm

Existing paving sets to be retained and made good

North arrow

P13	16/04/21	PLANNING	MS	ME
P12	26/02/21	PLANNING	MS	ME
P11	22/02/21	PLANNING	MS	ME
P10	06/11/19	PLANNING	MS	ME
P09	04/11/19	PLANNING	MS	ME
P08	11/10/19	PLANNING	MS	ME
P07	11/04/18	PLANNING	MS	PL
P06	07/11/17	PLANNING	MS	AT
P05	22/08/17	PLANNING	MS	AT
P04	29/06/17	PLANNING	MS	MT
P03	08/02/17	PLANNING	AL	MT
P02	30/01/17	PLANNING	AL	MT
P01	15/12/16	PLANNING	MS	AG
REV.	DATE	DESCRIPTION	DRAWN	CHKD

URBAN GREEN

A: Ground Floor, The Tower,
Deva City Office Park, Trinity Way,
Manchester M3 7BF

T: +44 (0) 161 312 3131

weareurbangreen.co.uk

Client: **St Modwen**

Project: **Kirkby Shopping Centre**

Title: **Hard Landscape Plan**

Issue: **PLANNING**

Drawn: MS	Checked: AG	Approved: MT
Project: 11277	Scale @ A1: 1:500	Date: 15/12/16
Dwg No: UG_11277_LAN_HL_DRW_02	Revision: P13	