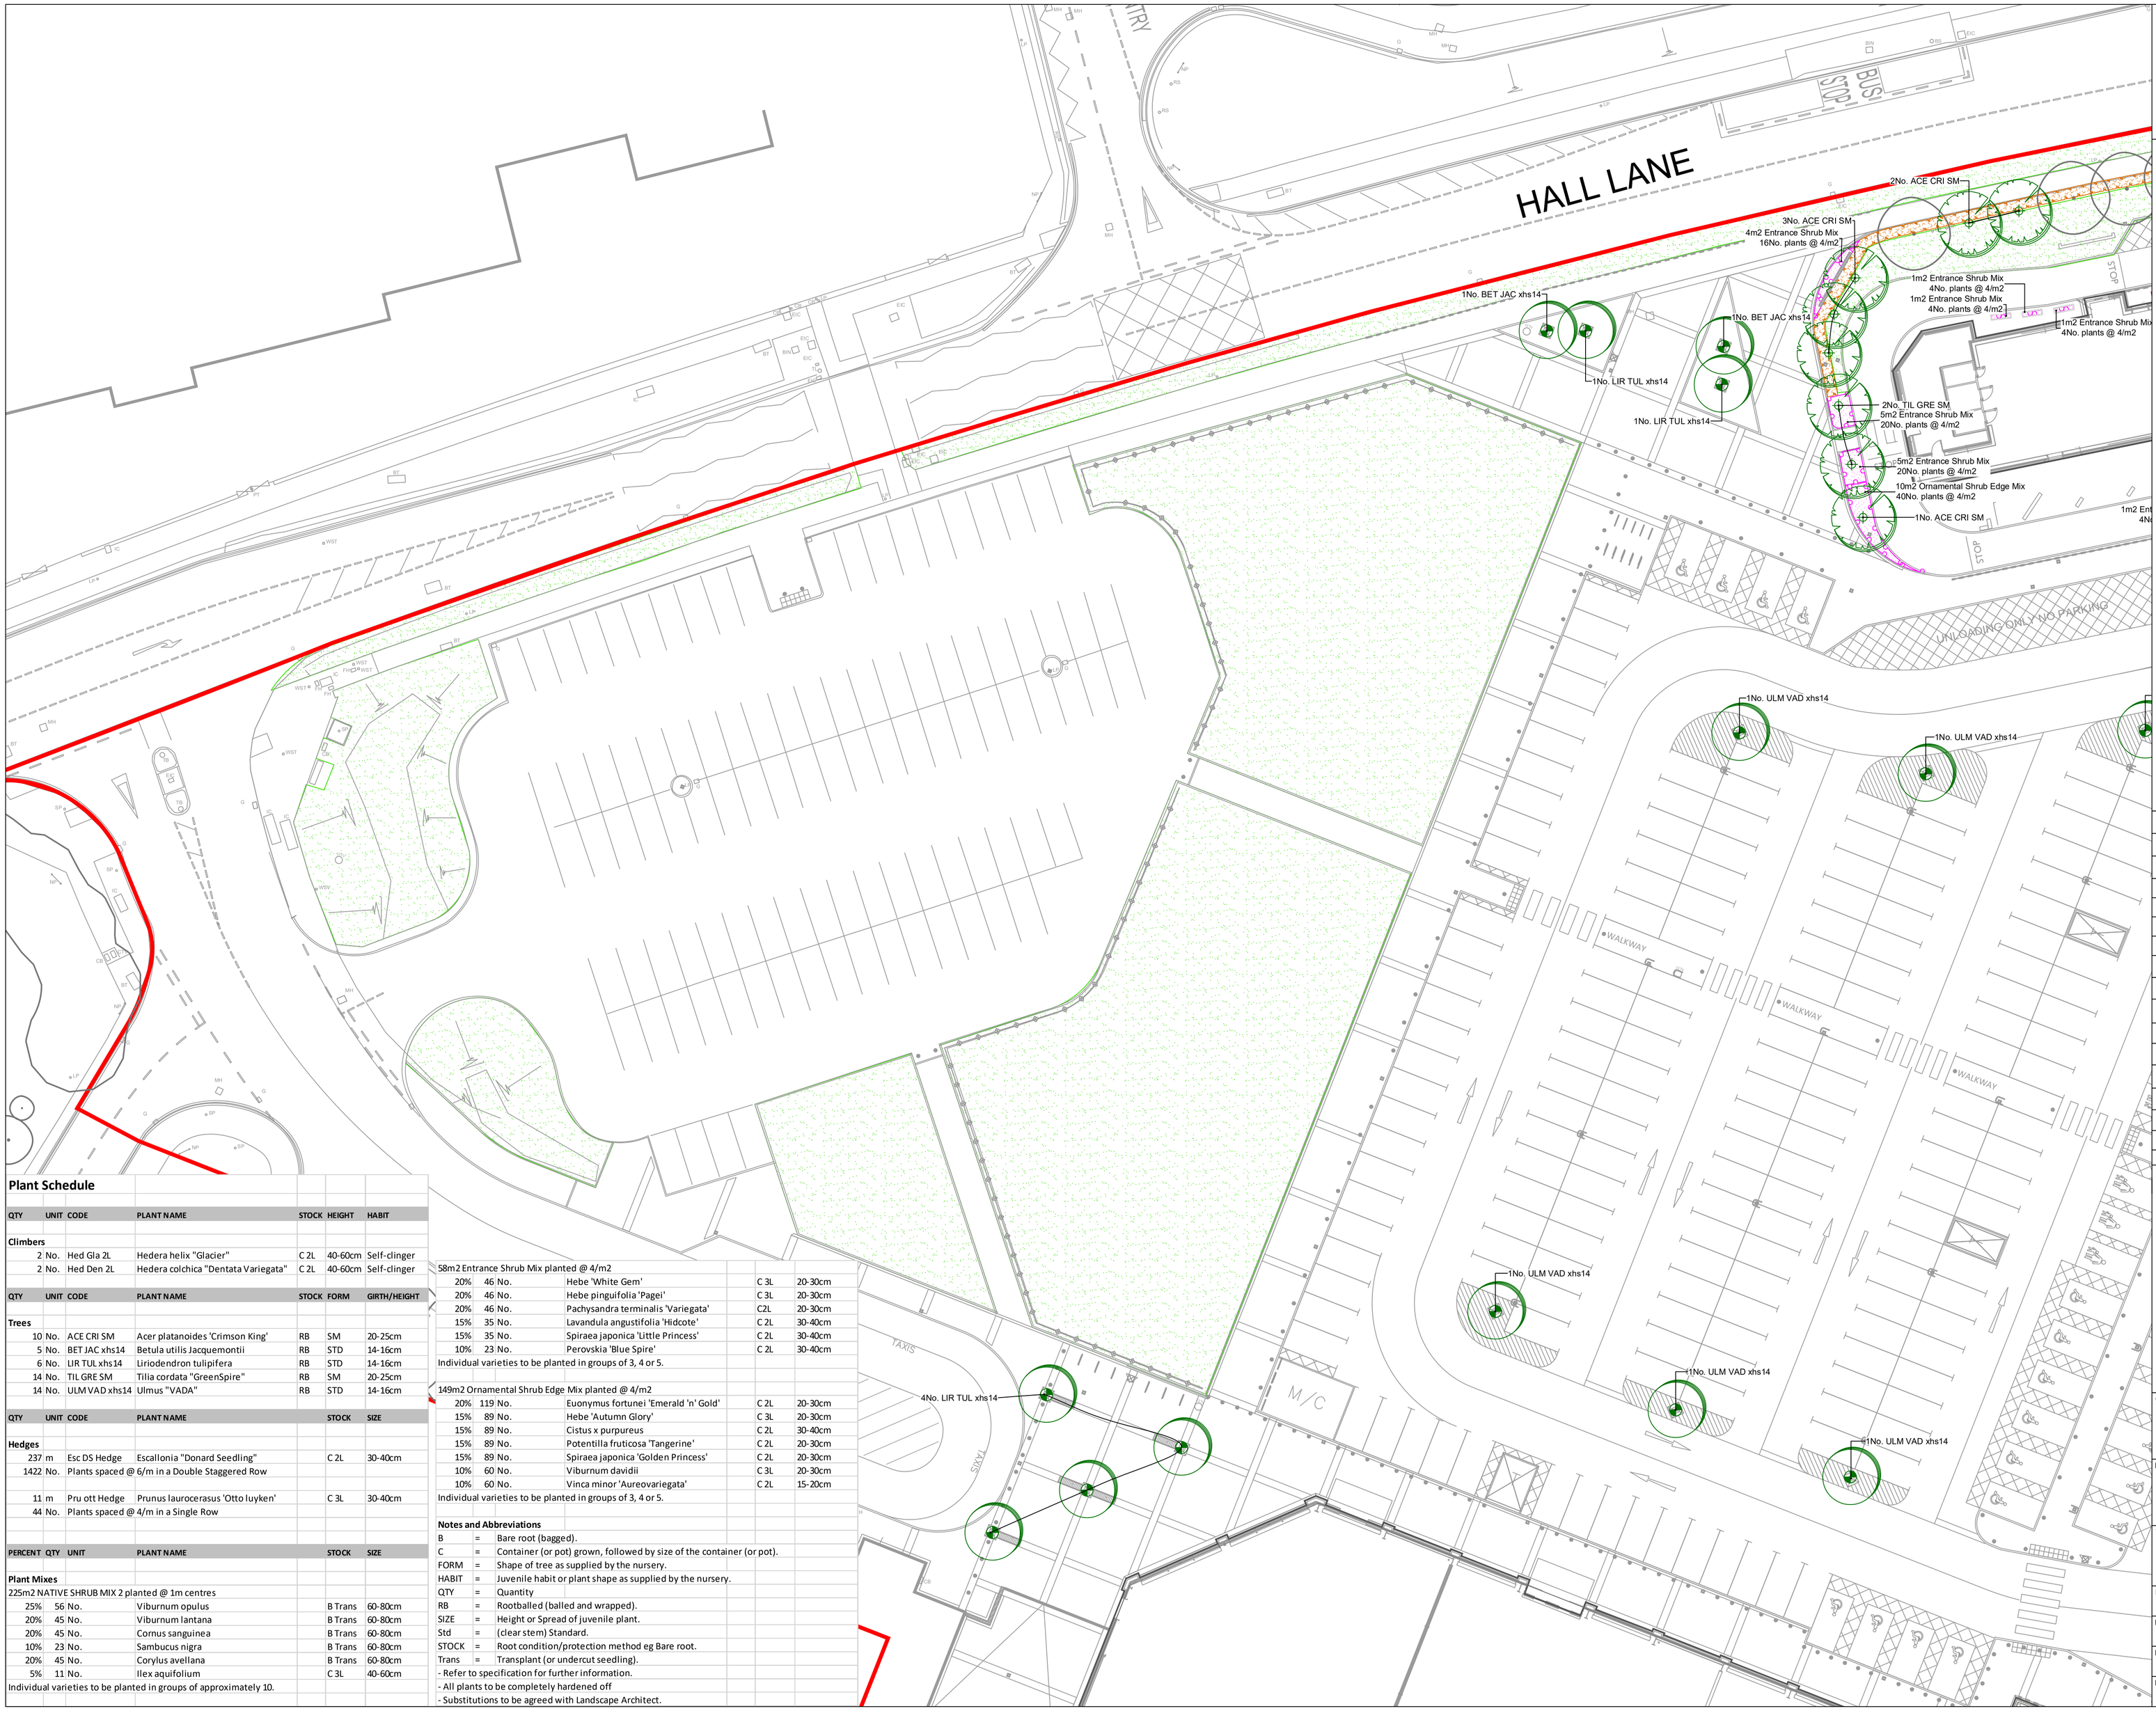


Plant Schedule

QTY	UNIT	CODE	PLANT NAME	STOCK	HEIGHT	HABIT
Climbers						
2	No.	Hed Gla 2L	Hedera helix "Glacier"	C 2L	40-60cm	Self-clinger
2	No.	Hed Den 2L	Hedera colchica "Dentata Variegata"	C 2L	40-60cm	Self-clinger

QTY	UNIT	CODE	PLANT NAME	STOCK	FORM	GIRTH/HEIGHT
Trees						
10	No.	ACE CRI SM	Acer platanoides 'Crimson King'	RB	SM	20-25cm
5	No.	BET JAC xhs14	Betula utilis Jacquemontii	RB	STD	14-16cm
6	No.	LIR TUL xhs14	Liriodendron tulipifera	RB	STD	14-16cm
14	No.	TIL GRE SM	Tilia cordata "GreenSpire"	RB	SM	20-25cm
14	No.	ULM VAD xhs14	Ulmus "VADA"	RB	STD	14-16cm

QTY	UNIT	CODE	PLANT NAME	STOCK	SIZE
Hedges					
237	m	Esc DS Hedge	Escallonia "Donard Seedling"	C 2L	30-40cm
1422	No.	Plants spaced @ 6/m in a Double Staggered Row			
11	m	Pru ott Hedge	Prunus laurocerasus 'Otto luyken'	C 3L	30-40cm
44	No.	Plants spaced @ 4/m in a Single Row			

PERCENT	QTY	UNIT	PLANT NAME	STOCK	SIZE
Plant Mixes					
225m2 NATIVE SHRUB MIX 2 planted @ 1m centres					
25%	56	No.	Viburnum opulus	B Trans	60-80cm
20%	45	No.	Viburnum lantana	B Trans	60-80cm
20%	45	No.	Cornus sanguinea	B Trans	60-80cm
10%	23	No.	Sambucus nigra	B Trans	60-80cm
20%	45	No.	Corylus avellana	B Trans	60-80cm
5%	11	No.	Ilex aquifolium	C 3L	40-60cm
Individual varieties to be planted in groups of approximately 10.					

58m2 Entrance Shrub Mix planted @ 4/m2					
20%	46	No.	Hebe 'White Gem'	C 3L	20-30cm
20%	46	No.	Hebe pinguifolia 'Pagei'	C 3L	20-30cm
20%	46	No.	Pachysandra terminalis 'Variegata'	C2L	20-30cm
15%	35	No.	Lavandula angustifolia 'Hidcote'	C 2L	30-40cm
15%	35	No.	Spiraea japonica 'Little Princess'	C 2L	30-40cm
10%	23	No.	Perovskia 'Blue Spire'	C 2L	30-40cm
Individual varieties to be planted in groups of 3, 4 or 5.					
149m2 Ornamental Shrub Edge Mix planted @ 4/m2					
20%	119	No.	Euonymus fortunei 'Emerald 'n' Gold'	C 2L	20-30cm
15%	89	No.	Hebe 'Autumn Glory'	C 3L	20-30cm
15%	89	No.	Cistus x purpureus	C 2L	30-40cm
15%	89	No.	Potentilla fruticosa 'Tangerine'	C 2L	20-30cm
15%	89	No.	Spiraea japonica 'Golden Princess'	C 2L	20-30cm
10%	60	No.	Viburnum davidii	C 3L	20-30cm
10%	60	No.	Vinca minor 'Aureovariegata'	C 2L	15-20cm
Individual varieties to be planted in groups of 3, 4 or 5.					

Notes and Abbreviations

B	=	Bare root (bagged).
C	=	Container (or pot) grown, followed by size of the container (or pot).
FORM	=	Shape of tree as supplied by the nursery.
HABIT	=	Juvenile habit or plant shape as supplied by the nursery.
QTY	=	Quantity
RB	=	Rootballed (balled and wrapped).
SIZE	=	Height or Spread of juvenile plant.
Std	=	(clear stem) Standard.
STOCK	=	Root condition/protection method eg Bare root.
Trans	=	Transplant (or undercut seedling).

- Refer to specification for further information.
- All plants to be completely hardened off
- Substitutions to be agreed with Landscape Architect.

Do not scale this drawing (printed or electronic version).

Contractors must check all dimensions from site

This drawing is copyright and is for use on this site only. This drawing should be read in conjunction with all relevant consultants drawings and specialist subcontractors / supply chain drawings and specifications.

All works to be carried out in accordance with the latest British Standards / Codes of Practice unless specifically directed otherwise in the specification.

Responsibility for the reproduction of this drawing in paper form, or issued in electronic format, lies with the recipient to check that all information has been replicated in full and is correct when compared to the original paper or electronic image.

Graphical representations of equipment on this drawing have been co-ordinated, but are approximations only. Please refer to the specifications and / or details for actual sizes and / or specific contractor construction information.

Notes:-

KEY

- Planning application boundary

Soft Works

- Existing trees to be retained and protected as per AIA/AMS with existing tree species shown on PAA
- Semi mature tree planting 20-25 cm girth
- EHS tree planting 14-16 cm girth
- Climber specimen planting 2L container
- Ornamental hedge planting
- Native shrub mix planting
- Ornamental shrub planting
- Amenity seed grass

REV.	DATE	DESCRIPTION	DRAWN	CHK'D
P16	16/04/21	PLANNING	MS	ME
P15	17/03/21	PLANNING	MS	ME
P14	26/02/21	PLANNING	MS	ME
P13	22/02/21	PLANNING	MS	ME
P12	06/11/19	PLANNING	MS	ME
P11	04/11/19	PLANNING	MS	ME
P10	11/10/19	PLANNING	MS	ME
P09	11/04/18	PLANNING	MS	PL
P08	14/02/18	PLANNING	MS	AT
P07	20/12/17	PLANNING	MS	AT
P06	07/11/17	PLANNING	MS	AT
P05	22/08/17	PLANNING	MS	AT
P04	29/06/17	PLANNING	MS	MT
P03	08/02/17	PLANNING	AL	MT
P02	30/01/17	PLANNING	AL	MT
P01	15/12/16	PLANNING	MS	AG

U R B A N
G R E E N

A: Ground Floor, The Tower,
Deva City Office Park, Trinity Way,
Manchester M3 7BF

T: +44 (0) 161 312 3131

weareurbangreen.co.uk

Client:
St Modwen

Project:
Kirkby Shopping Centre

Title:
Soft Landscape Plan
Sheet 02 of 04

Issue:
PLANNING

Drawn:	Checked:	Approved:
MS	AG	MT
Project:	**Scale @ A1:**	**Date:**
11277	1:250	15/12/16
Dwg No:		**Revision:**
UG_11277_LAN_SL_DRW_05		P16