


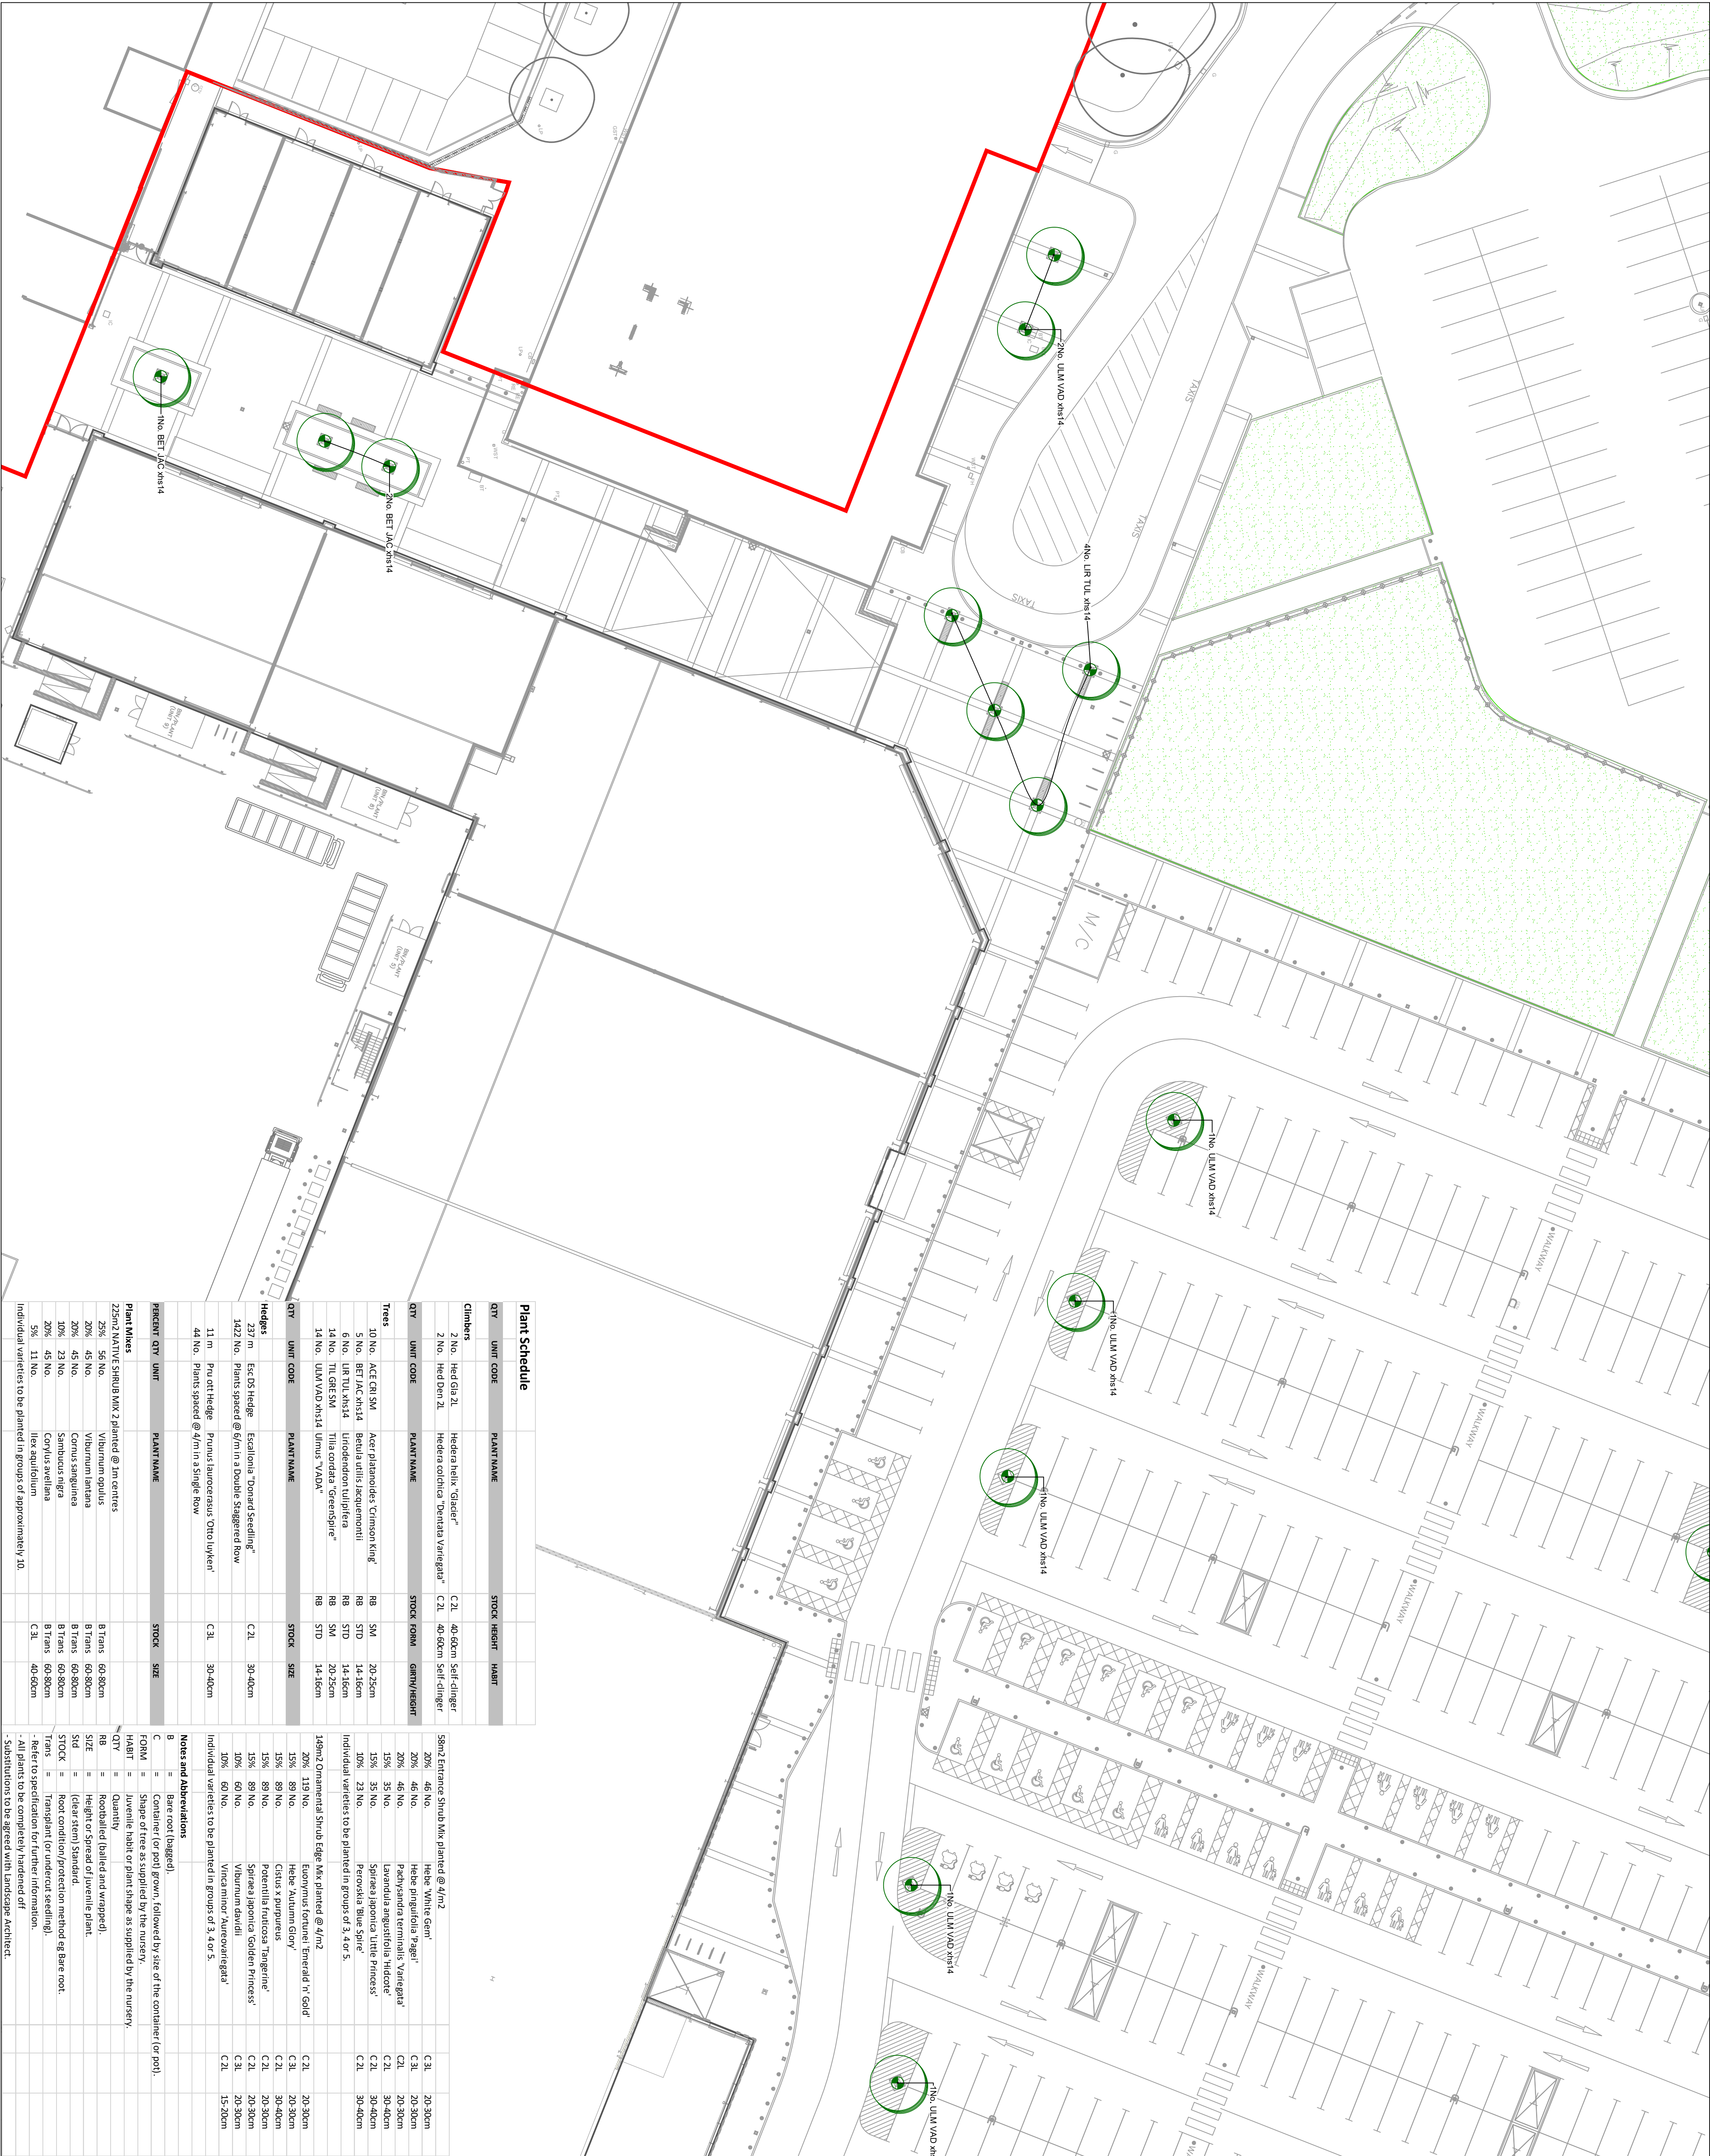

REV.	DATE	DESCRIPTION	DRAWN	CHKD
P16	16/04/21	PLANNING	MS	ME
P15	17/03/21	PLANNING	MS	ME
P14	26/02/21	PLANNING	MS	ME
P13	22/02/21	PLANNING	MS	ME
P12	06/11/19	PLANNING	MS	ME
P11	04/11/19	PLANNING	MS	ME
P10	11/10/19	PLANNING	MS	ME
P09	11/04/18	PLANNING	MS	PL
P08	14/02/18	PLANNING	MS	AT
P07	20/12/17	PLANNING	MS	AT
P06	07/11/17	PLANNING	MS	AT
P05	22/08/17	PLANNING	MS	AT
P04	29/06/17	PLANNING	MS	MT
P03	08/02/17	PLANNING	AL	MT
P02	30/01/17	PLANNING	AL	MT
P01	15/12/16	PLANNING	MS	AG

U
R
B
A
N

G
R
E
E
N

Address:
Ground Floor, The Tower,
Deva City Office Park, Trimbay,
Manchester M3 7BP

Phone:
T: +44 (0) 161 312 3131

Website:
weaureurbangreen.co.uk

Client:

St Modwen

Project:

Kirkby Shopping Centre

Issue:

Soft Landscape Plan
Sheet 03 of 04

Drawn:
MS
Checked:
AG
Scale @ A1:
1:250
Date:
15/12/16
Approved:
MT
Revision:
P16

Design No:
UG_11277_LAN_SL_DRW_06