



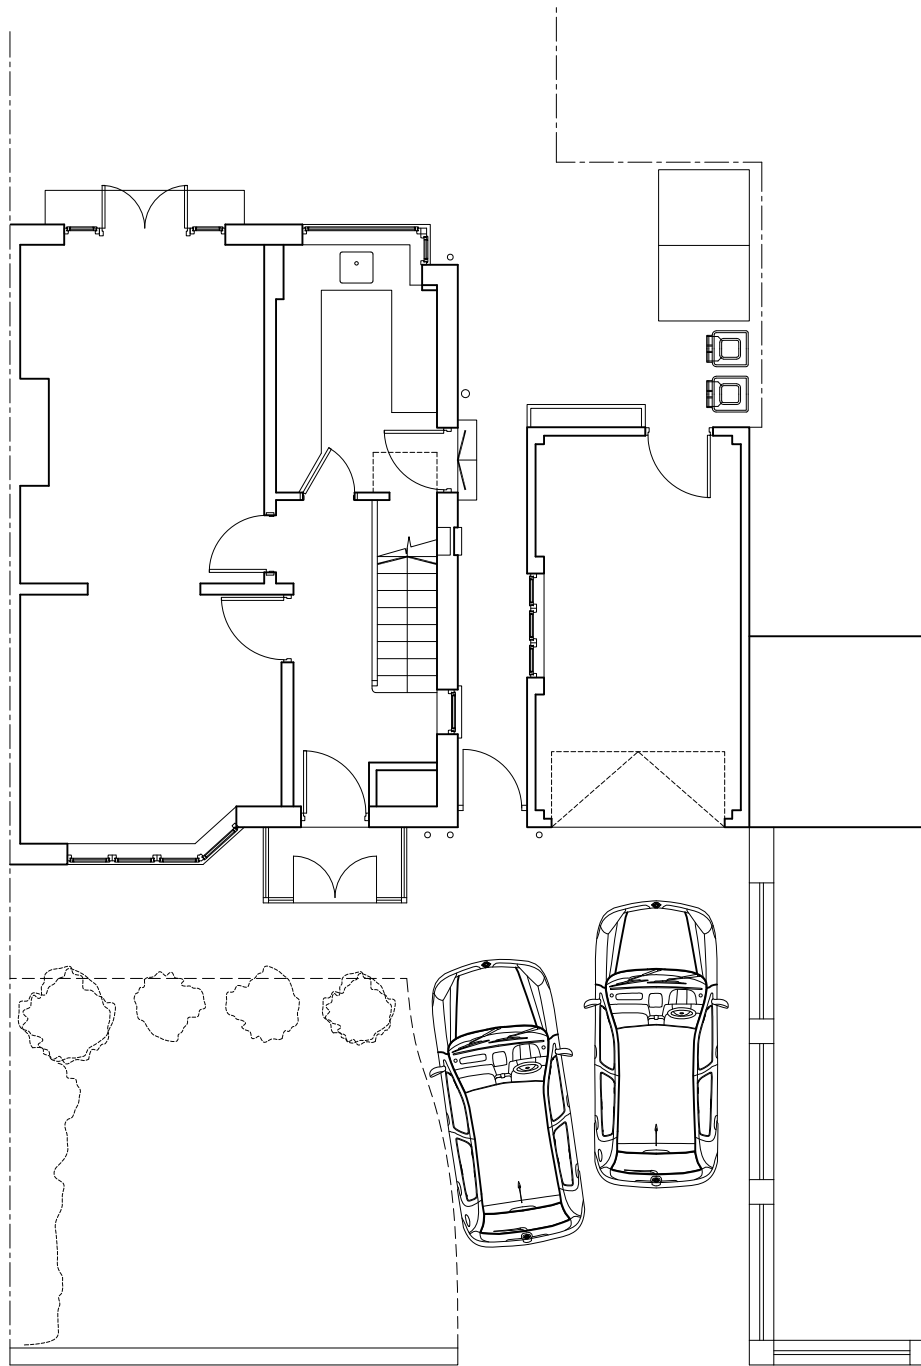

EXISTING GROUND FLOOR PLAN

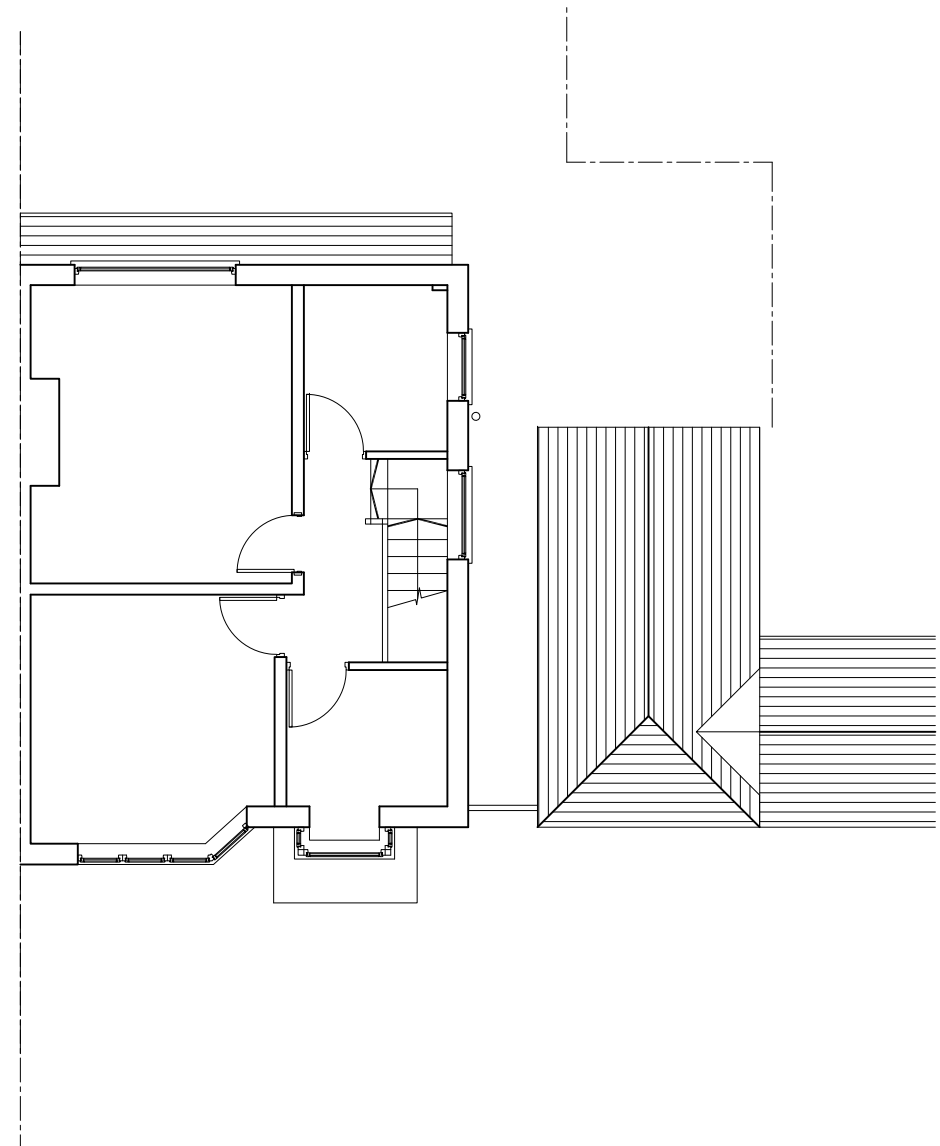

EXISTING FIRST FLOOR PLAN

INFORMATION

THIS DRAWING AND DESIGN IS COPYRIGHT OF THE AUTHOR AND MAY NOT BE REISSUED, LOANED OR COPIED WITHOUT WRITTEN CONSENT. PRINTED OR ELECTRONIC COPIES OF THIS PLAN CAN BE SCALED FOR PLANNING PURPOSES ONLY. THIS DRAWING IS TO BE READ IN CONJUNCTION WITH ALL OTHER INFORMATION RELEVANT TO THE PROJECT AND MUST ONLY BE USED FOR THE PURPOSES FOR WHICH IT HAS BEEN SUPPLIED. APPARENT DISCREPANCIES TO BE BROUGHT TO THE ATTENTION OF THE ARCHITECT. ALL DIMENSIONS AND SETTING OUT TO BE CONFIRMED ON SITE PRIOR TO CONSTRUCTION AND FABRICATION. NOTE: DASHED LINES IN PLAN MAY INDICATE ASSUMED LOCATION OF EXISTING WALL. ACCESS LIMITED OWING TO LOCATION OF BUILT-IN FURNITURE. ALL DIMENSIONS TO BE VERIFIED ON SITE. THE EXACT LOCATION OF THE PROPERTY BOUNDARY IS TO BE DETERMINED PRIOR TO COMMENCEMENT OF WORKS AND TO BE AGREED WITH ALL OWNERS OF THE LAND AND NEIGHBOURING PROPERTIES. ANY WORK THAT AFFECTS A PARTY WALL INCLUDING FOUNDATION IS NEAR A NEIGHBOURING BUILDING, MAY BE CONTROLLABLE UNDER THE PARTY WALL ETC. ACT 1996. THE CLIENT IS RESPONSIBLE TO ENSURE THAT ALL WORK COMPLIES WITH THE PARTY WALL ETC ACT 1996 & FOR ISSUING OF ALL NECESSARY NOTICES.

REVISION

A 06.04.21 DRAWING UPDATED

PROJECT
CLIENT
DRAWING
DWG NO
DATE
SCALE


215 TARBOCK ROAD, LIVERPOOL, L36
MR & MRS MACLAREN
EXISTING FLOOR PLANS
8272_215_001
06.04.21
1:100 [A3]

REV A



Paul Gibbs Architect

paulandrewgibbs@gmail.com
+44 [0] 786 333 6087

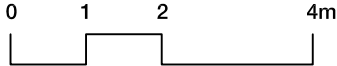




EXISTING FRONT ELEVATION



EXISTING SIDE ELEVATION [E]



EXISTING REAR ELEVATION

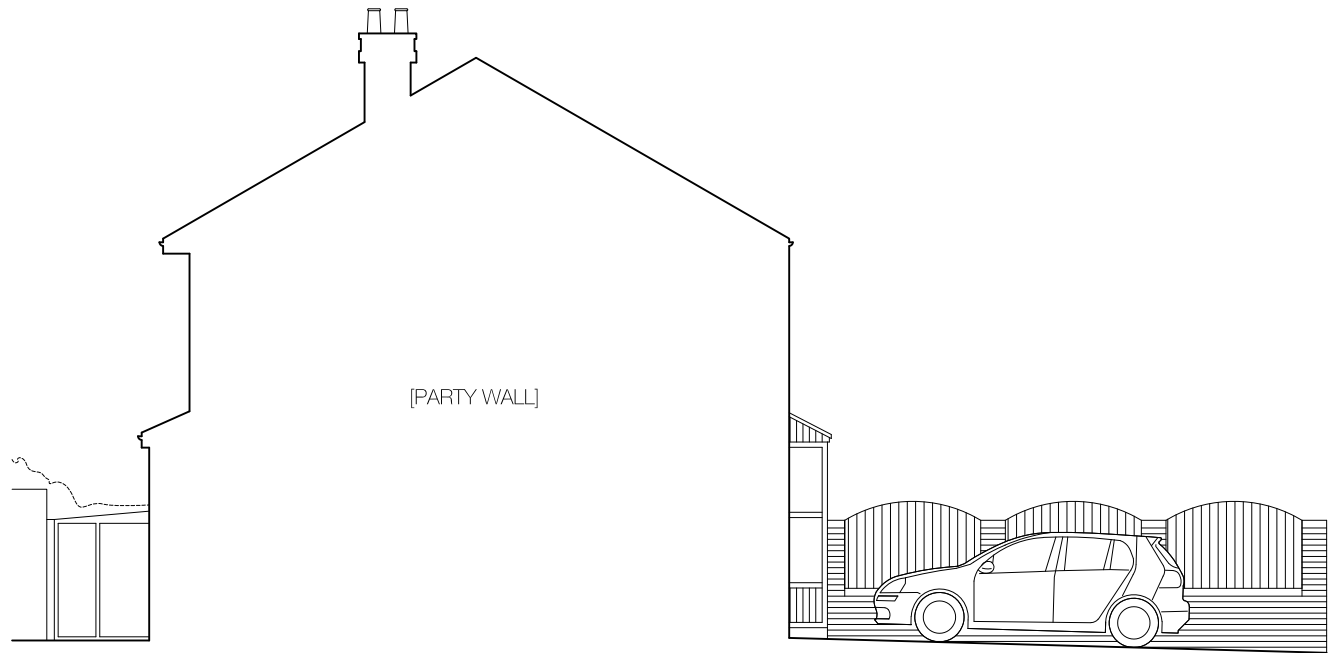

EXISTING SIDE ELEVATION [W]

INFORMATION

THIS DRAWING AND DESIGN IS COPYRIGHT OF THE AUTHOR AND MAY NOT BE REPRODUCED, LOANED OR COPIED WITHOUT WRITTEN CONSENT. PRINTED OR ELECTRONIC COPIES OF THIS PLAN CAN BE SCALED FOR PLANNING PURPOSES ONLY. THIS DRAWING IS TO BE READ IN CONJUNCTION WITH ALL OTHER INFORMATION RELEVANT TO THE PROJECT AND MUST ONLY BE USED FOR THE PURPOSES FOR WHICH IT HAS BEEN SUPPLIED. APPARENT DISCREPANCIES TO BE BROUGHT TO THE ATTENTION OF THE ARCHITECT. ALL DIMENSIONS AND SETTING OUT TO BE CONFIRMED ON SITE PRIOR TO CONSTRUCTION AND FABRICATION. NOTE: DASHED LINES IN PLAN MAY INDICATE ASSUMED LOCATION OF EXISTING WALL. ACCESS LIMITED OWING TO LOCATION OF BUILT-IN FURNITURE. ALL DIMENSIONS TO BE VERIFIED ON SITE. THE EXACT LOCATION OF THE PROPERTY BOUNDARY IS TO BE DETERMINED PRIOR TO COMMENCEMENT OF WORKS AND TO BE AGREED WITH ALL OWNERS OF THE LAND AND NEIGHBOURING PROPERTIES. ANY WORK THAT AFFECTS A PARTY WALL, INCLUDING FOUNDATION IS NEAR A NEIGHBOURING BUILDING, MAY BE CONTROLLABLE UNDER THE PARTY WALL ETC. ACT 1996. THE CLIENT IS RESPONSIBLE TO ENSURE THAT ALL WORK COMPLIES WITH THE PARTY WALL ETC ACT 1996 & FOR ISSUING OF ALL NECESSARY NOTICES.

REVISION

A 06.04.21 DRAWING UPDATED

PROJECT

215 TARBOCK ROAD, LIVERPOOL, L36

CLIENT

MR & MRS MACLAREN

DRAWING

EXISTING ELEVATIONS I

DWG NO

8272_215_002

REV

A

DATE

06.04.21


SCALE

1:100 [A3]



Paul Gibbs **Architect**

paulandrewgibbs@gmail.com
+44 [0] 786 333 6087

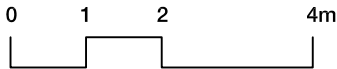



EXISTING SIDE ELEVATION [VIEWED FROM 1 HOLMFIELD GROVE]



EXISTING CONTEXTUAL ELEVATION

INFORMATION

THIS DRAWING AND DESIGN IS COPYRIGHT OF THE AUTHOR AND MAY NOT BE REISSUED, LOANED OR COPIED WITHOUT WRITTEN CONSENT. PRINTED OR ELECTRONIC COPIES OF THIS PLAN CAN BE SCALED FOR PLANNING PURPOSES ONLY. THIS DRAWING IS TO BE READ IN CONJUNCTION WITH ALL OTHER INFORMATION RELEVANT TO THE PROJECT AND MUST ONLY BE USED FOR THE PURPOSES FOR WHICH IT HAS BEEN SUPPLIED. APPARENT DISCREPANCIES TO BE BROUGHT TO THE ATTENTION OF THE ARCHITECT. ALL DIMENSIONS AND SETTING OUT TO BE CONFIRMED ON SITE PRIOR TO CONSTRUCTION AND FABRICATION. NOTE: DASHED LINES IN PLAN MAY INDICATE ASSUMED LOCATION OF EXISTING WALL. ACCESS LIMITED OWING TO LOCATION OF BUILT-IN FURNITURE. ALL DIMENSIONS TO BE VERIFIED ON SITE. THE EXACT LOCATION OF THE PROPERTY BOUNDARY IS TO BE DETERMINED PRIOR TO COMMENCEMENT OF WORKS AND TO BE AGREED WITH ALL OWNERS OF THE LAND AND NEIGHBOURING PROPERTIES. ANY WORK THAT AFFECTS A PARTY WALL, INCLUDING FOUNDATION IS NEAR A NEIGHBOURING BUILDING, MAY BE CONTROLLABLE UNDER THE PARTY WALL ETC. ACT 1996. THE CLIENT IS RESPONSIBLE TO ENSURE THAT ALL WORK COMPLIES WITH THE PARTY WALL ETC ACT 1996 & FOR ISSUING OF ALL NECESSARY NOTICES.

REVISION

A 06.04.21 DRAWING UPDATED

PROJECT
CLIENT
DRAWING
DWG NO
DATE
SCALE


215 TARBOCK ROAD, LIVERPOOL, L36
MR & MRS MACLAREN
EXISTING ELEVATIONS II
8272_215_003
06.04.21
1:100 [A3]


REV A



Paul Gibbs Architect

paulandrewgibbs@gmail.com
+44 [0] 786 333 6087

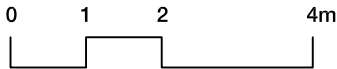

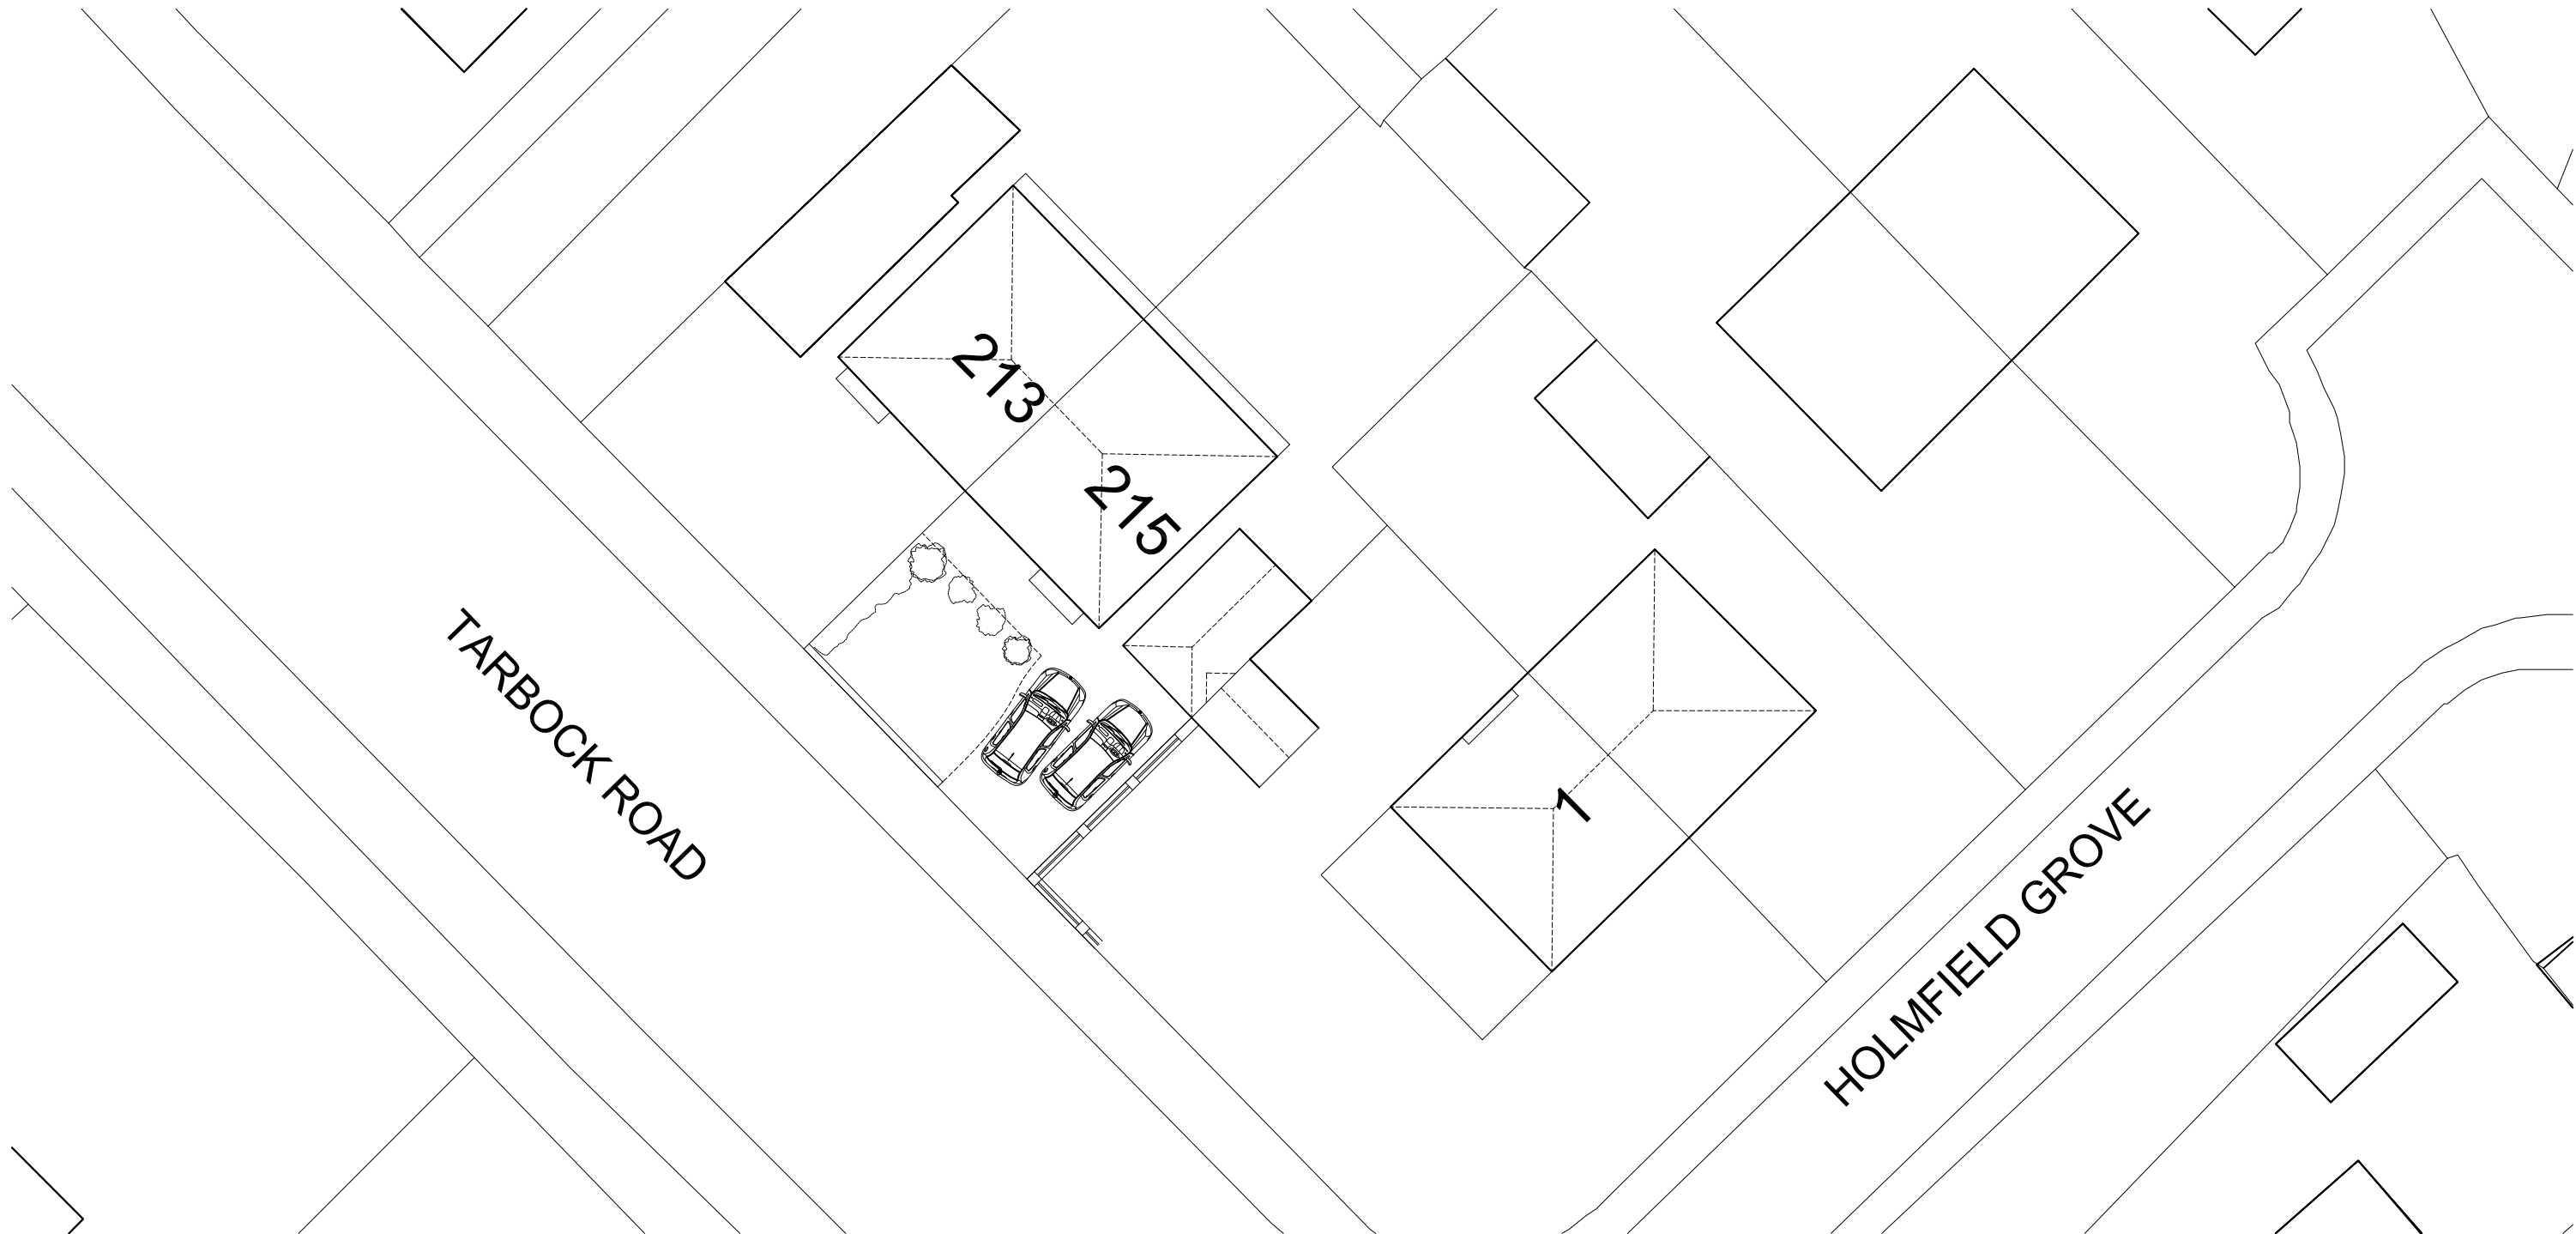

EXISTING SITE PLAN

INFORMATION

THIS DRAWING AND DESIGN IS COPYRIGHT OF THE AUTHOR AND MAY NOT BE REISSUED, LOANED OR COPIED WITHOUT WRITTEN CONSENT. PRINTED OR ELECTRONIC COPIES OF THIS PLAN CAN BE SCALED FOR PLANNING PURPOSES ONLY. THIS DRAWING IS TO BE READ IN CONJUNCTION WITH ALL OTHER INFORMATION RELEVANT TO THE PROJECT AND MUST ONLY BE USED FOR THE PURPOSES FOR WHICH IT HAS BEEN SUPPLIED. APPARENT DISCREPANCIES TO BE BROUGHT TO THE ATTENTION OF THE ARCHITECT. ALL DIMENSIONS AND SETTING OUT TO BE CONFIRMED ON SITE PRIOR TO CONSTRUCTION AND FABRICATION. NOTE: DASHED LINES IN PLAN MAY INDICATE ASSUMED LOCATION OF EXISTING WALL, ACCESS LIMITED OWING TO LOCATION OF BUILT-IN FURNITURE. ALL DIMENSIONS TO BE VERIFIED ON SITE. THE EXACT LOCATION OF THE PROPERTY BOUNDARY IS TO BE DETERMINED PRIOR TO COMMENCEMENT OF WORKS AND TO BE AGREED WITH ALL OWNERS OF THE LAND AND NEIGHBOURING PROPERTIES. ANY WORK THAT AFFECTS A PARTY WALL, INCLUDING FOUNDATION IS NEAR A NEIGHBOURING BUILDING, MAY BE CONTROLLABLE UNDER THE PARTY WALL ETC. ACT 1996. THE CLIENT IS RESPONSIBLE TO ENSURE THAT ALL WORK COMPLIES WITH THE PARTY WALL ETC ACT 1996 & FOR ISSUING OF ALL NECESSARY NOTICES.

REVISION

A 06.04.21 DRAWING UPDATED

PROJECT
CLIENT
DRAWING
DWG NO
DATE
SCALE

215 TARBOCK ROAD, LIVERPOOL, L36
MR & MRS MACLAREN
EXISTING SITE PLAN
8272_215_004
06.04.21
1:200 [A3]

REV A



Paul Gibbs Architect

paulandrewgibbs@gmail.com
+44 [0] 786 333 6087

