
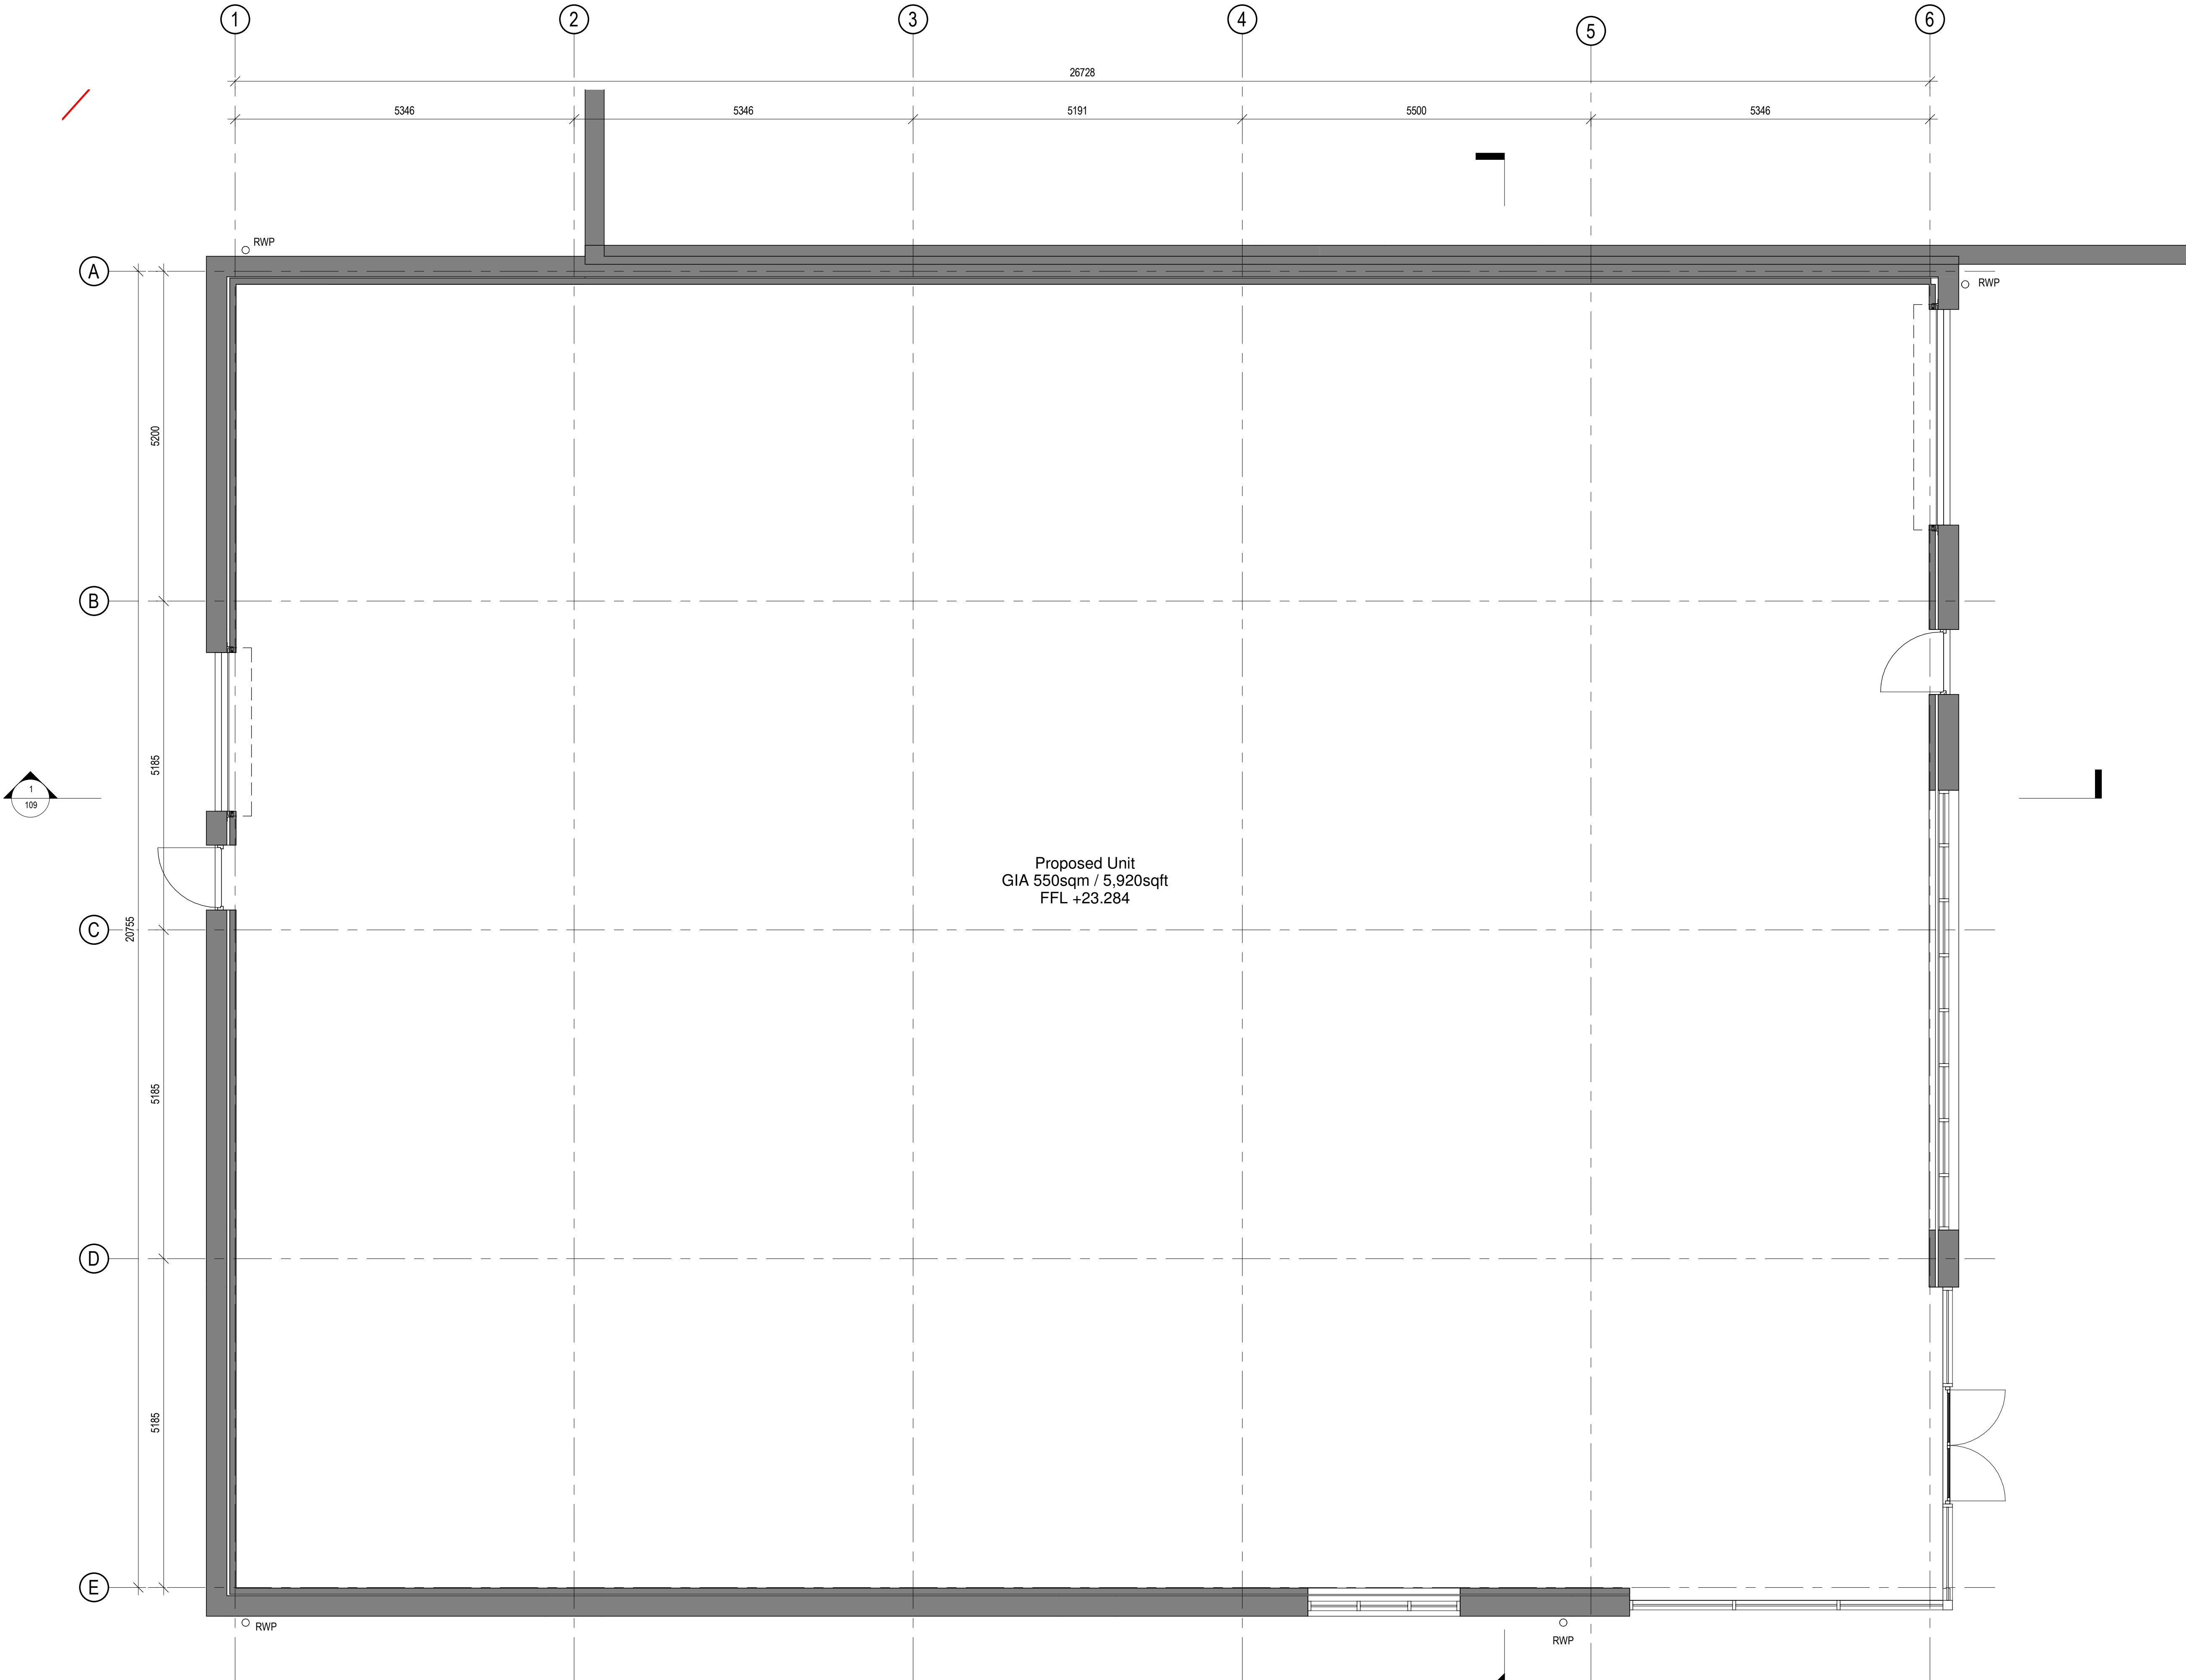


Notes
The Contractor is to check all dimensions and conditions on site before commencing. Do not scale from this drawing.
This drawing remains the copyright of POZZONI Architecture Ltd.

Scale Bars		TO BE USED ONLY AS GUIDANCE			
1:100	mm	0	1000	2000	3000
1:200	mm	0	1000	2000	3000
1:500	m	0	10	20	30
1:1250	m	0	10	20	30

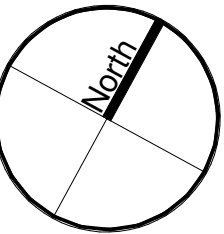

Proposed Floor Plan
1 : 50

2	Revisions to internal configuration and elevations updated to suit.	MKM	11.07.22
1	Drawing issued for planning.	MKM	06.09.21
Rev	Description	By	Date
Client	Fleet Factors Pension Fund		
Job	Proposed Extension, Fleet Factors, Huyton		
Drawing	Planning - Proposed Floor Plan		
Ref	P5801 106	Rev	2
Date	19.07.21	Scale	1 : 50
2D Coord	AMH	2D Coord	MKM
3D Coord	MKM	3D Coord	MKM
Planning	Tender	Construction	
Design	Contract	As Built	

pozzoni

10-12 Emerald Street
London
WC1N 3QA

Woodville House
2 Woodville Road
Altrincham
WA14 2FH

+44 20 7078 0079
architects@pozzoni.co.uk

+44 161 928 7848
www.pozzoni.co.uk