


- Dimensions are all in millimeters, unless stated otherwise.
- It is the recipient's responsibility to print this document to the correct scale.
- All the relevant drawings and specifications should be read in conjunction with this drawing.

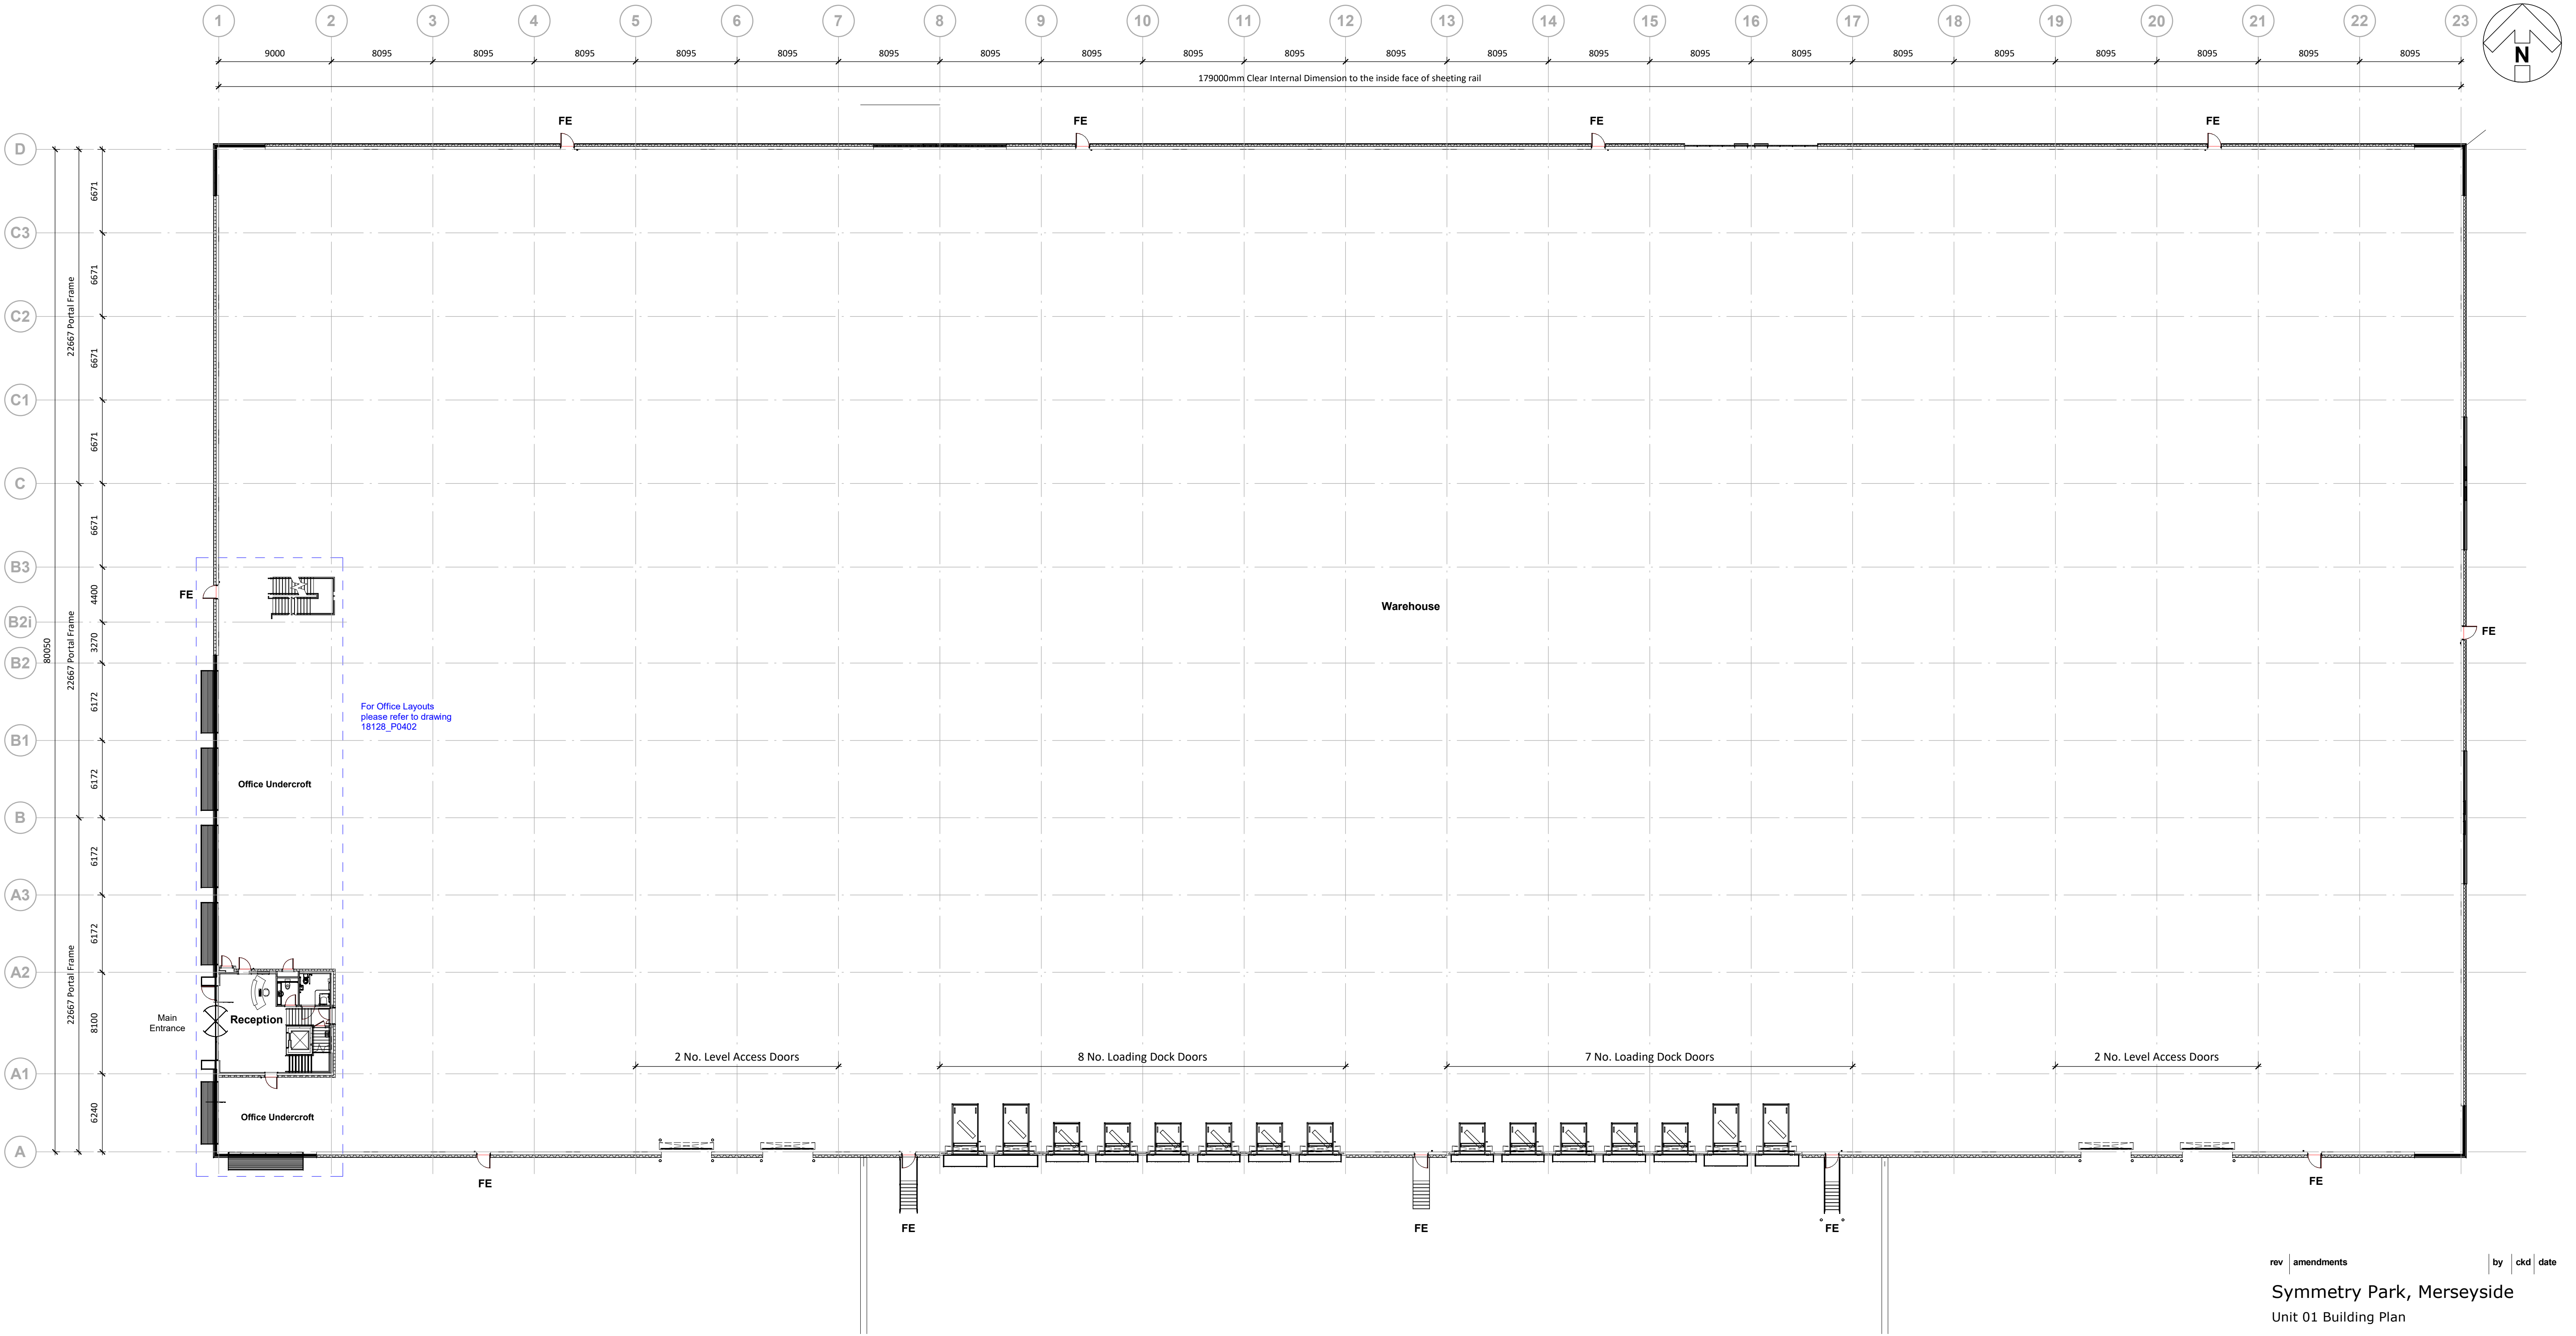

Building Plan
1 : 250

rev | amendments | by | ckd | date

Symmetry Park, Merseyside
Unit 01 Building Plan

TRITAX SYMMETRY
A TRITAX BIG BOX COMPANY

umc
architects
3rd Floor, Manchester Club, 81 King Street, Manchester, M2 4AH
+44 (0)161 413 0590
info@umcarchitects.com

Project Status:	Planning	
Suitability / Status:	S0	
Drawn / Checked:	Author	
Date:	10/02/22	
Scale:	1 : 250 @ A1	
Project:	Number:	Revision:
L005	P0401	D

0 4 8 12m
Scale @ 1:250

PLANNING
THIS DRAWING IS FOR PLANNING CONSIDERATION ONLY
AND SHOULD NOT BE USED FOR ANY OTHER PURPOSE