


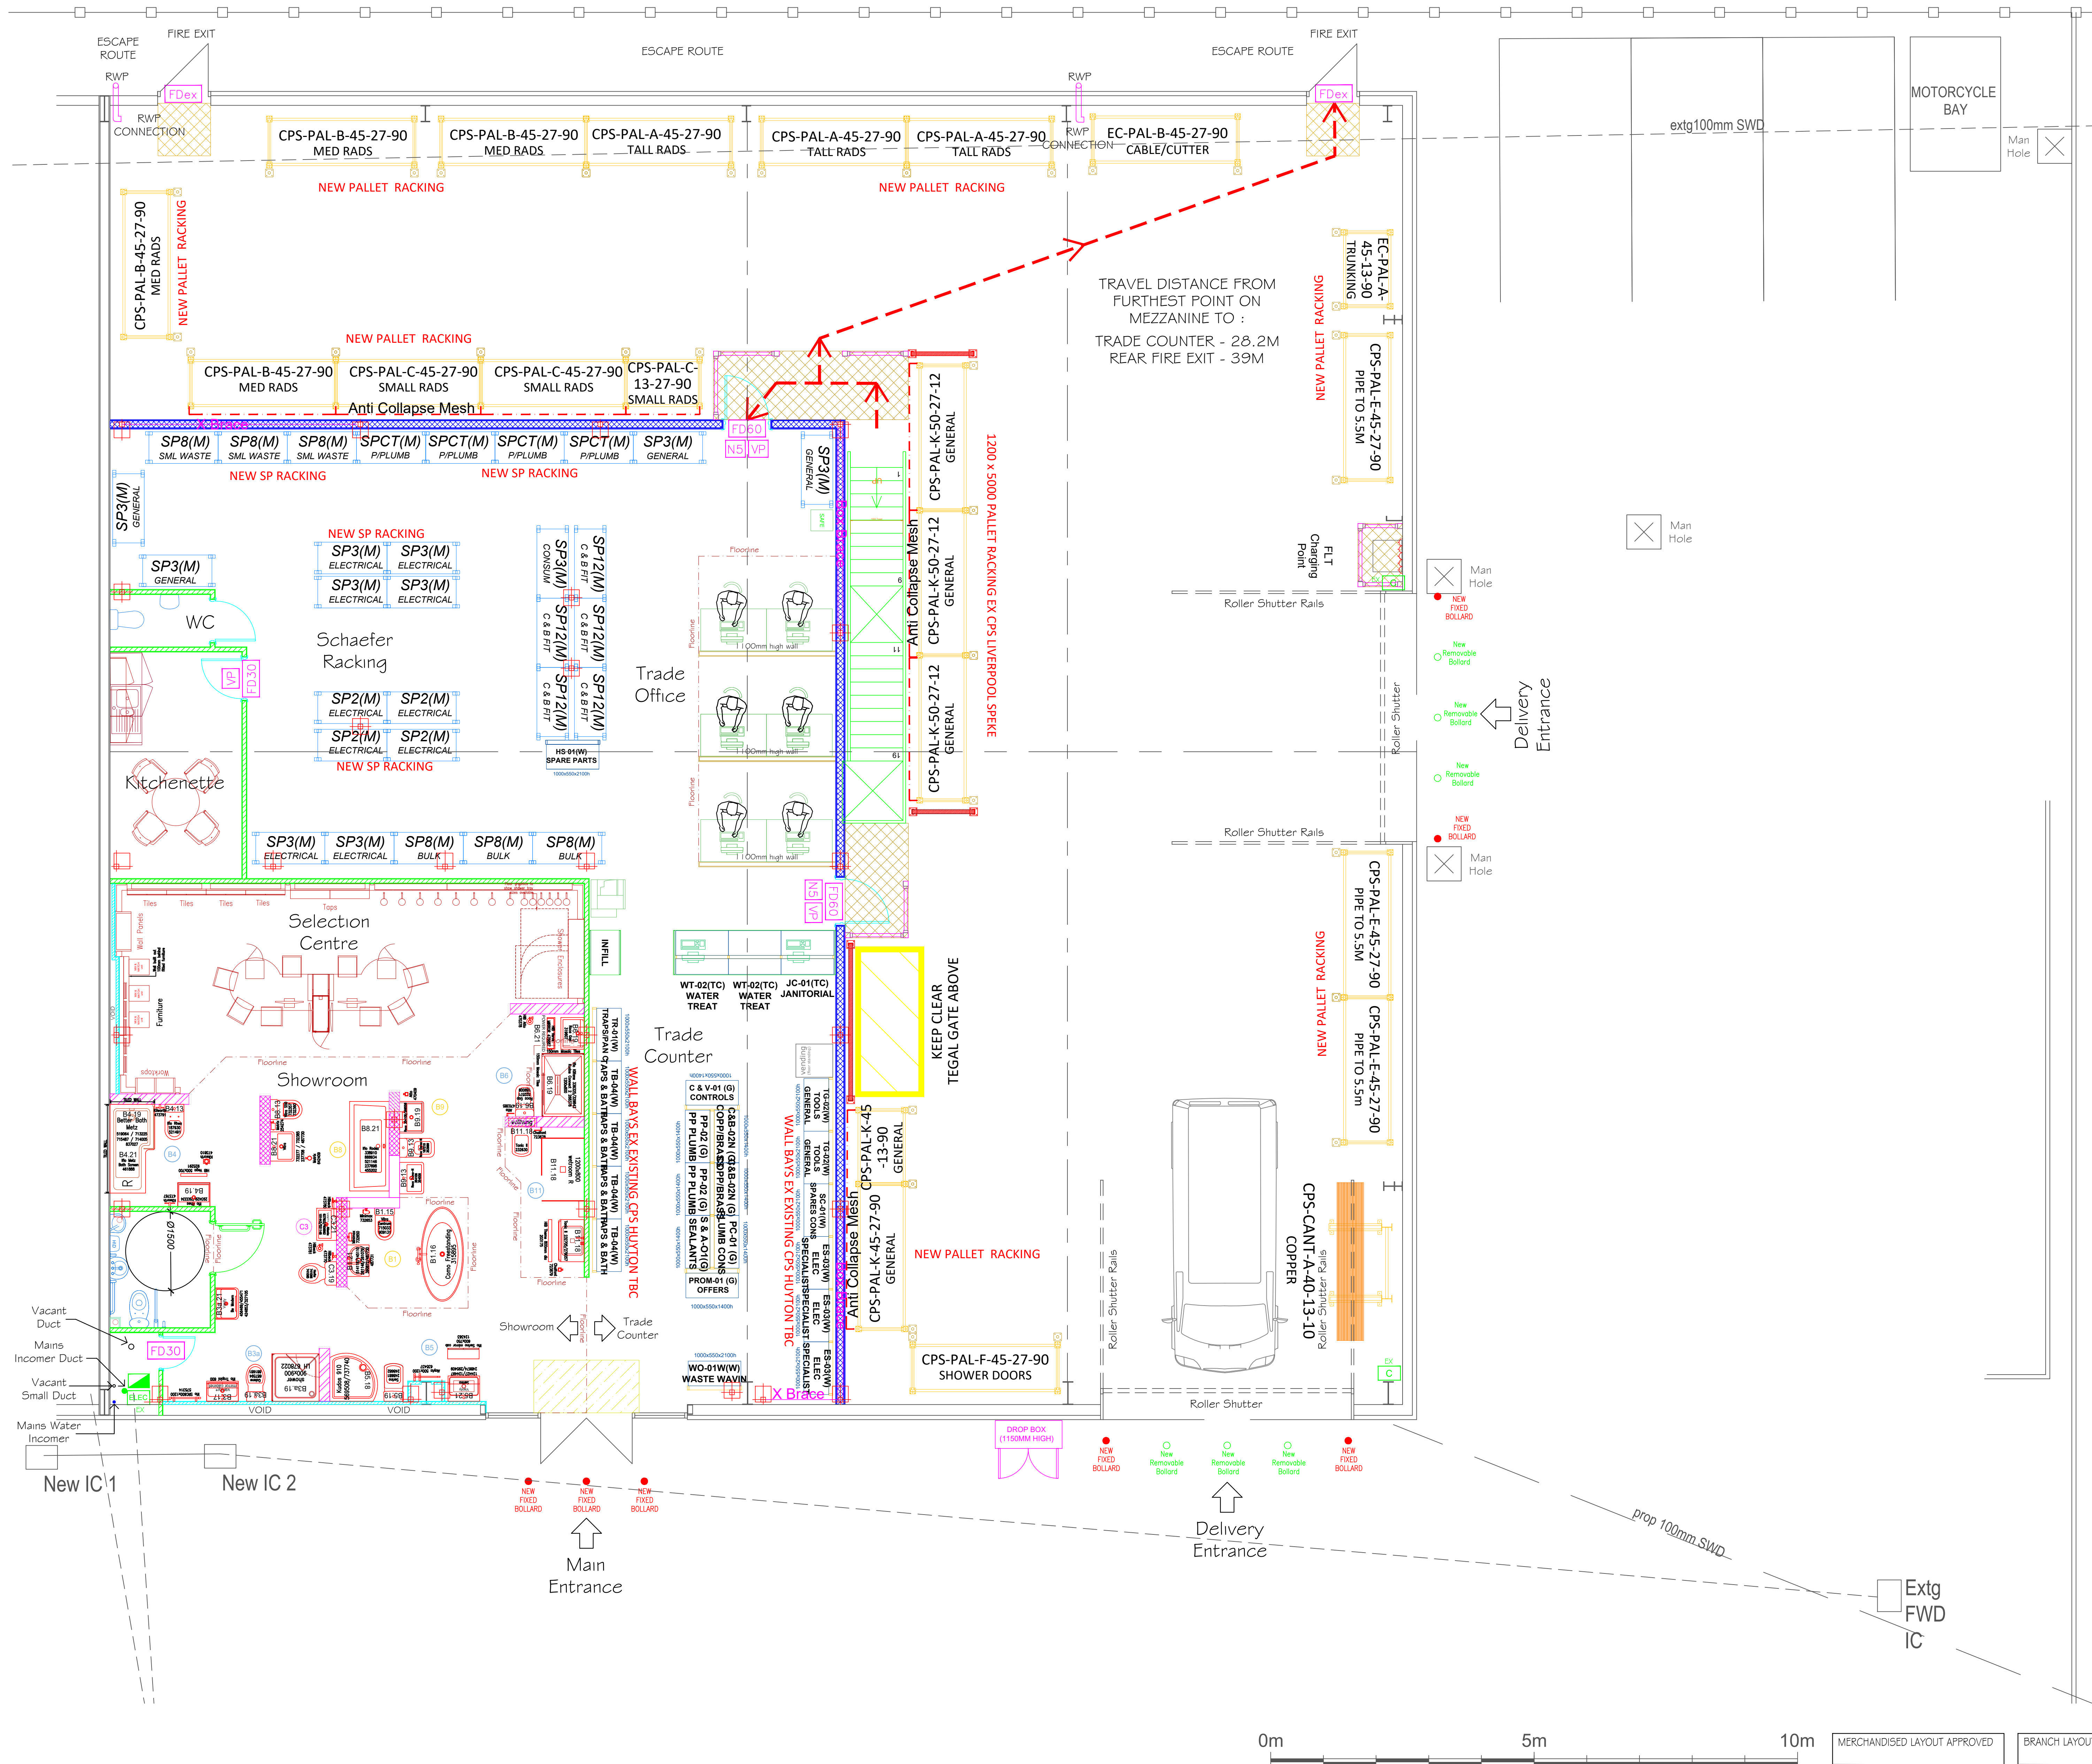


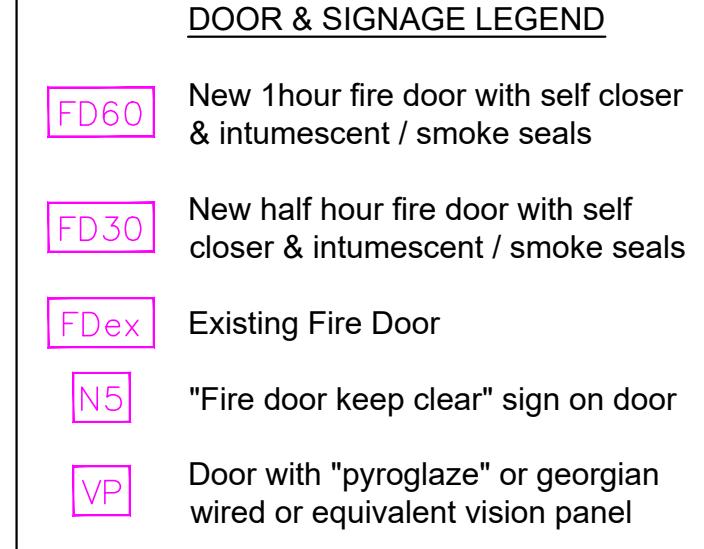

WORKING DRAWING
General Layout
STAGE 3

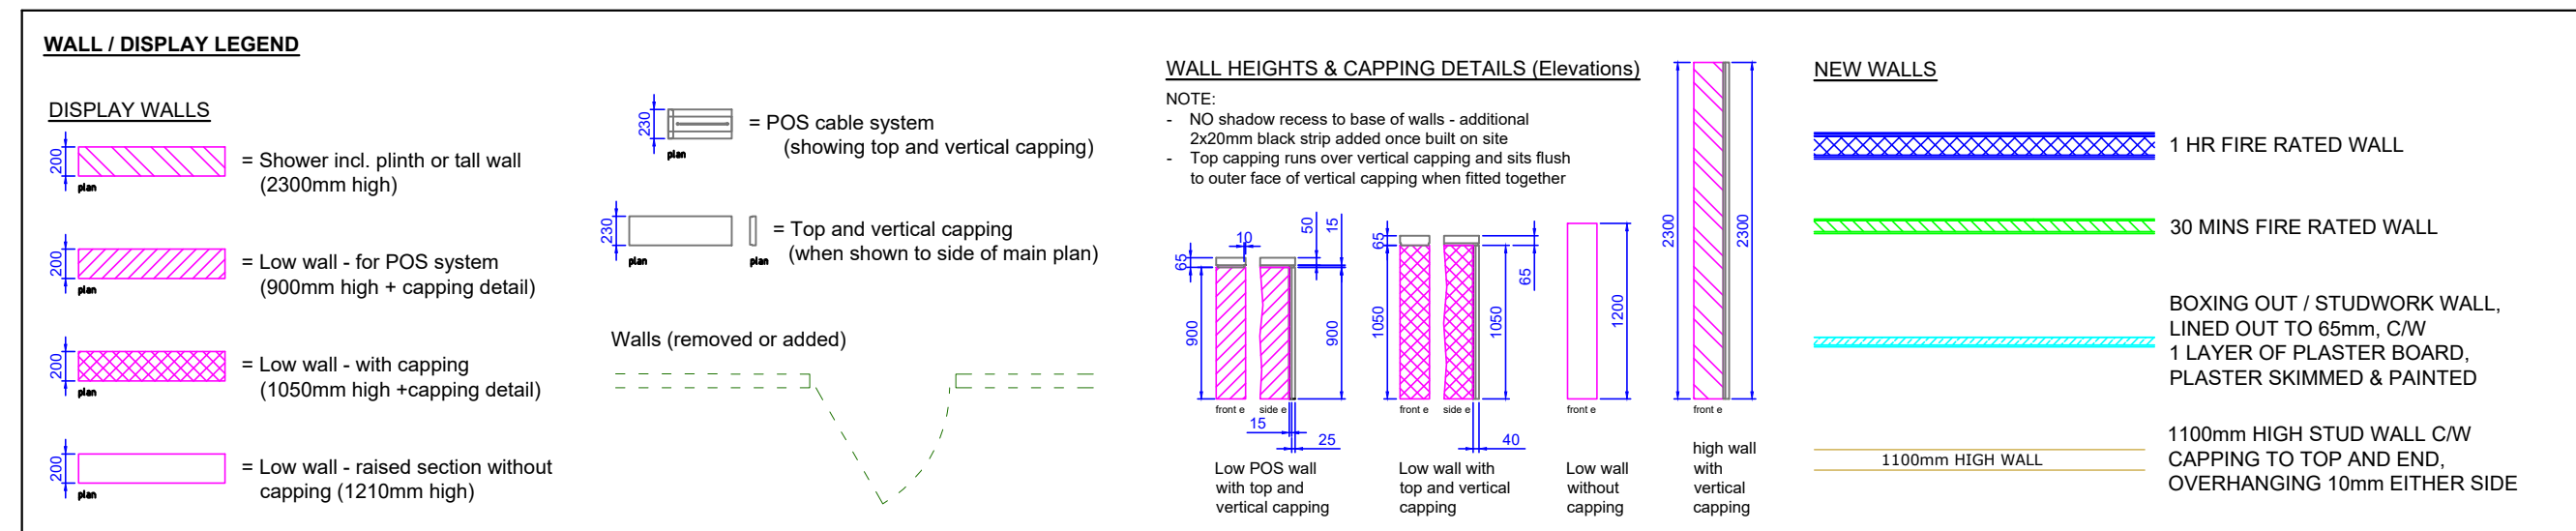

MERCHANDISED LAYOUT APPROVED		BRANCH LAYOUT PLAN APPROVED	
Date: March 2022	Initials: JS / JM	Date: March 2022	Initials: JS / JM
NOTES: 1. All Dimensions to be checked on site, prior to manufacture and installation. 2. Drawings subject to planning permission approval. 3. Drawings to be implemented along side current building map.			
James Sifton (TP Group Head Of Furnace) 152 Newhall Road, Northwich, Cheshire, L11 1JF 01925 600000 j.sifton@travisperkins.co.uk			
Rev:	Date:	Description:	By:

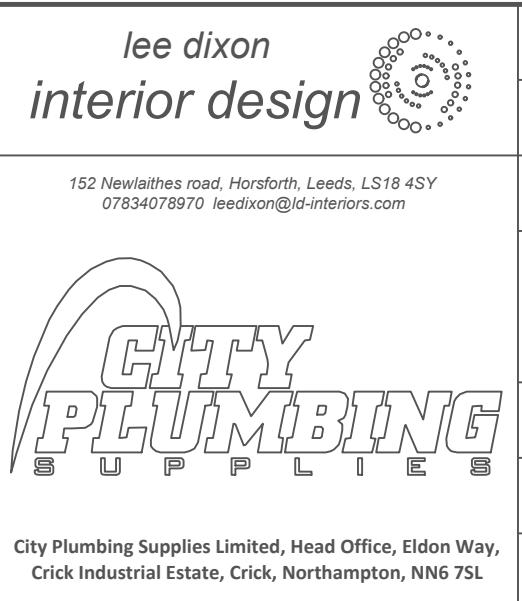

Site Address	
CITY PLUMBING SUPPLIES LTD Unit 6B Interchange Trade Counter, Huyton Business Park, L36 6JF	
CLIENT: CITY PLUMBING SUPPLIES	PROJECT: NEW PROJECT 2022
PROJECT LOCATION: CPS LIVERPOOL HUXTON Unit 6B	
TITLE: General Layout Working Drawing STAGE 3	
DATE: May 2022	DRAWN: LD
SCALE: 1:50 @ A0	APPROVED: JM
PROJECT NO: LIVERPOOL HUXTON - 01	SHEET: 5
DRAWING NO: 01	REV: /