


NOTES:
2850 FFL needed for ceiling,
150 gap for services,
3000mm to main beams,
Mezzanine finished floor 3343mm,
2100mm pallet gate

CPS LIVERPOOL
HUYTON

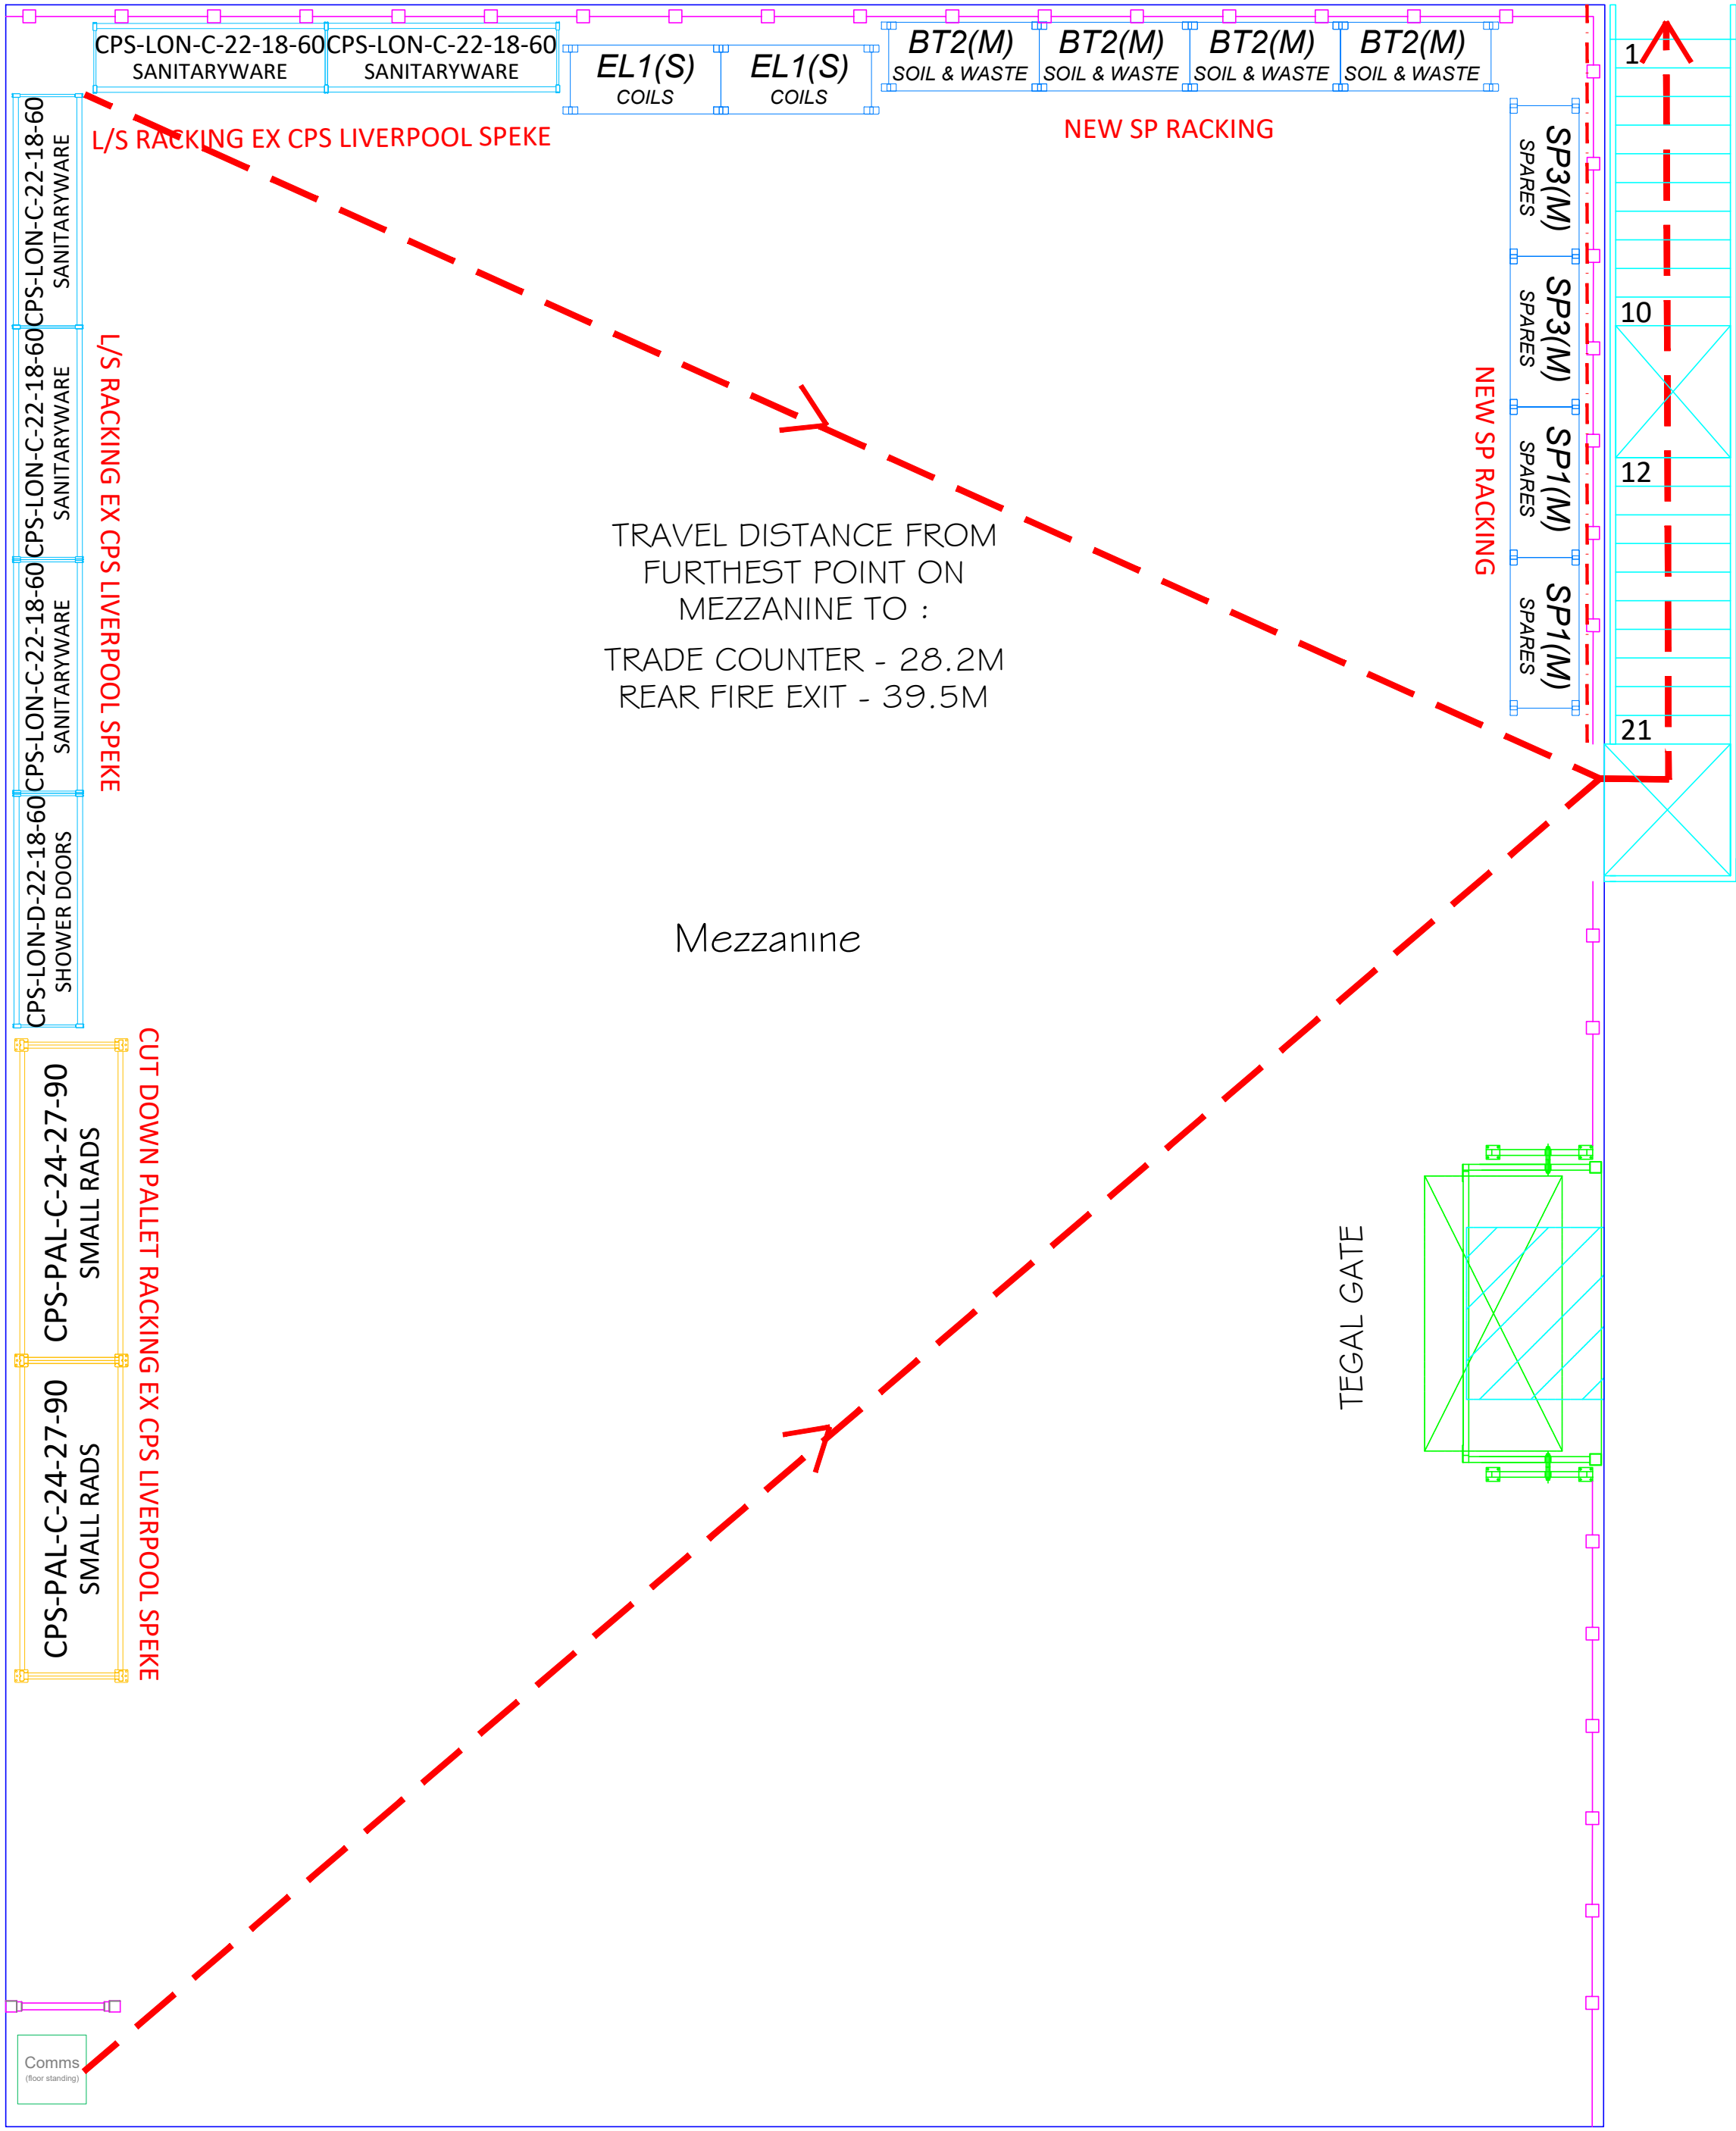

WALL / DISPLAY LEGEND

DISPLAY WALLS

- = Shower incl. plinth or tall wall (2300mm high)
- = Low wall - for POS system (900mm high + capping detail)
- = Low wall - with capping (1050mm high + capping detail)
- = Low wall - raised section without capping (1210mm high)

= POS cable system (showing top and vertical capping)

= Top and vertical capping (when shown to side of main plan)

= Walls (removed or added)

WALL HEIGHTS & CAPPING DETAILS (Elevations)

NOTE:

- NO shadow recess to base of walls - additional 2x20mm black strip added once built on site
- Top capping runs over vertical capping and sits flush to outer face of vertical capping when fitted together

Low POS wall with top and vertical capping

Low wall with top and vertical capping

Low wall without capping

high wall with vertical capping

NEW WALLS

- 1 HR FIRE RATED WALL
- 30 MINS FIRE RATED WALL
- BOXING OUT / STUDWORK WALL, LINED OUT TO 65mm, C/W 1 LAYER OF PLASTER BOARD, PLASTER SKIMMED & PAINTED
- 1100mm HIGH WALL
- 1100mm HIGH STUD WALL C/W CAPPING TO TOP AND END, OVERHANGING 10mm EITHER SIDE

BUILDERSWORK DRAWING
Mezzanine Layout
STAGE 3



MERCHANDISED LAYOUT APPROVED	
Date: March 2022	Initials: J5 / JM
BRANCH LAYOUT PLAN APPROVED	
Date: March 2022	Initials: J5 / JM

NOTES:

- All Dimensions to be checked on site, prior to manufacture and installation

Drawings subject to planning permission approval

Drawings to be implemented along side current building regs

James Sifton (TP Group Head Of Format)
t: 07392 109200
e: james.sifton@travisperkins.co.uk

This drawing should not be copied in full or in part without prior permission from City Plumbing Supplies Ltd. Details within the drawing remain copyright of City Plumbing Supplies Ltd.

Rev:	Date:	Description:

lee dixon
interior design

152 Newlatheas road, Horsforth, Leeds, LS18 4SY
07834078970 leedixon@ld-interiors.com

CITY PLUMBING

City Plumbing Supplies Limited, Head Office, Eldon Way,
Crick Industrial Estate, Crick, Northampton, NN6 7SL

CLIENT: CITY PLUMBING SUPPLIES		
PROJECT: NEW PROJECT 2022		
PROJECT LOCATION: CPS LIVERPOOL HUYTON Unit 6B		
TITLE: Mezzanine Layout Working Drawing STAGE 3		
DATE: May 2022	DRAWN: L.D	APPROVED: J.M
SCALE: 1:50 @ A0	PAPER SIZE: A0	SHEET: 6
PROJECT No: LIVERPOOL HUYTON - 01	DRAWING NO. 01	REV: /