



NOTES:
2850 FFL needed for ceiling,
150 gap for services,
3000mm to main beams,
Mezzanine finished floor 3343mm,
2100mm pallet gate

CPS LIVERPOOL
HUYTON

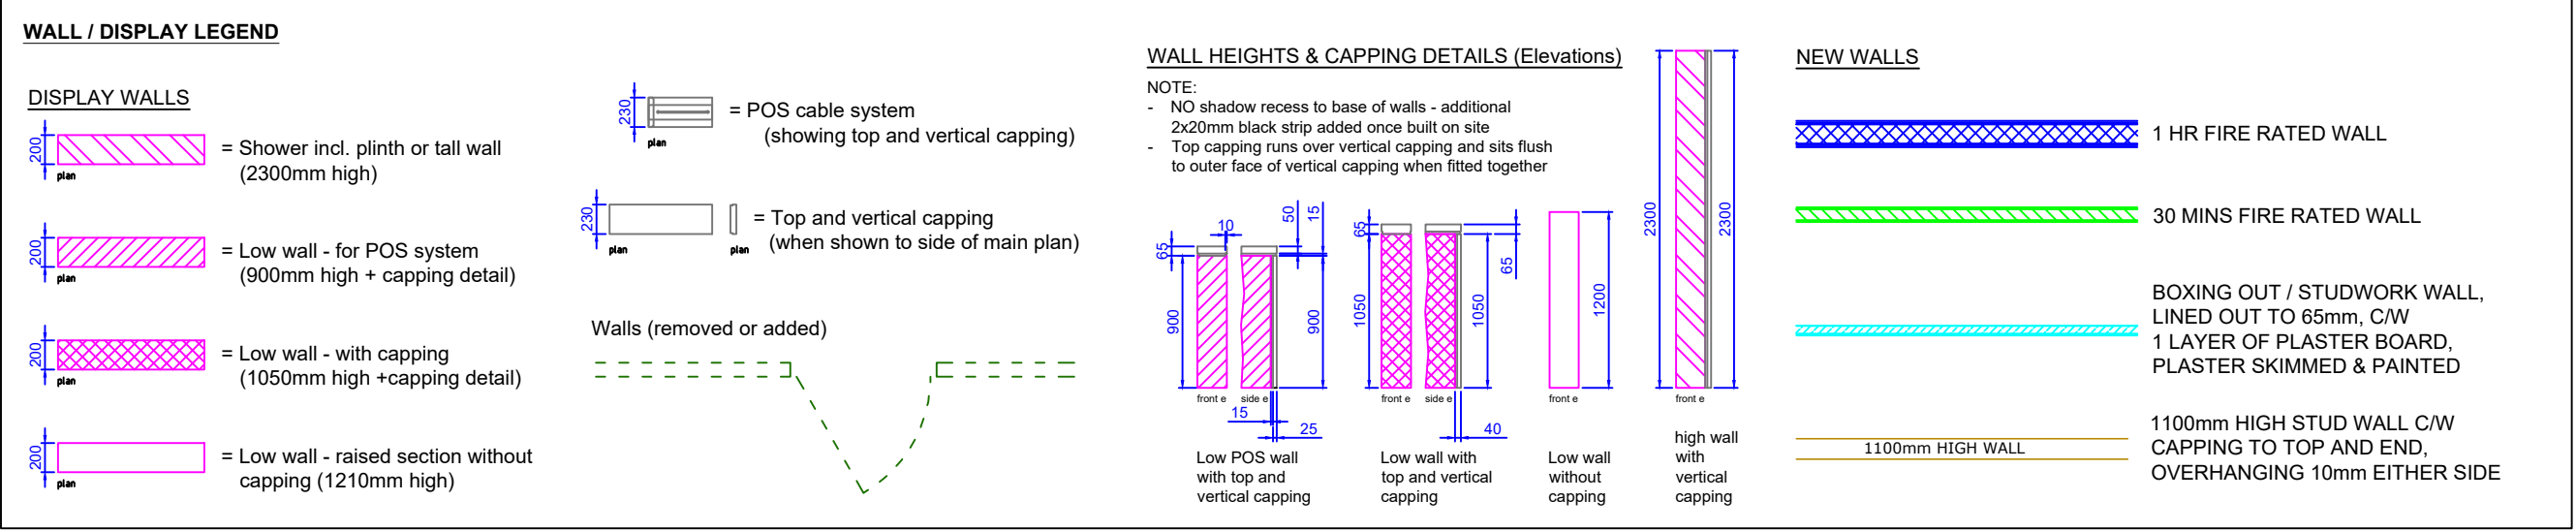

WORKING DRAWING
Mezzanine Layout
STAGE 3

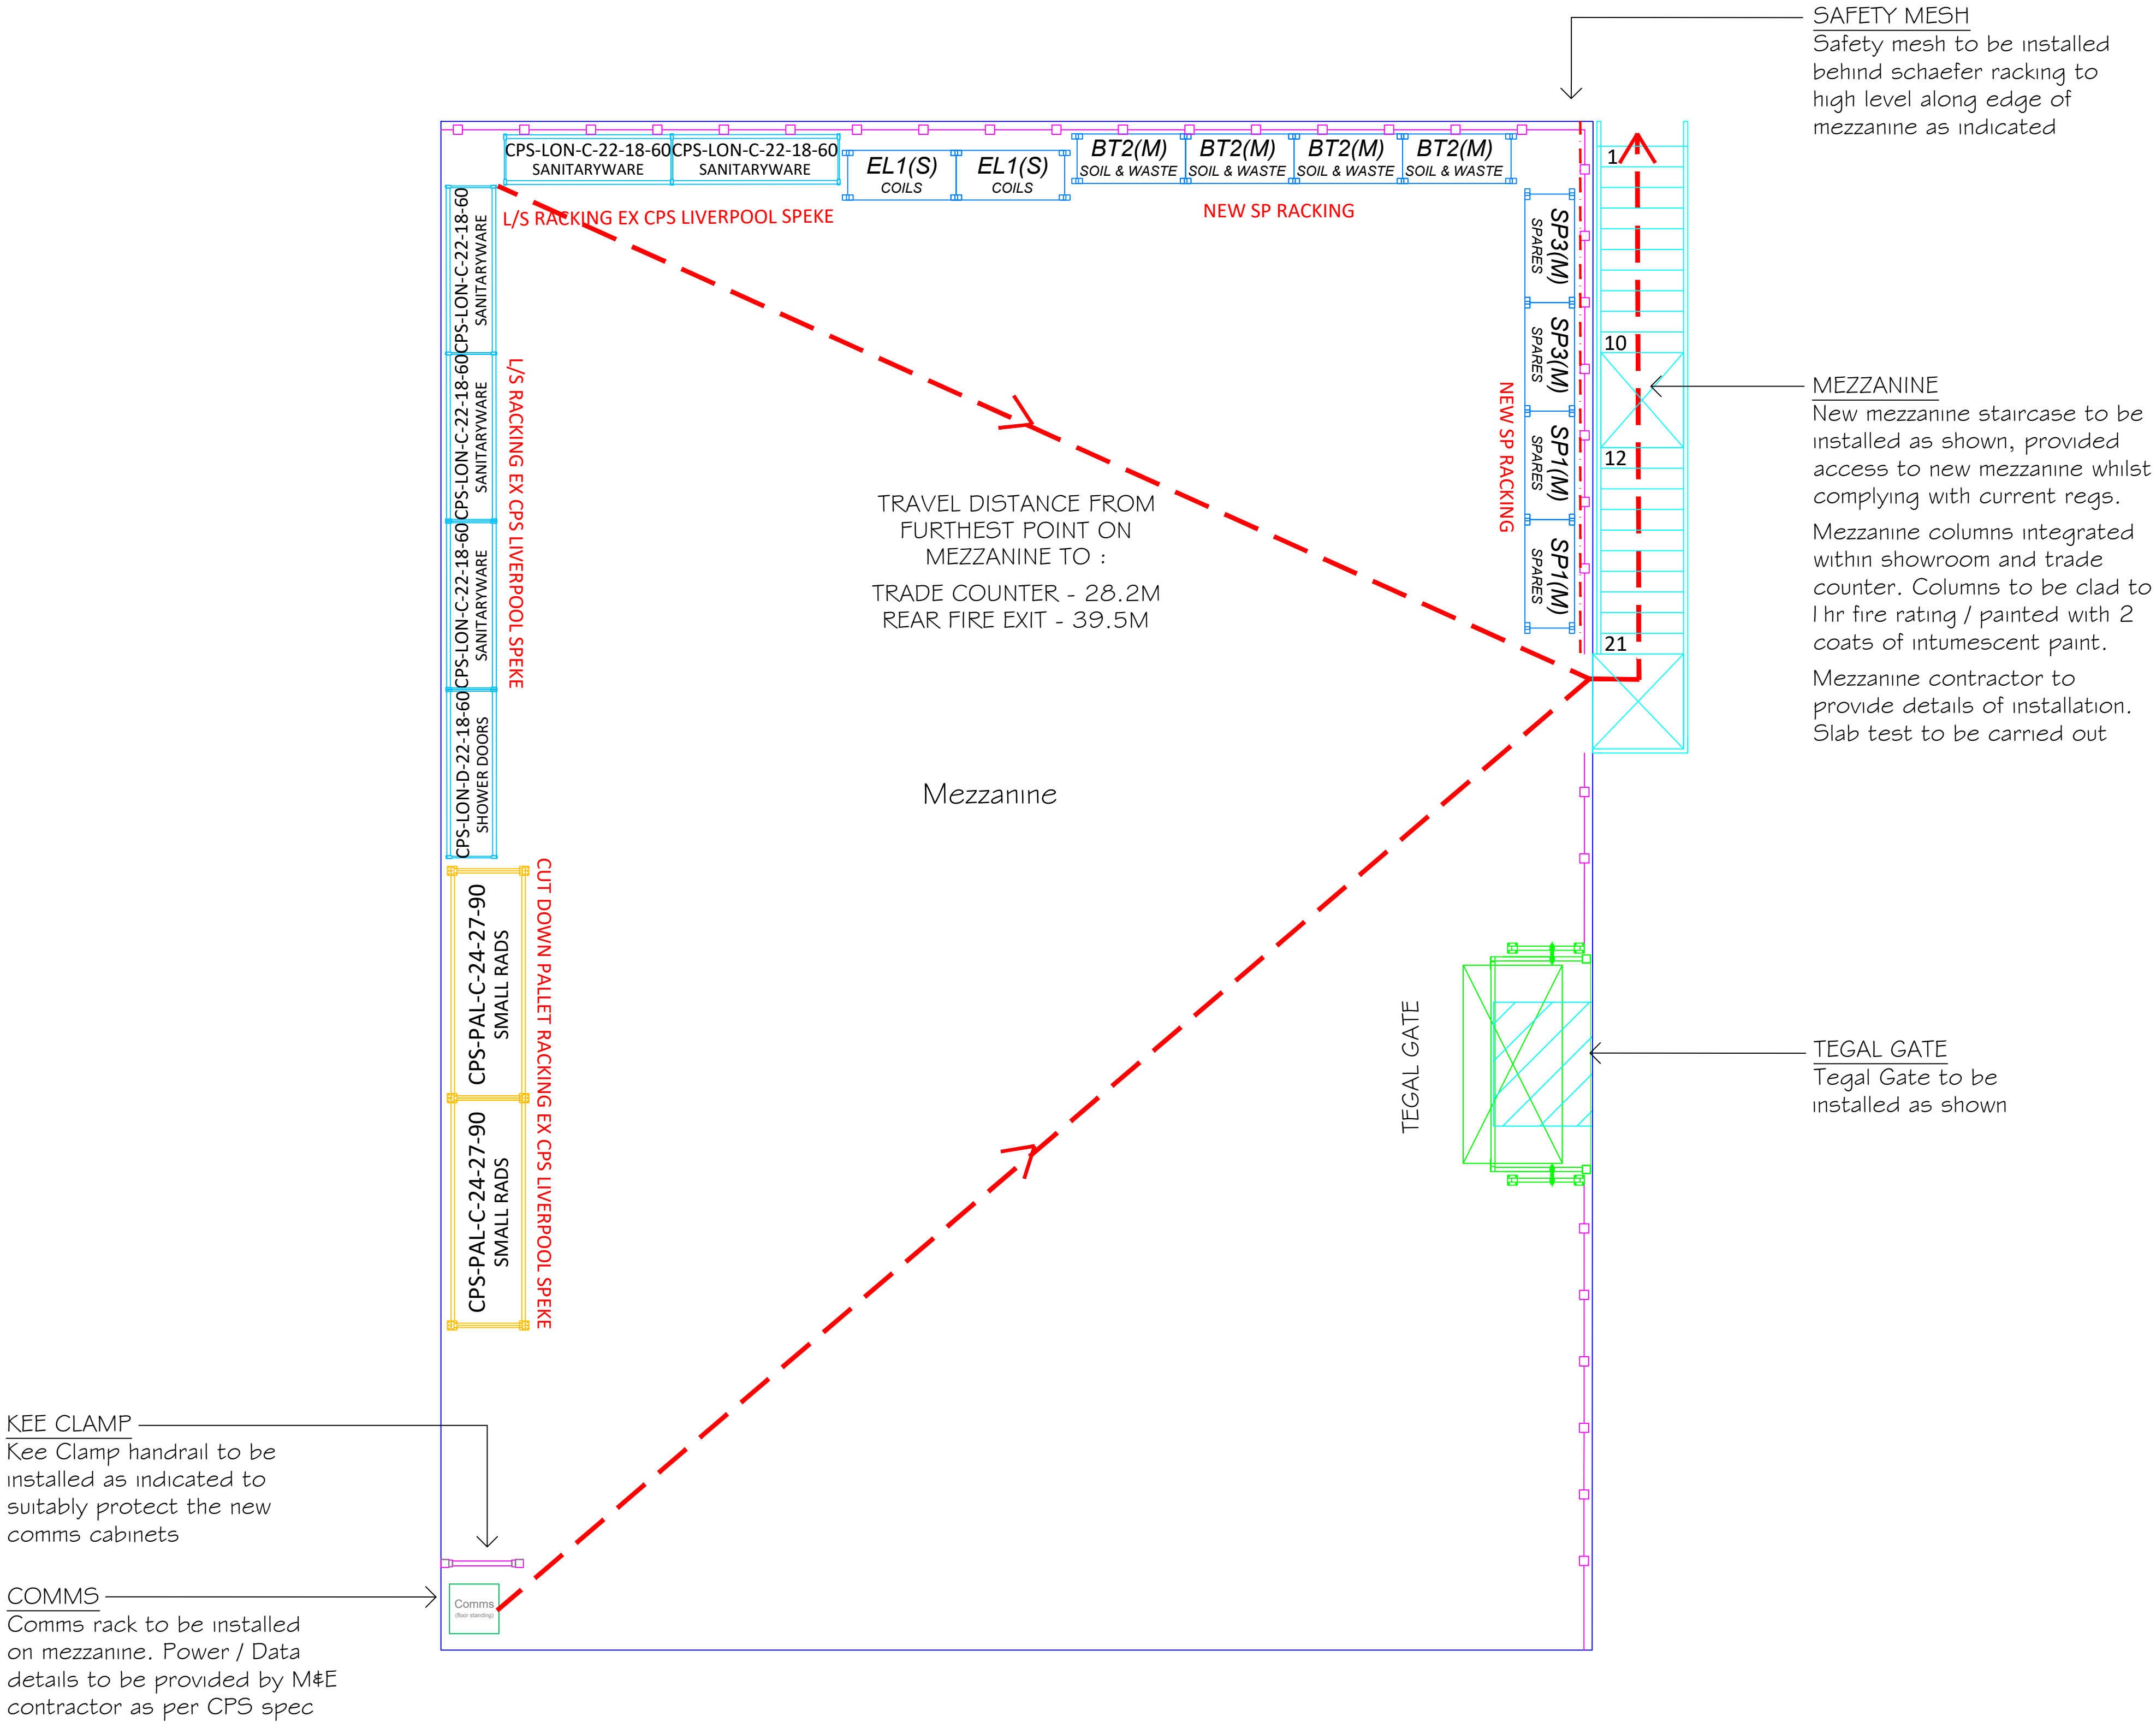

MERCHANDISED LAYOUT APPROVED

Date: January 2022 Initials: JS / JM

BRANCH LAYOUT PLAN APPROVED

Date: January 2022 Initials: JS / JM

NOTES:

- All Dimensions to be checked on site, prior to manufacture and installation
- Drawings subject to planning permission approval
- Drawings to be implemented along side current building regs

James Sifton (TP Group Head Of Format)
T: 07392 109200
E: James.sifton@travisperkins.co.uk

This drawing should not be copied in full or in part without prior permission from City Plumbing Supplies Ltd. Details within the drawing remain copyright of City Plumbing Supplies Ltd.

Rev: Date: Description:

lee dixon
interior design

152 Newlathes road, Horforth, Leeds, LS18 4SY
07834078970 leedixon@ld-interiors.com

CITY PLUMBING

City Plumbing Supplies Limited, Head Office, Eldon Way,
Crick Industrial Estate, Crick, Northampton, NN6 7SL

CLIENT: CITY PLUMBING SUPPLIES		
PROJECT: NEW PROJECT 2022		
PROJECT LOCATION: CPS LIVERPOOL HUYTON Unit 6B		
TITLE: Builderswork Mezzanine Layout Working Drawing STAGE 3		
DATE: May 2022	DRAWN: LD	APPROVED: J.M
SCALE: 1:50 @ A0	PAPER SIZE: A0	SHEET: 8
PROJECT NO: LIVERPOOL HUYTON - 01	DRAWING NO. 01	REV: /