
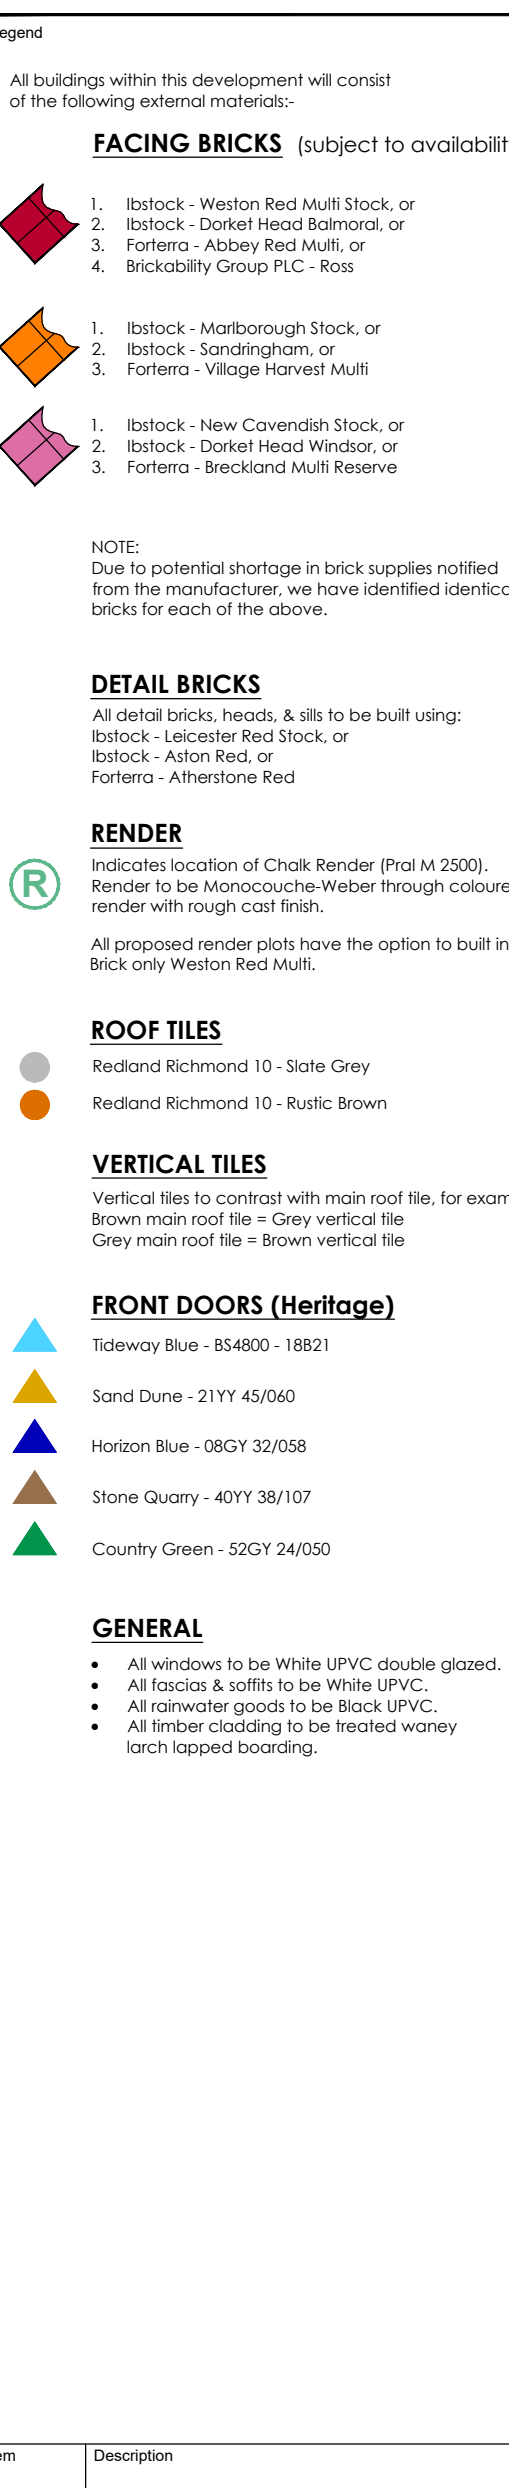


MP 0.5

[illegible]

Development	Halewood South		
Location	Halewood		
Marketing Name	The Finches @ Hilton Grange		
Drawing Title	Materials Layout		
Drawing Number	4152-ML-003		
Revision	-	Scale (5 A0)	1:500
Drawn By	HB	Date Started	20.06.22
Checked by	Date		

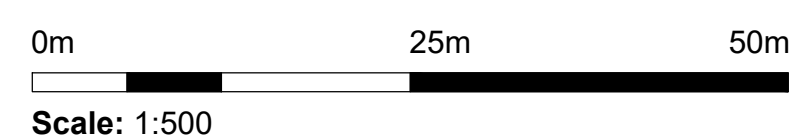

Legal Disclaimer TBC