


The Finches @ Hilton Grange

Survey Information

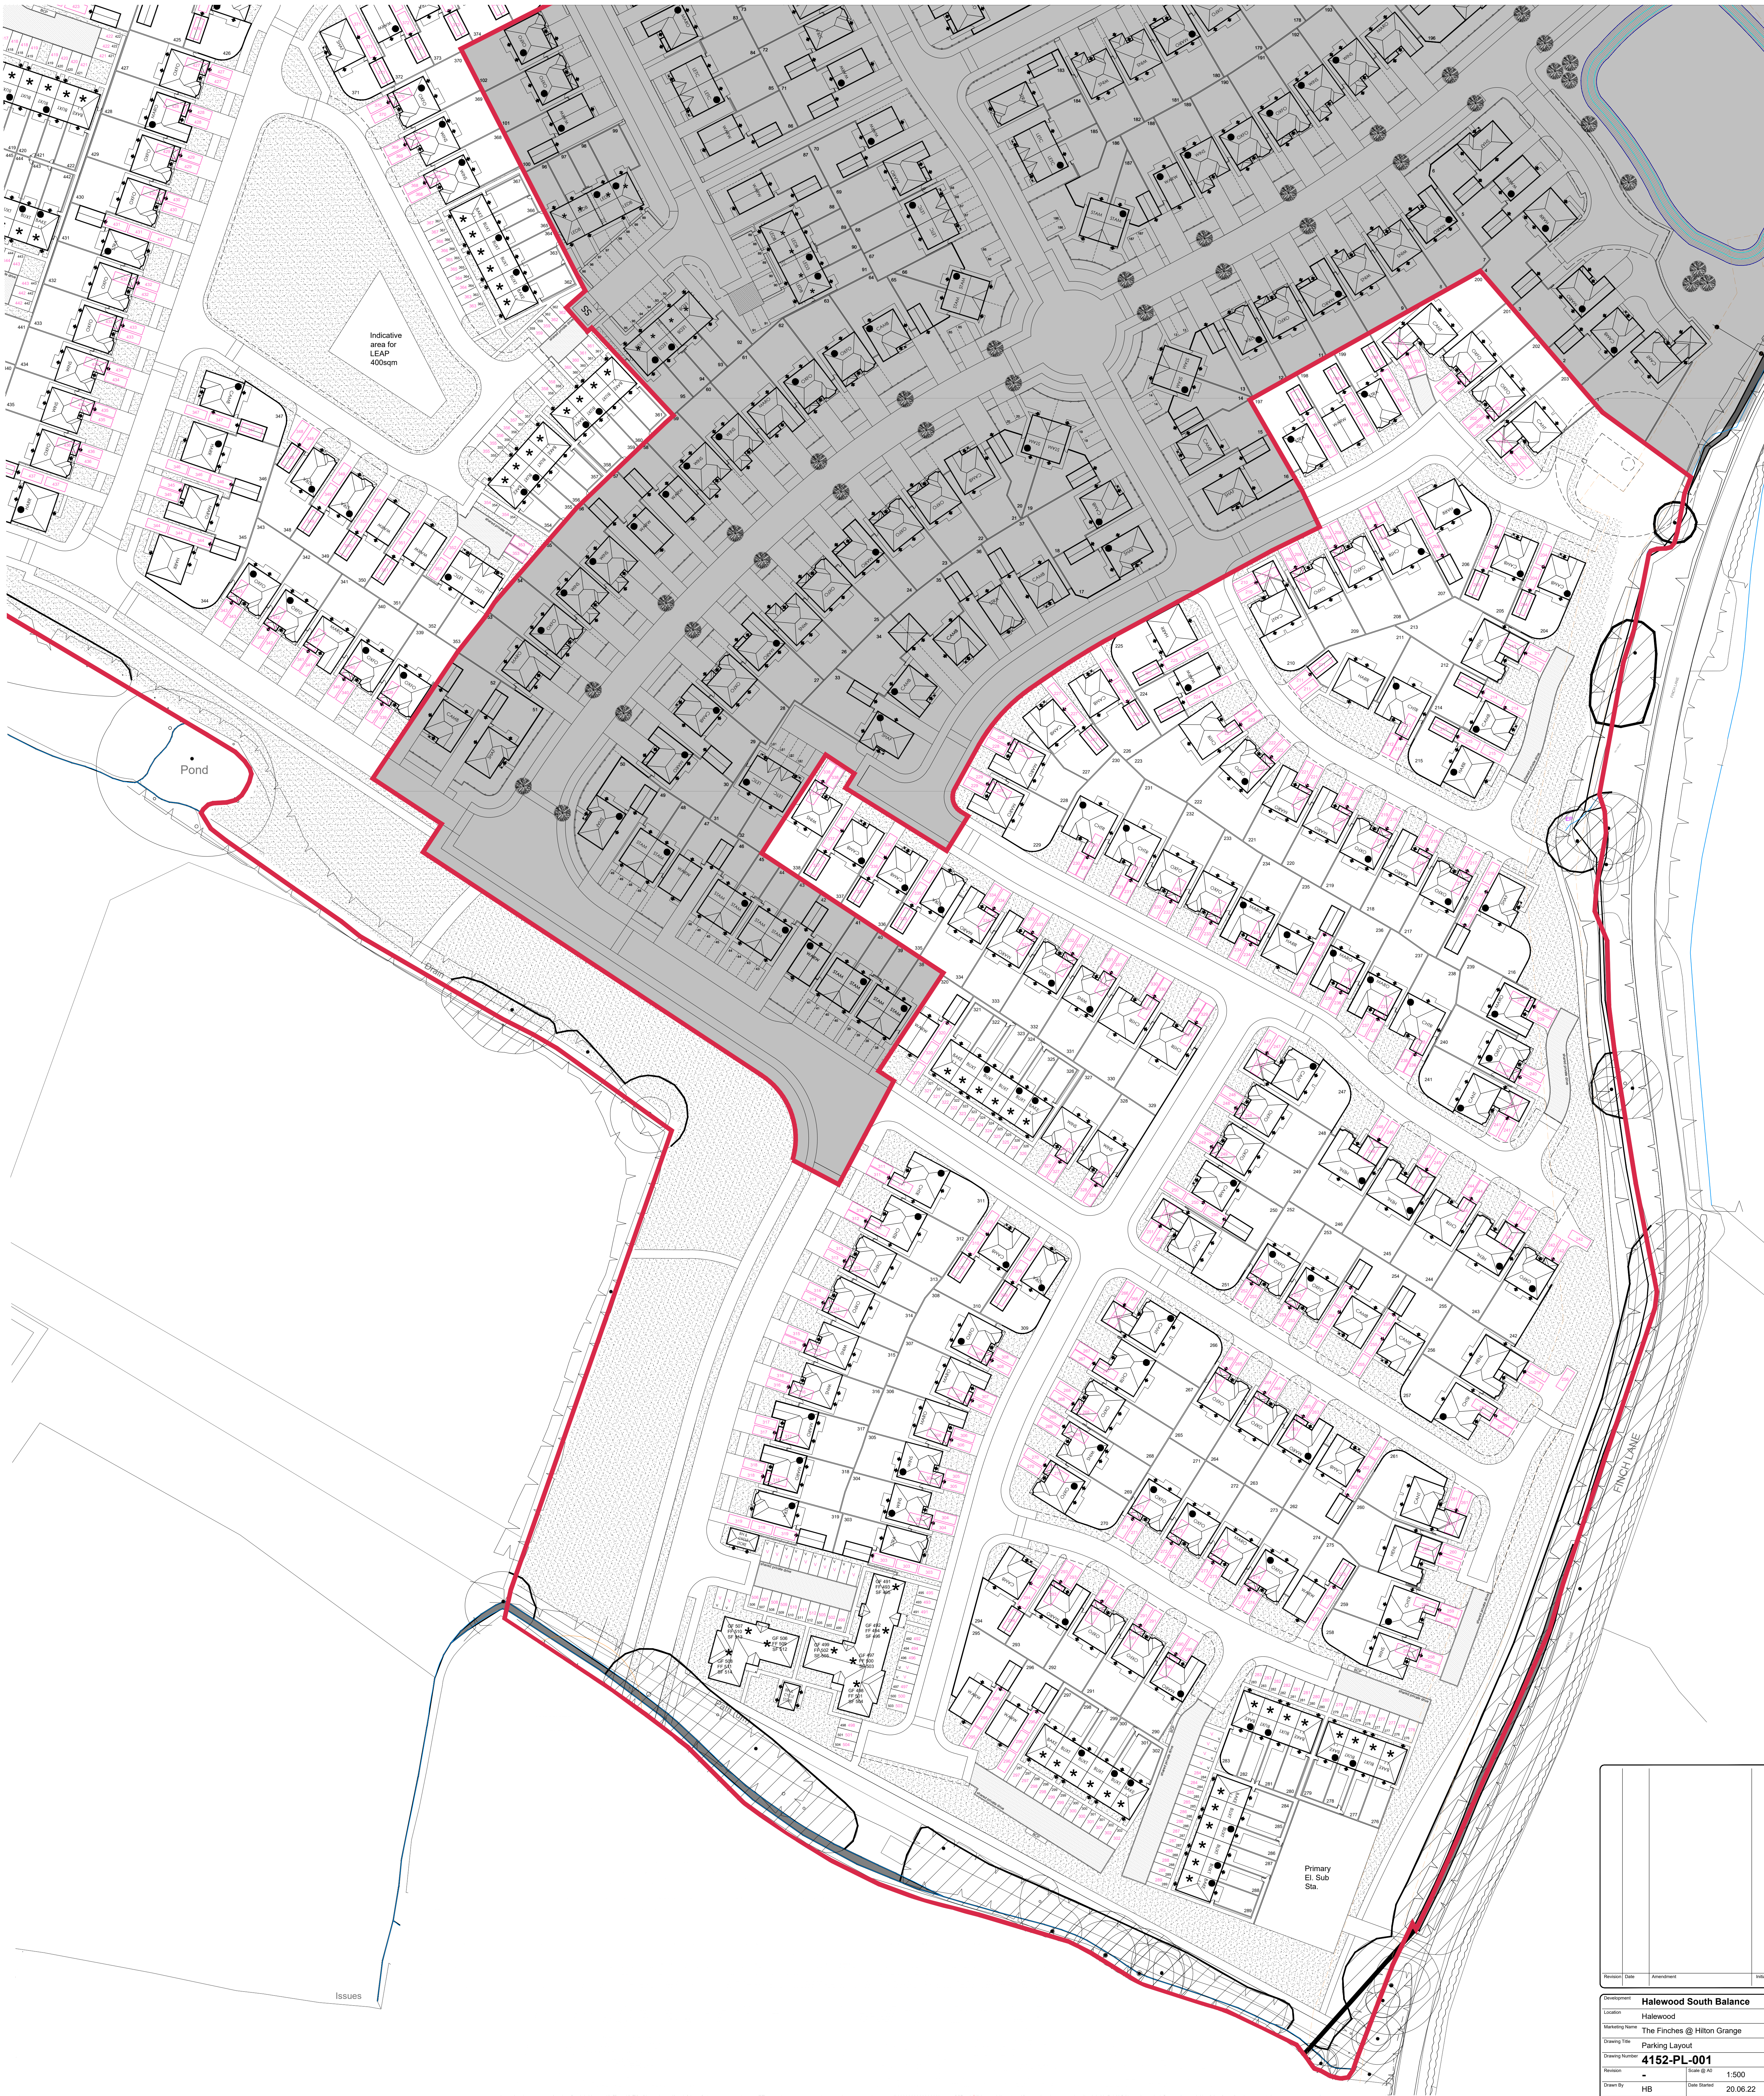

Revision	Date	Amendment	Issue

Environment	Halewood South Balance		
Location	Halewood		
Marketing Name	The Finches @ Hilton Grange		
Drawing Title	Parking Layout		
Drawing Number	4152-PL-001		
Revision	1	Scale @ A1	1:500
Drawn By	HB	Date Started	20.06.22
Checked by		Date	





Redrow Homes Lancashire
Redrow Homes, 14 Eaton Avenue, Burslem Village, Cheshire, ST17 7HA
Tel: 01752 845700 Fax: 01752 845701 Email: www.redrow.co.uk

Legal Disclaimer: TBC

This layout has been designed after due consideration of our Contract & Conditions Plan

0m 25m 50m
Scale: 1:500

The Finches @ Hilton Grange

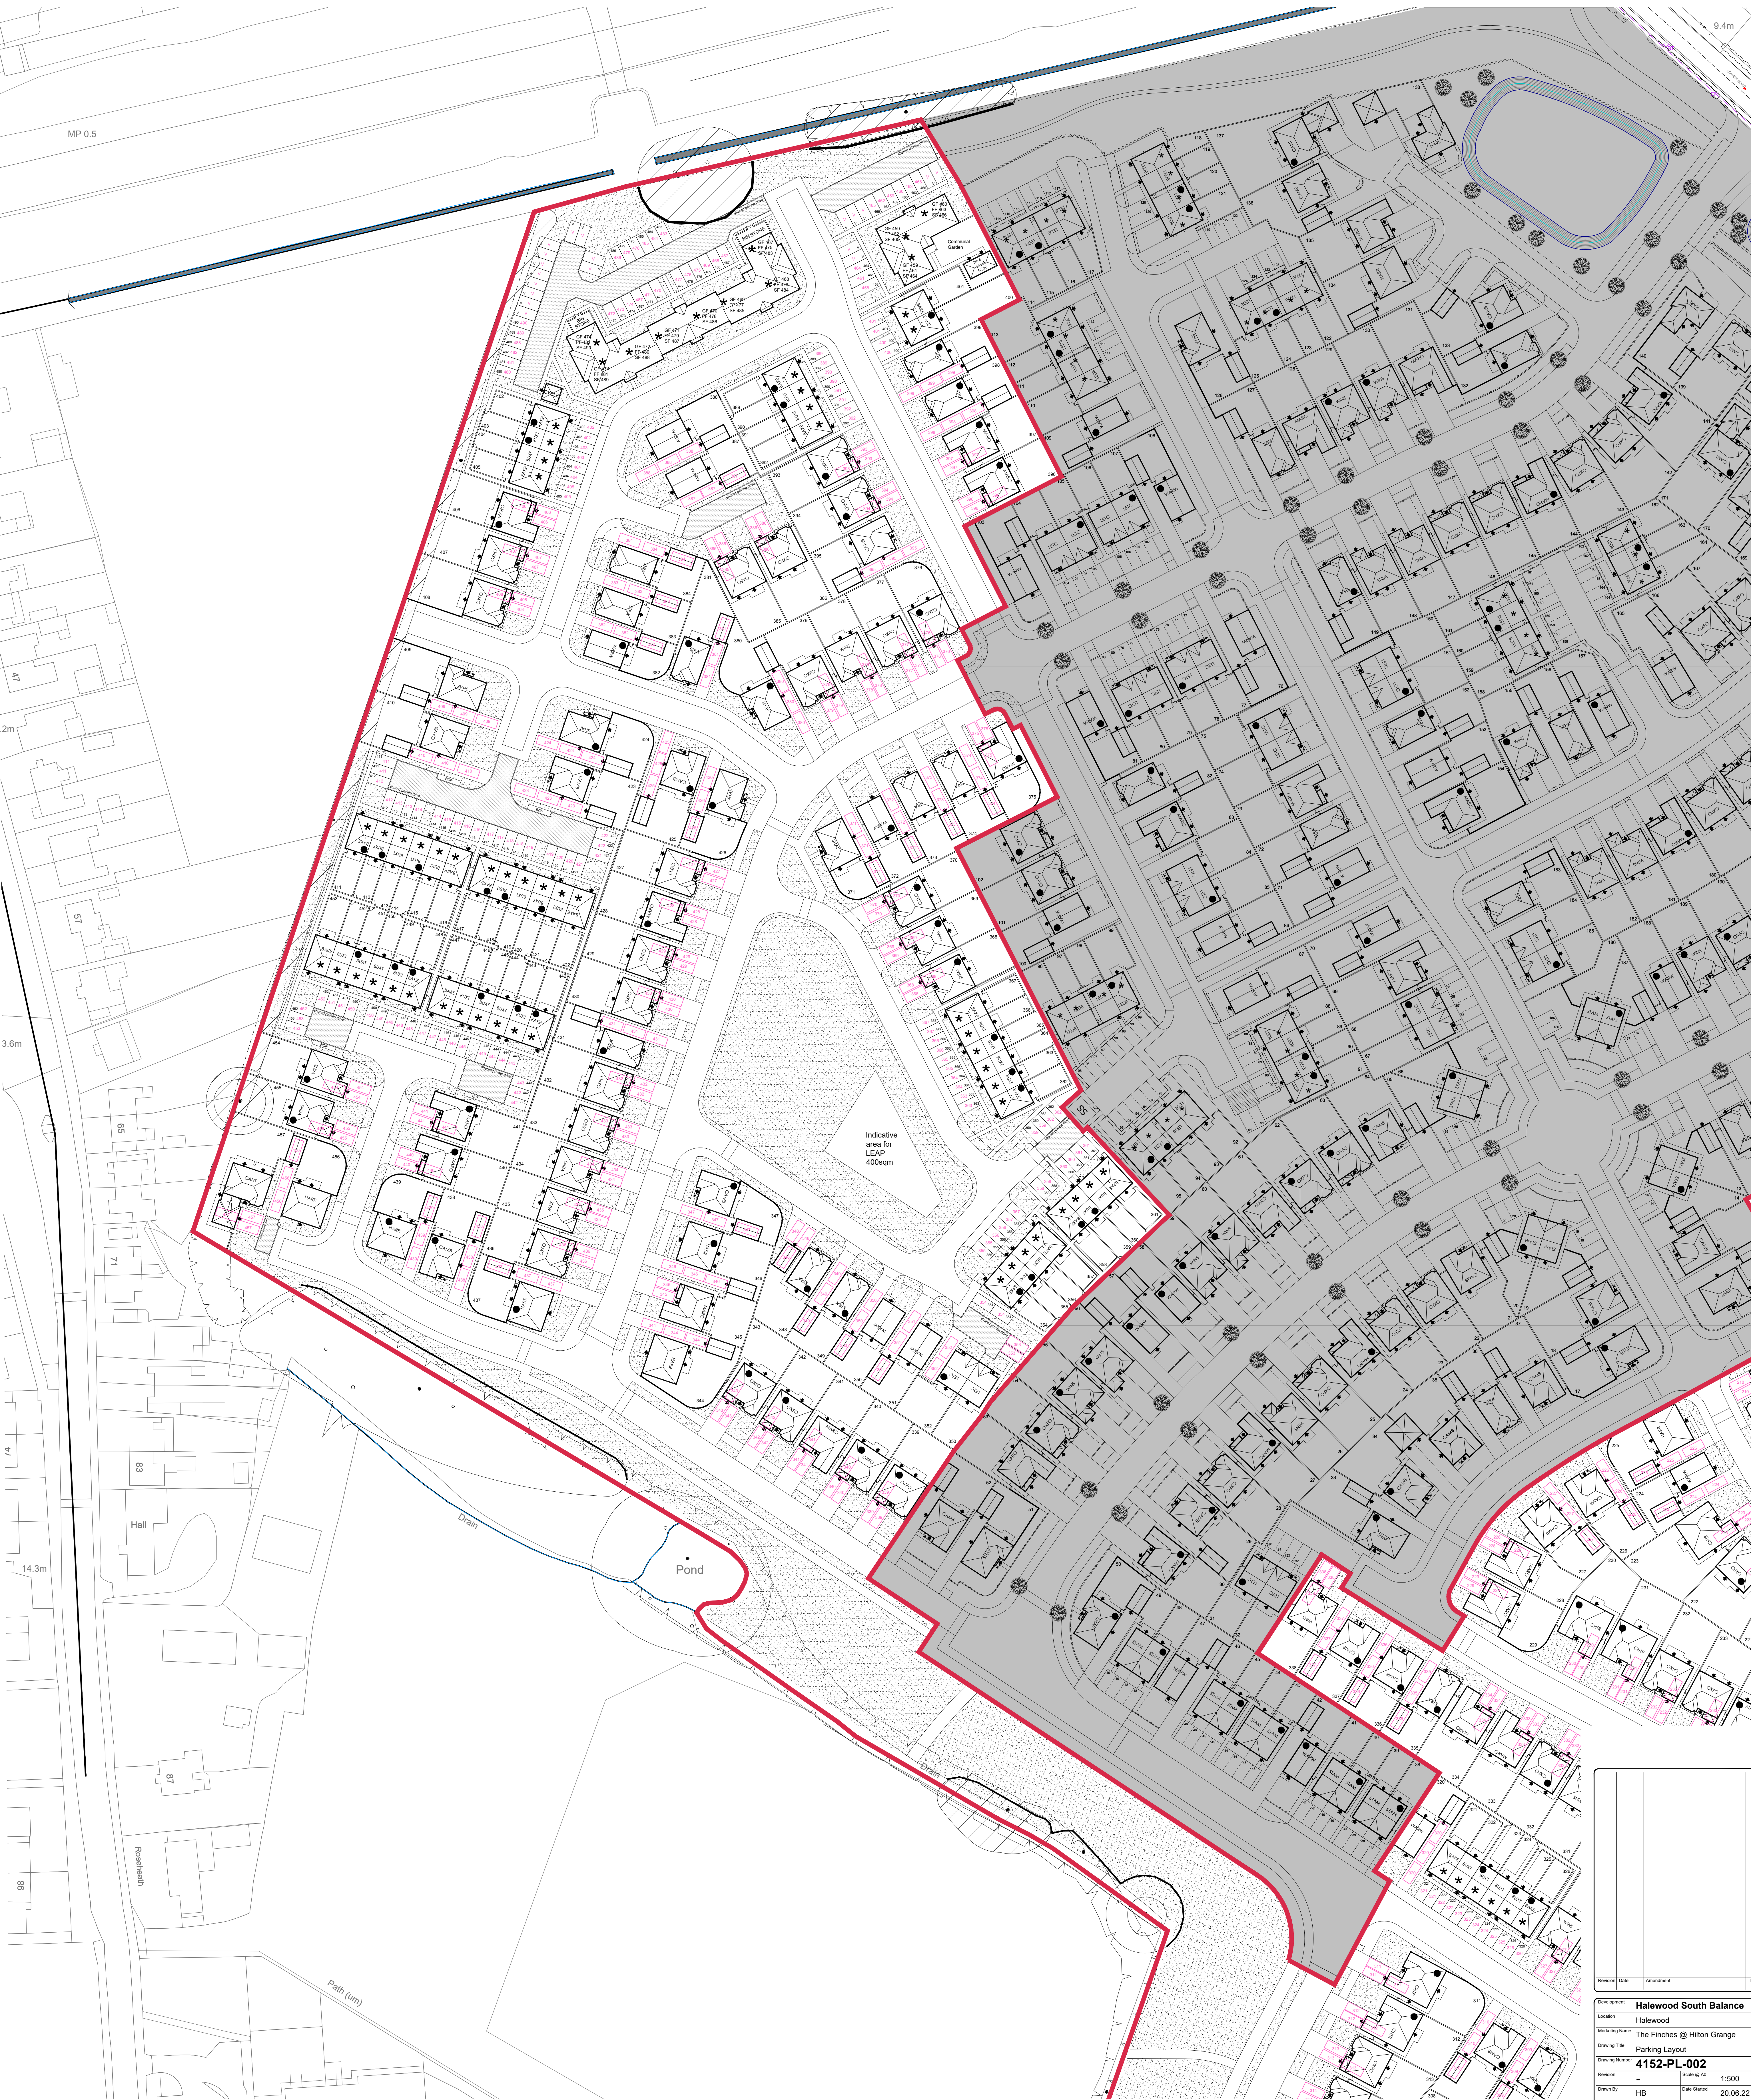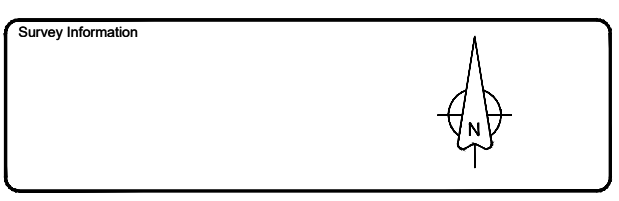

Revision	Date	Amendment	Issue

Environment	Halewood South Balance
Location	Halewood
Marketing Name	The Finches @ Hilton Grange
Drawing Title	Parking Layout
Drawing Number	4152-PL-002
Revision	1
Scale	1:500
Drawn By	HB
Date Started	20.06.22
Checked by	
Date	

Redrow Homes Lancashire
Redrow Homes, 14 Eaton Avenue, Bolton, Greater Manchester, M41 1TA
Tel: 01702 842000 Fax: 01702 842001 Email: enquiries@redrow.co.uk

Legal Disclaimer: TBC

This layout has been designed after due consideration of our Contract & Conditions of Sale