

# Street Scenes



Section A



Section B



Section C

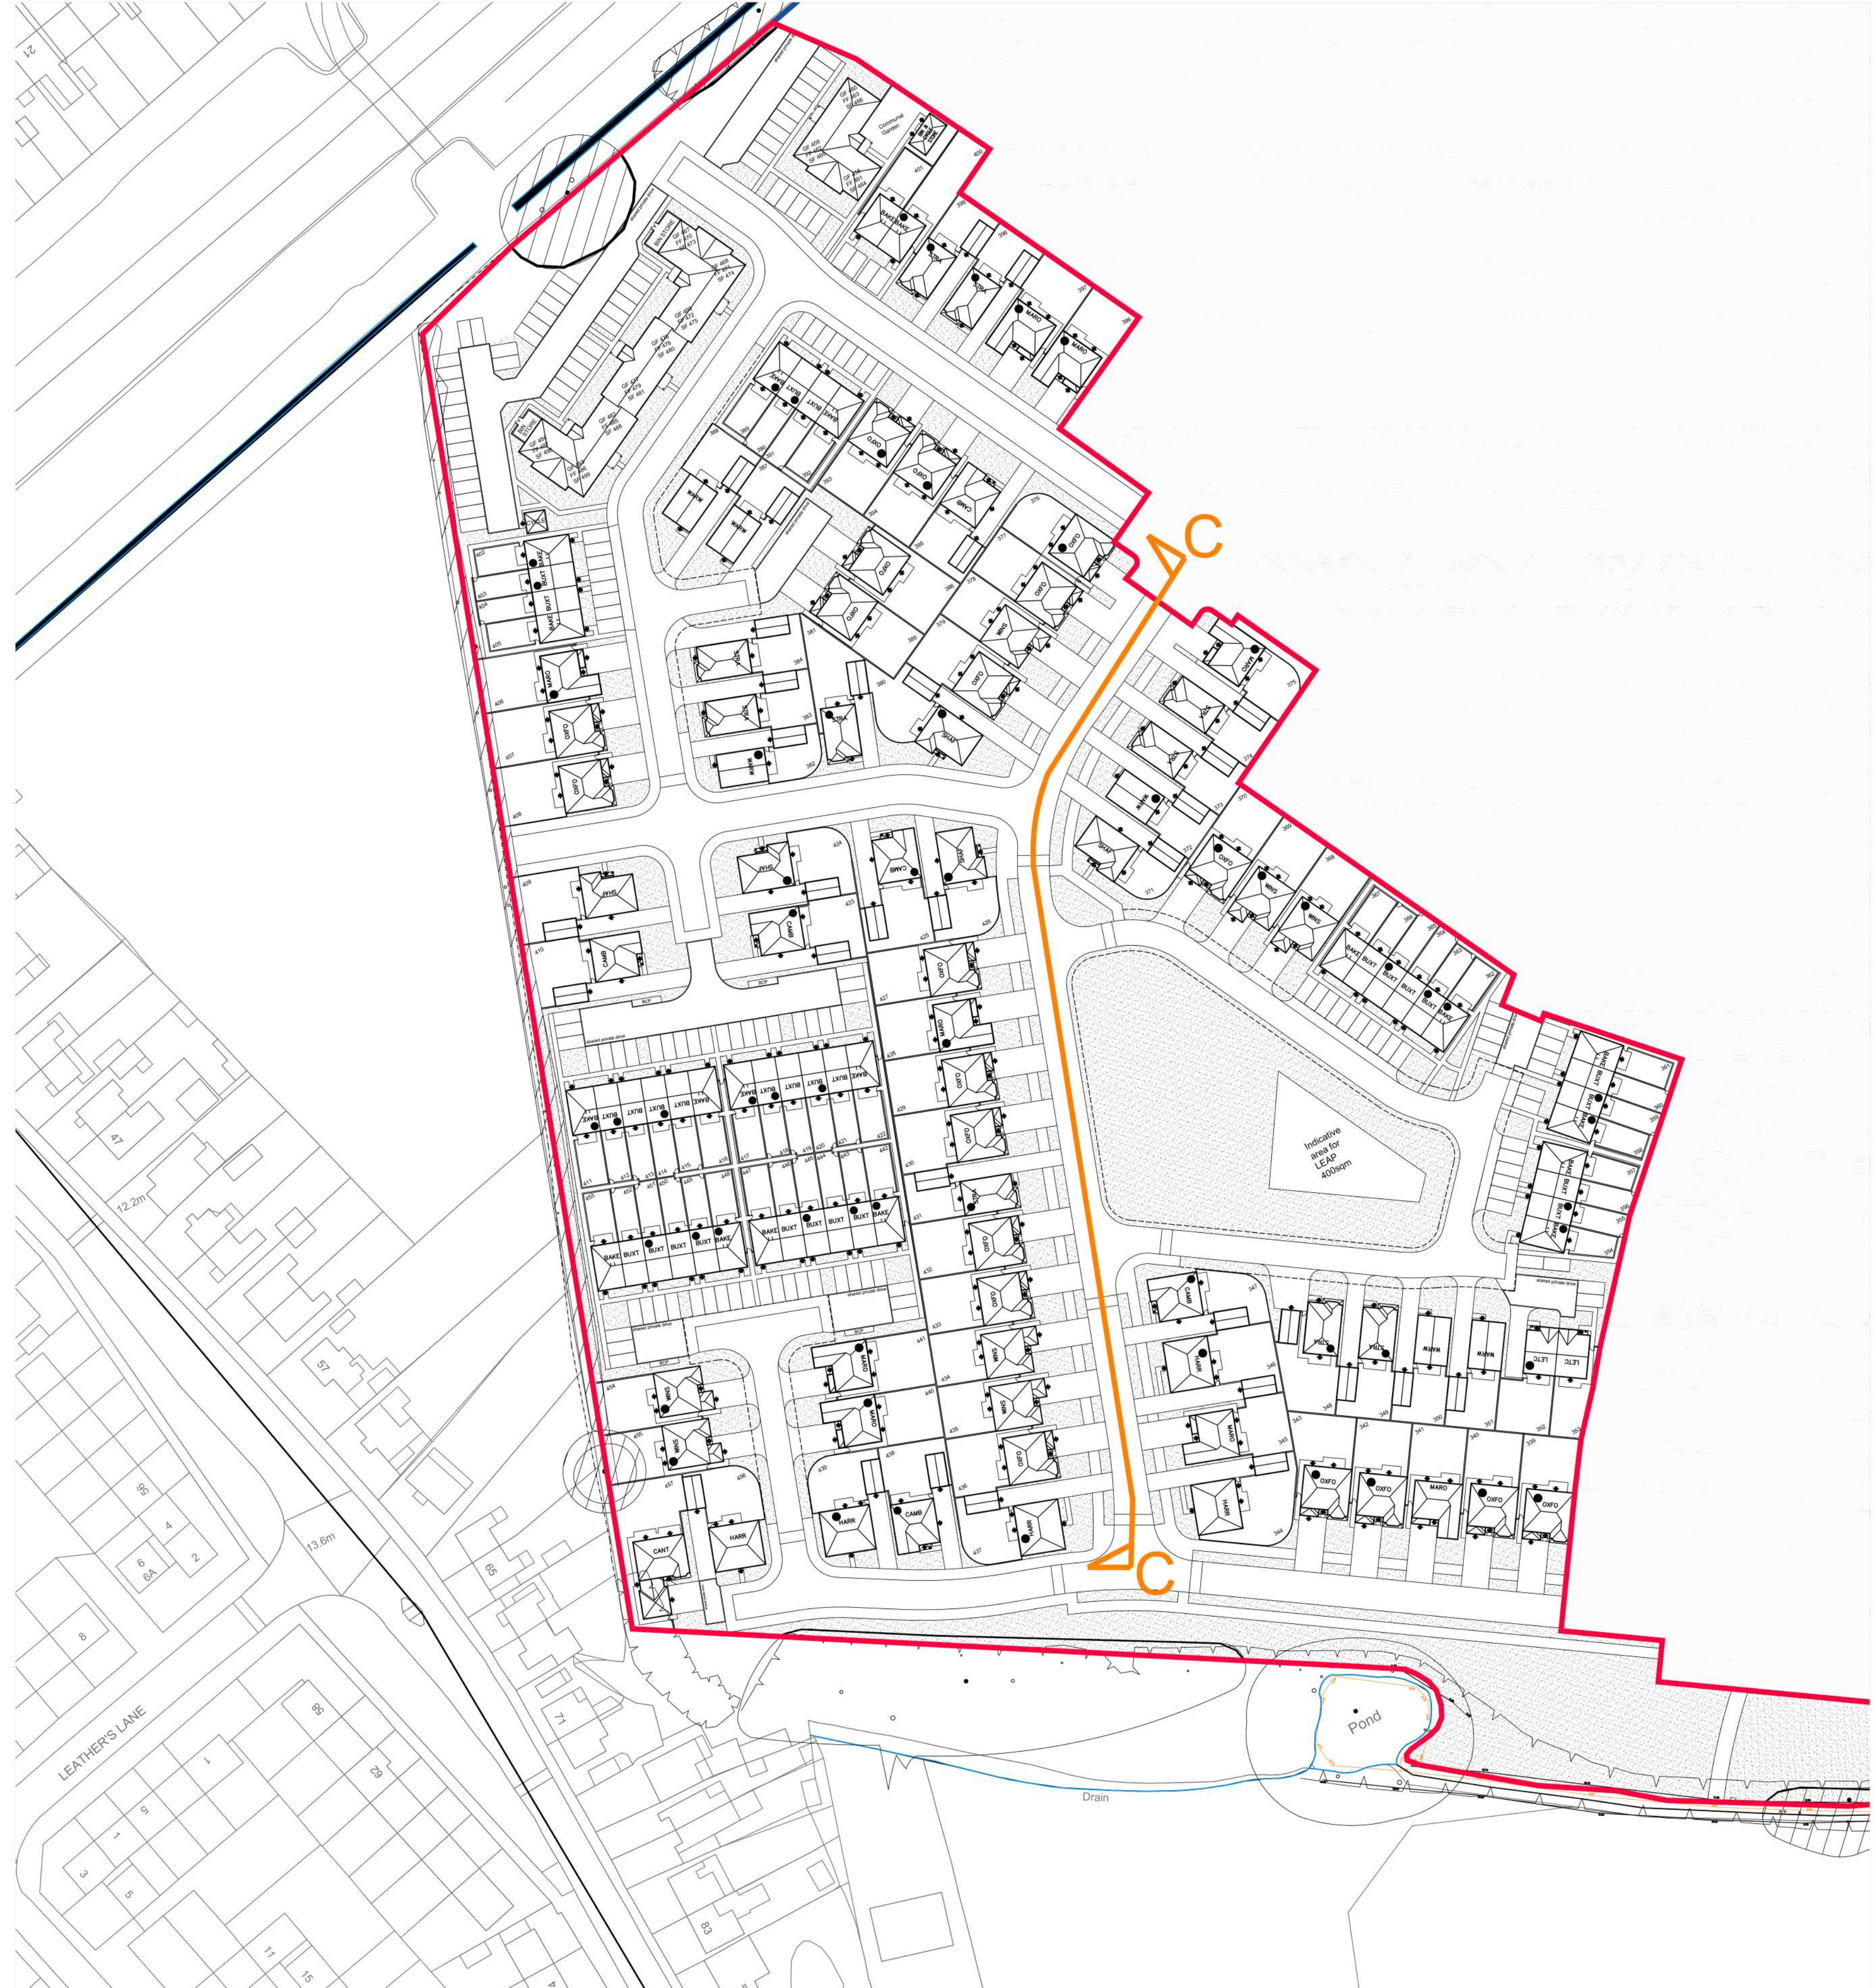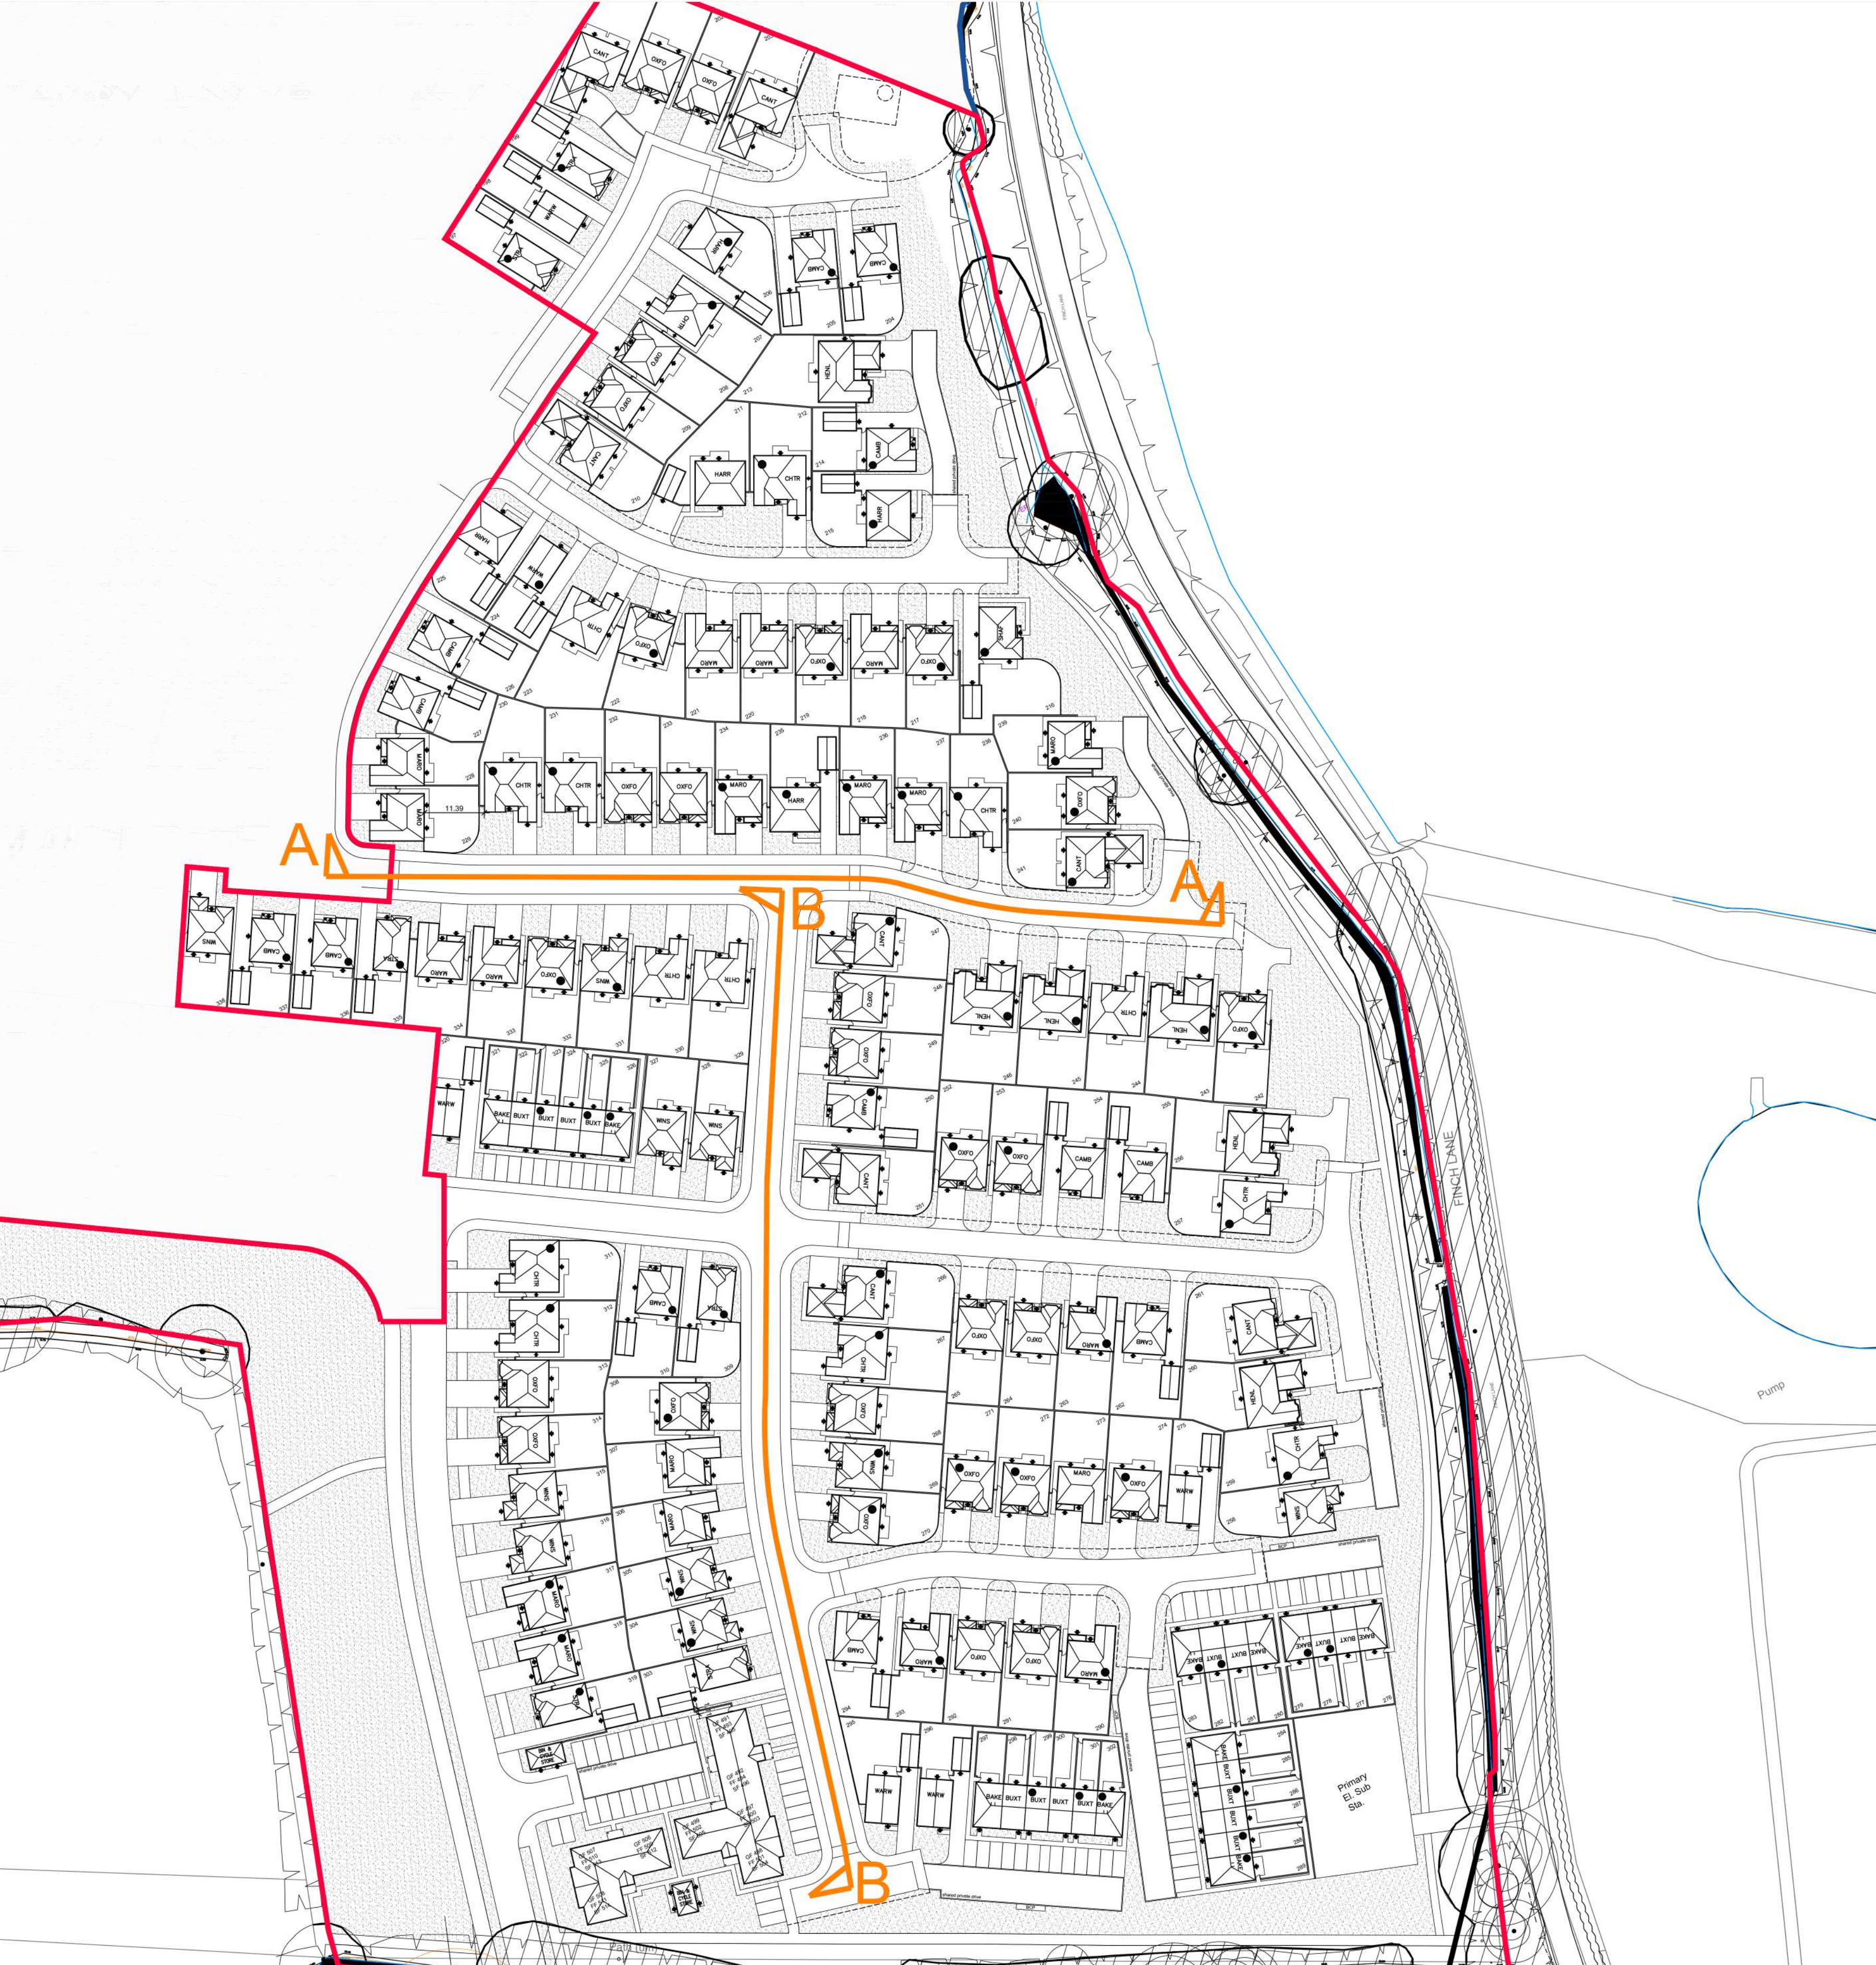

| Revision | Date | Amendment | By | Check |
|----------|------|-----------|----|-------|
|          |      |           |    |       |

Development

**Halewood South**

Location

Halewood

Marketing Name

Drawing Title

Street Scenes

Drawing Number

**4152-SS-01**

Scale @ A0

1:200

Revision

Drawn By

FB

Date Started

08.07.22

Checked by

Date

REDROW

Redrow Homes Lancashire  
Redrow House, 14 Ebor Avenue, Skelton Village, Cleckheaton, WF7 7PA.  
Tel: 01772 643700 Fax: 01772 643701 Web: www.redrow.co.uk

Legal Disclaimer T&C

This layout has been designed after due consideration of our Context & Constraints Plan