

The Finches @ Hilton Grange

Survey Information

Legend

Indicates kerbside bin collection point


Indicates location of proposed wheeled bins within private plot curtilage for waste and recycling

Indicates pedestrian walking distance from bin storage to collection point

Indicates refuse vehicular route

Item

Description

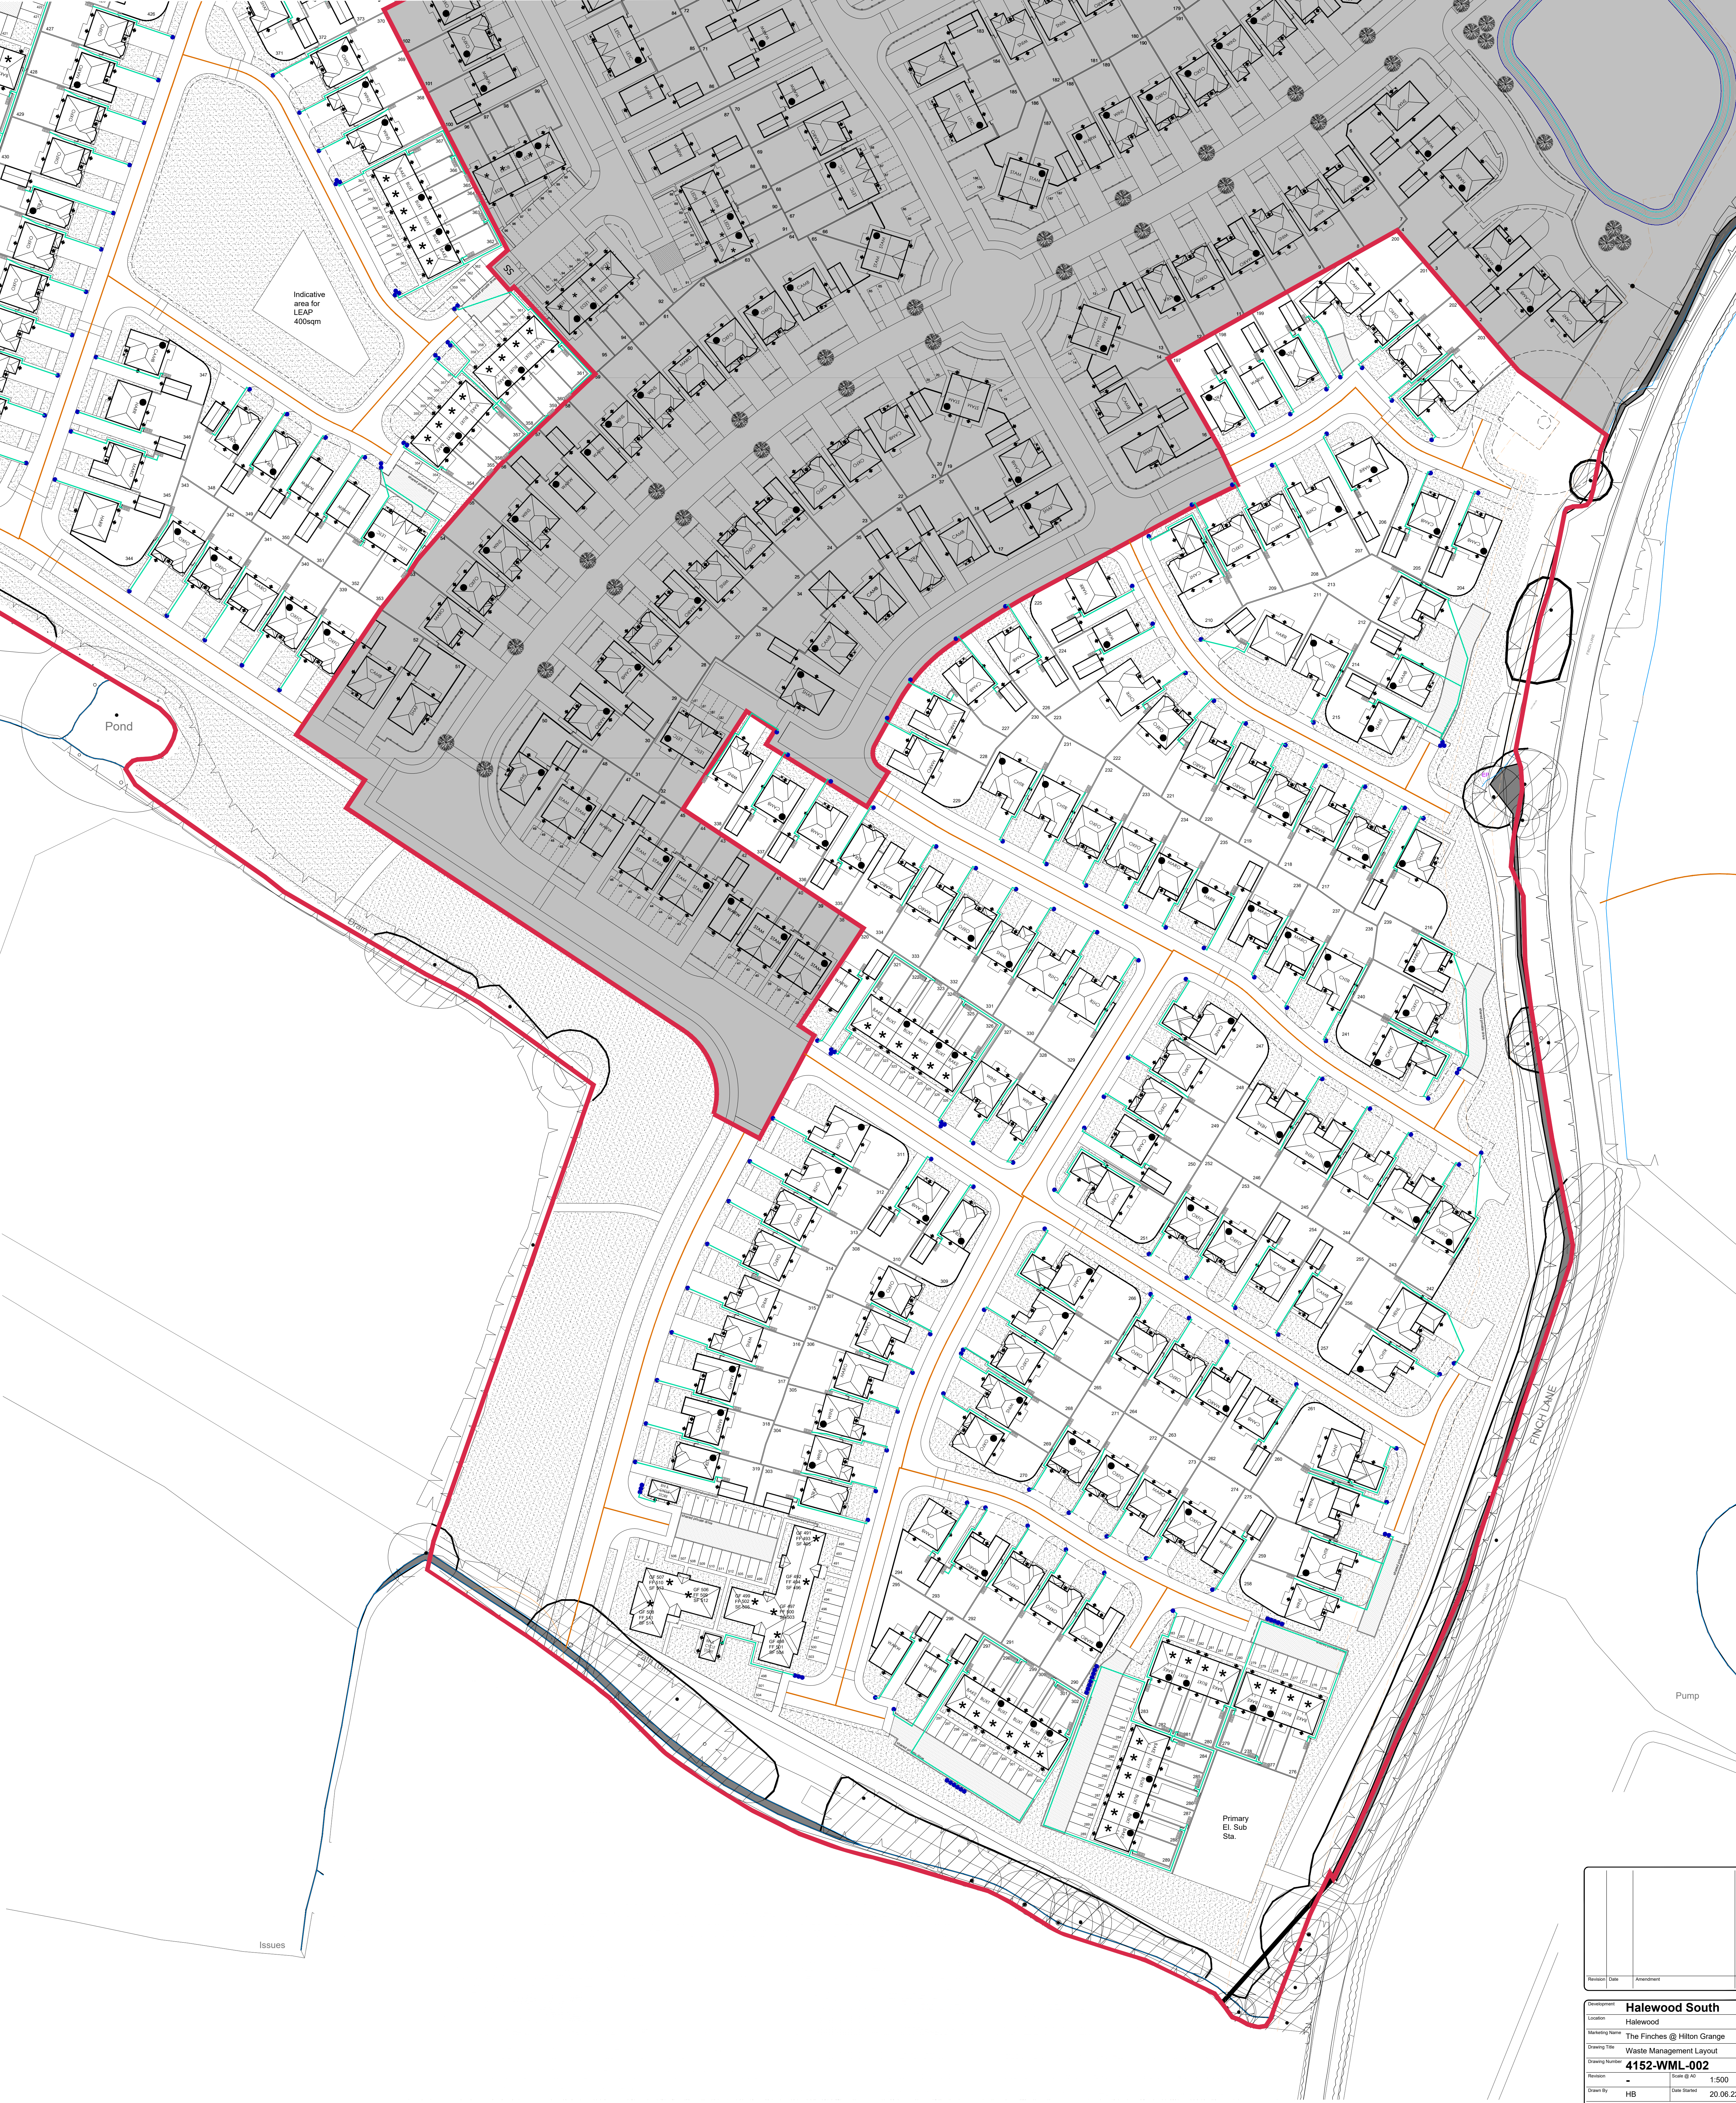

0m 25m 50m
Scale: 1:500

The Finches @ Hilton Grange

Survey Information

Indicates kerbside bin collection point


Indicates location of proposed wheeled bins within private plot curtilage for waste and recycling

Indicates pedestrian walking distance from bin storage to collection point

Indicates refuse vehicular route

Item

Description

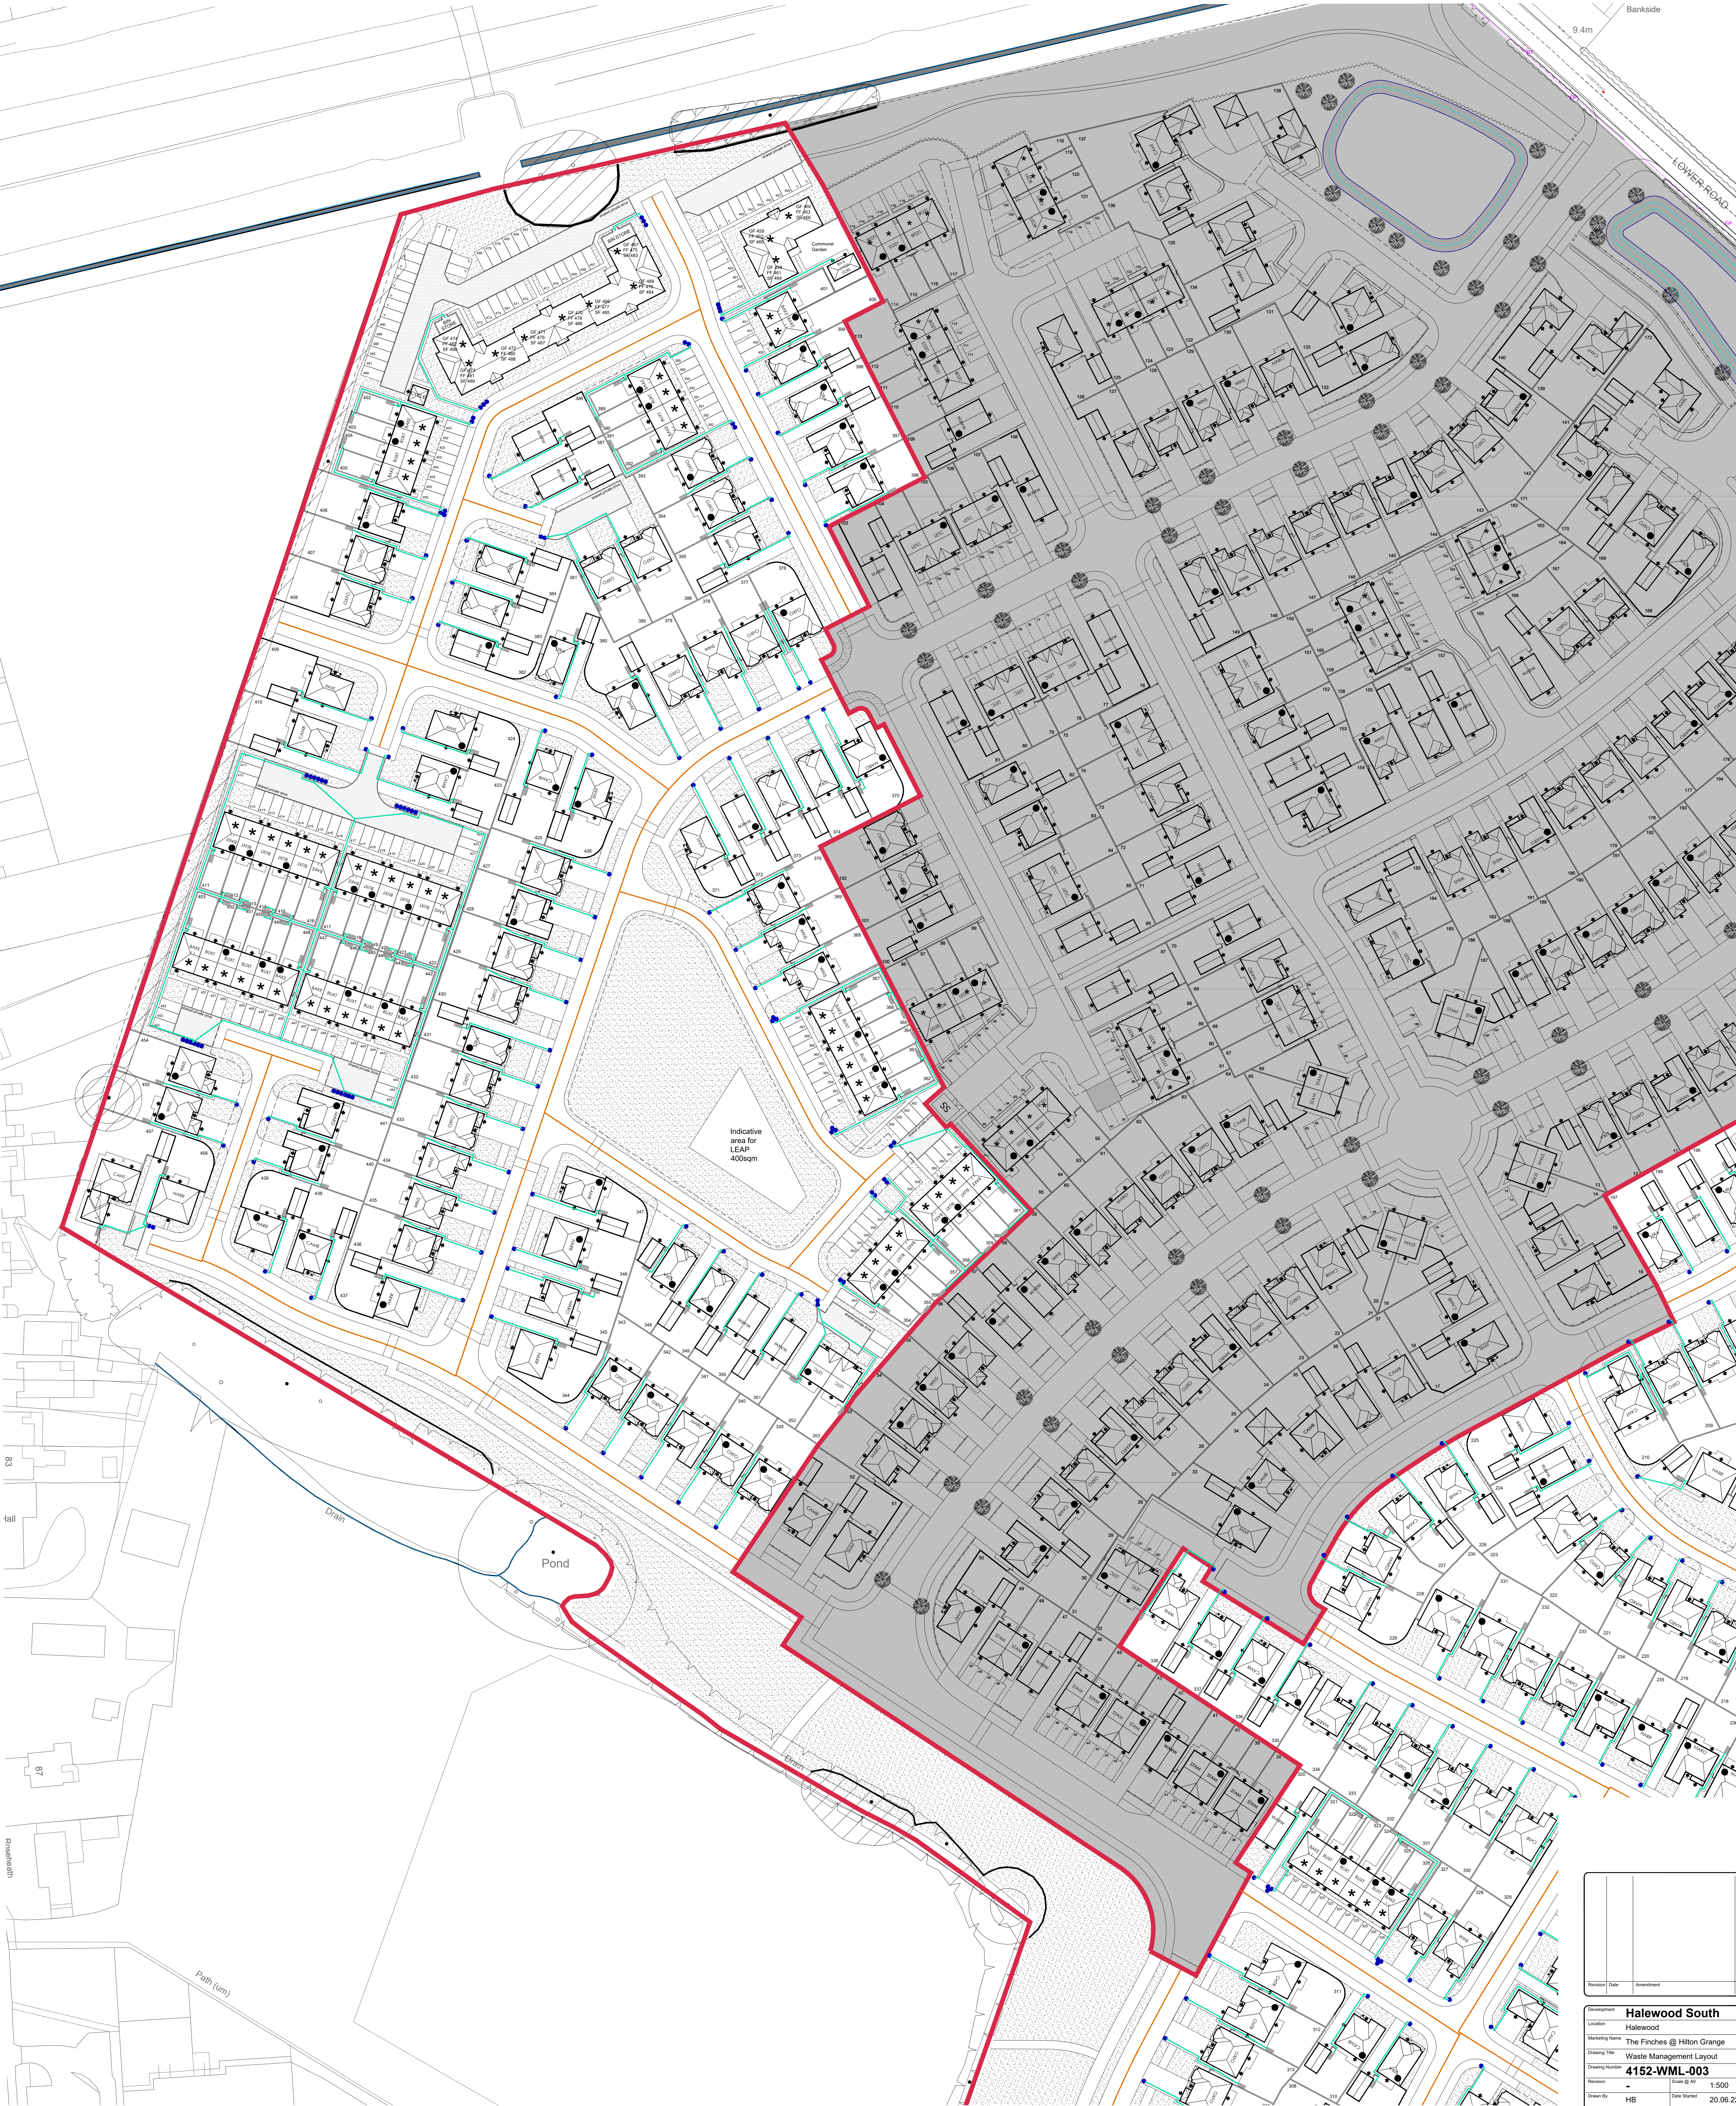

0m 25m 50m
Scale: 1:500

Revision

Date

Amendment

Value

Development

Halewood South

Location

Halewood

Working Name

The Finches @ Hilton Grange

Drawing Title

Waste Management Layout

Drawing Number

4152-WML-003

Revision

1

Scale @ A0

1:500

Drawn By

HB

Date Stamped

20.06.22

Checked by

Date

REDROW

Redrow Homes Lancashire

Redrow House, 14 East Avenue, Salford Village, Chorley, PR7 7NA
Tel: 01757 845000 Fax: 01757 845015 Email: sales@redrow.co.uk

Legal Disclaimer TBC

The layout has been designed after due consideration of our Contract & Conditions Plan