


Key	
+0.000	= Existing Levels
⊕0.000m	= Proposed Levels

To be read in conjunction with drawings
EBC00987-002 and EBC00987-200

Rev.	Date	Description	Status	Rev. by
P1	12.04.22	First Issue - For Comment	Preliminary	KL

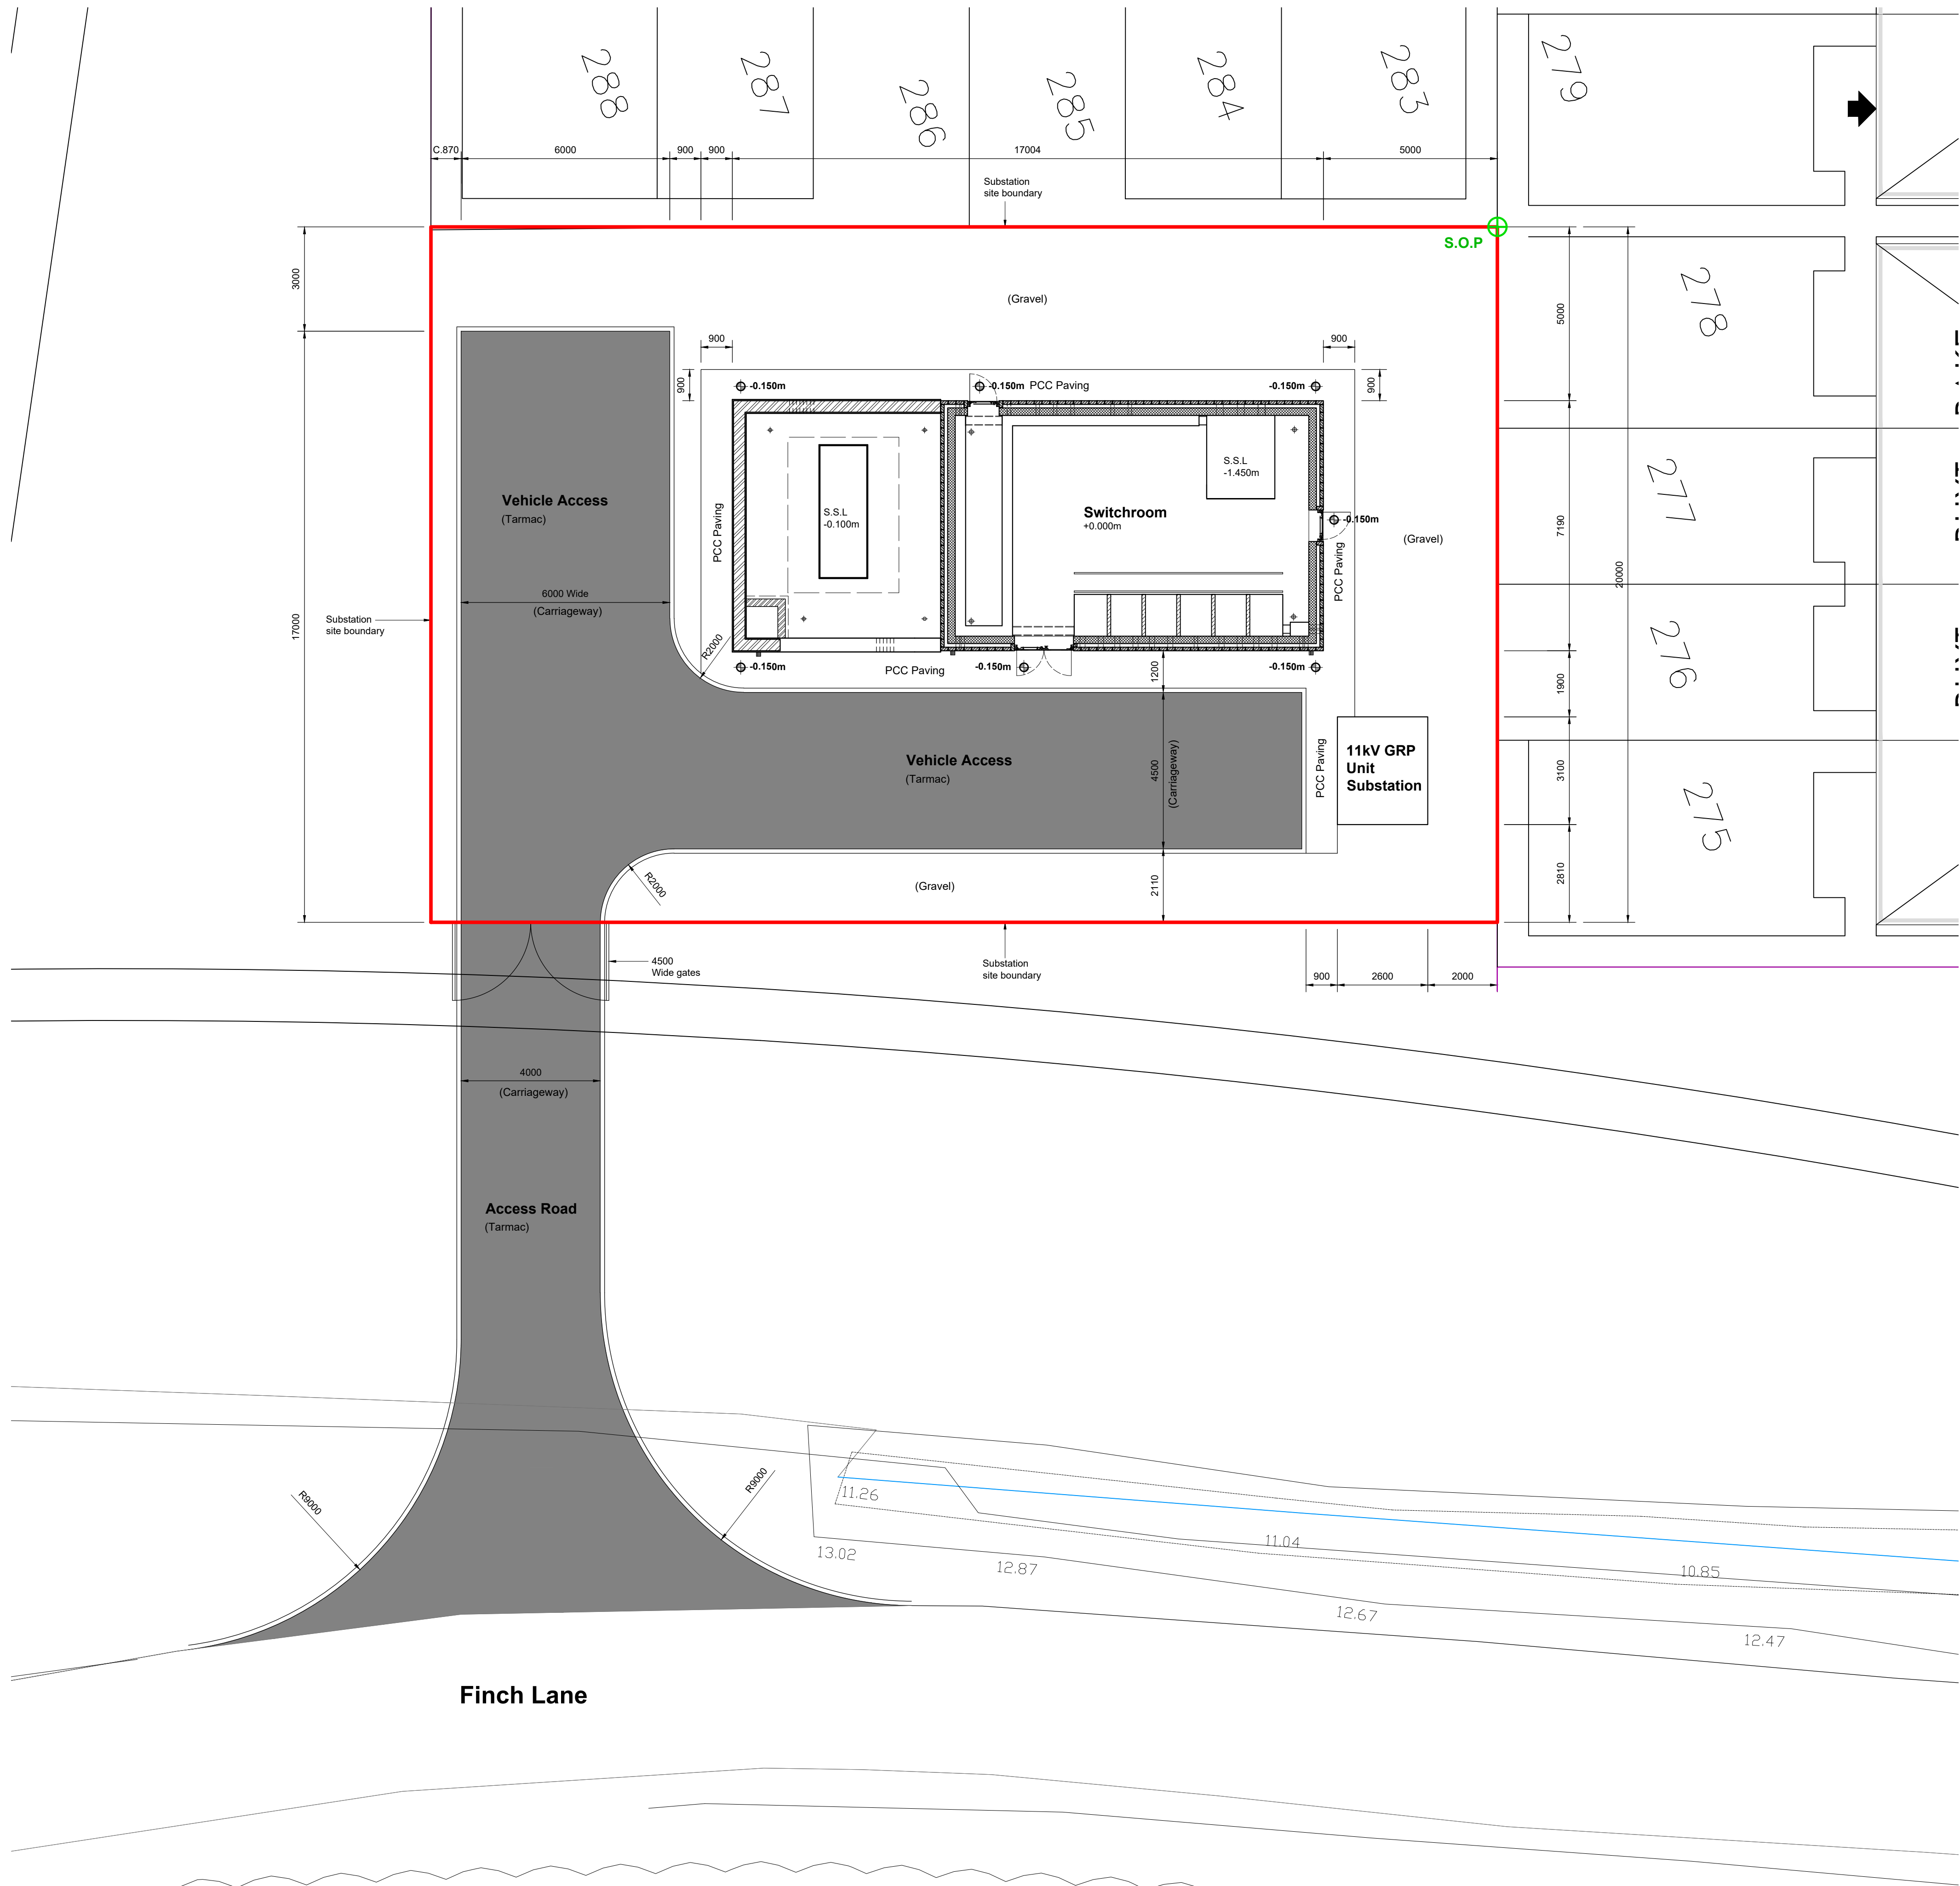

Project Halewood South, Finch Lane (Redrow)

Title Site Setting Out & Proposed Levels

This drawing is the property of Elliot Bond Consulting Ltd and must not be reproduced without permission.

Drawn by K.L.	Checked by P.D.	Client FCE Projects Ltd
Scale 1:100 @ A1	Date April 2022	Drawing Number EBC00987 - 001
		Rev. P1