


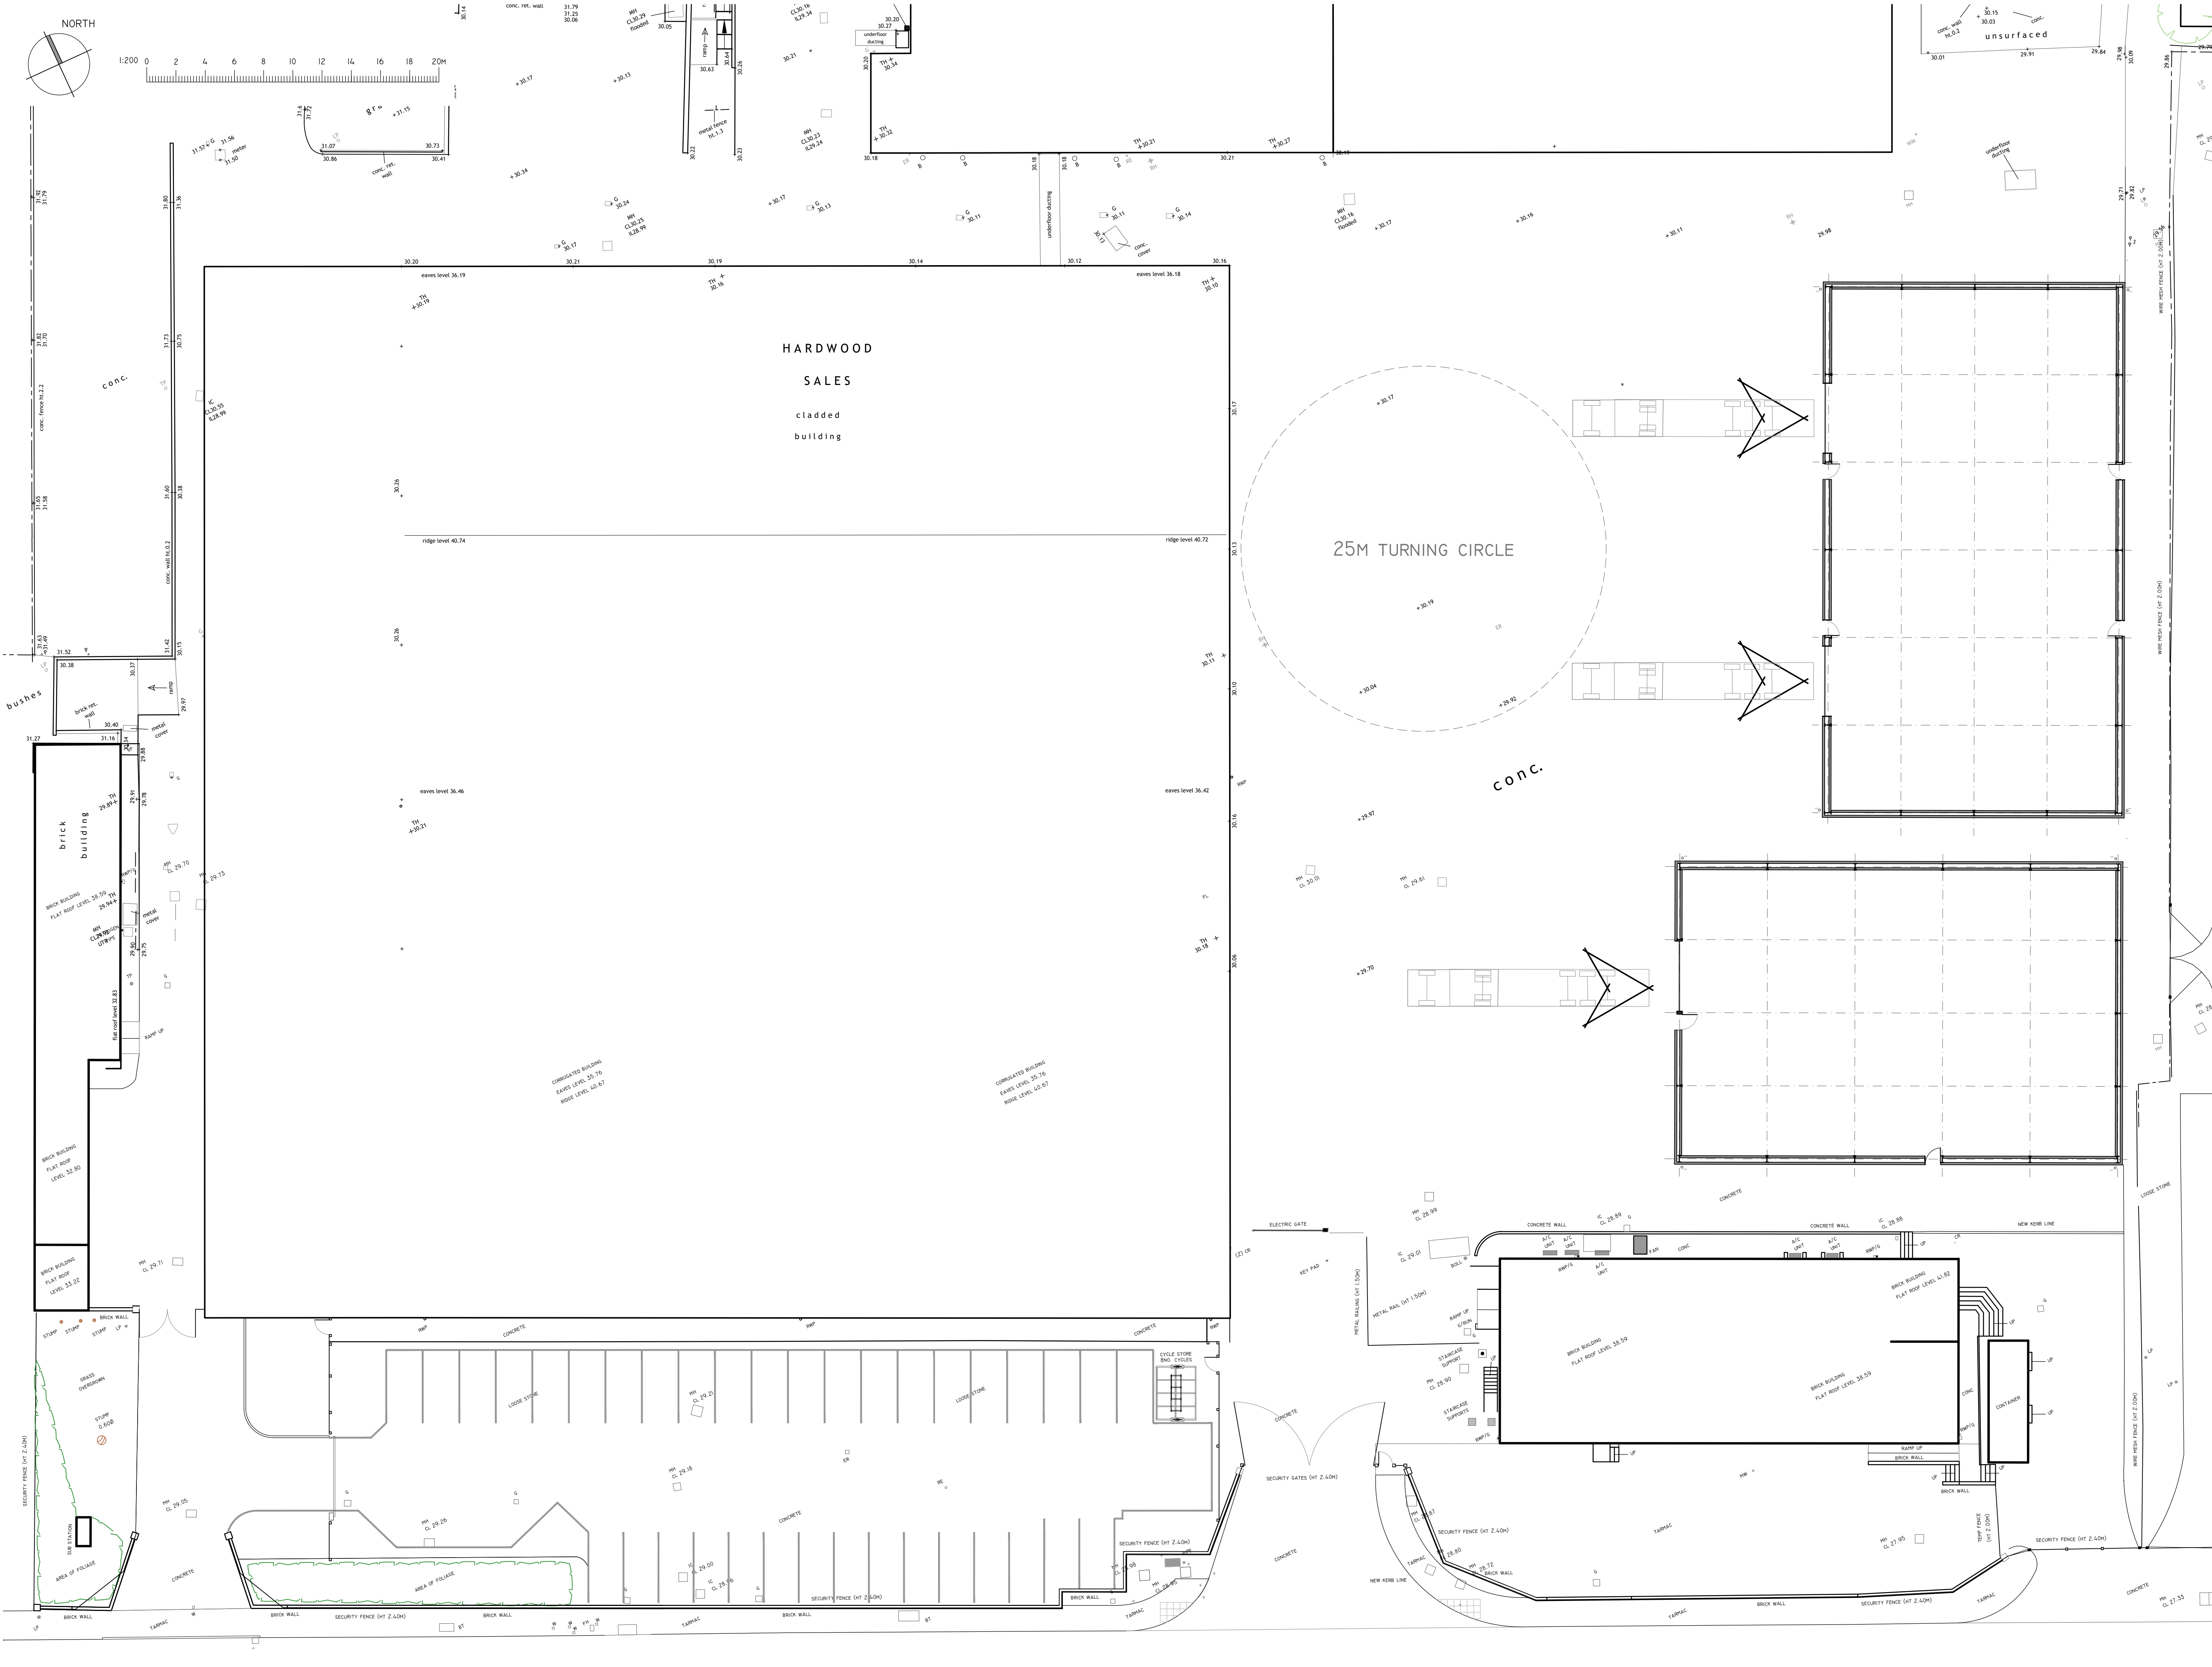

© ASPIRE DESIGN STUDIO LTD 2019

2 HERBACEOUS COURT,
CROFTON, WAKEFIELD,
WEST YORKSHIRE. WF4 1FF
07368 544787 phil@aspire-studio.co.uk
www.aspire-studio.co.uk

ASPIRE DESIGN STUDIO LTD

PROJECT
ESTATE WORKS
HARDWOOD SALES LTD
HUYTON BUSINESS PARK
ELLIS ASHTON STREET
HUYTON, LIVERPOOL
L36 6BN

CLIENT
HARDWOOD SALES LTD

DRAWING NO
A(10)-11

JOB NO
25-1141

DATE DRAWN
22/07/25

SCALE
1:200@AI

DRAWN BY
PJC

AUTHORISED BY
PJC

PURPOSE OF ISSUE
COMMENT
PLANNING
LEGAL
BUILDING REGS
CONSTRUCTION

FEASIBILITY
PLANNING APPROVED
CONTRACT
TENDER
AS BUILT