


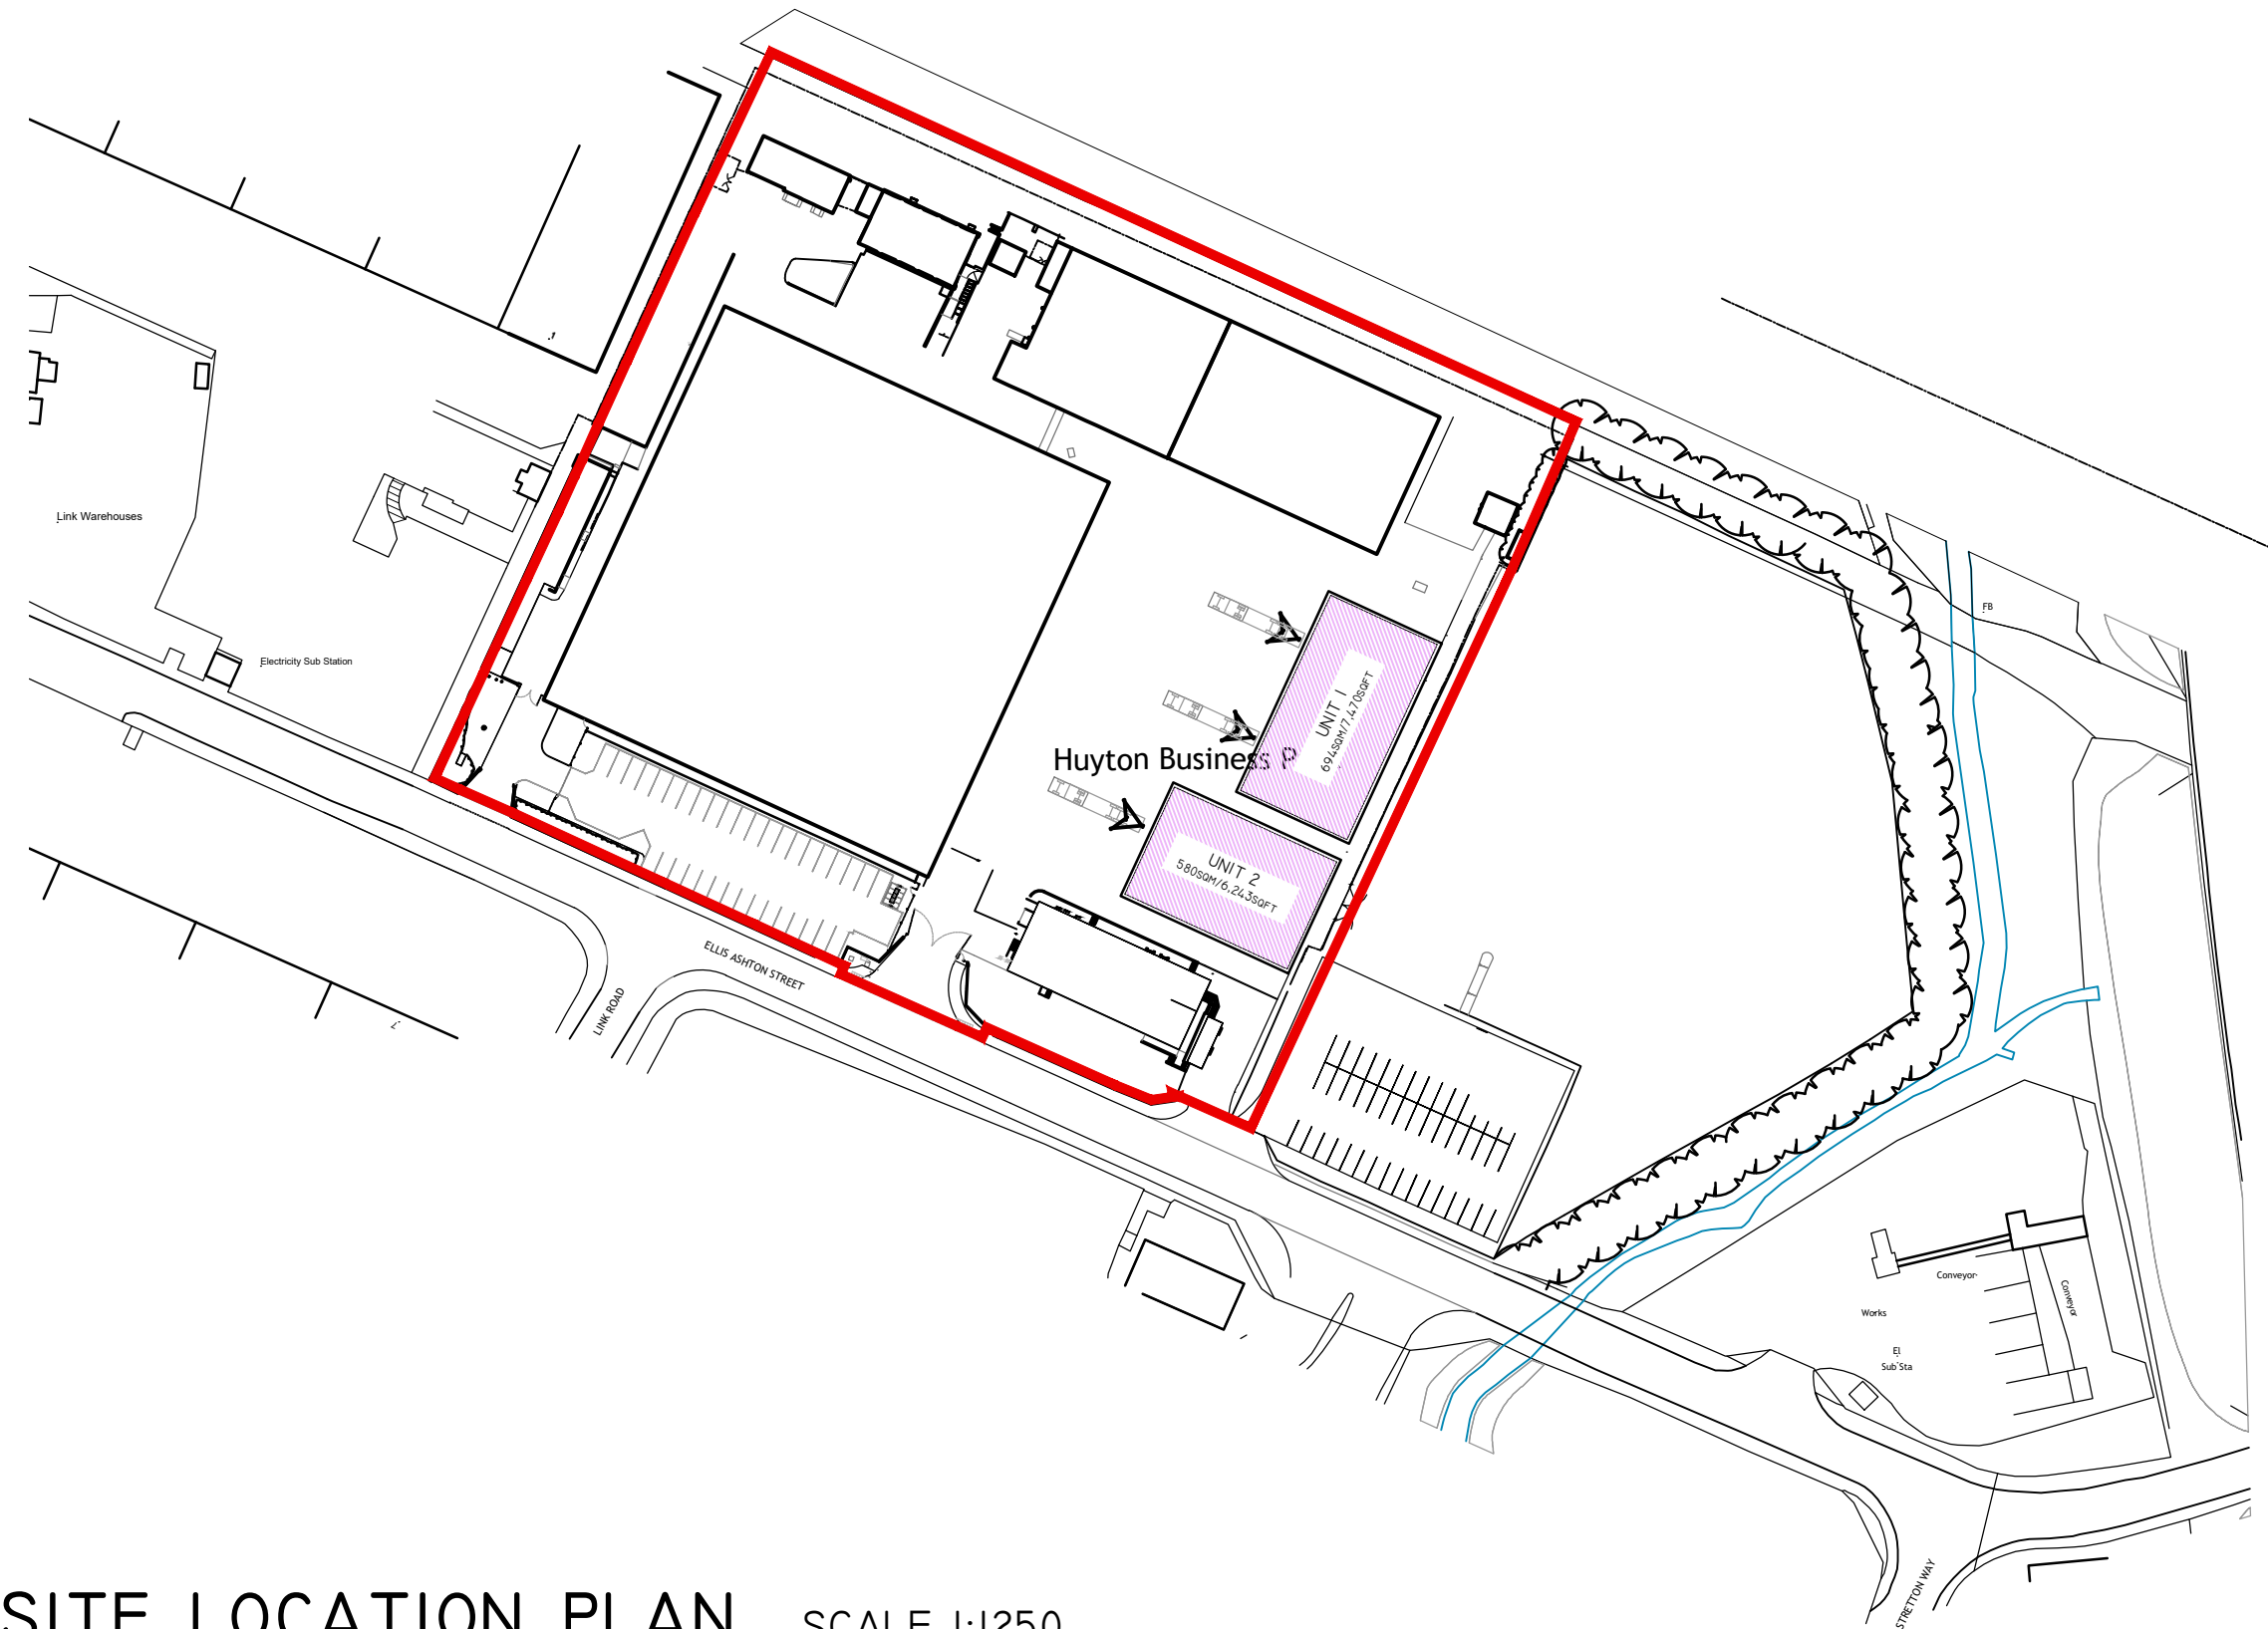


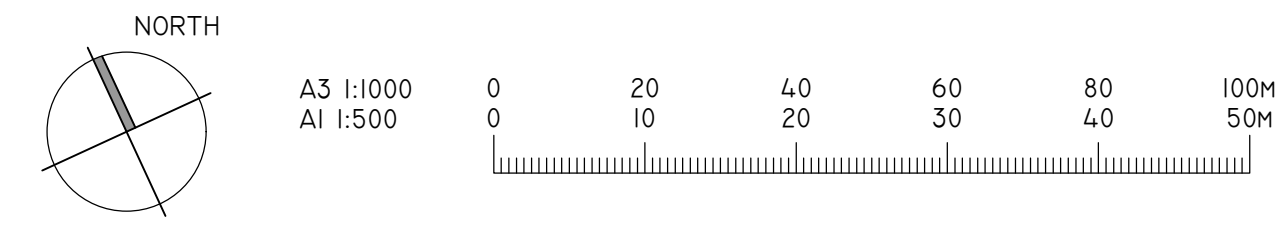

SITE LOCATION PLAN. SCALE 1:1250

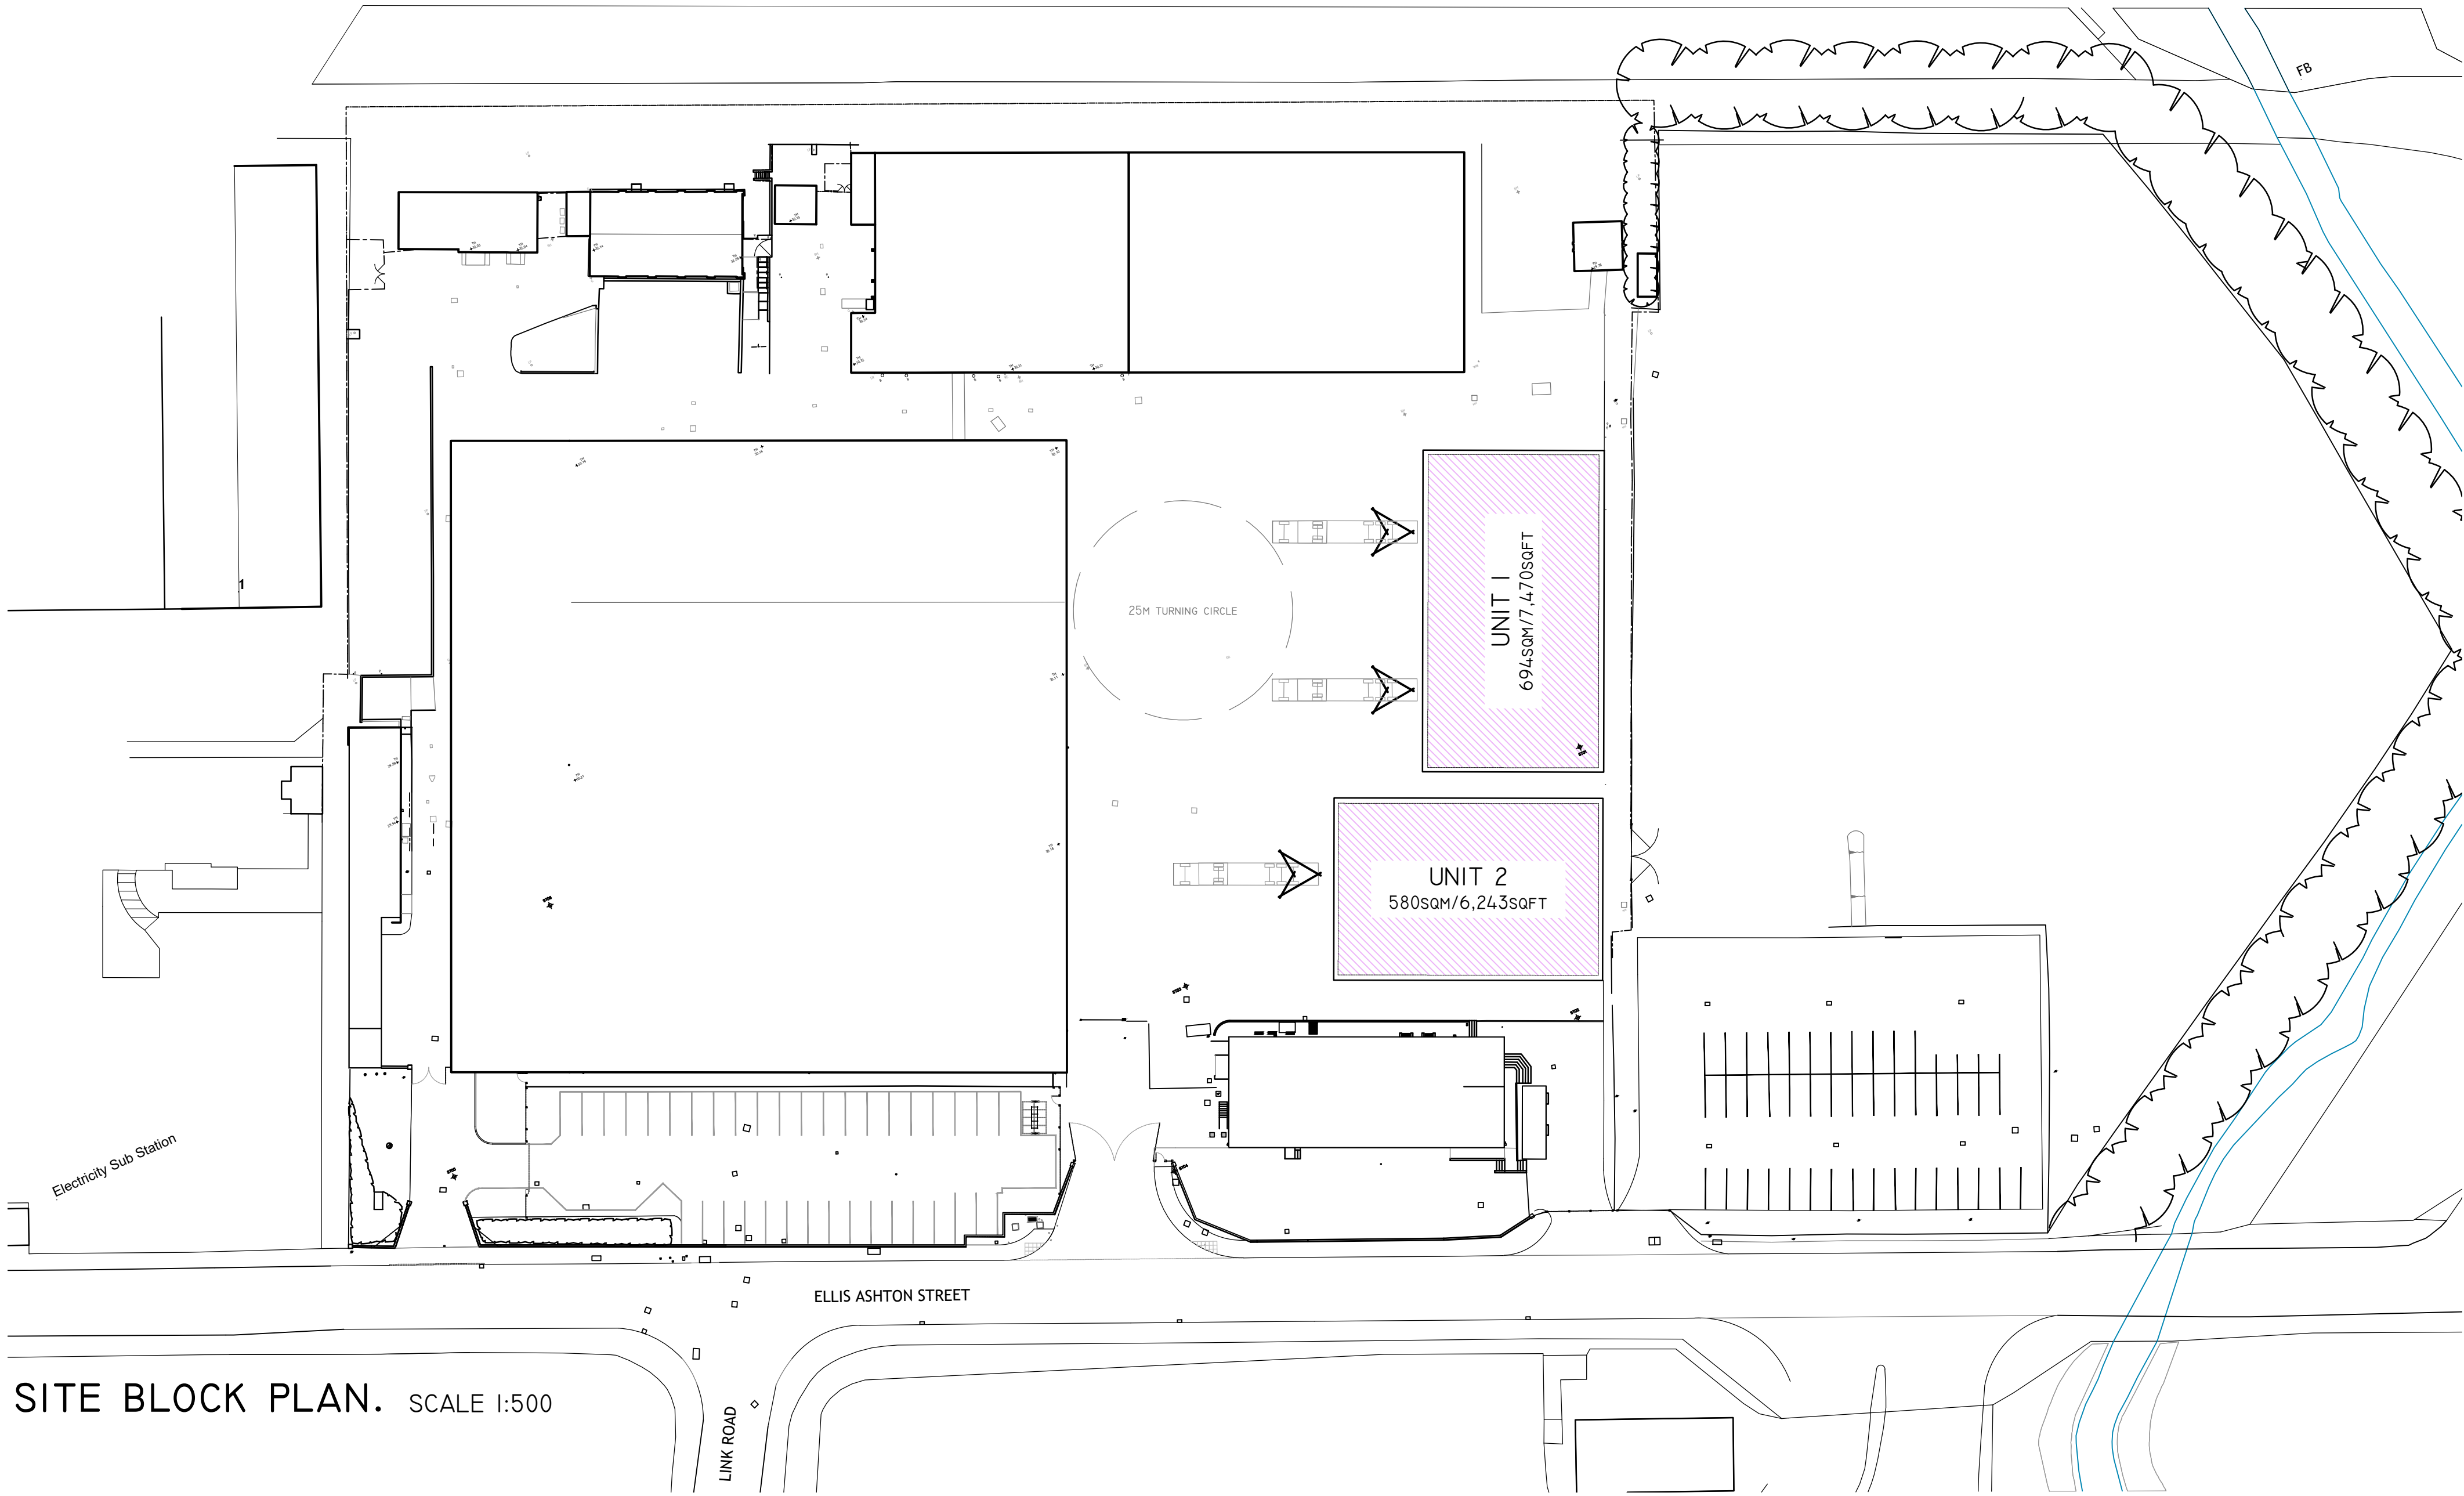

SITE BLOCK PLAN. SCALE 1:500

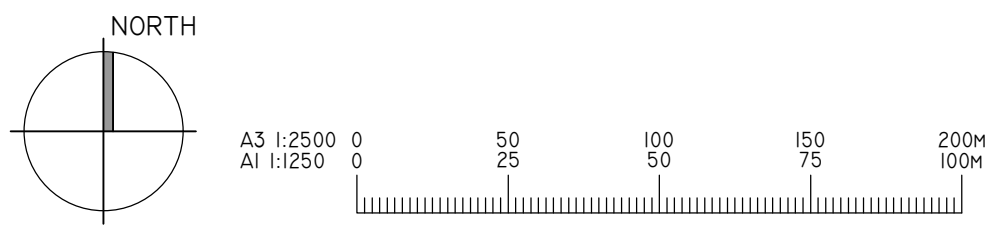

© ASPIRE DESIGN STUDIO LTD 2019

2 HERBACEOUS COURT,  
CROFTON, WAKEFIELD,  
WEST YORKSHIRE. WF41FF  
07368 544787 phil@aspire-studio.co.uk  
www.aspire-studio.co.uk

ASPIRE DESIGN STUDIO LTD

ESTATE WORKS  
HARDWOOD SALES LTD  
HUYTON BUSINESS PARK  
ELLIS ASHTON STREET  
HUYTON, LIVERPOOL  
L36 6BN

CLIENT  
HARDWOOD SALES LTD

DRAWING NO  
A(10)-10

JOB NO  
25-1141

DATE DRAWN  
21/07/25

SCALE  
AS SHOWN@A1

DRAWN BY  
PJC

AUTHORISED BY  
PJC

PURPOSE OF ISSUE  
COMMENT ☐ FEASIBILITY ☐  
PLANNING ☒ PLANNING APPROVED ☐  
LEGAL ☐ CONTRACT ☐  
BUILDING REG ☐ TENDER ☐  
CONSTRUCTION ☐ AS BUILT ☐

DESCRIPTION - C:\ASPIRE\25-1141\HWS  
SITE BLOCK PLAN  
& SITE LOCATION PLAN  
AS PROPOSED