




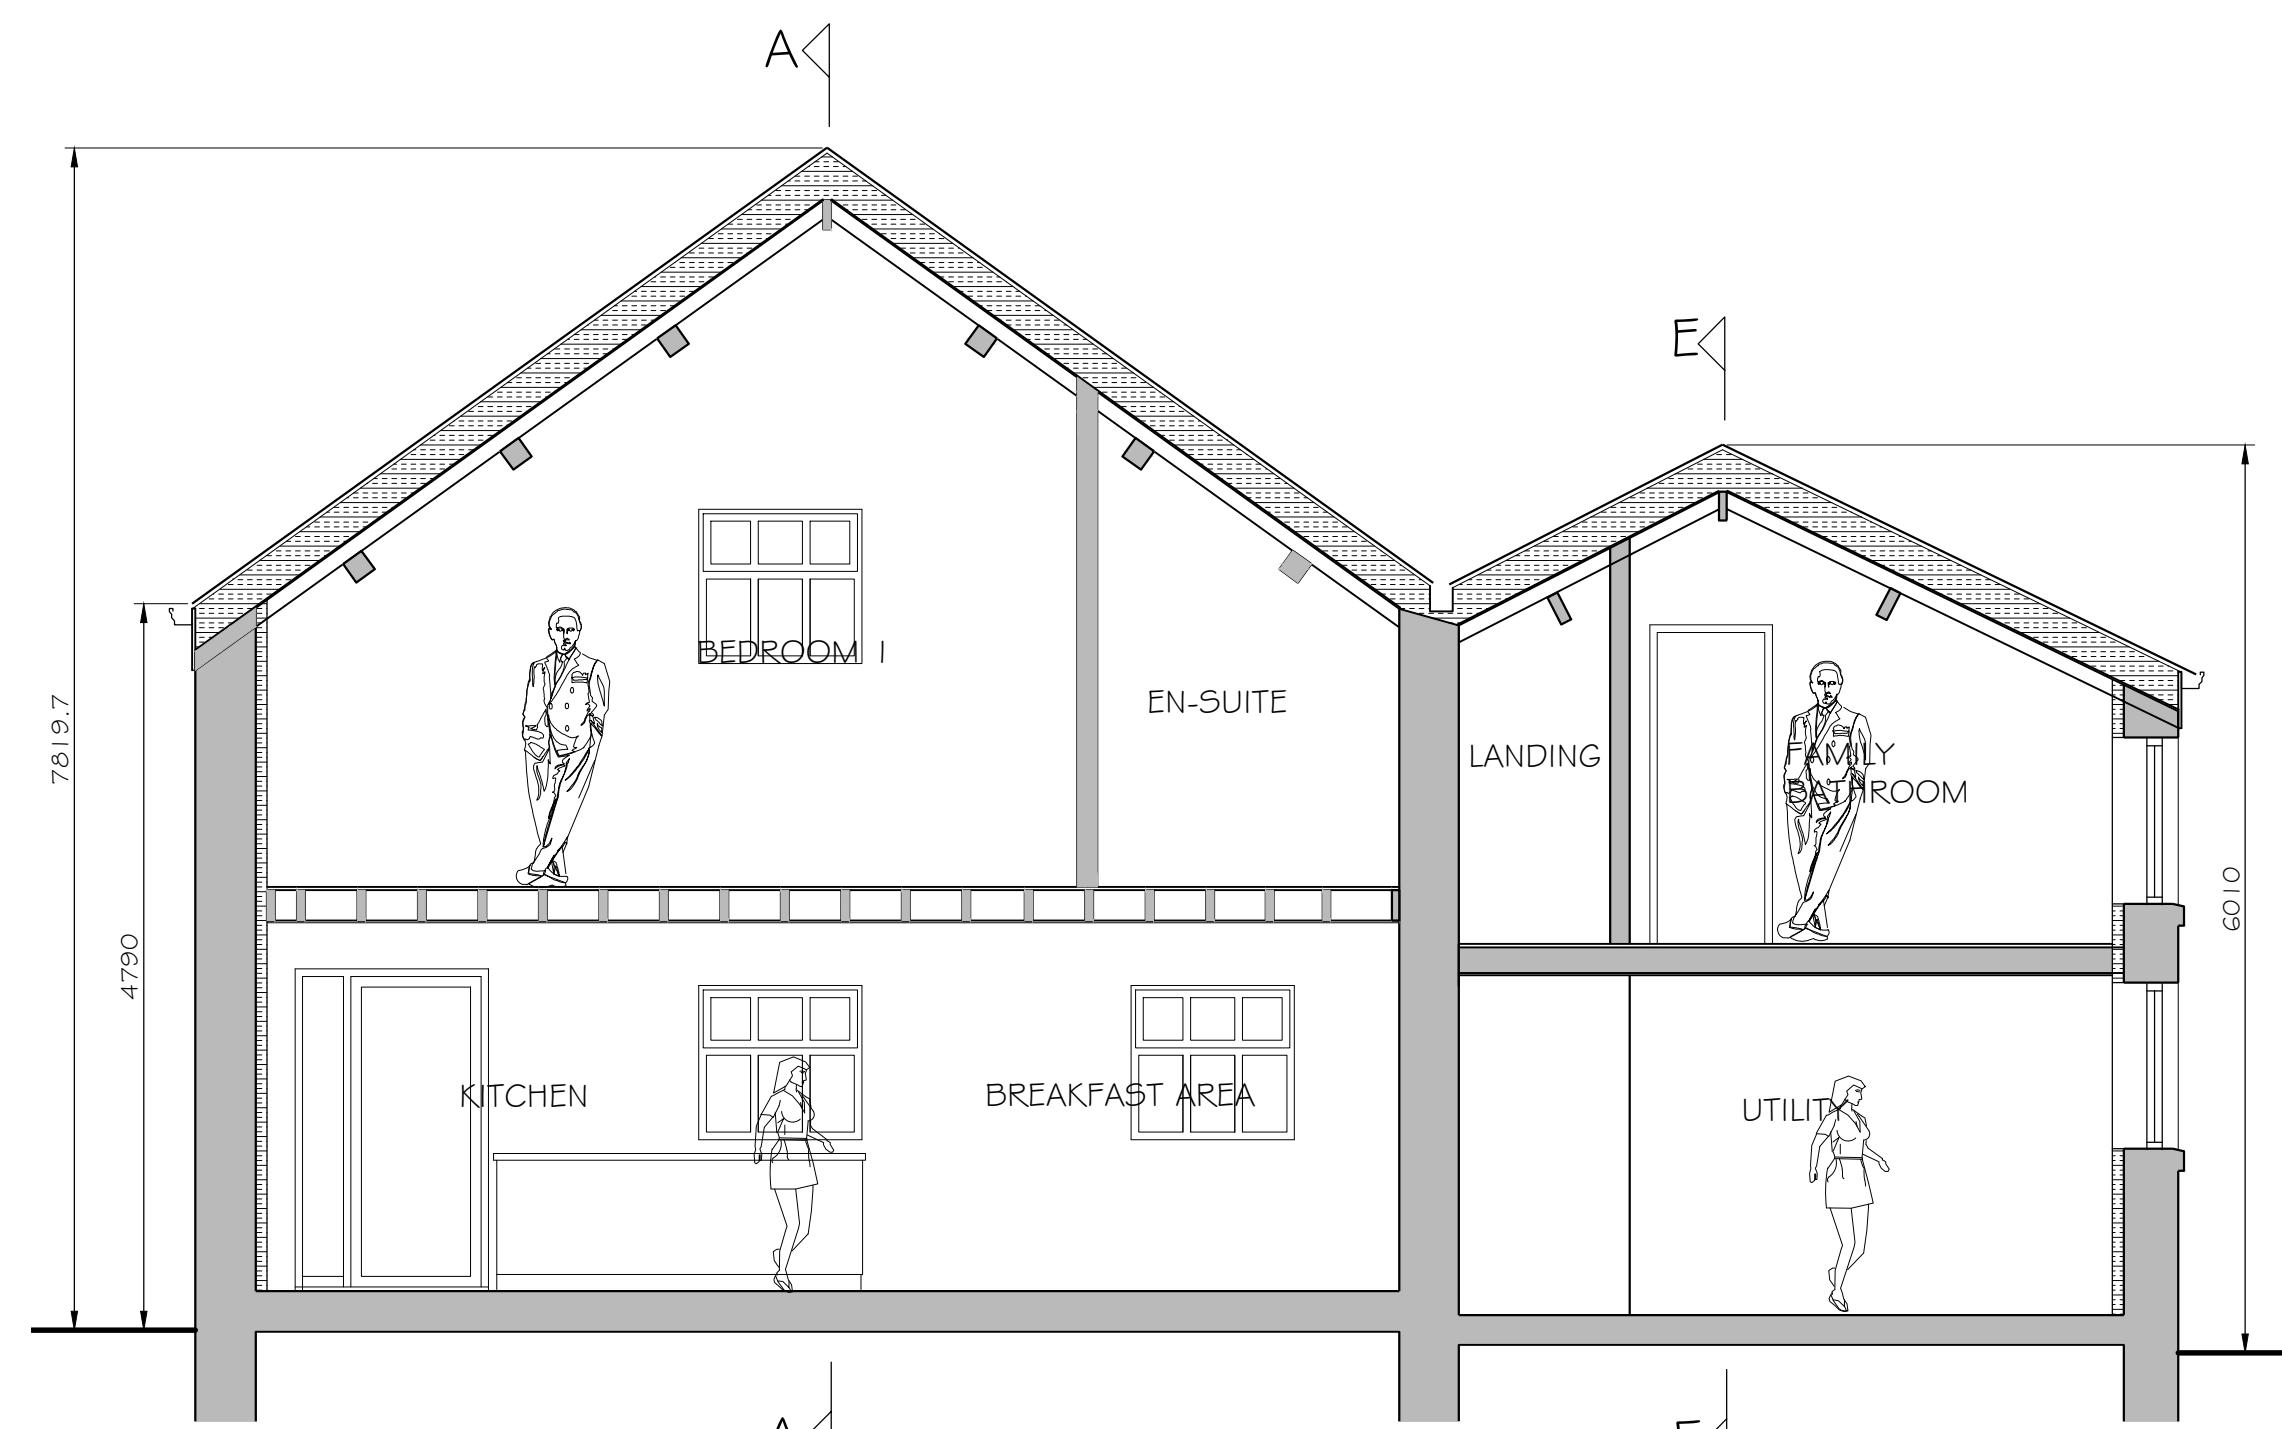


PROPOSED SECTION D-D (1:50)

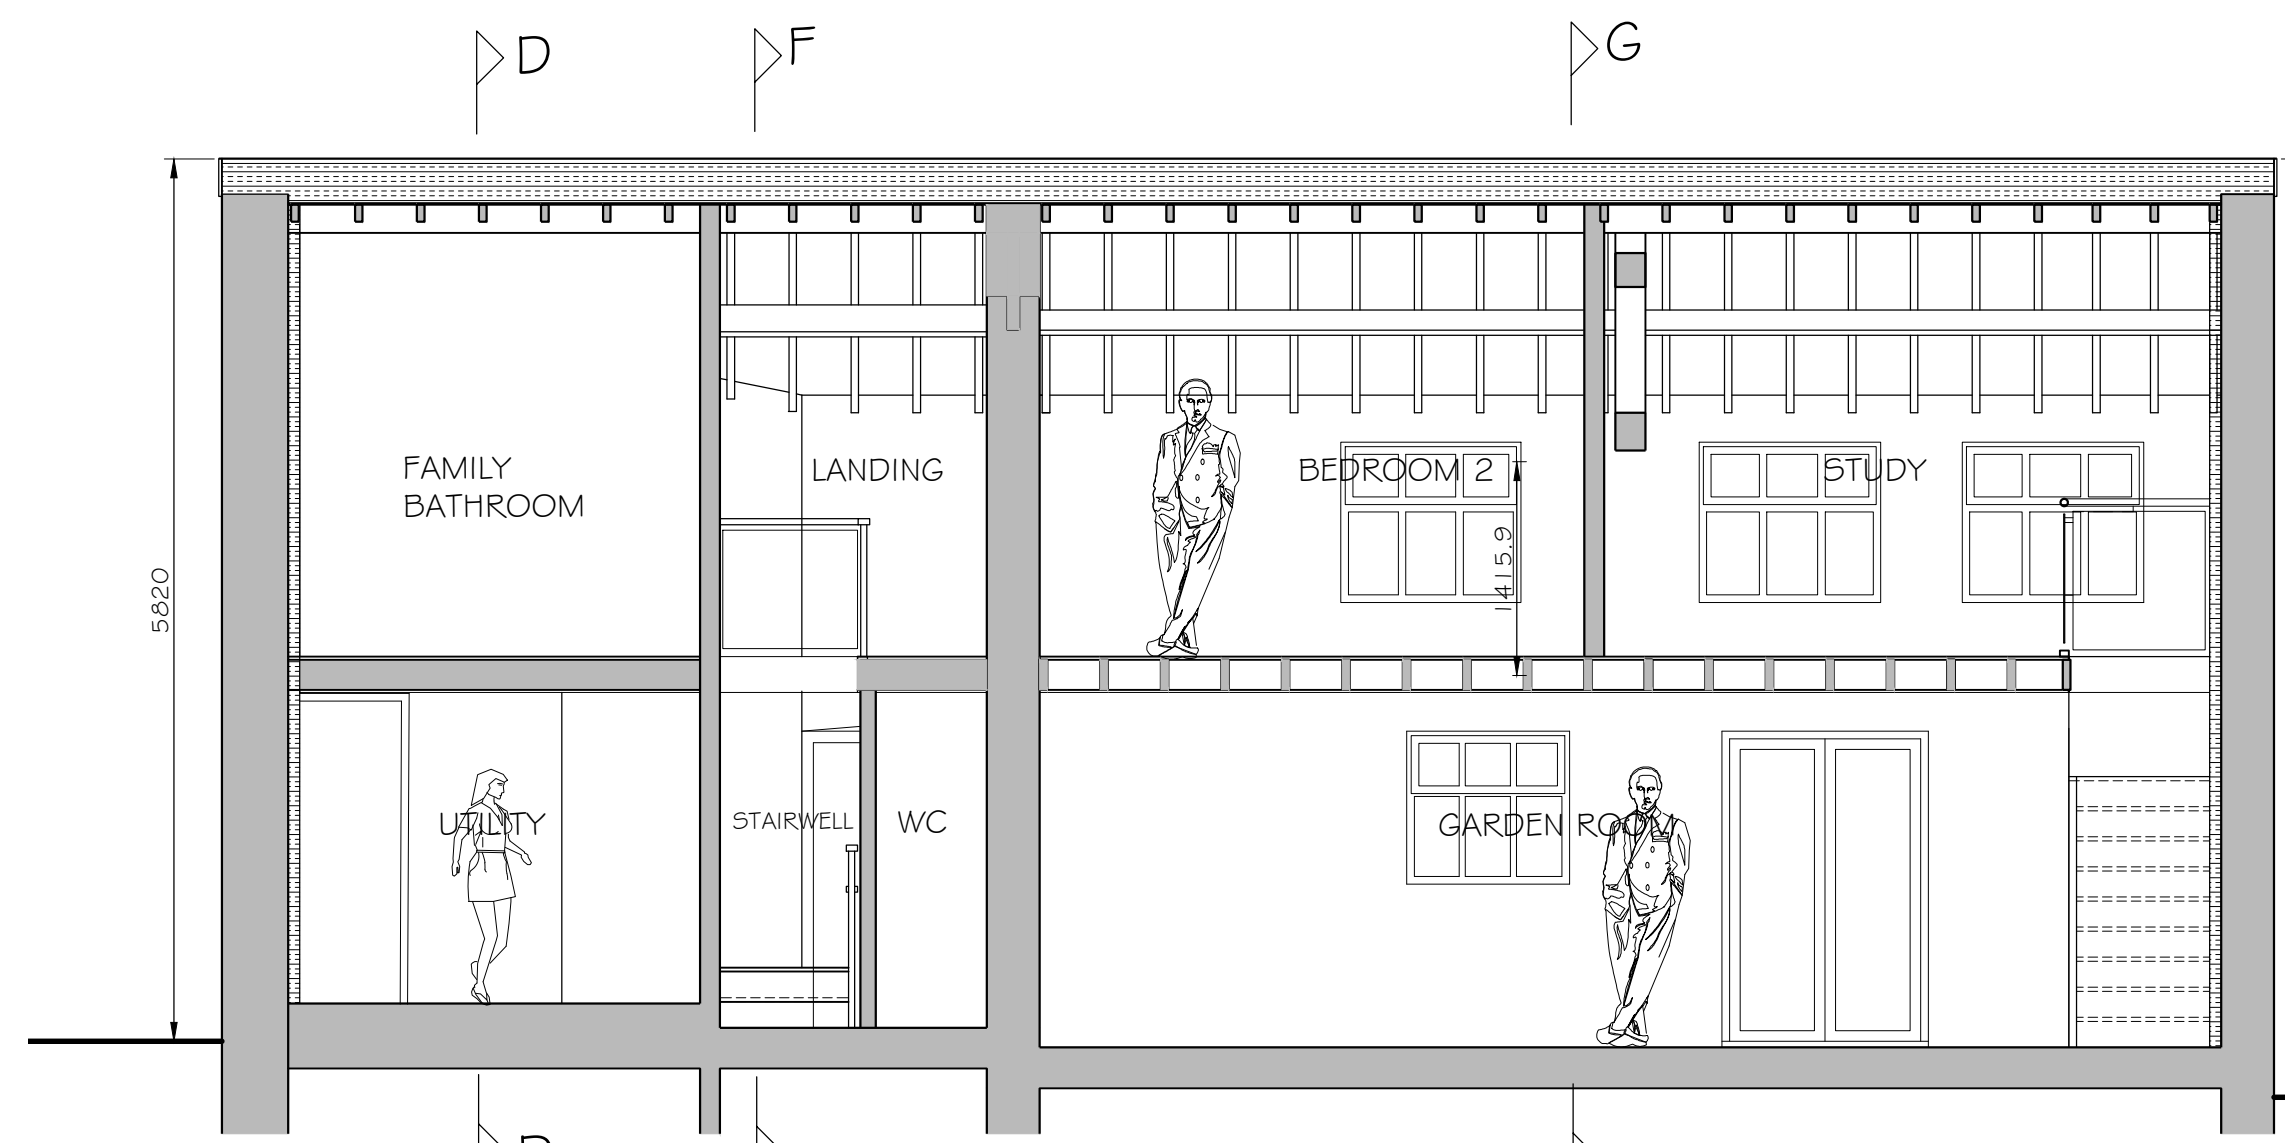

PROPOSED SECTION E-E (1:50)

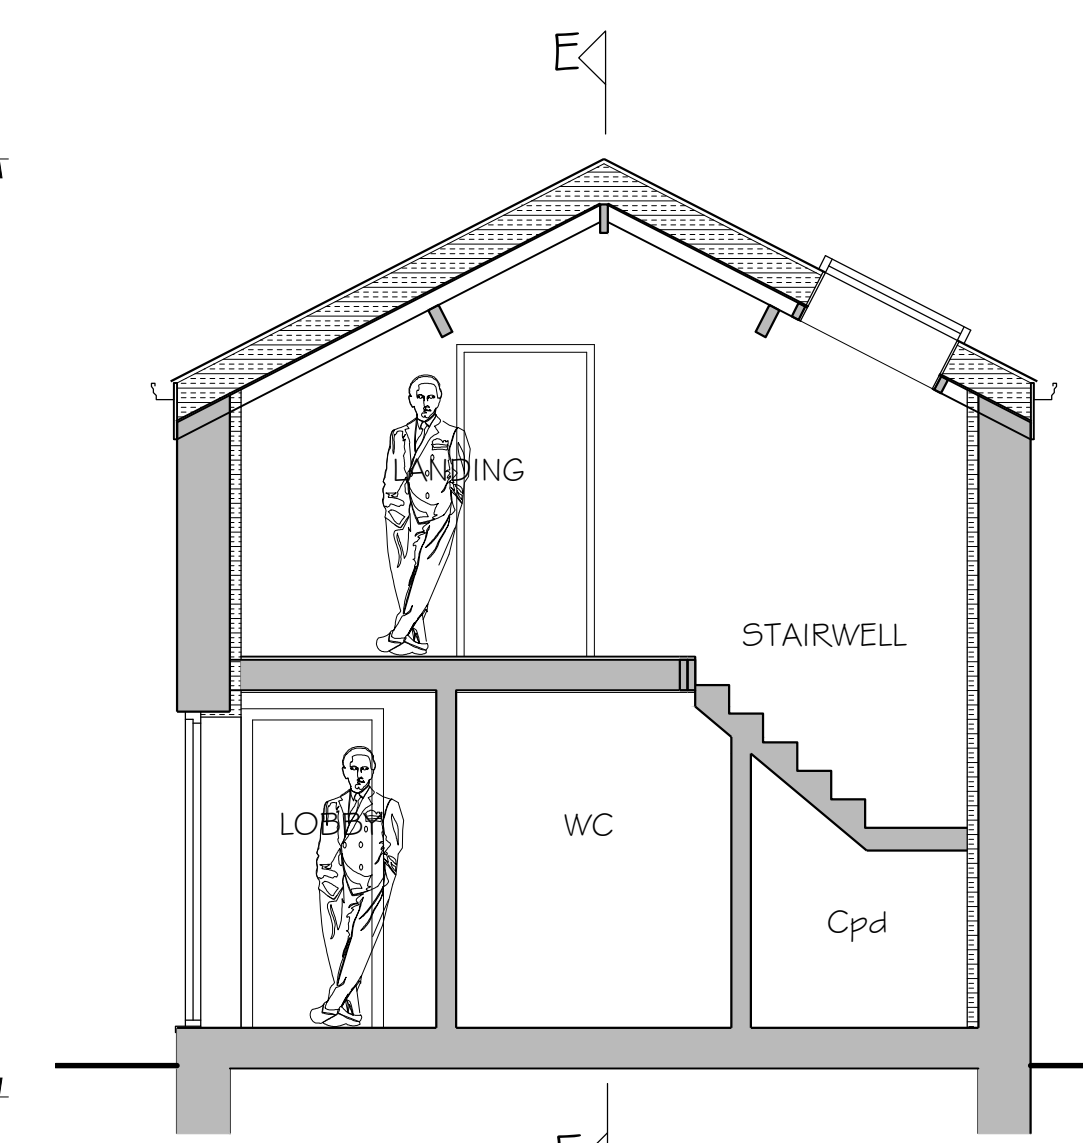

PROPOSED SECTION F-F (1:50)

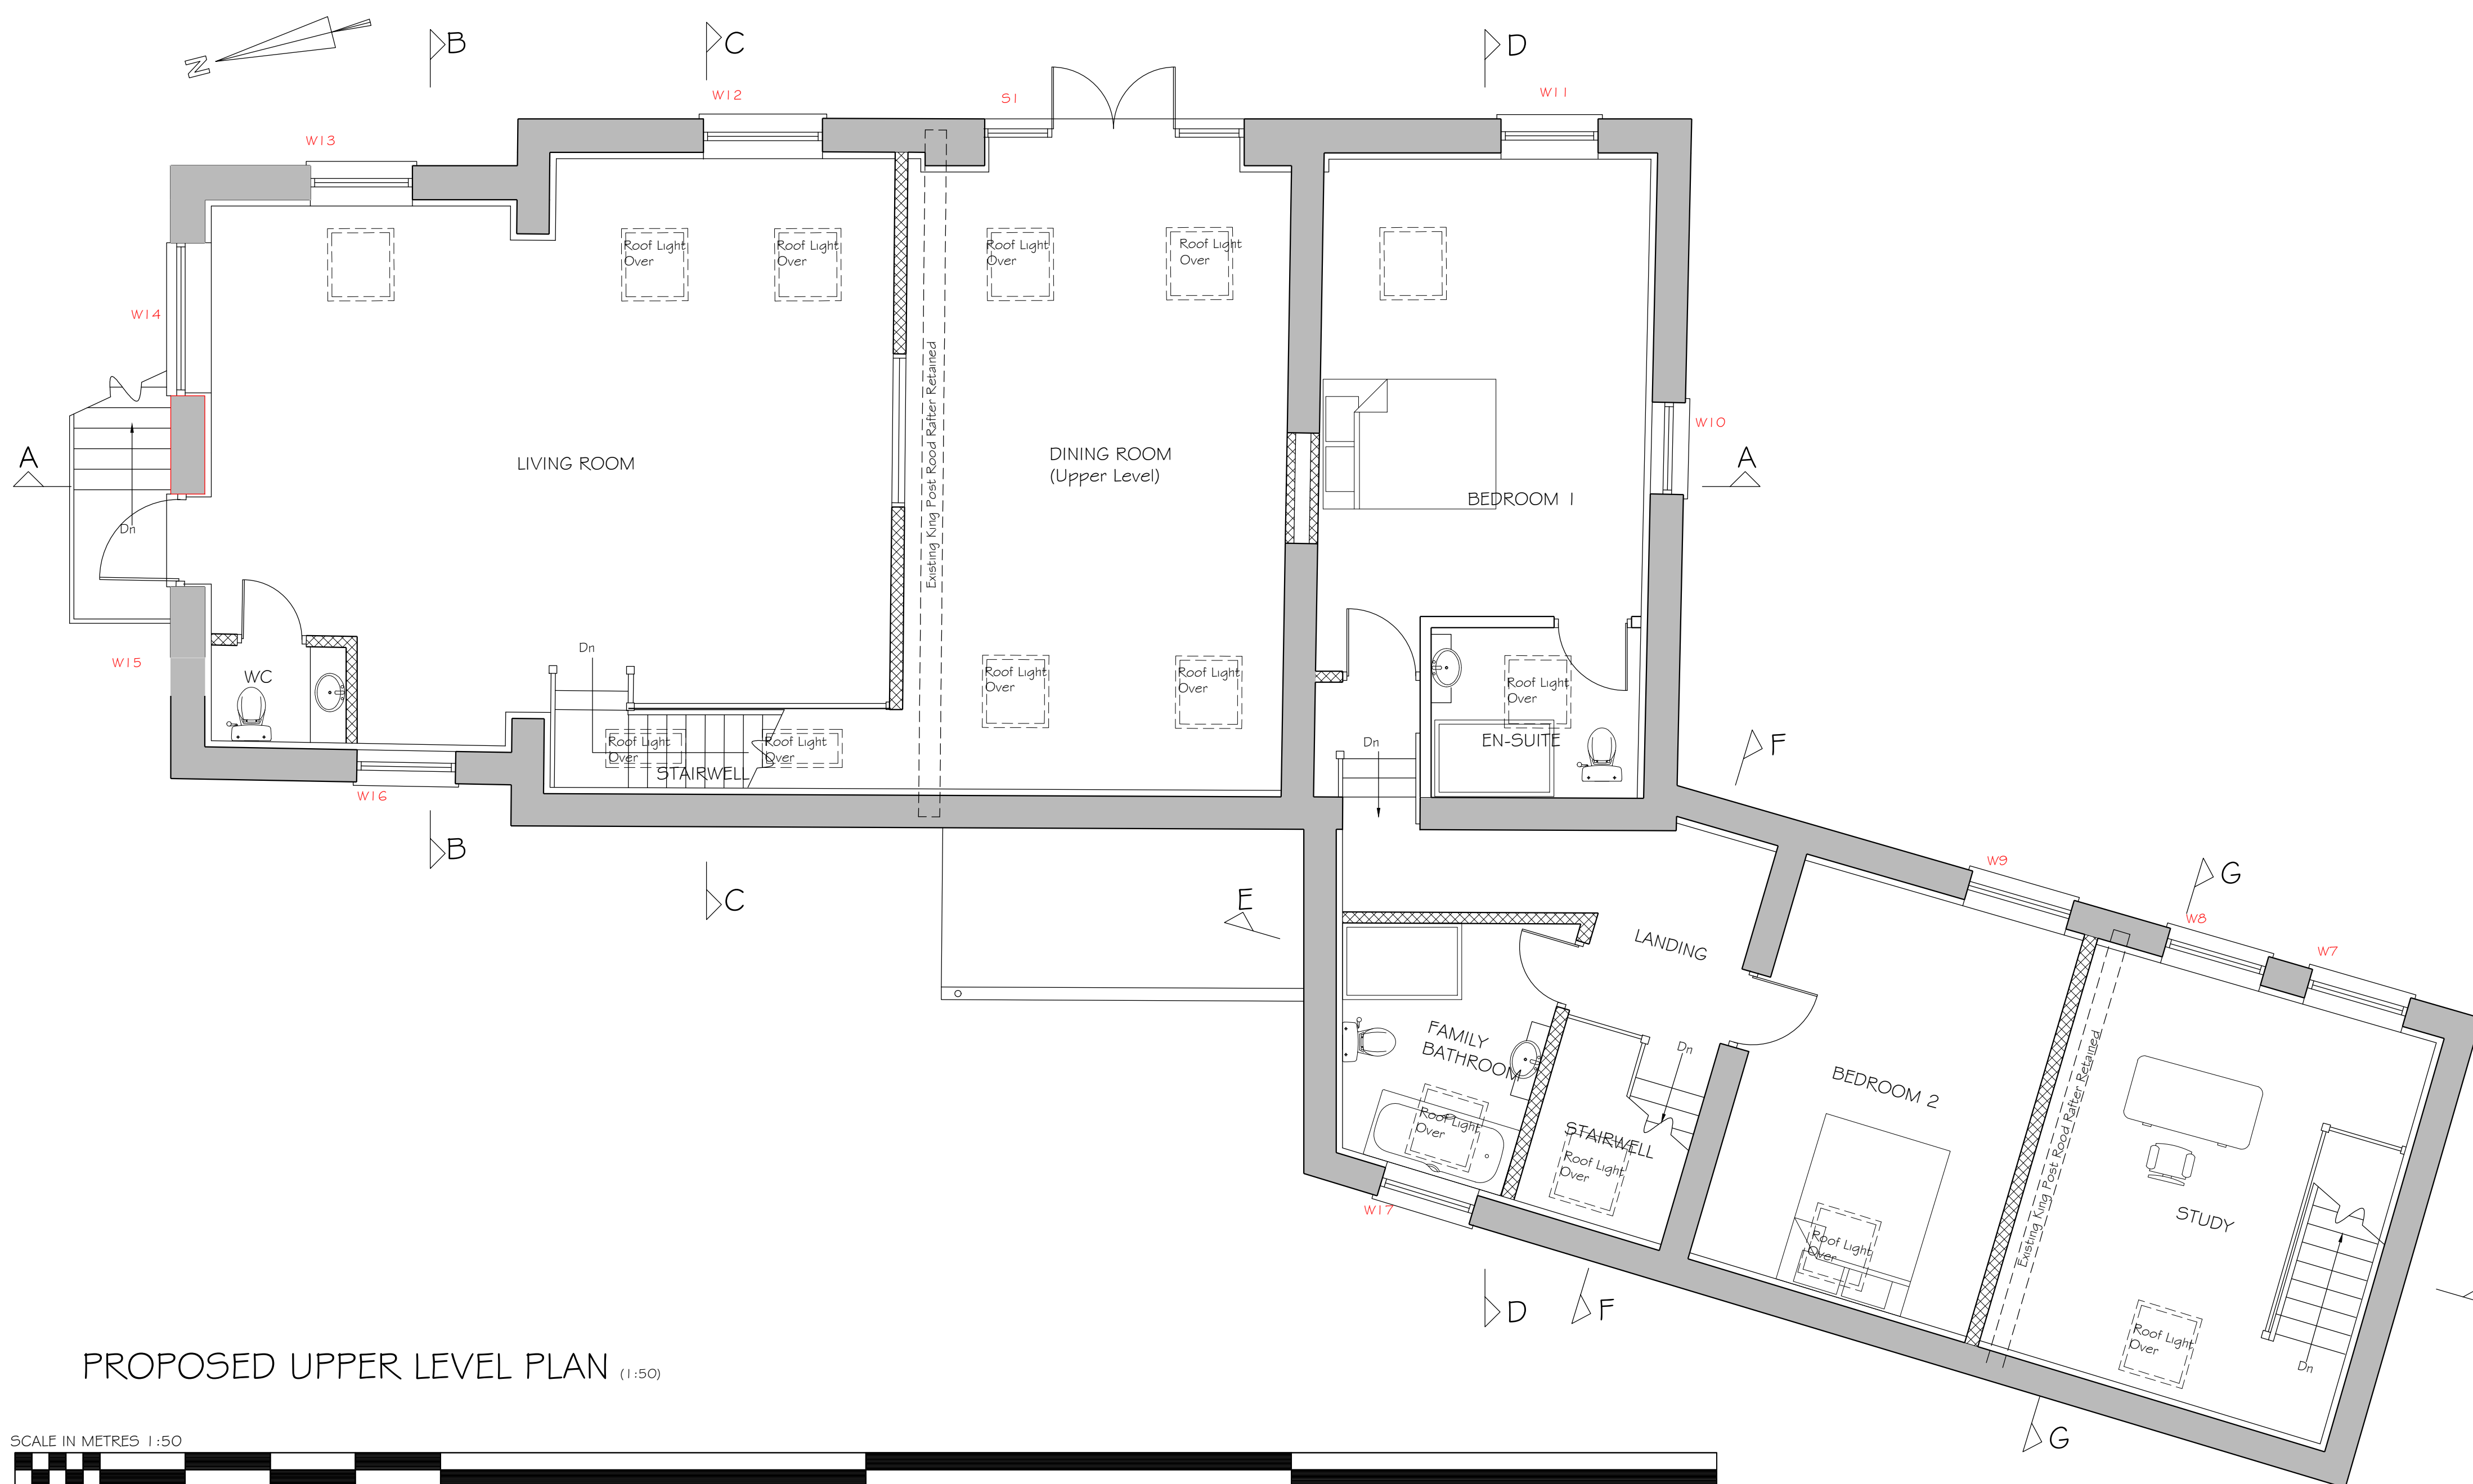

PROPOSED UPPER LEVEL PLAN (1:50)



- NOTES:-
- ROOF -**
EXISTING ROOF TIMBERS TO BE RETAINED & REPAIRED AS NECESSARY & LEFT EXPOSED
EXISTING SLATE TO BE TAKEN OFF AND RAISED TO ALLOW NECESSARY INSULATION LAYER, ANY NEW SLATE TO BE NATURAL SLATE.
- FASCIA BOARDS**
EXISTING ROTTEN/MISSING FASCIA BOARDS TO BE REMOVED.
NEW FASCIA BOARDS TIMBER PAINTED WHITE.
- WALLS**
EXISTING WALLS TO 1757 BARN BE REPAIRED AS NECESSARY USING RECLAIMED STONE AND NEW STONE TO MATCH EXISTING.
WALLS TO LATER EXTENSION CURRENTLY RENDERED TO BE REPAIRED/ REBUILT AS NECESSARY USING RECLAIMED AND NEW BRICK TO MATCH EXISTING AND RENDERED TO MATCH EXISTING COLOUR TBA.
- ALL EXISTING EXTERNAL WALLS TO BE DRY LINED WITH INSULATED PLASTERBOARD TO PROVIDE NECESSARY INSULATION.**
- RAINWATER GOODS**
PPC ALUMINIUM TO MATCH EXISTING - PROFILE/COLOUR TBA
- WINDOWS/DOORS**
NEW WINDOWS & DOORS TO BE KOMMERLING HERITAGE DOORS & WINDOWS , COLOUR/TYPE TBA, TO MATCH EXISTING STYLE.
NEW STONE GILLS AND LINTELS TO MATCH EXISTING COLOUR & PROFILE
- ROOF LIGHTS**
NEW ROOF LIGHTS TO BE VELUX OR SIMILAR APPROVED CONSERVATION TYPE ROOF LIGHTS
- NEW FLOORS**
NEW UPPER FLOORS TO UTILISE EXISTING TIMBER STRUCTURE WHERE POSSIBLE, NEW UPPER FLOORS TO BE TIMBER FLOORS
GROUND FLOOR FLOORS TO BE OVER LAID WITH INSULATION AND SAND/CEMENT SCREED.
- REVISION A - 13/09/2022 -** HATCH TO NEW WALLS AMENDED, DOORS AND WINDOWS CHANGED TO ALLOW ALL VENTS & 100mm DIA WEEP PIPES TO BE RETAINED, ALL OPENINGS TO BE BLOCKED SHOWN RECESSED MIN 100mm, DOOR, WINDOW AND BLOCKED OPENINGS NUMBERED.
- REVISION B - DUTCH BARN & PIGGERY OMITTED FROM APPLICATION & MAIN TITLE CHANGED TO REFLECT SAME - Sept 2022**
- REVISION C - OVERALL DESIGN & NUMBER OF WINDOWS AND DOORS AMENDED**
- REVISION D - WINDOW TO KITCHEN CHANGED TO RETAIN EXISTING DOOR OPENING. WINDOW AND DOOR SPECIFICATION CHANGED - DECEMBER 2023**

Project	PROPOSED CONVERSION OF EXISTING STONE BARN LAND AT FORMER COACH ROAD FARM CUT LANE KNOWSLEY L33 3AQ	Scale	1:50 @ A1
		Date	MAY 2022
Plan	PROPOSED UPPER LEVEL PLAN AND SECTIONS DD, EE, FF & GG TO STONE BARN	Dwg.No	MG2022/08 D