


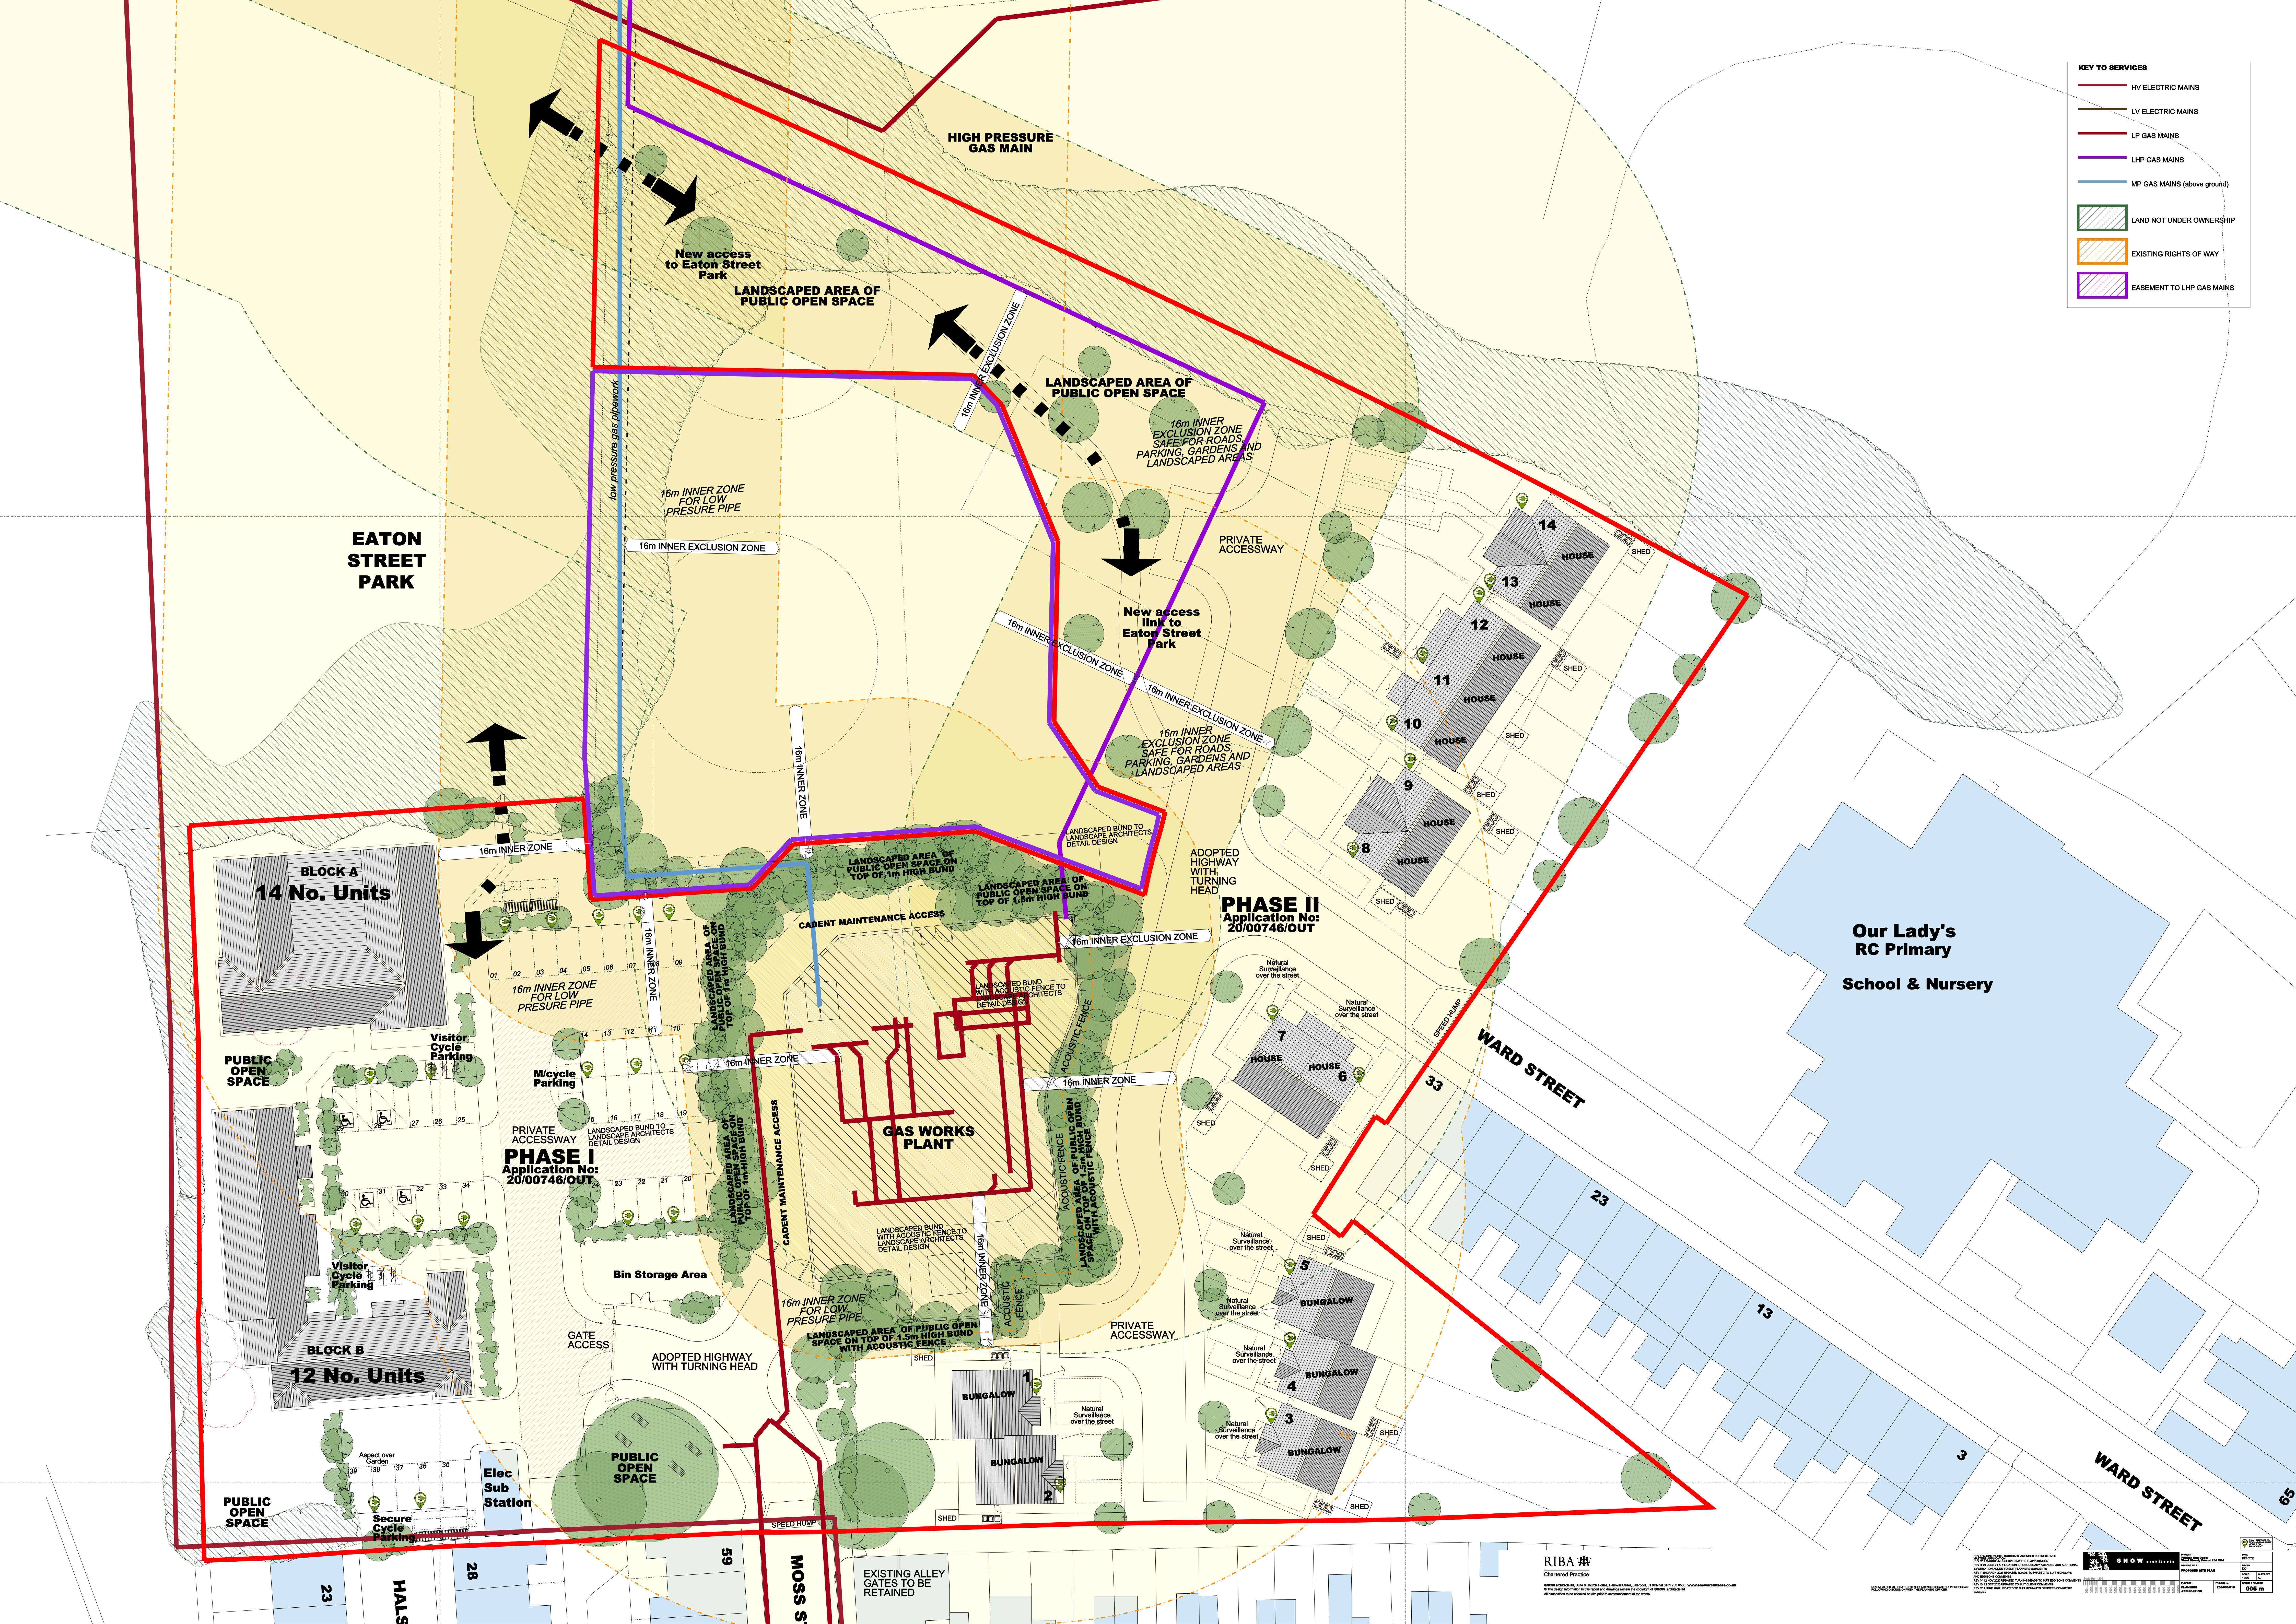

KEY TO SERVICES

- HP ELECTRIC MAINS
- LV ELECTRIC MAINS
- LP GAS MAINS
- LHP GAS MAINS
- MP GAS MAINS (above ground)
- LAND NOT UNDER OWNERSHIP
- EXISTING RIGHTS OF WAY
- EASEMENT TO LHP GAS MAINS

PHASE II
Application No:
20/00746/OUT

PHASE I
Application No:
20/00746/OUT

**Our Lady's
RC Primary
School & Nursery**

WARD STREET

WARD STREET

RIBA
Chartered Practice

SNOW
Landscape Architects

Scale bar
0 5 10 20 30 40 50 60 70 80 90 100 m