

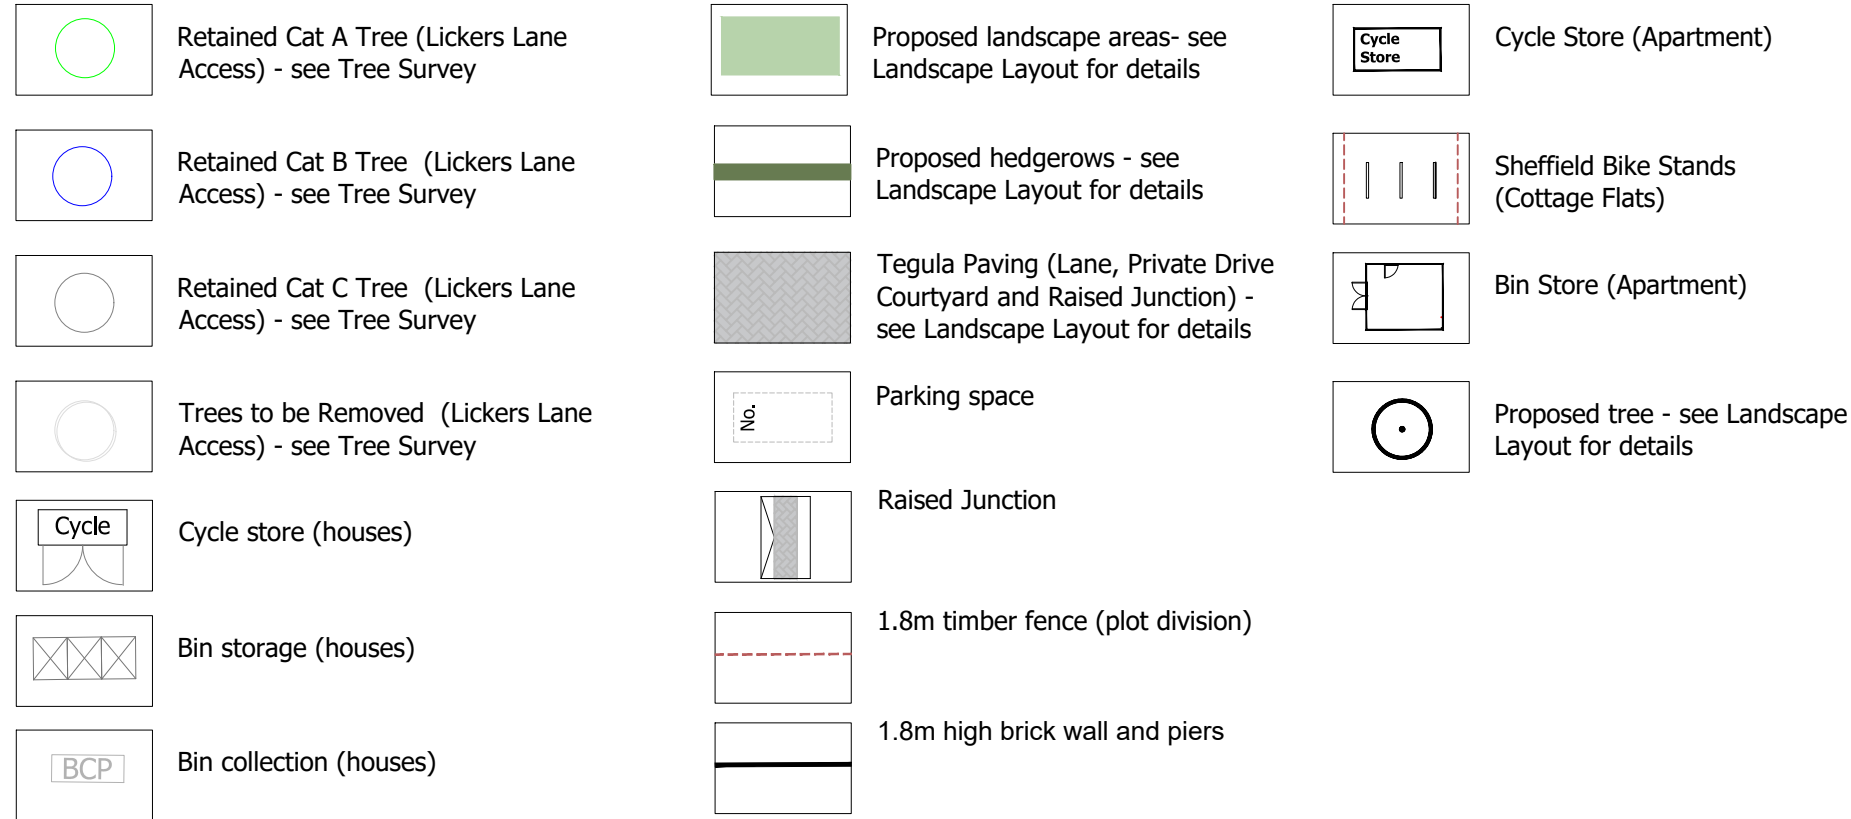


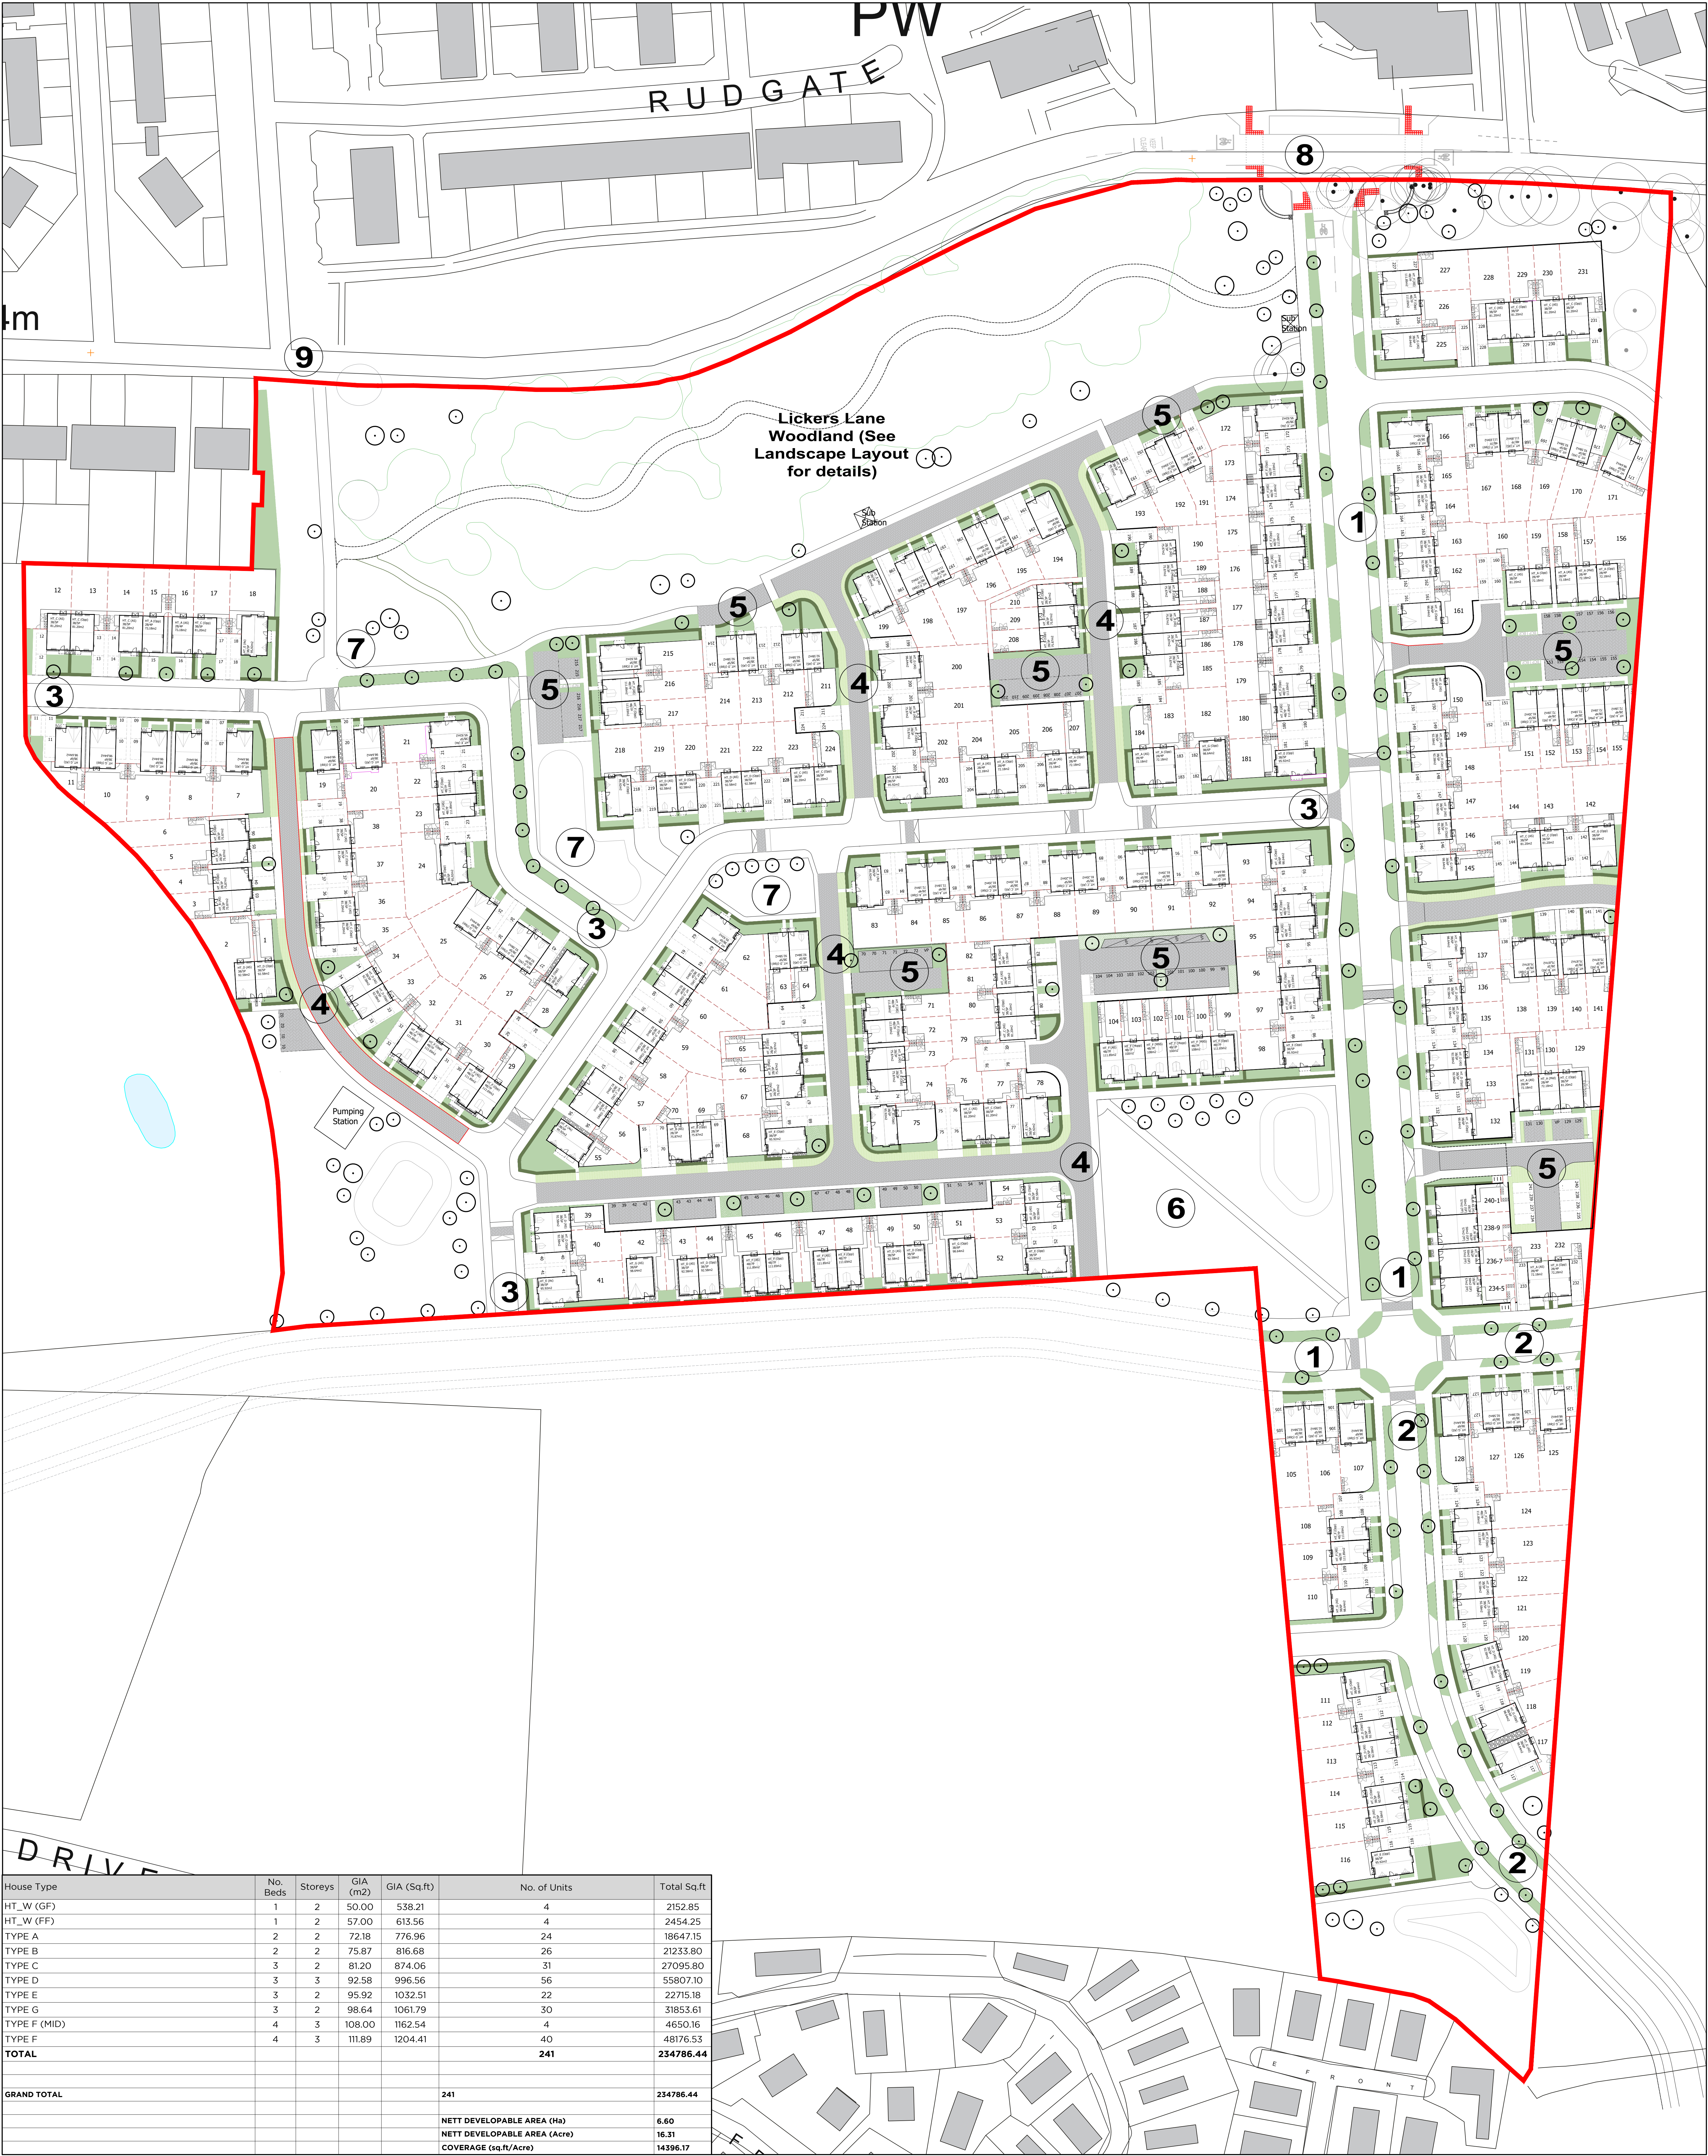

**Notes:**

1. Main Street (7.3m road, 2.5m-5m grass verges, 2m footpath, 3m shared cycle path) - See DAS for details
2. Residential Avenue (6m road, 2m grass verges, 2m footpaths) - See DAS for details
3. Access Street (5.5m road, 2m footpaths) - see DAS for details
4. Lane (4.5m street + 1-2m verge) - see DAS for details
5. Private Drive/ Courtyard (Management Company) - See DAS for details
6. Village Green - See Landscape Layout/ DAS for details
7. Node - See Landscape Layout/DAS for details
8. Gateway - See Landscape Layout/DAS for details
9. Active travel connection
10. See Engineers Drawing Pack for Finishing Levels and Retaining Walls Plans for associated levels information (+/- 450mm tolerance)

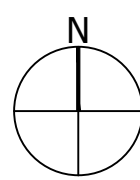

Project  
Halsnhead Garden Village  
Your Housing  
Drawing Title  
Site Layout

Date  
14.08.23  
Scale  
1:500@A0  
Project No  
33678  
Drawing No  
MR-H-DWG-03  
Drawn by  
SW  
Check by  
-  
Revision  
00



Stantec UK Limited  
10th Floor  
Bank House  
8 Queens Street  
Birmingham  
B2 4QA  
T: 0121 637 2900  
stantec.com/uk