
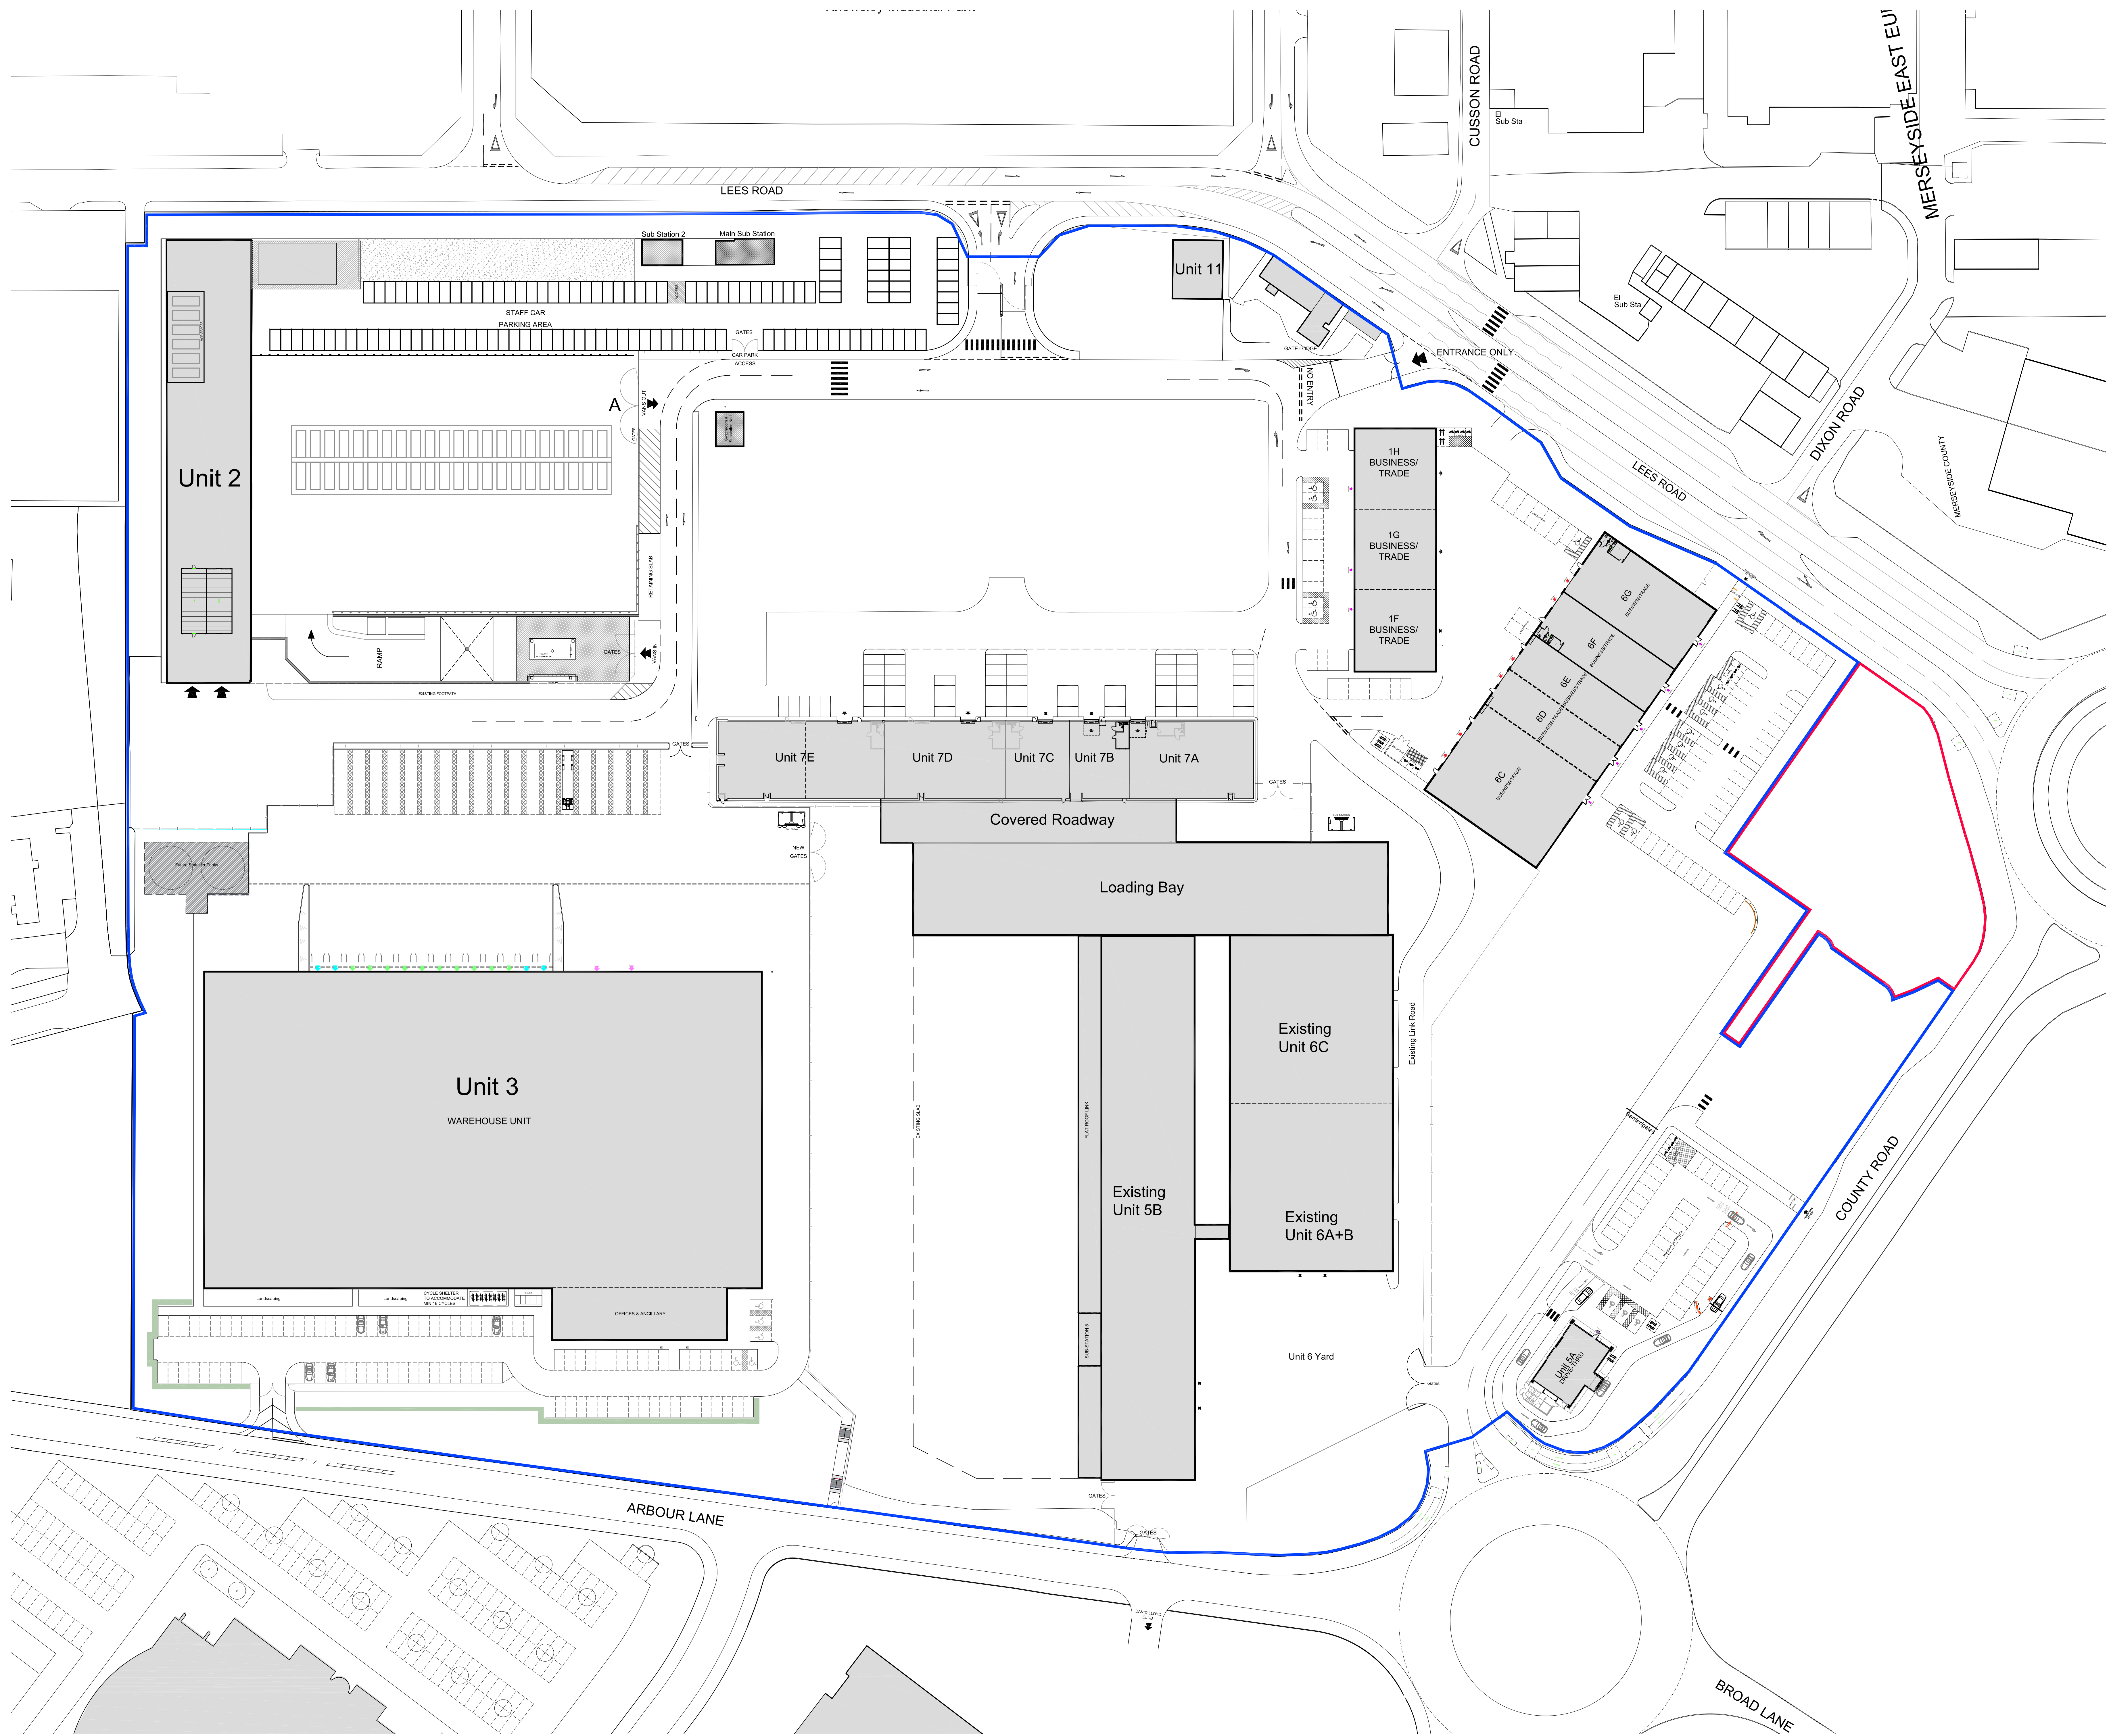


The Contractor is responsible for checking dimensions and any discrepancy to be verified with the Architects before proceeding. Figured dimensions to be worked to only. Subject to all Local Authority and Statutory approvals.
DO NOT SCALE

PLANNING

0 5.0 10.0 15.0 20.0 25.0 30.0 40.0 50.0
(measured in metres)

1:500

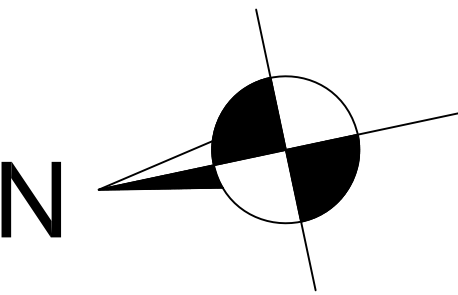

REV	DESCRIPTION	DATE

EMERSON HOUSE, HEYES LANE,
ALDERLEY EDGE,
CHESHIRE SK9 7LP
Tel: 01625 588400, Fax: 01625 588278



Location
**ACADEMY BUSINESS PARK
LEES ROAD KNOWSLEY L33 7SA**

Site
**SITE LOCATION PLAN (500)
Units 6B 1+2 - Drive-thru + Kiosk**

Scale		of	checked	Date
1:500	@ A0	t.l.h.		09.08.22

Drawing no.
1373-PL-2002