
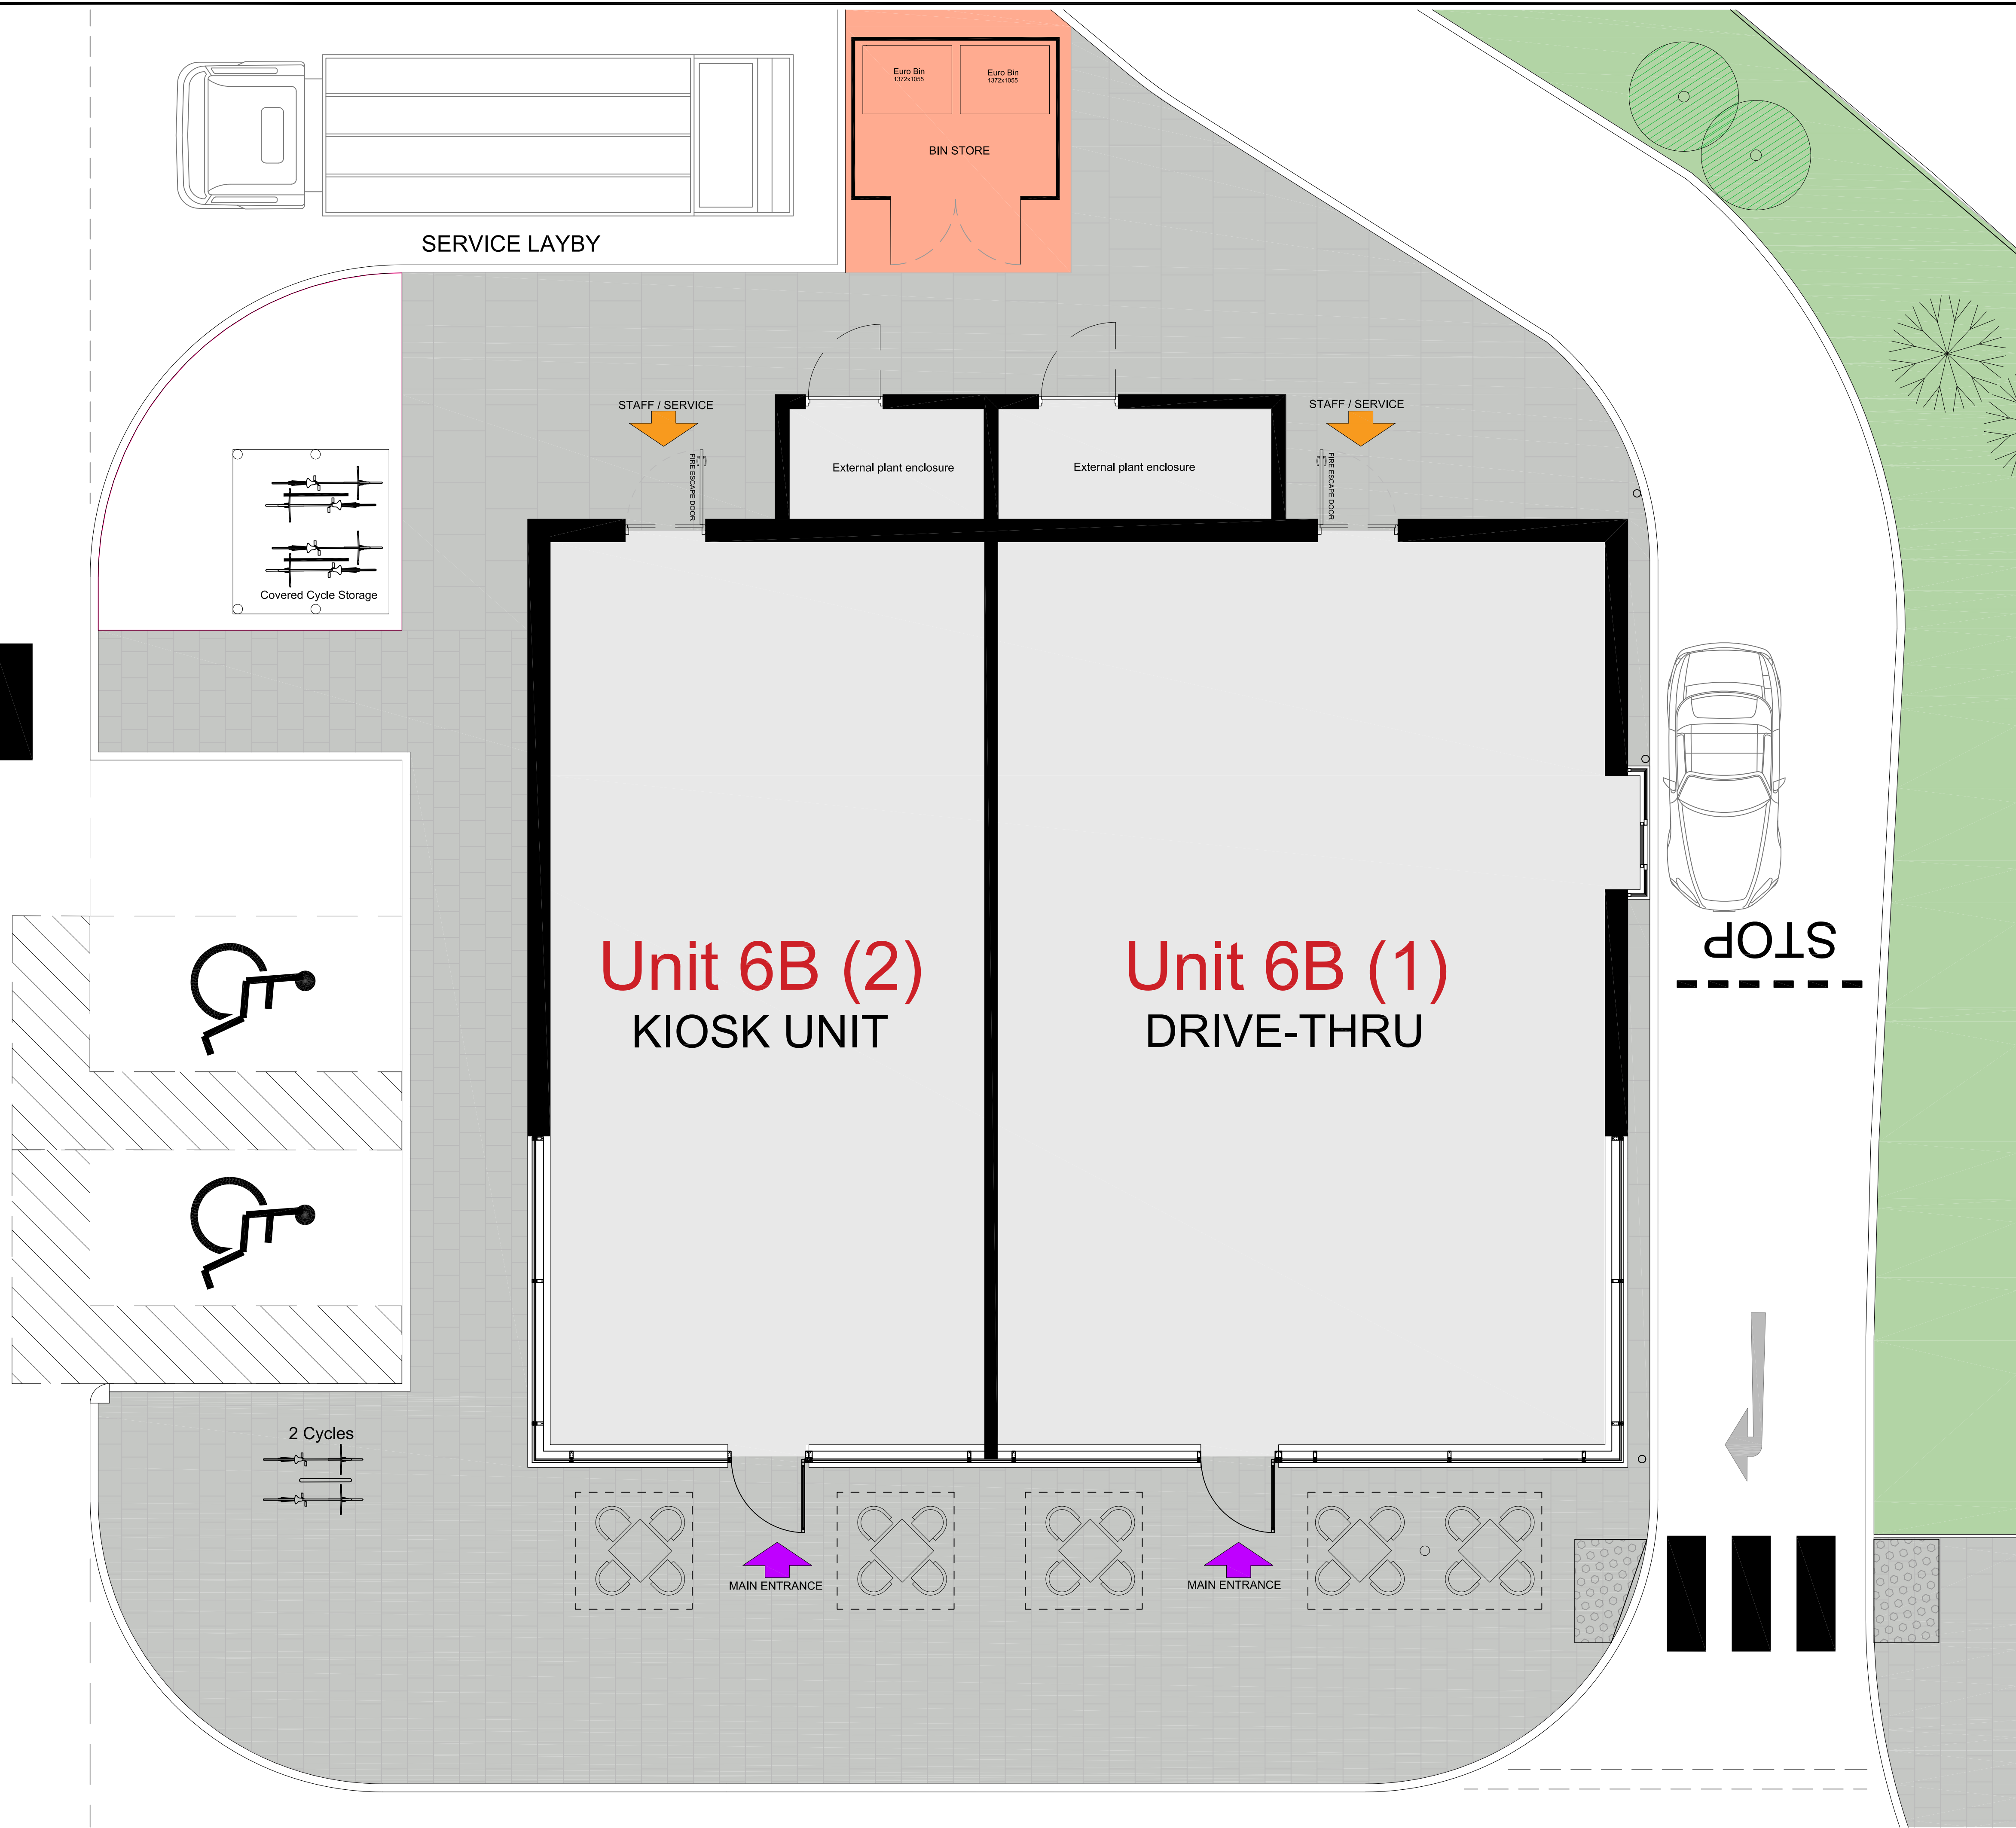
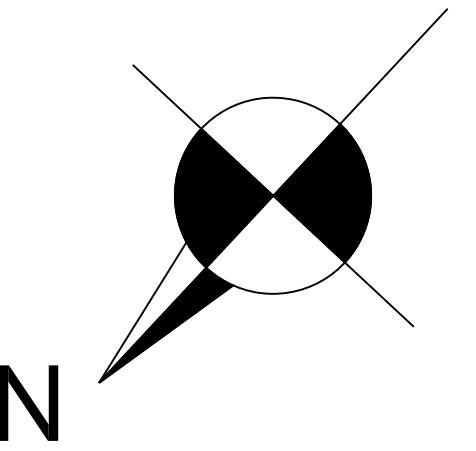


The Contractor is responsible for checking dimensions and any discrepancy to be verified with the Architects before proceeding. Figured dimensions to be worked to only. Subject to all Local Authority and Statutory approvals.

DO NOT SCALE

PLANNING

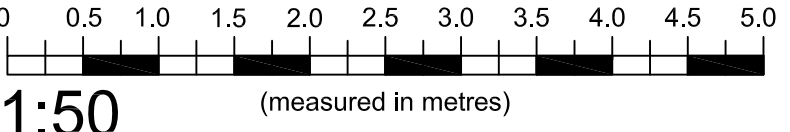

REV	DESCRIPTION		DATE
EMERSON HOUSE, HEYES LANE, ALDERLEY EDGE, CHESHIRE SK9 7LF Tel: (01625) 588400, Fax: (01625) 588276			
location ACADEMY BUSINESS PARK LEES ROAD KNOWSLEY L33 7SA			
title PROPOSED UNIT PLAN Unit 6B 1+2 Drive-thru + Kiosk			
scale	ref	checked	date
1:50 @ A1	t.l.h.		10.08.22
drawing no. 1373-PL-2007			