


Notes:

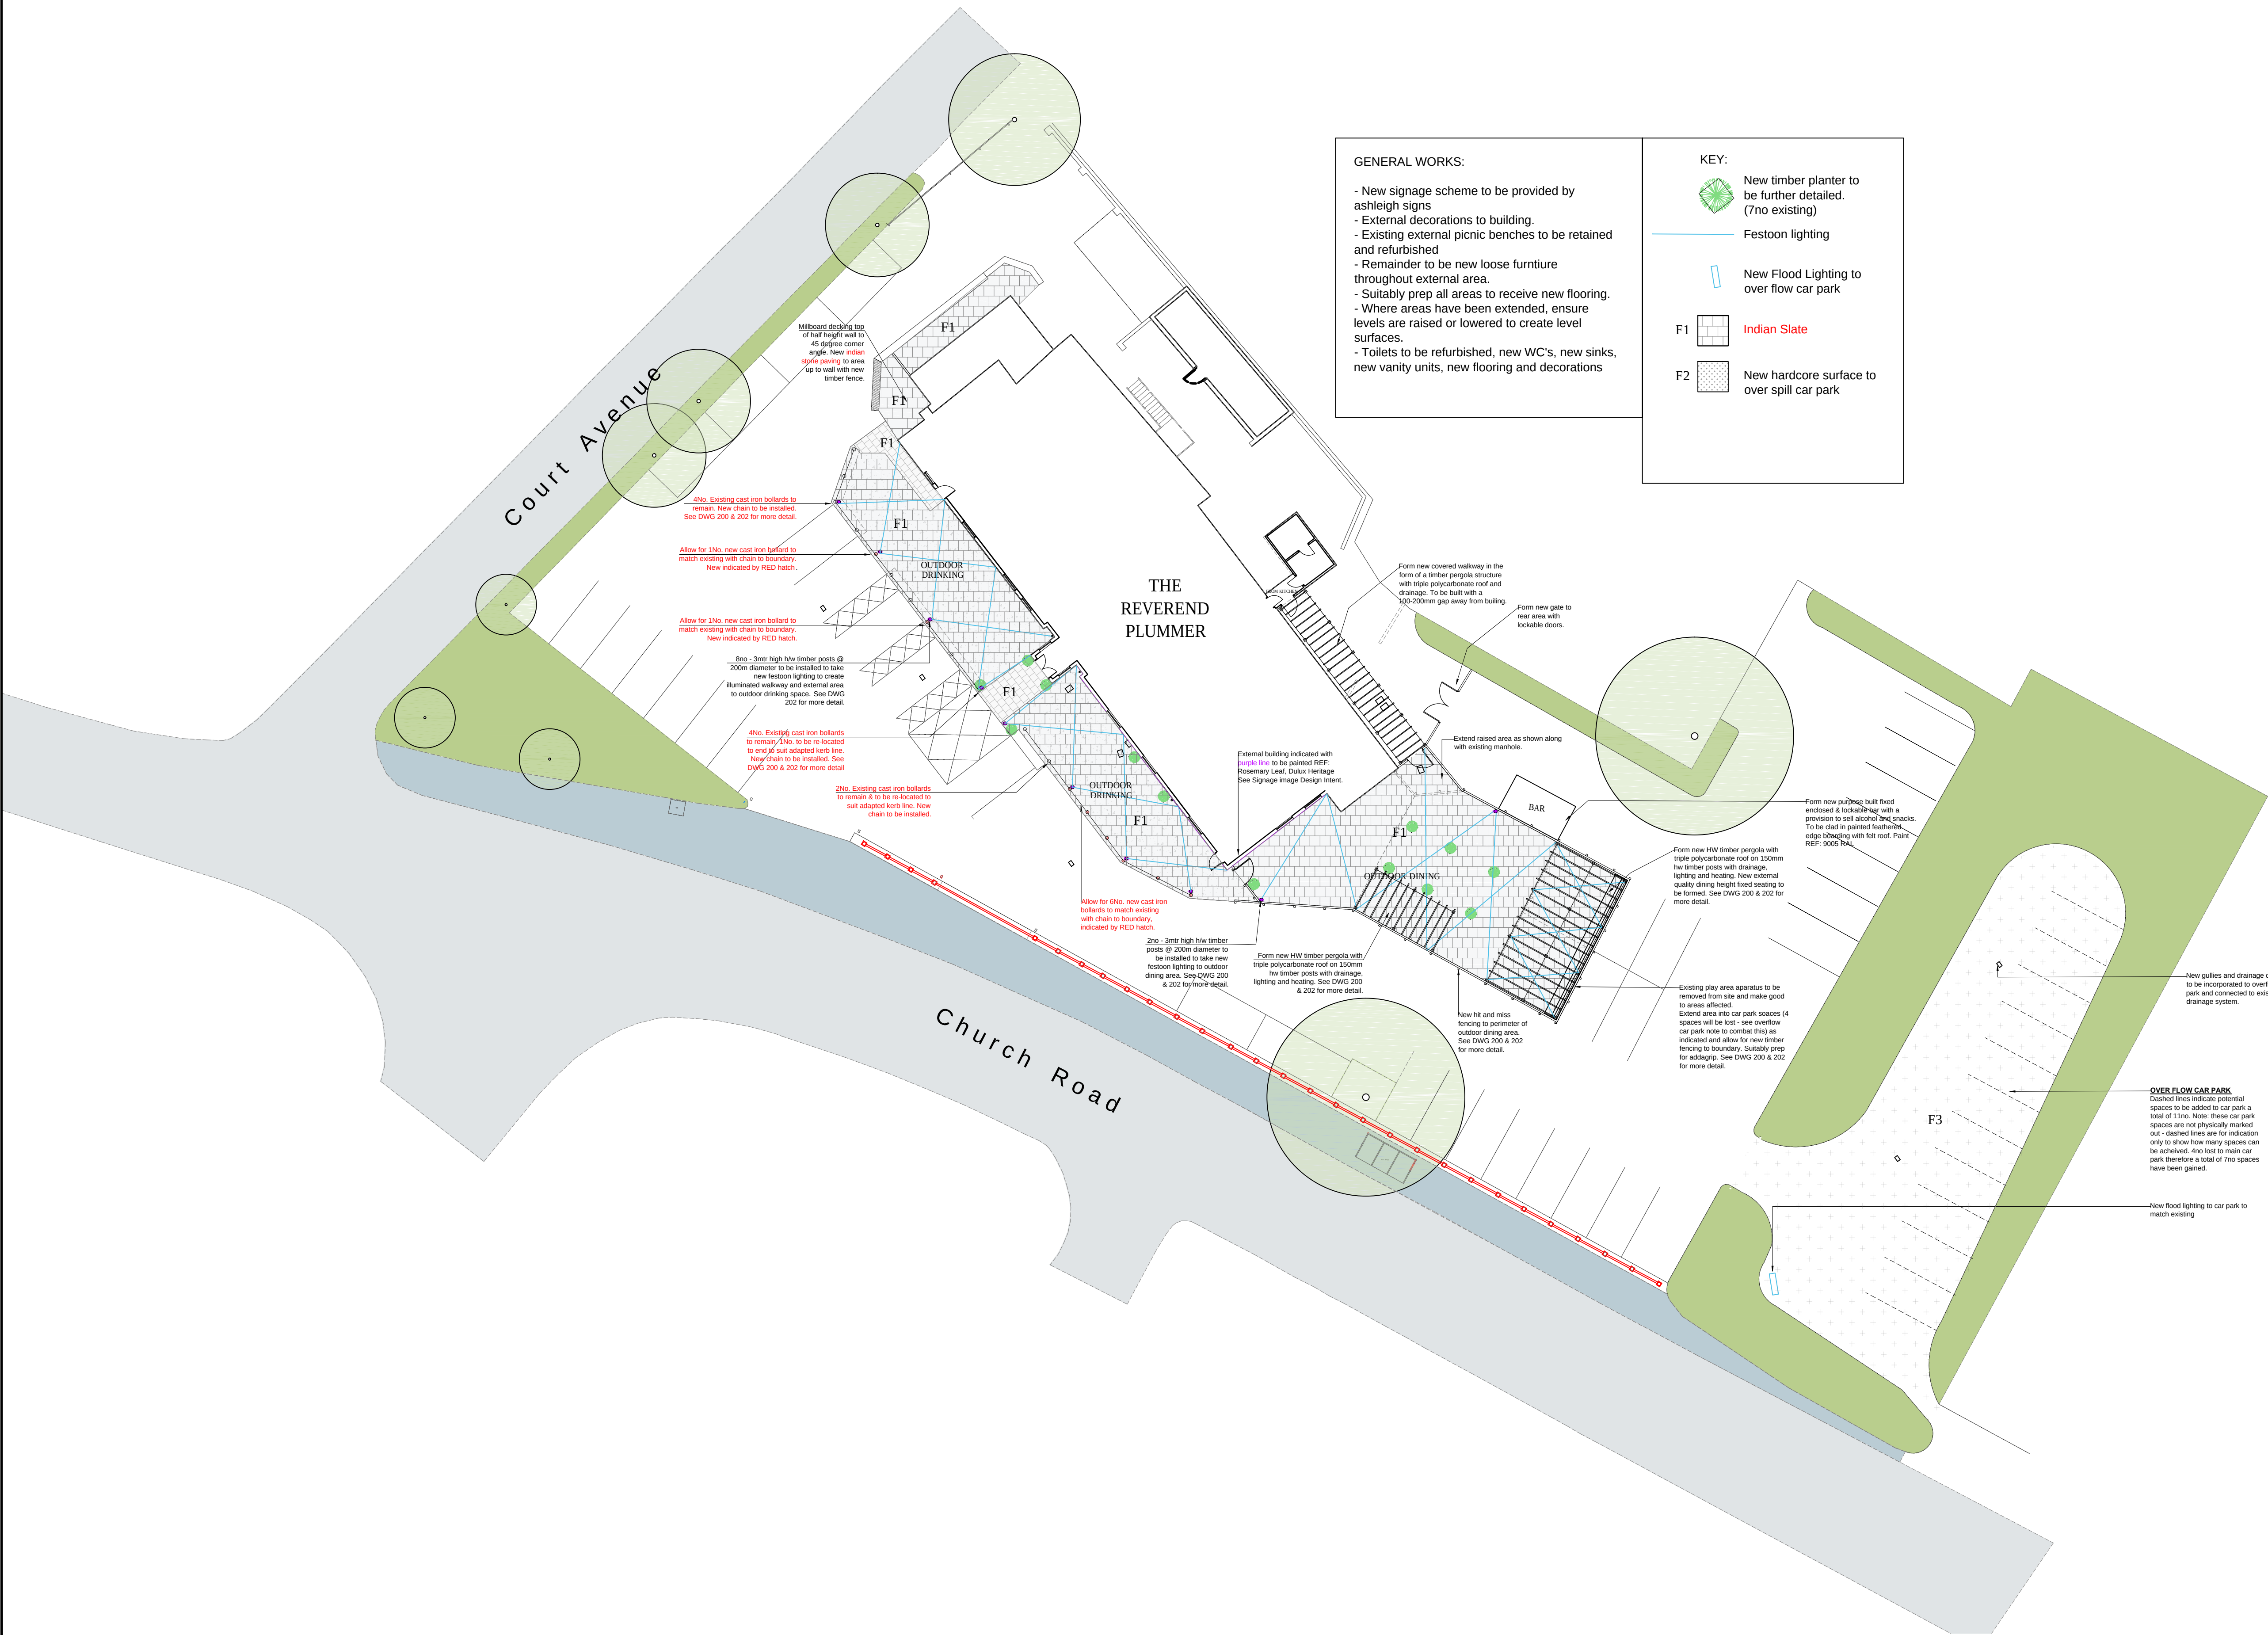

PROPOSED

NOTE DO NOT SCALE FROM THIS DRAWING ALL DIMENSIONS TO BE CHECKED ON SITE TO BE READ IN CONJUNCTION WITH ALL RELEVANT CONSULTANTS DOCUMENTATION



Client:
GREENE KING

Project No.
1972

Project:
EAGLE AND CHILD
HALEWOOD, LIVERPOOL

Drawing No.
101

Drawing Title:
PROPOSED PLANS

Revision:
J

Scale:
1:200 @ A1

Date:
OCT 20

Drawn by:
LM