


- General Notes
- This document is to be used for the stated purpose only and should not be used for any other.
 - Dimensions are as indicated, unless stated otherwise.
 - It is the responsibility to print this document to the correct size & scale.
 - All relevant drawings and specifications should be read in conjunction with this document.
 - Scaling of this document is not recommended.


North

Document Scale(s)


10m SCALE 1:500

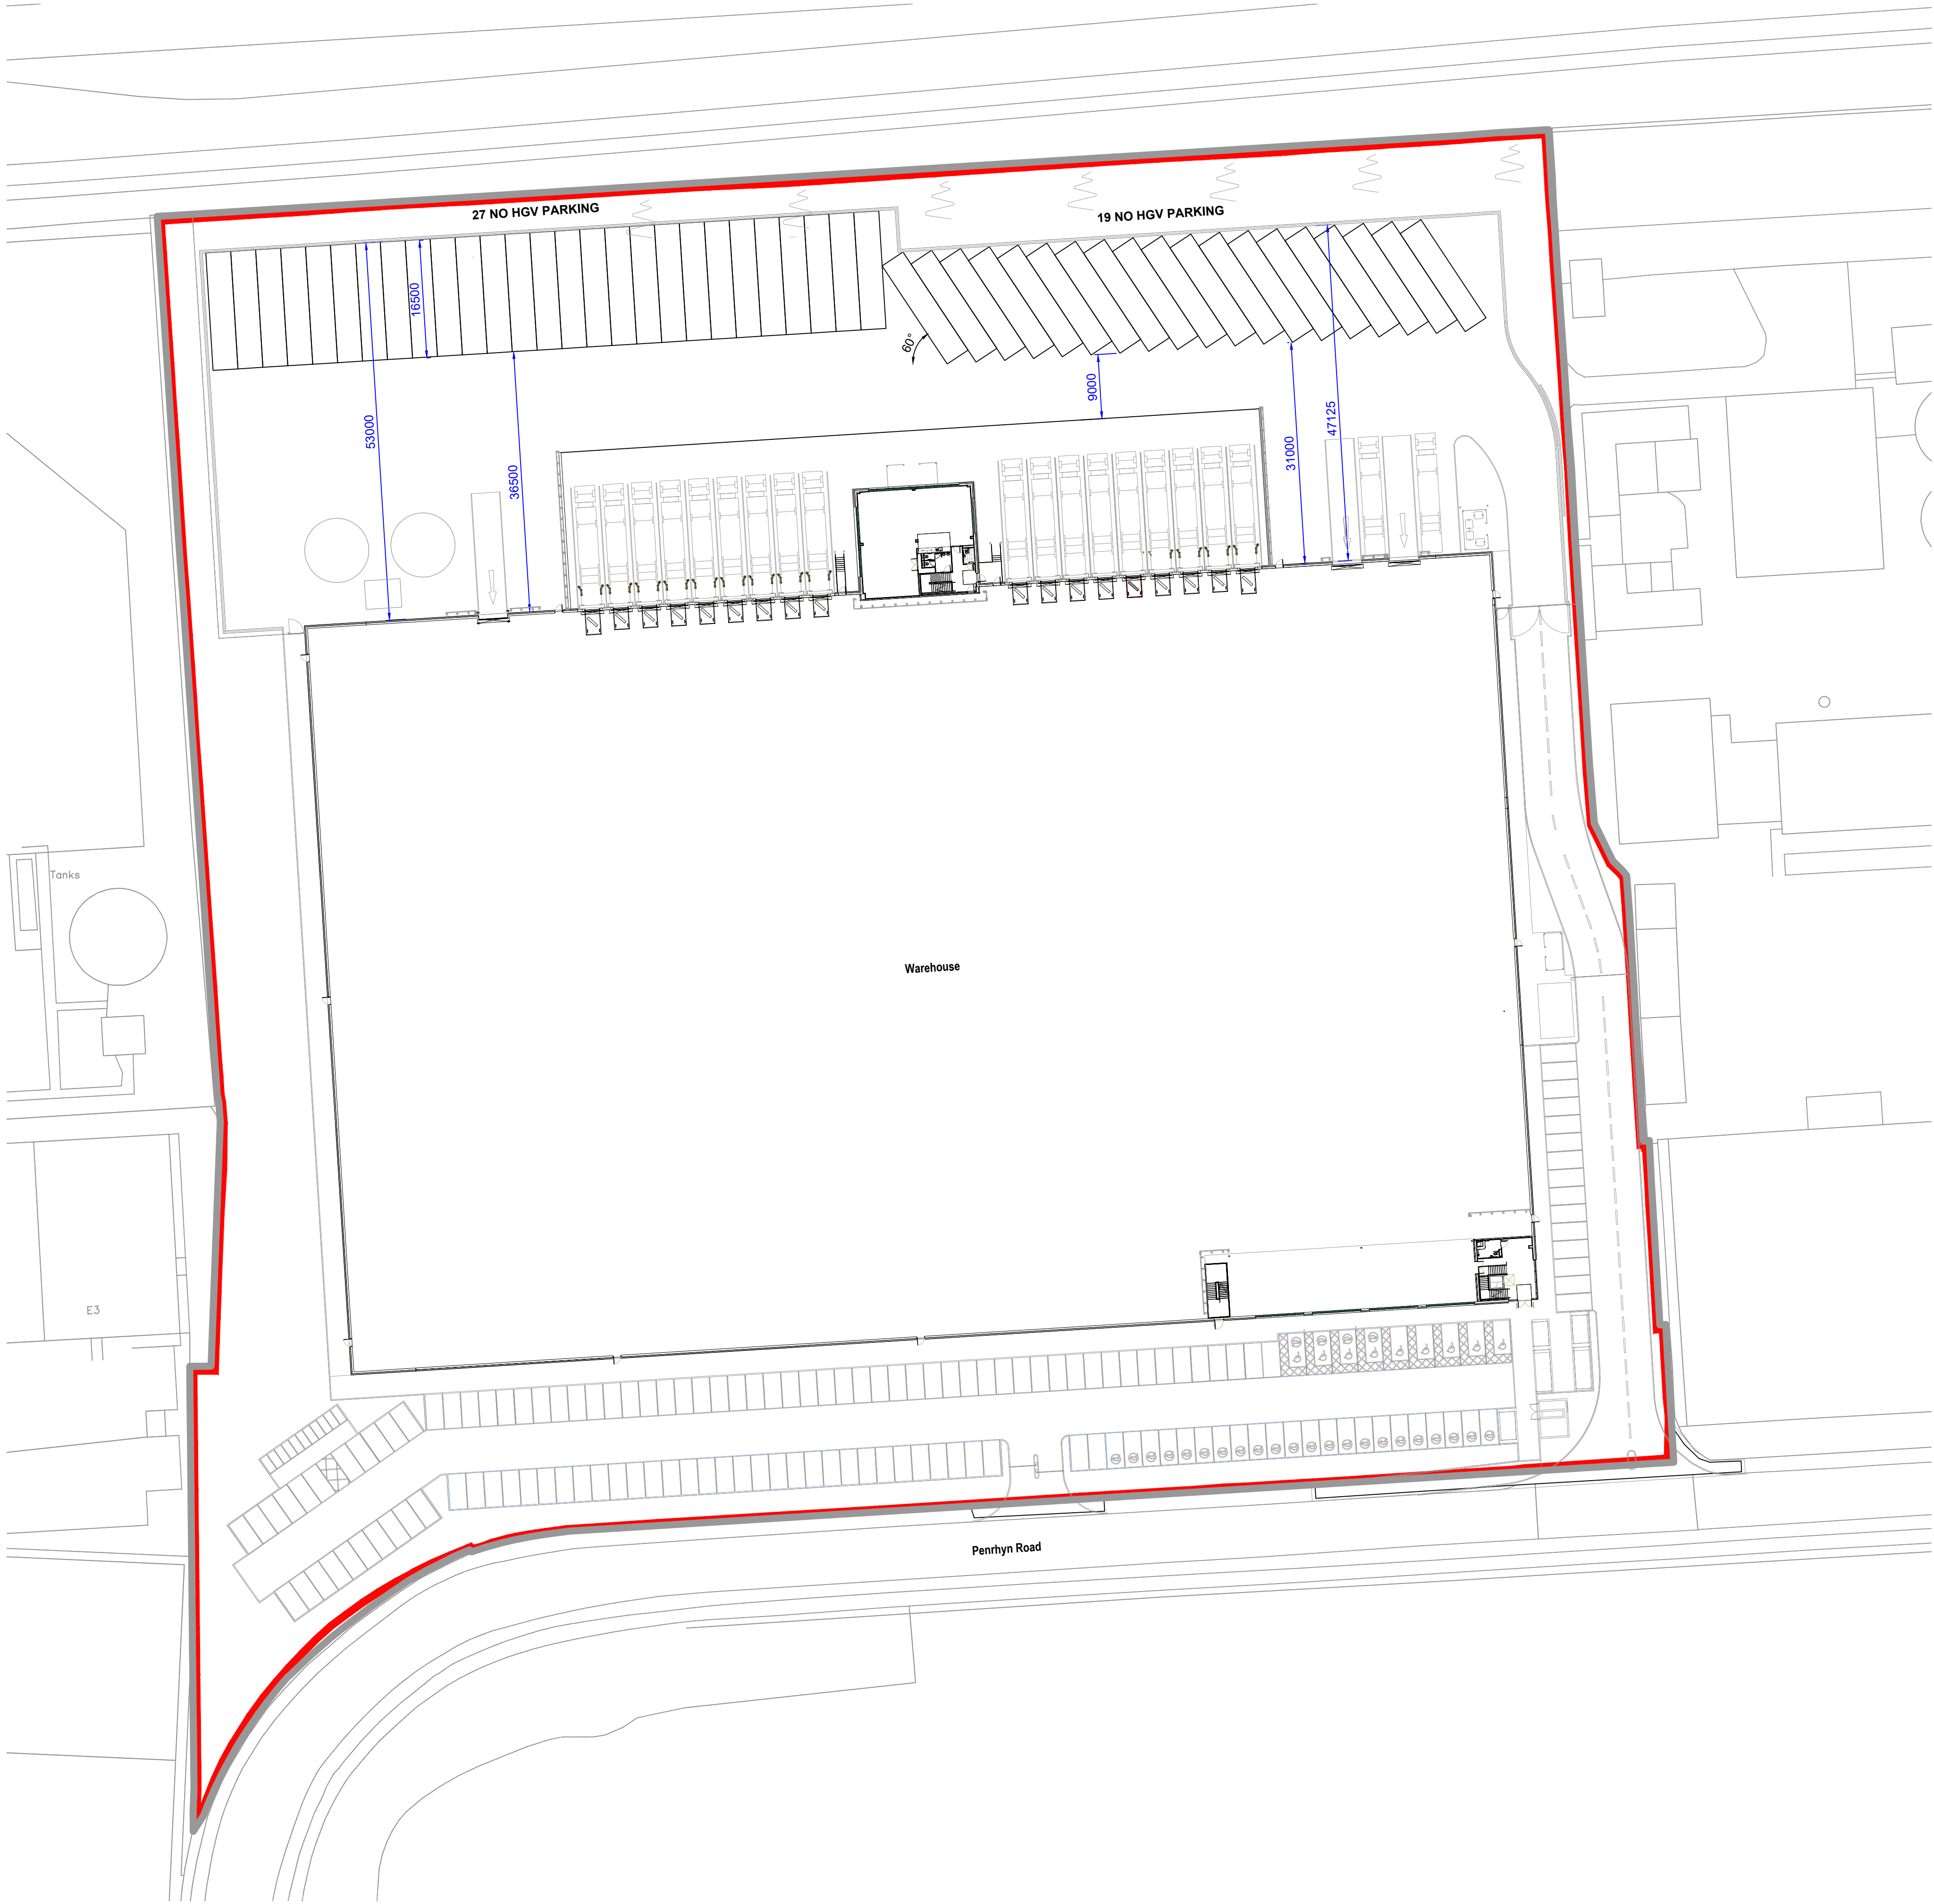


Proposed Site Layout
Scale 1:500

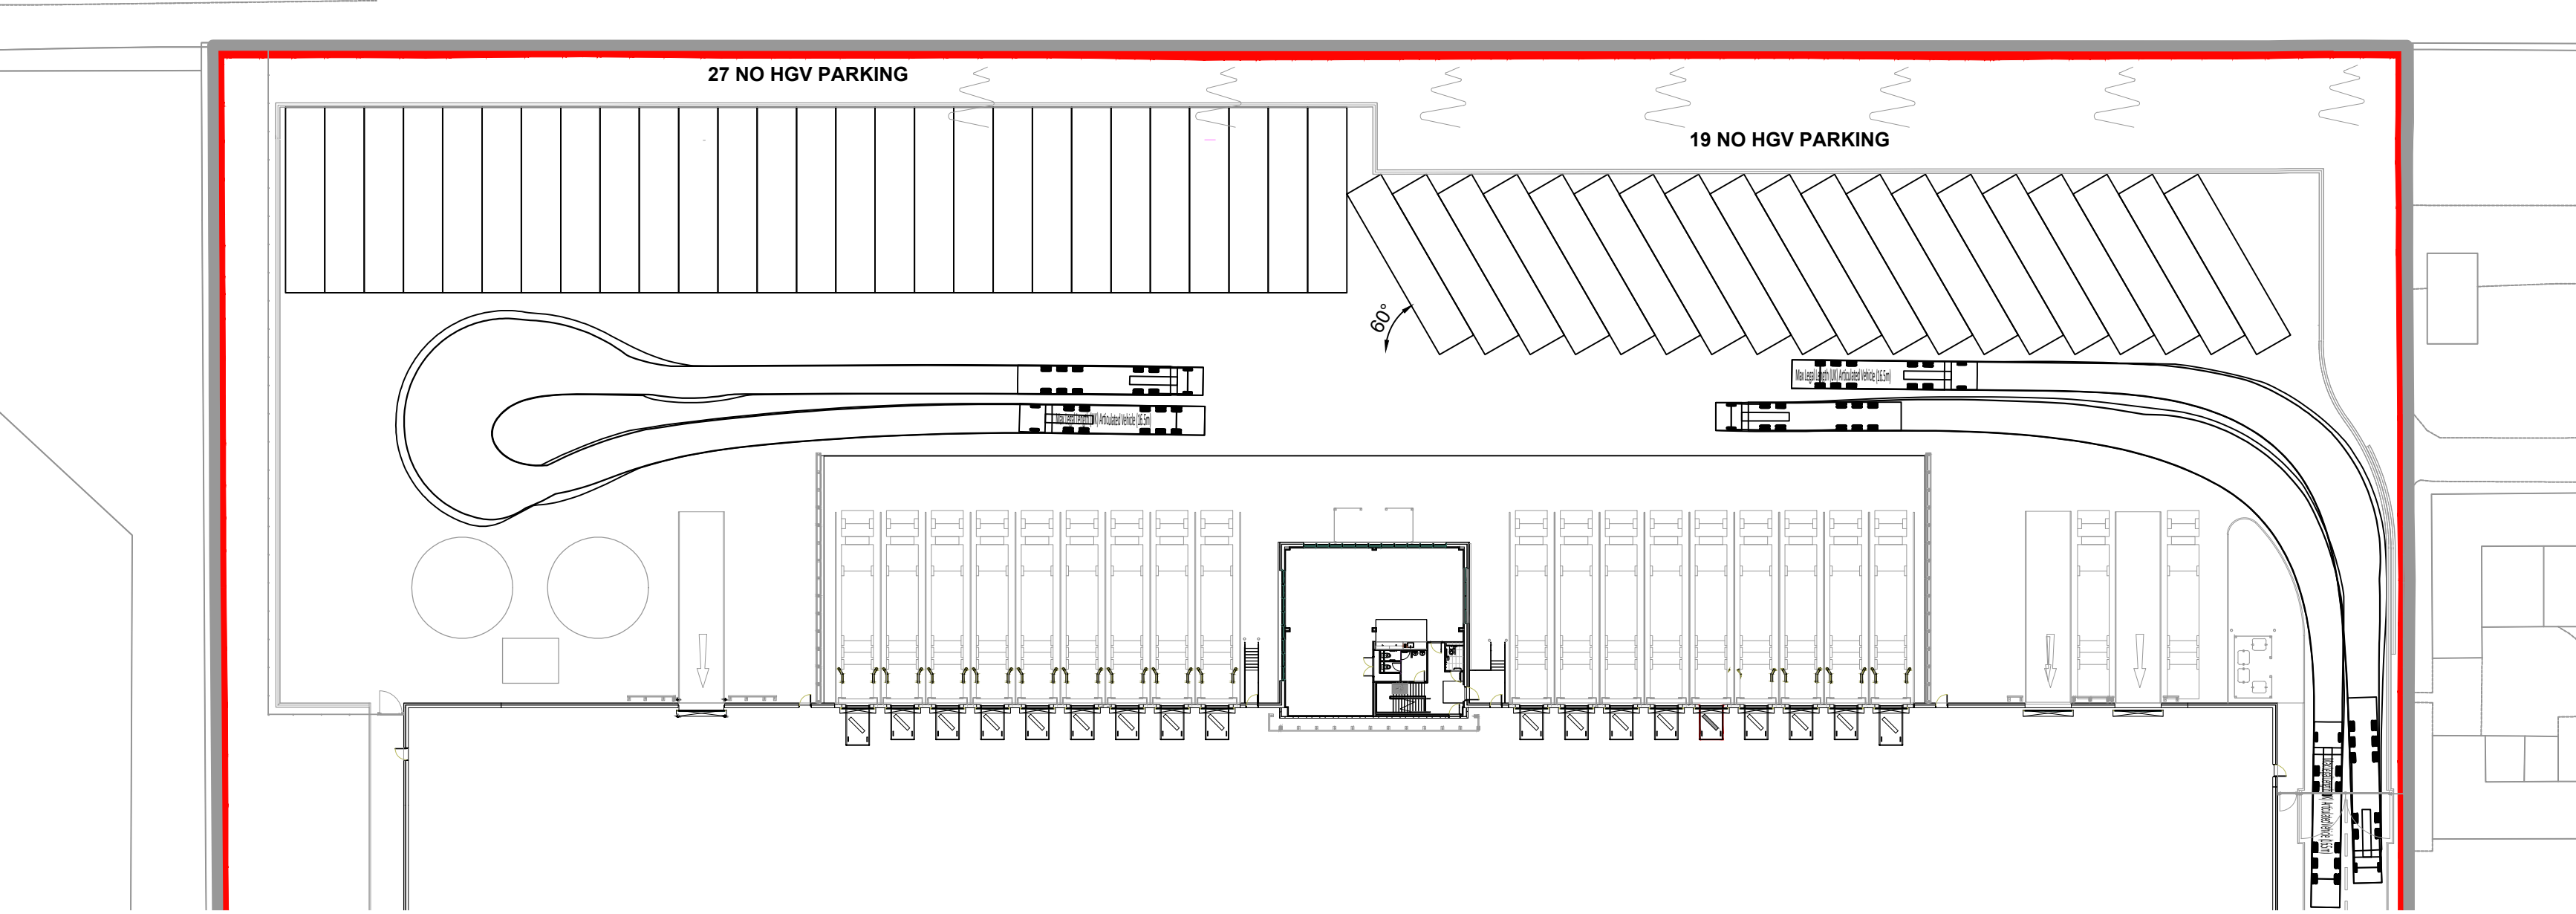


Vehicle Tracking - Site Maneuvering
Scale 1:500

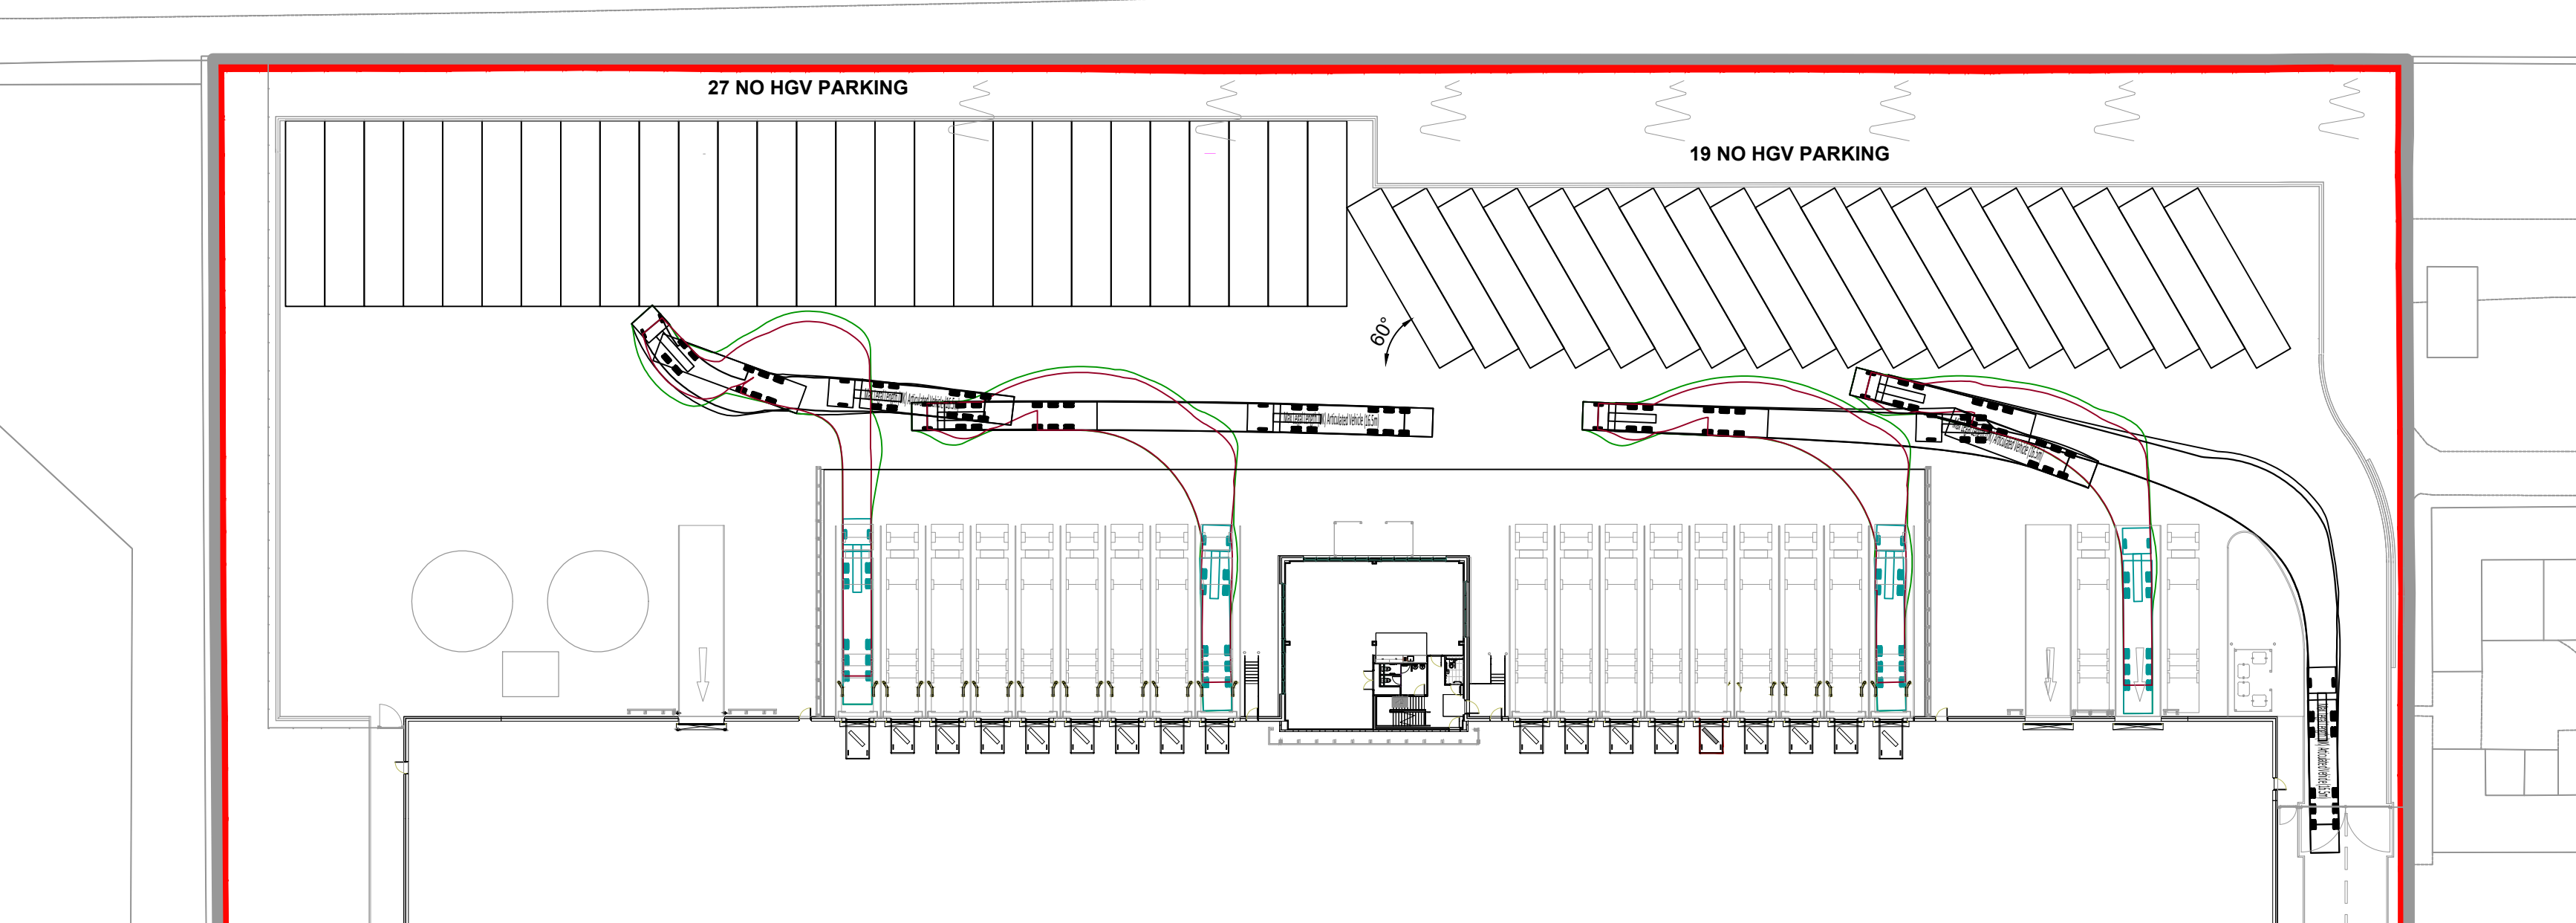

Vehicle Tracking - Docks
Scale 1:500

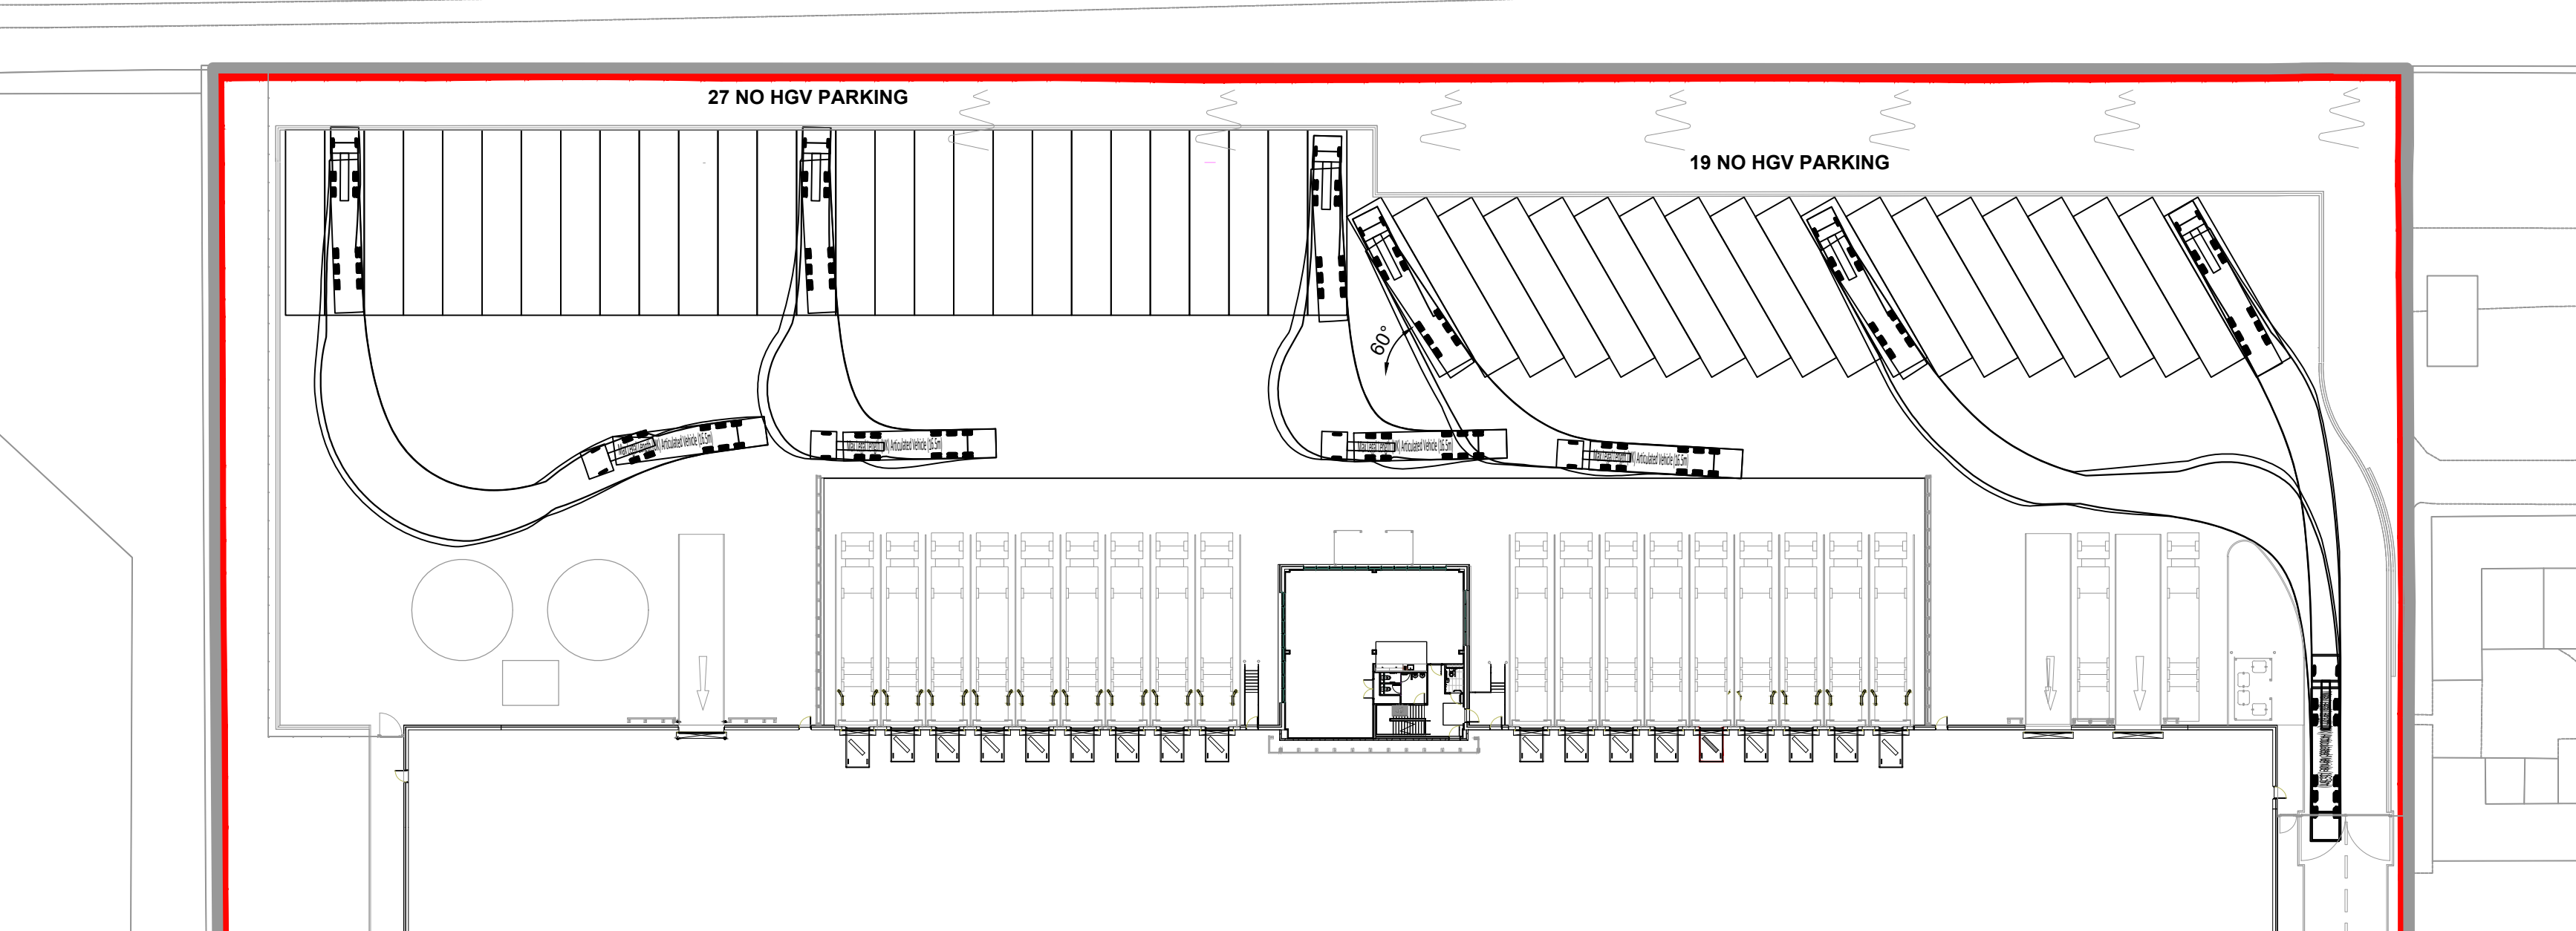

Vehicle Tracking - HGV Forward Parking
Scale 1:500

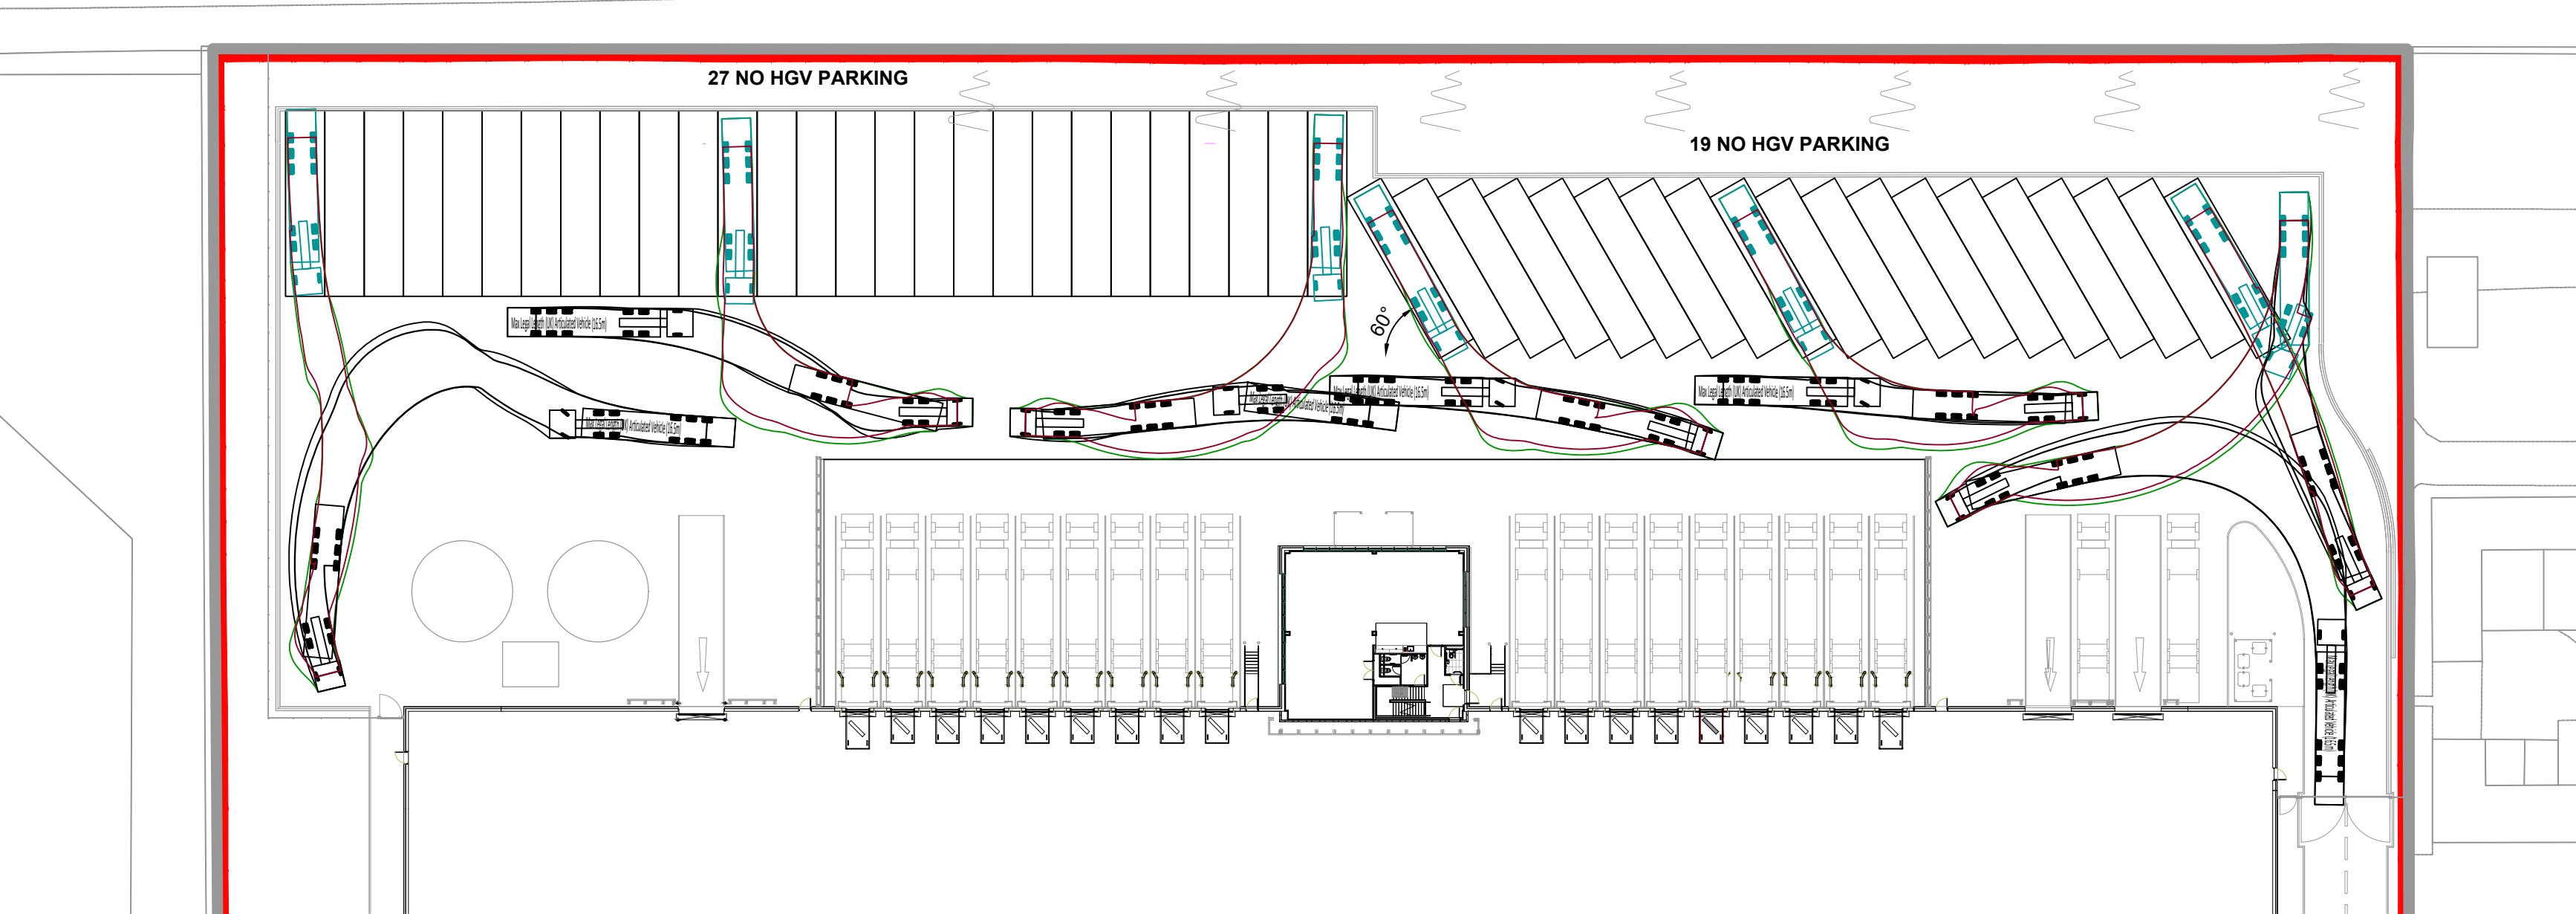

Vehicle Tracking - HGV Reverse Parking
Scale 1:500

Project Name

Penrhyn Road, Knowsley Business Park

Employer Project Address

Grafton Gate Knowsley Business Park

RIBA Workstage Suitability

5 - Manufacturing and Construction S3 - Review & Comment

Drawn Checked Created Size

JH LTS 13/06/2026 A1

UMC Project Reference Scale LOD LCI

21002 1:500 3 3

Document Title

HGV Vehicle Tracking Sketch

Document Reference

21002 - UMC - 0100 - SI - DR - A - 0010

Revision Note

Additional vehicle tracking added

Issue Date Status Current Revision

10/06/2026

P02