


Whiston - Phase 2

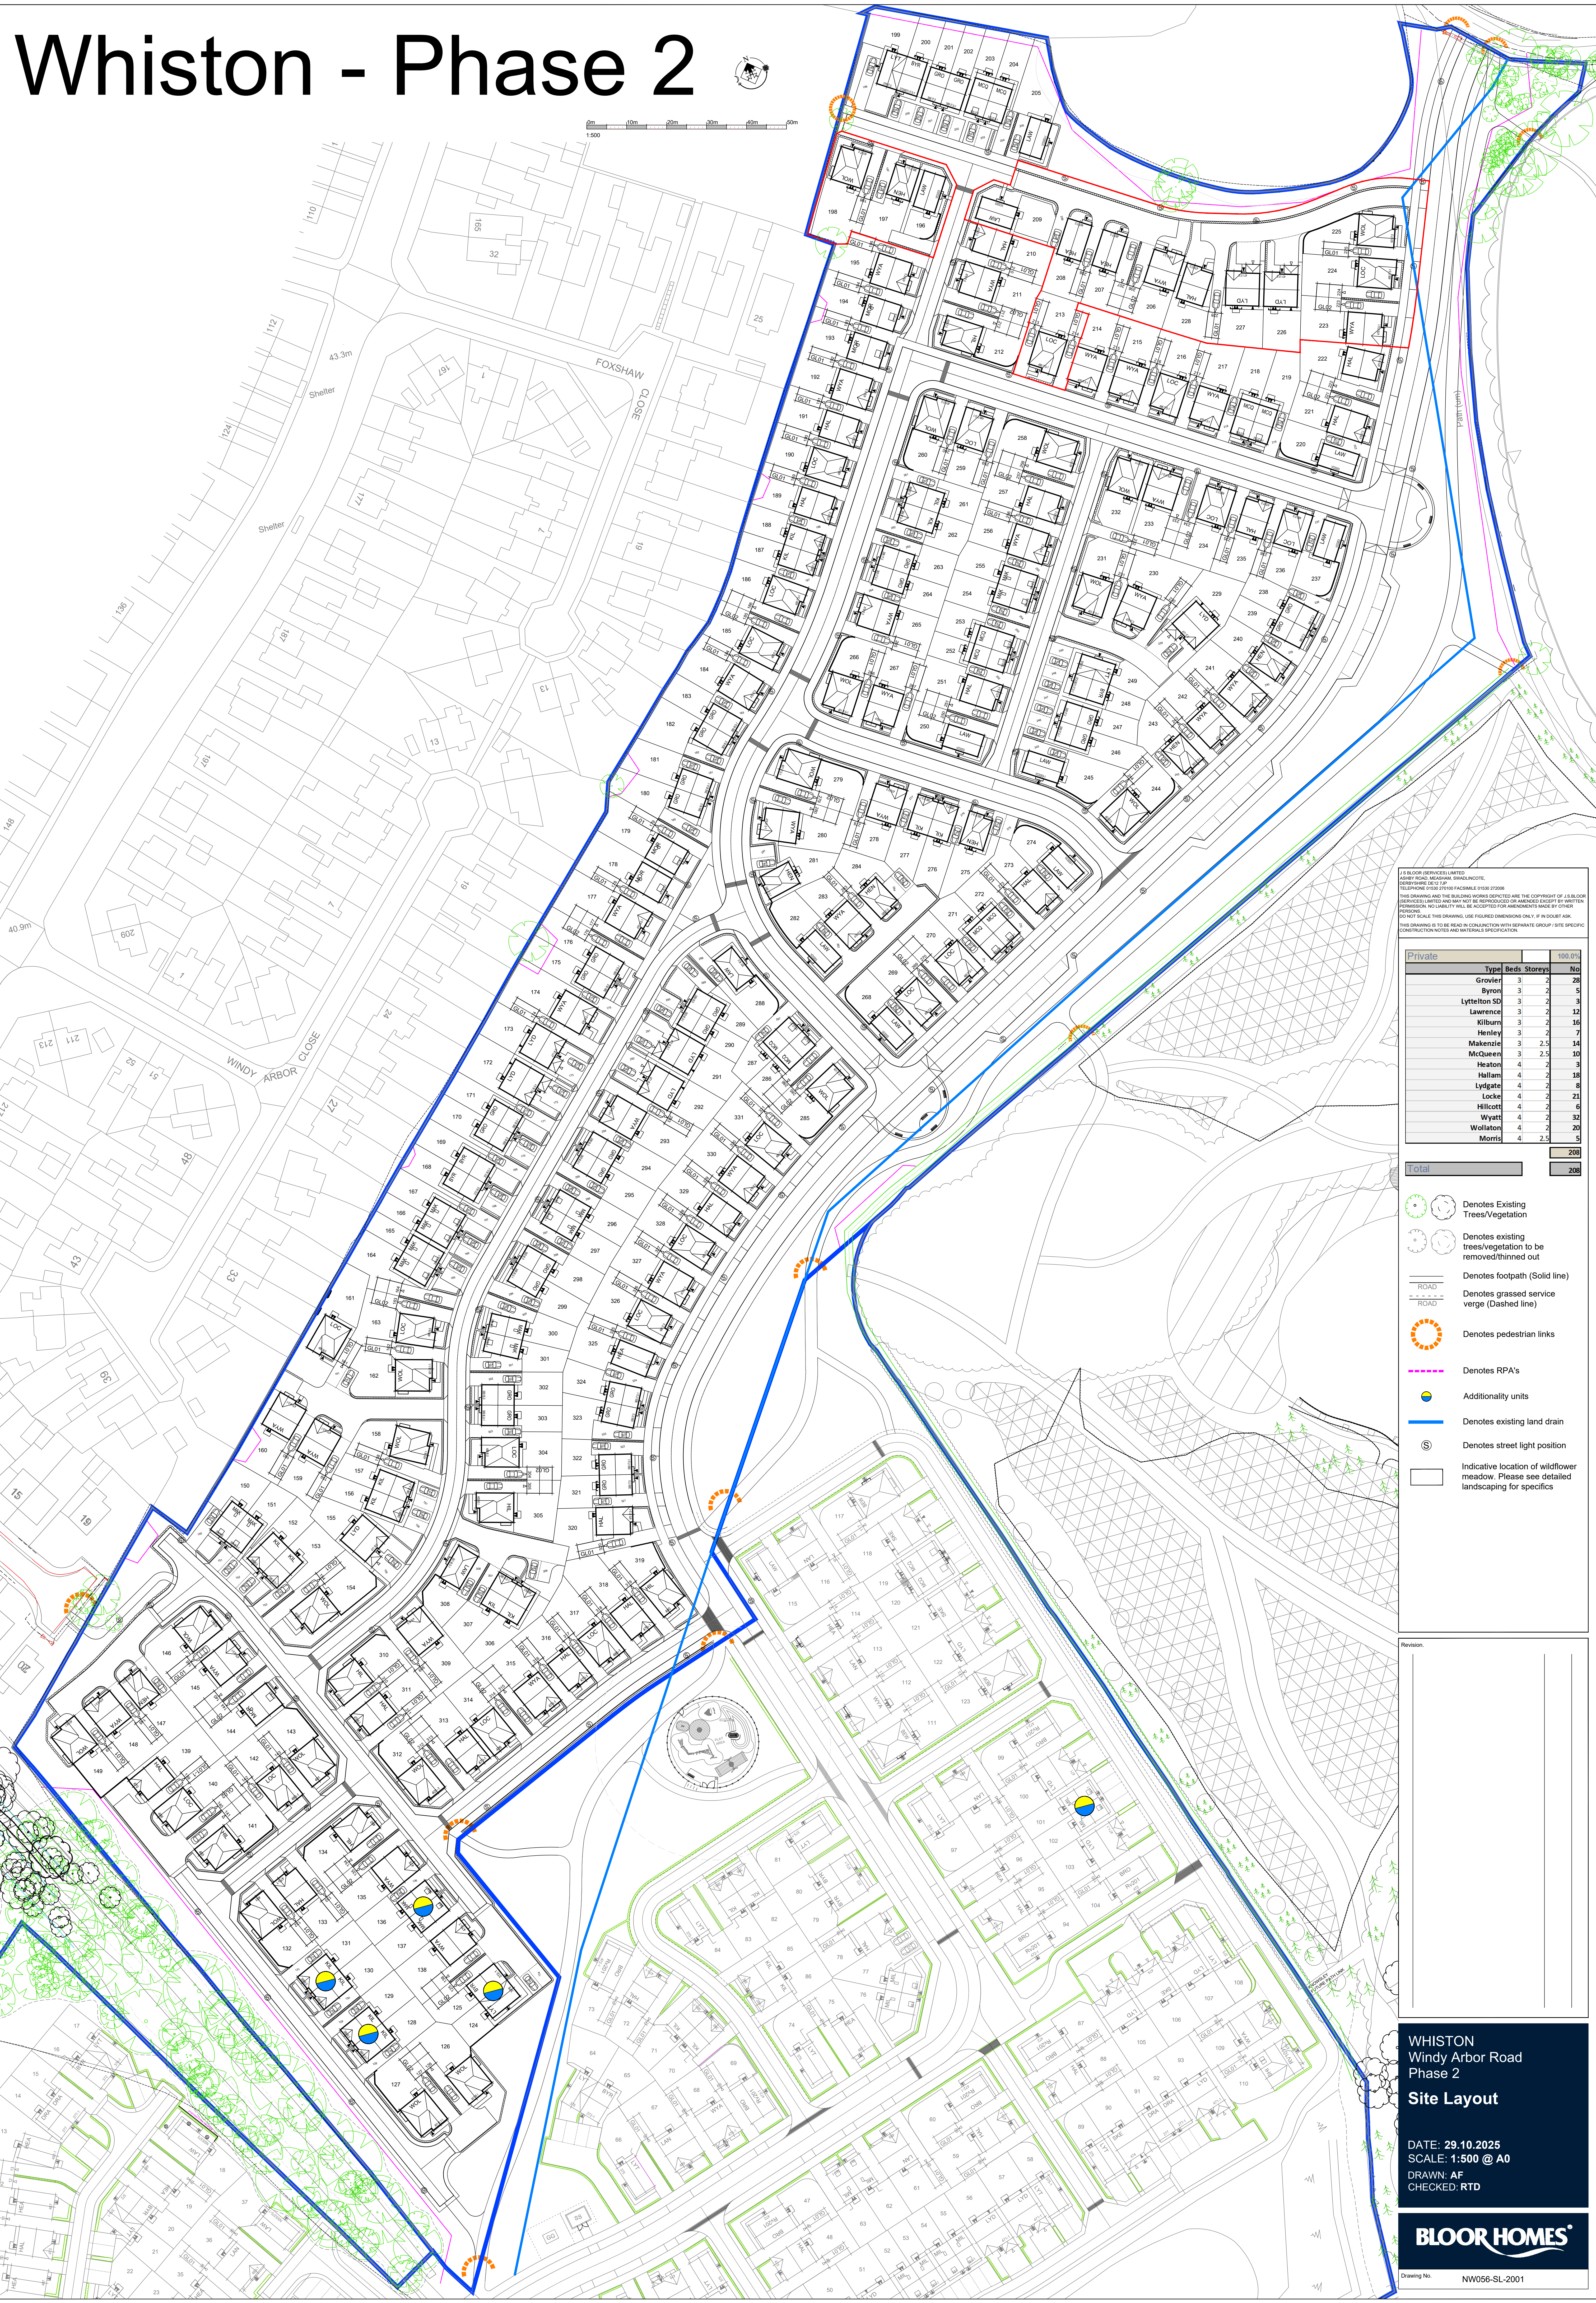

ALL BLOOR SERVICES LIMITED
ASBESTOS ROAD, WINDY ARBOR, SPAIN
TELEPHONE: 01690 27016 FAX: 01690 27006
E-MAIL: SALES@BLOOR.COM
THIS DRAWING AND THE BUILDING WORKS DERIVED ARE THE COPYRIGHT OF BLOOR SERVICES LIMITED AND MAY NOT BE REPRODUCED OR AMENDED WITHOUT THE WRITTEN PERMISSION. NO LIABILITY WILL BE ACCEPTED FOR AMENDMENTS MADE BY OTHER PERSONS.
DO NOT SCALE THIS DRAWING. USE FIGURED DIMENSIONS ONLY. IF IN DOUBT ASK.
THIS DRAWING IS TO BE READ IN CONJUNCTION WITH SEPARATE GROUP 1 SITE SPECIFIC CONSTRUCTION NOTES AND MATERIAL SPECIFICATION.

Private					100.0%
Type	Beds	Stores	No		
Grover	3	2	28		
Byron	3	2	5		
Lytelton SD	3	2	3		
Lawrence	3	2	12		
Kilburn	3	2	16		
Henley	3	2	7		
Makezie	3	2.5	14		
McQueen	3	2.5	10		
Heaton	4	2	9		
Hallam	4	2	18		
Lydgate	4	2	8		
Locke	4	2	21		
Hillcott	4	2	6		
Wyatt	4	2	32		
Wollaton	4	2	20		
Morris	4	2.5	5		
				280	
Total				208	

- Denotes Existing Trees/Vegetation
- Denotes existing trees/vegetation to be removed/thinned out
- Denotes footpath (Solid line)
- Denotes grassed service verge (Dashed line)
- Denotes pedestrian links
- Denotes RPA's
- Additionality units
- Denotes existing land drain
- Denotes street light position
- Indicative location of wildflower meadow. Please see detailed landscaping for specifics

Revision		

WHISTON
Windy Arbor Road
Phase 2
Site Layout
DATE: 29.10.2025
SCALE: 1:500 @ A0
DRAWN: AF
CHECKED: RTD



Drawing No. NW056-SL-2001