



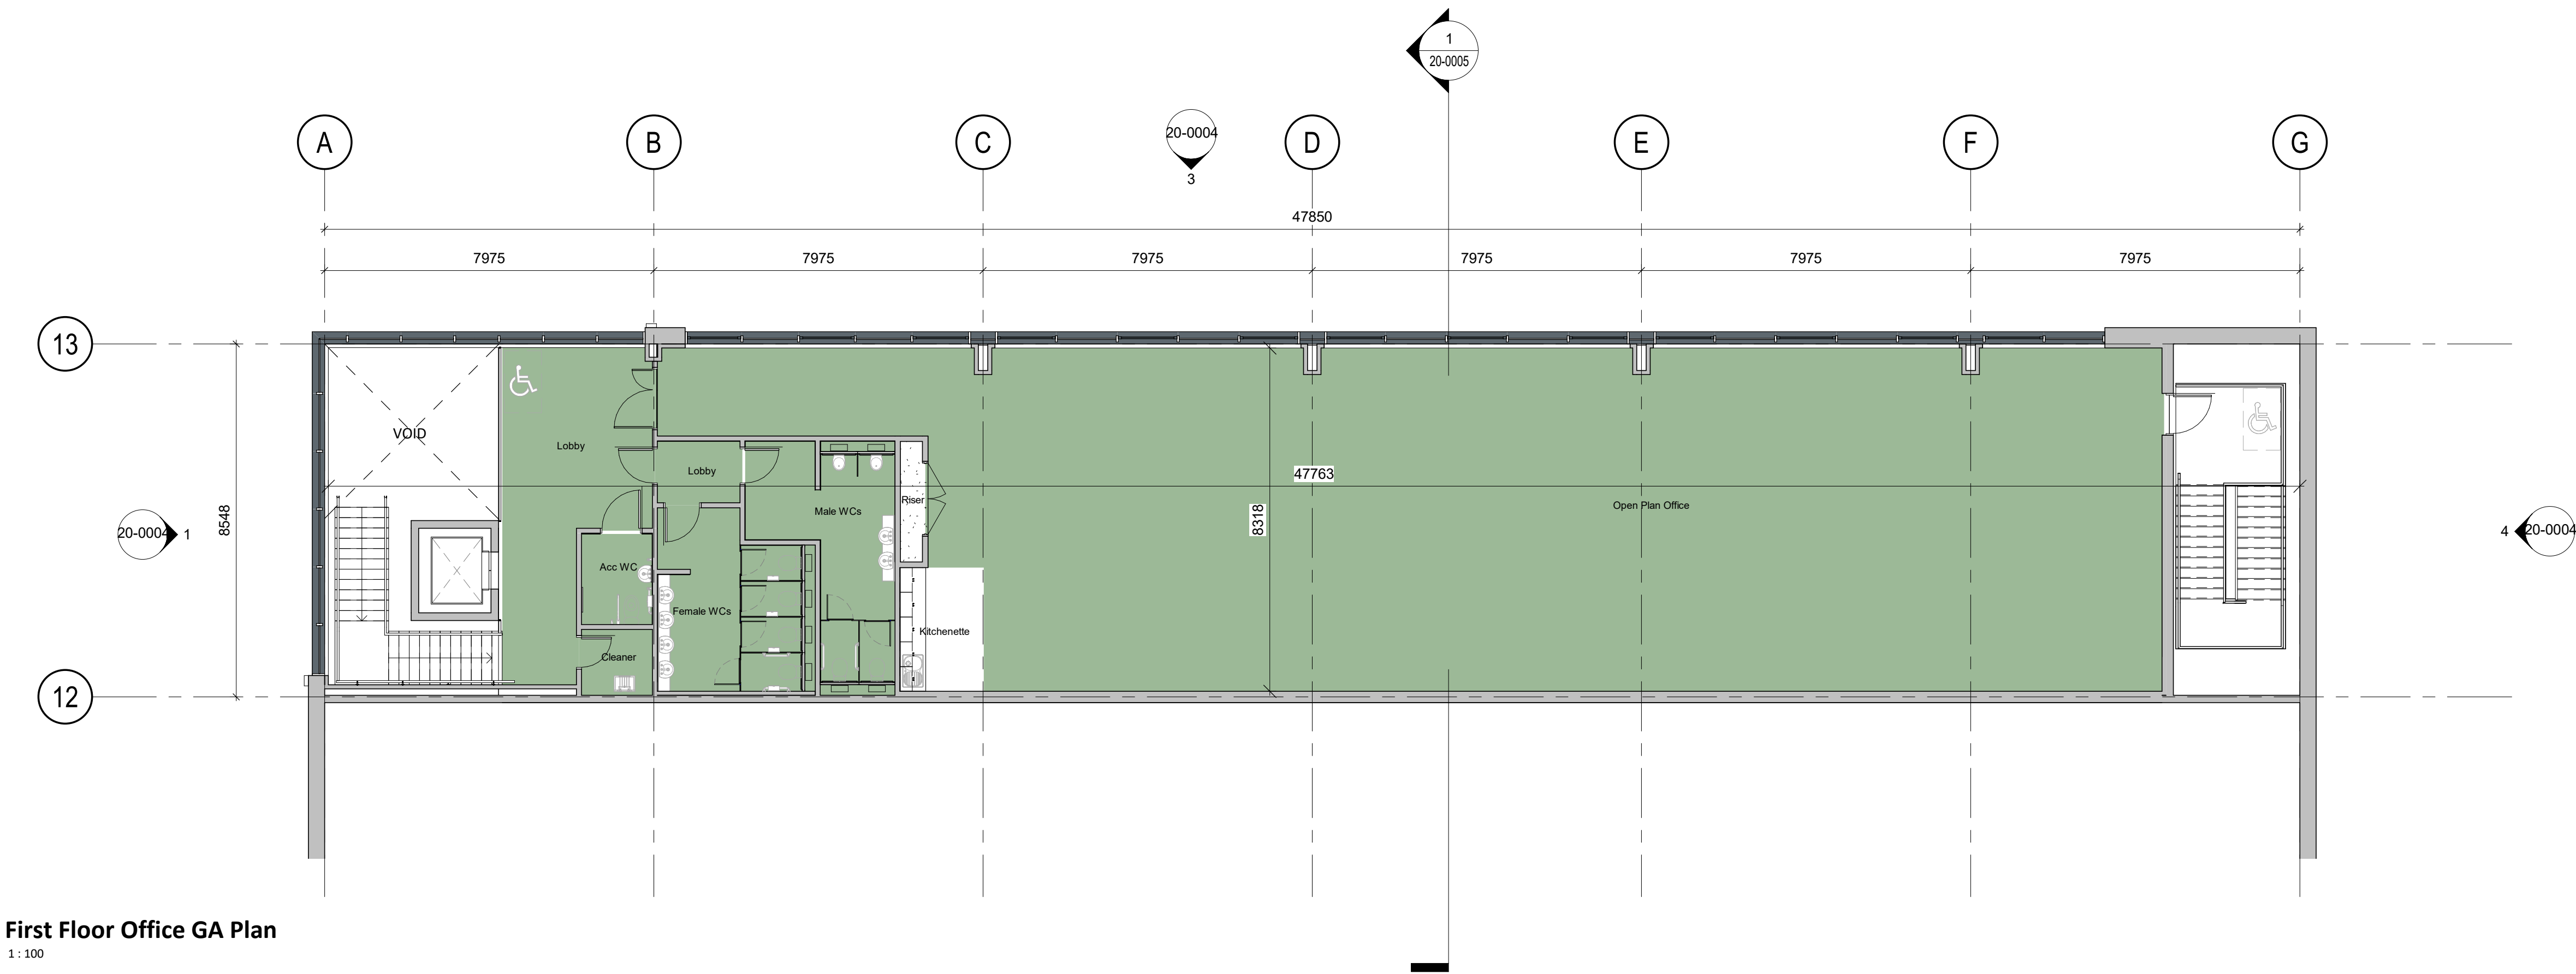

First Floor Office GA Plan
1:100

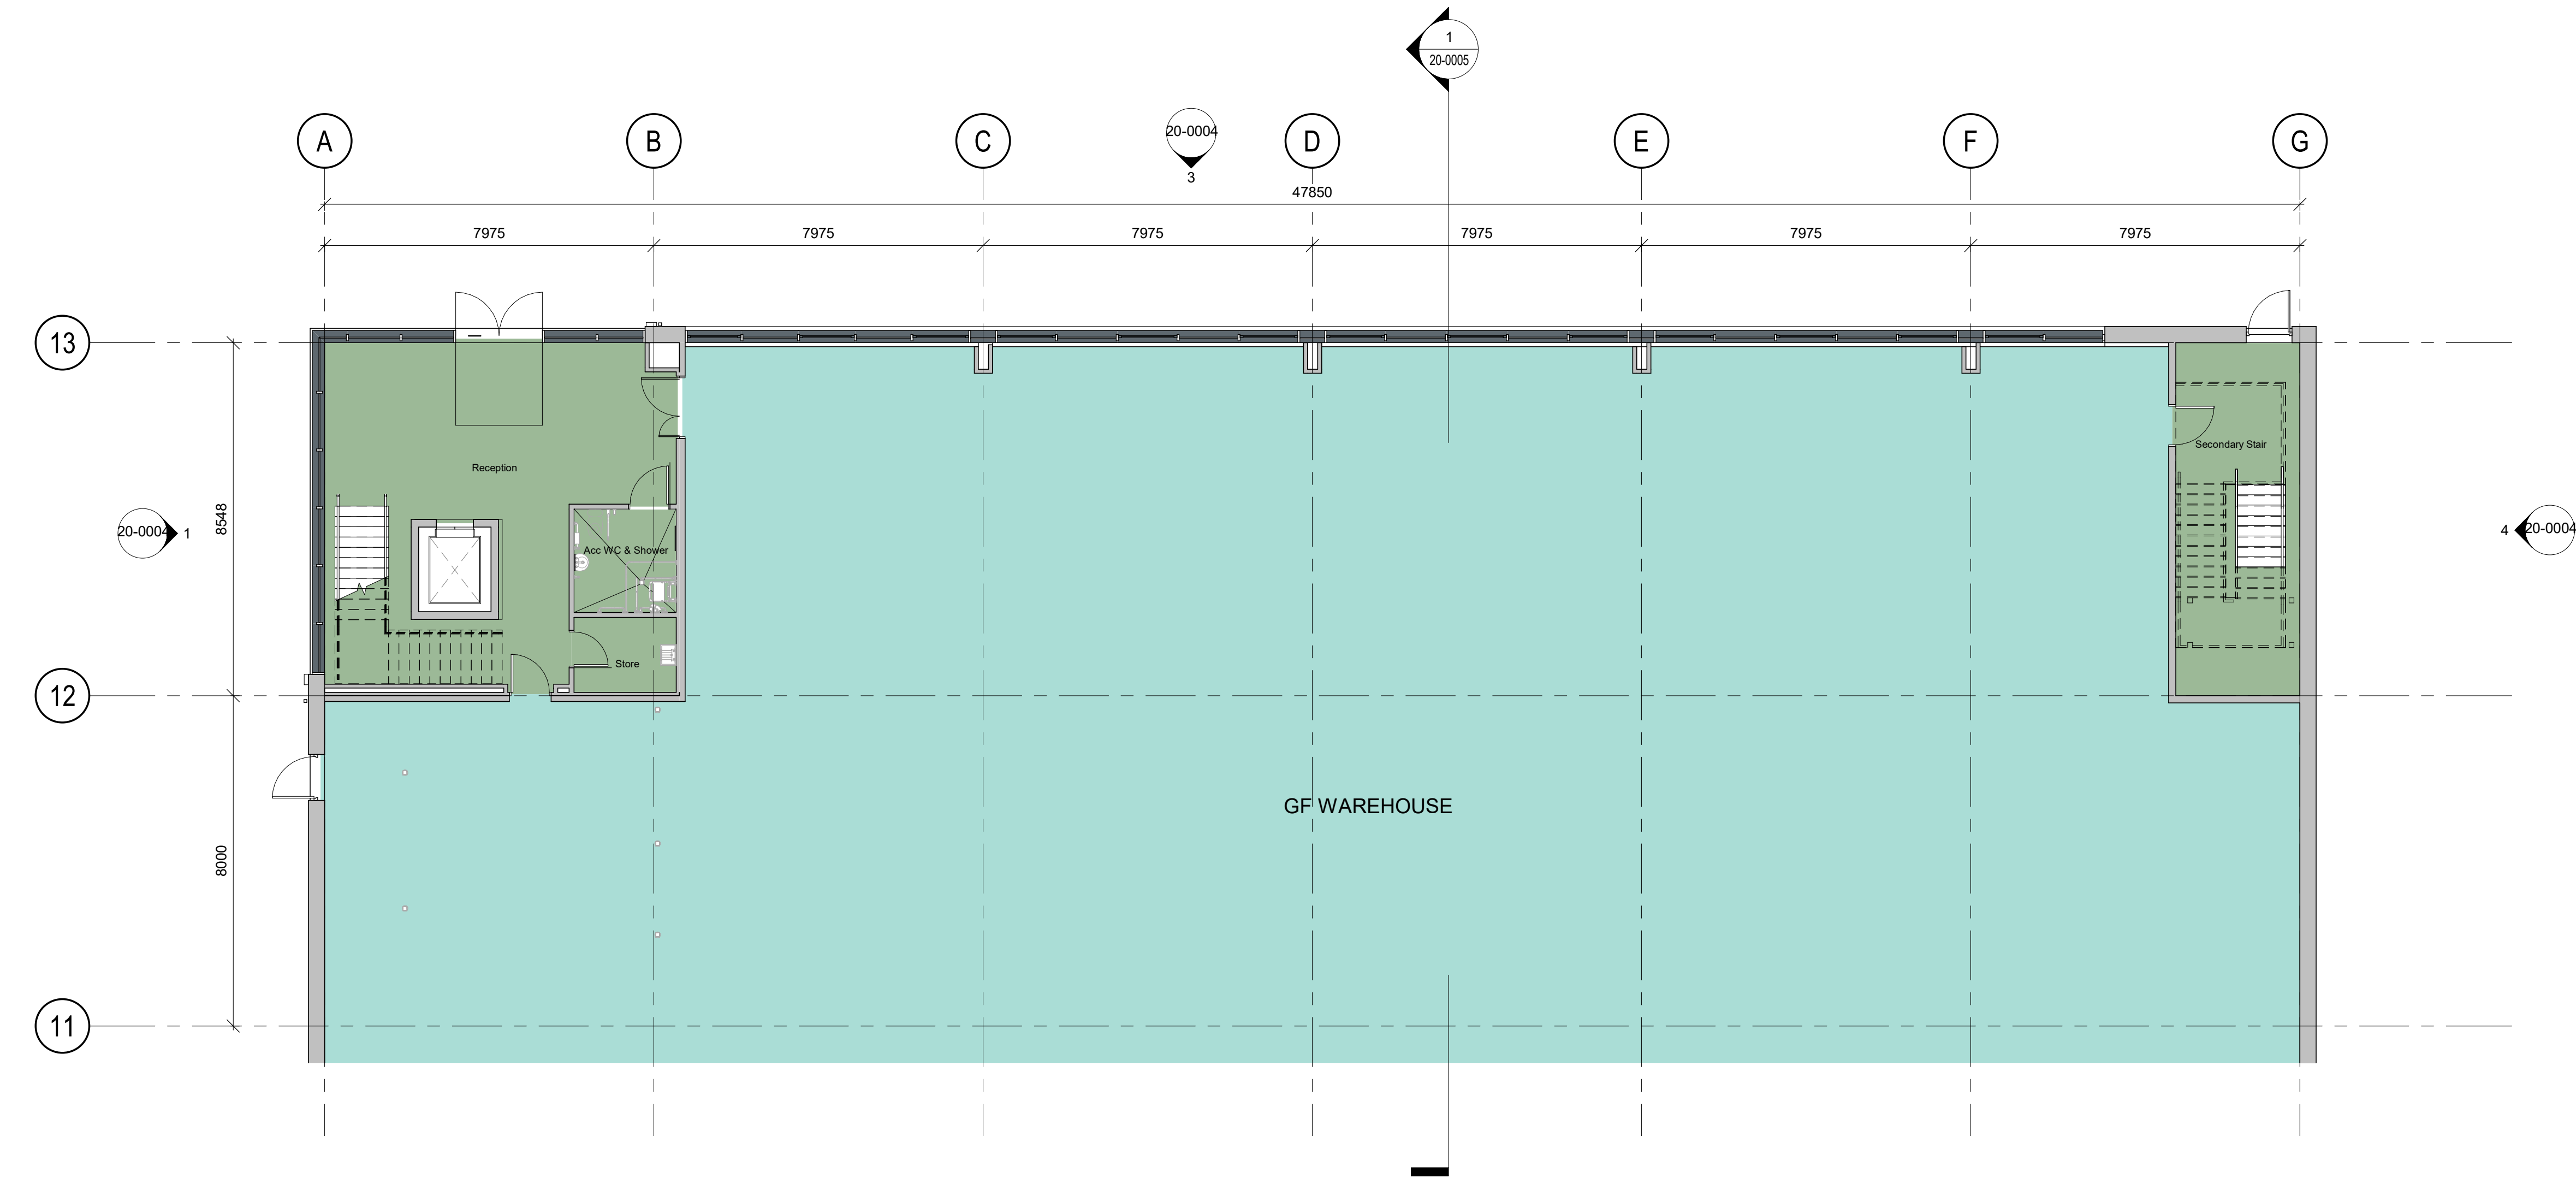

Ground Floor Office GA Plan
1:100

General Notes

Do not scale from this drawing. Only work to written dimensions.

All site dimensions shall be verified by the Contractor on site prior to commencing any works.

This drawing is the property of Fletcher-Rae (UK) Limited (t/a Fletcher-Rae) and copyright is reserved by them. The drawing is not to be copied or disclosed by or to any unauthorised persons without the prior written consent of Fletcher-Rae (UK) Limited.

P4	Office extended to full width of gable	03.10.25	EG	AT
P3	Cyclist Provision Updated in Accordance to BREEAM	19.05.22	JAB	AT
P2	Cyclist Provisions Added	29.04.22	JAB	AT
P1	First Issue	23.03.22	JAB	AT
Rev.	Description	Date	ISS	APP

Scale
Status
Drawn By
Checked By
Date
Client:

1:100 @ A1
S2 Information
JAB
AT
23.03.2022

Caddick Developments
Project:
Knowsley Lane

Sheet Name:
Unit 3 - Proposed Office GA Plans