
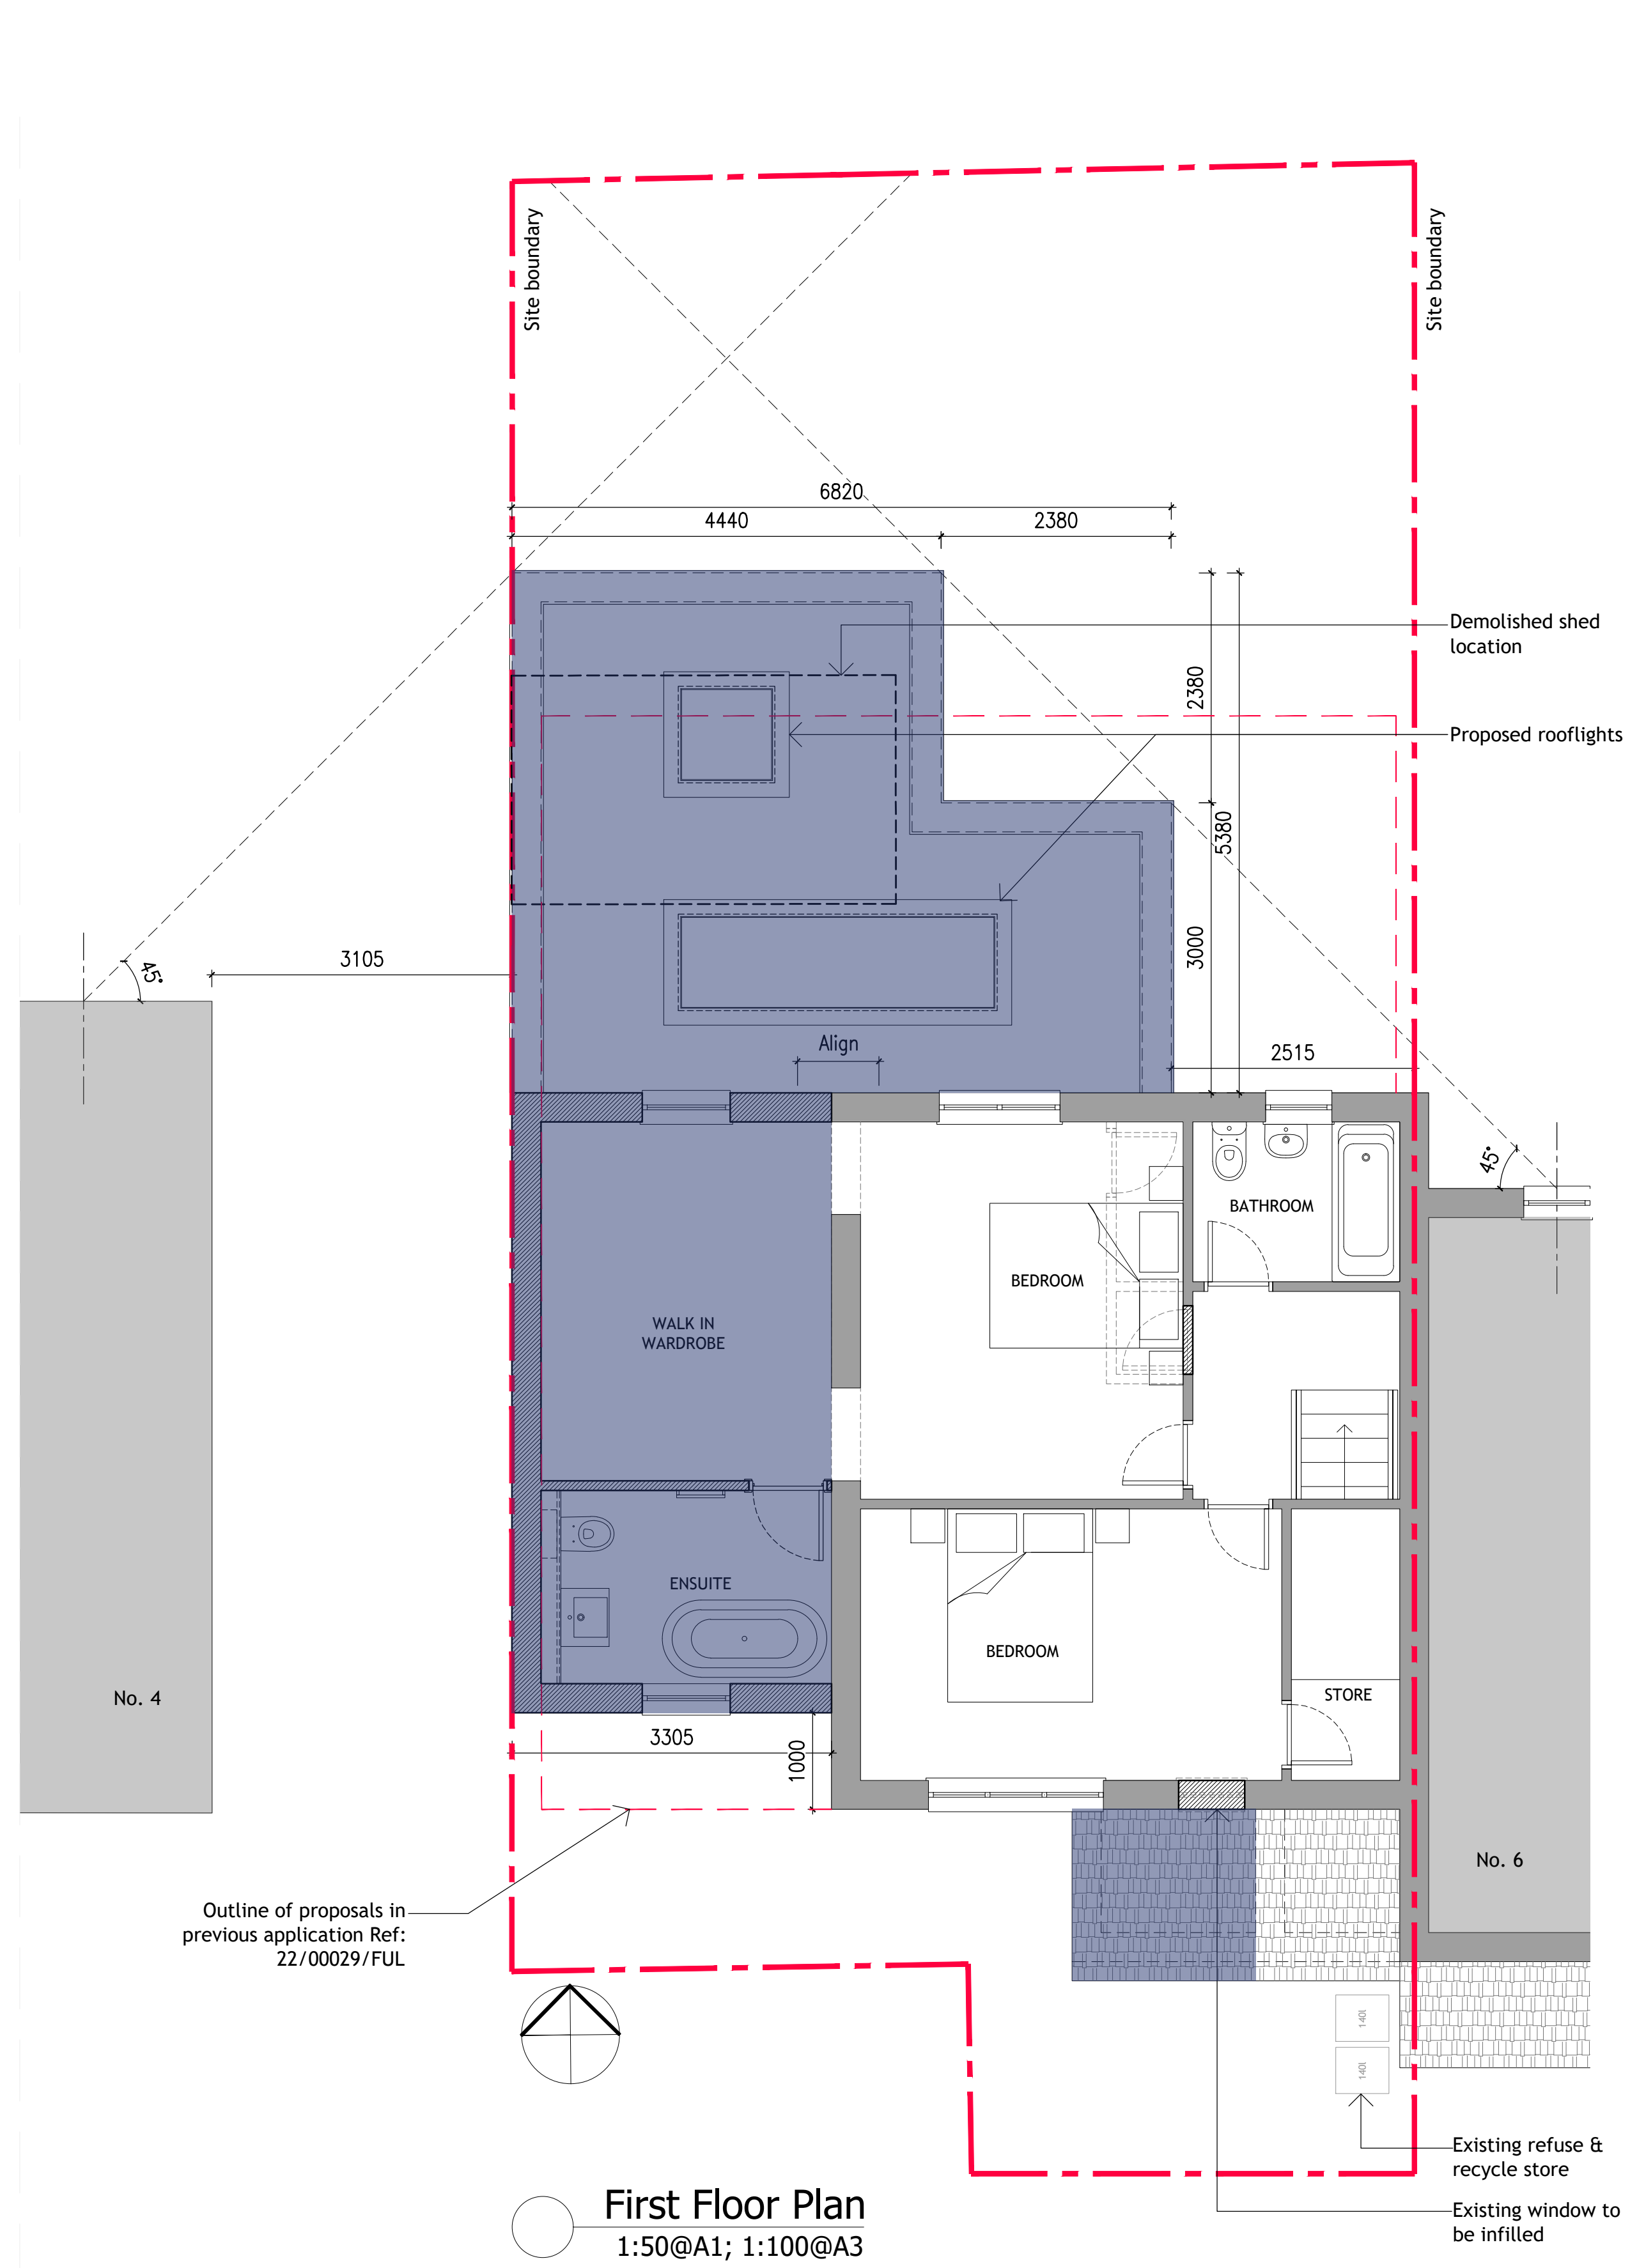


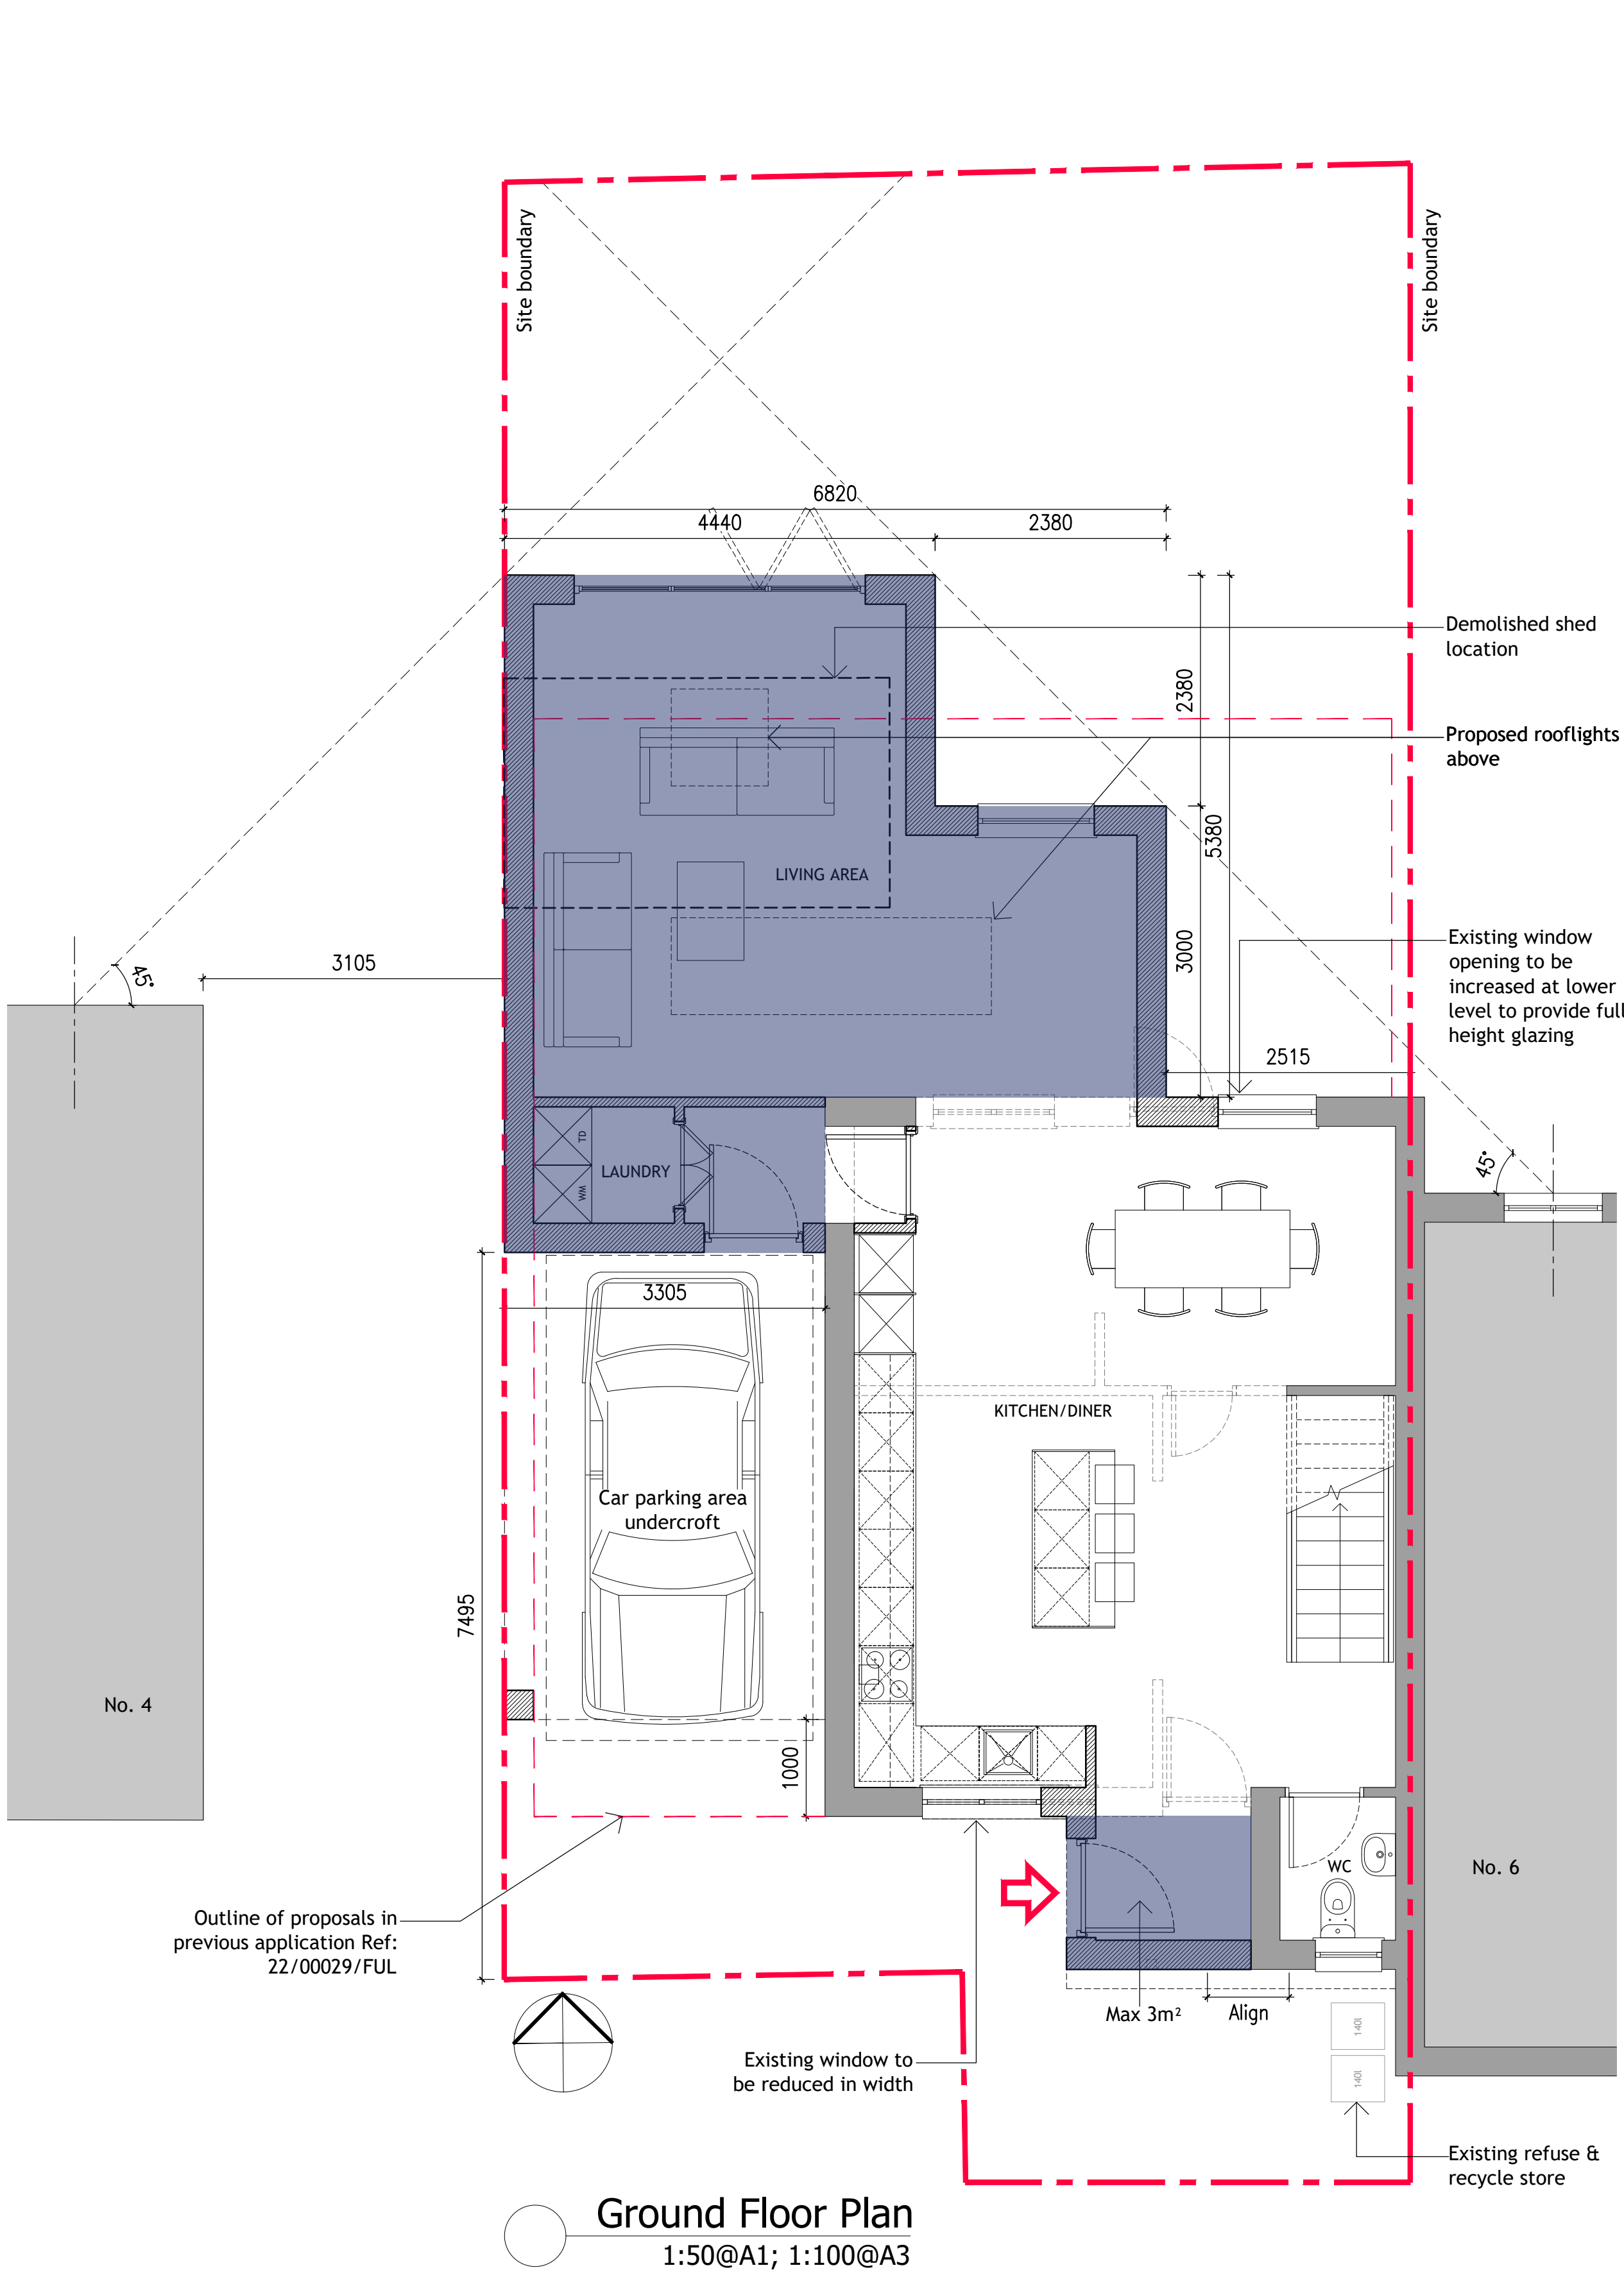


KEY:

- Site boundary
- Existing building elements to be demolished
- Existing building elements to be retained
- New/ infill walls
- Proposed extension
- Entrance

Total Site Area - 183m²
Existing amenity space - 136m²
Total proposed development GEA - 39m²
Proposed amenity space - 97m²

Proposed development will take up 29% of existing amenity space

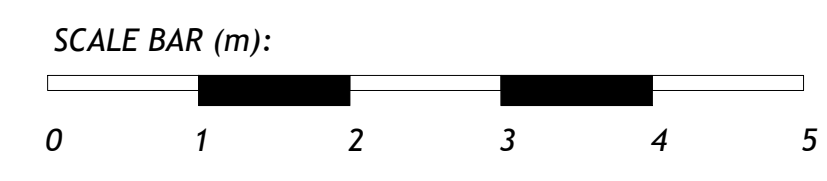

Status
PLANNING

Notes
ALL DIMENSIONS, INCLUDING CHECKING EXISTING SITE LEVELS, ARE TO BE CHECKED AND VERIFIED ON SITE AND ALL DISCREPANCIES REPORTED PRIOR TO ANY CONSTRUCTION WORK TAKING PLACE. THE BUILDER IS TO CHECK AND/OR DETERMINE ALL CONSTRUCTION DETAILS. THIS DRAWING IS TO BE READ IN CONJUNCTION WITH ALL OTHER PROJECT DRAWINGS AND SPECIFICATIONS.

5 BLACKSMITH PLACE,
HALEWOOD, L25 9LS

S2S
ARCHITECTS

PROPOSED PLANS

Scale 1:50 @A1, 1:100 @A3

Drawing No. 1871-05