


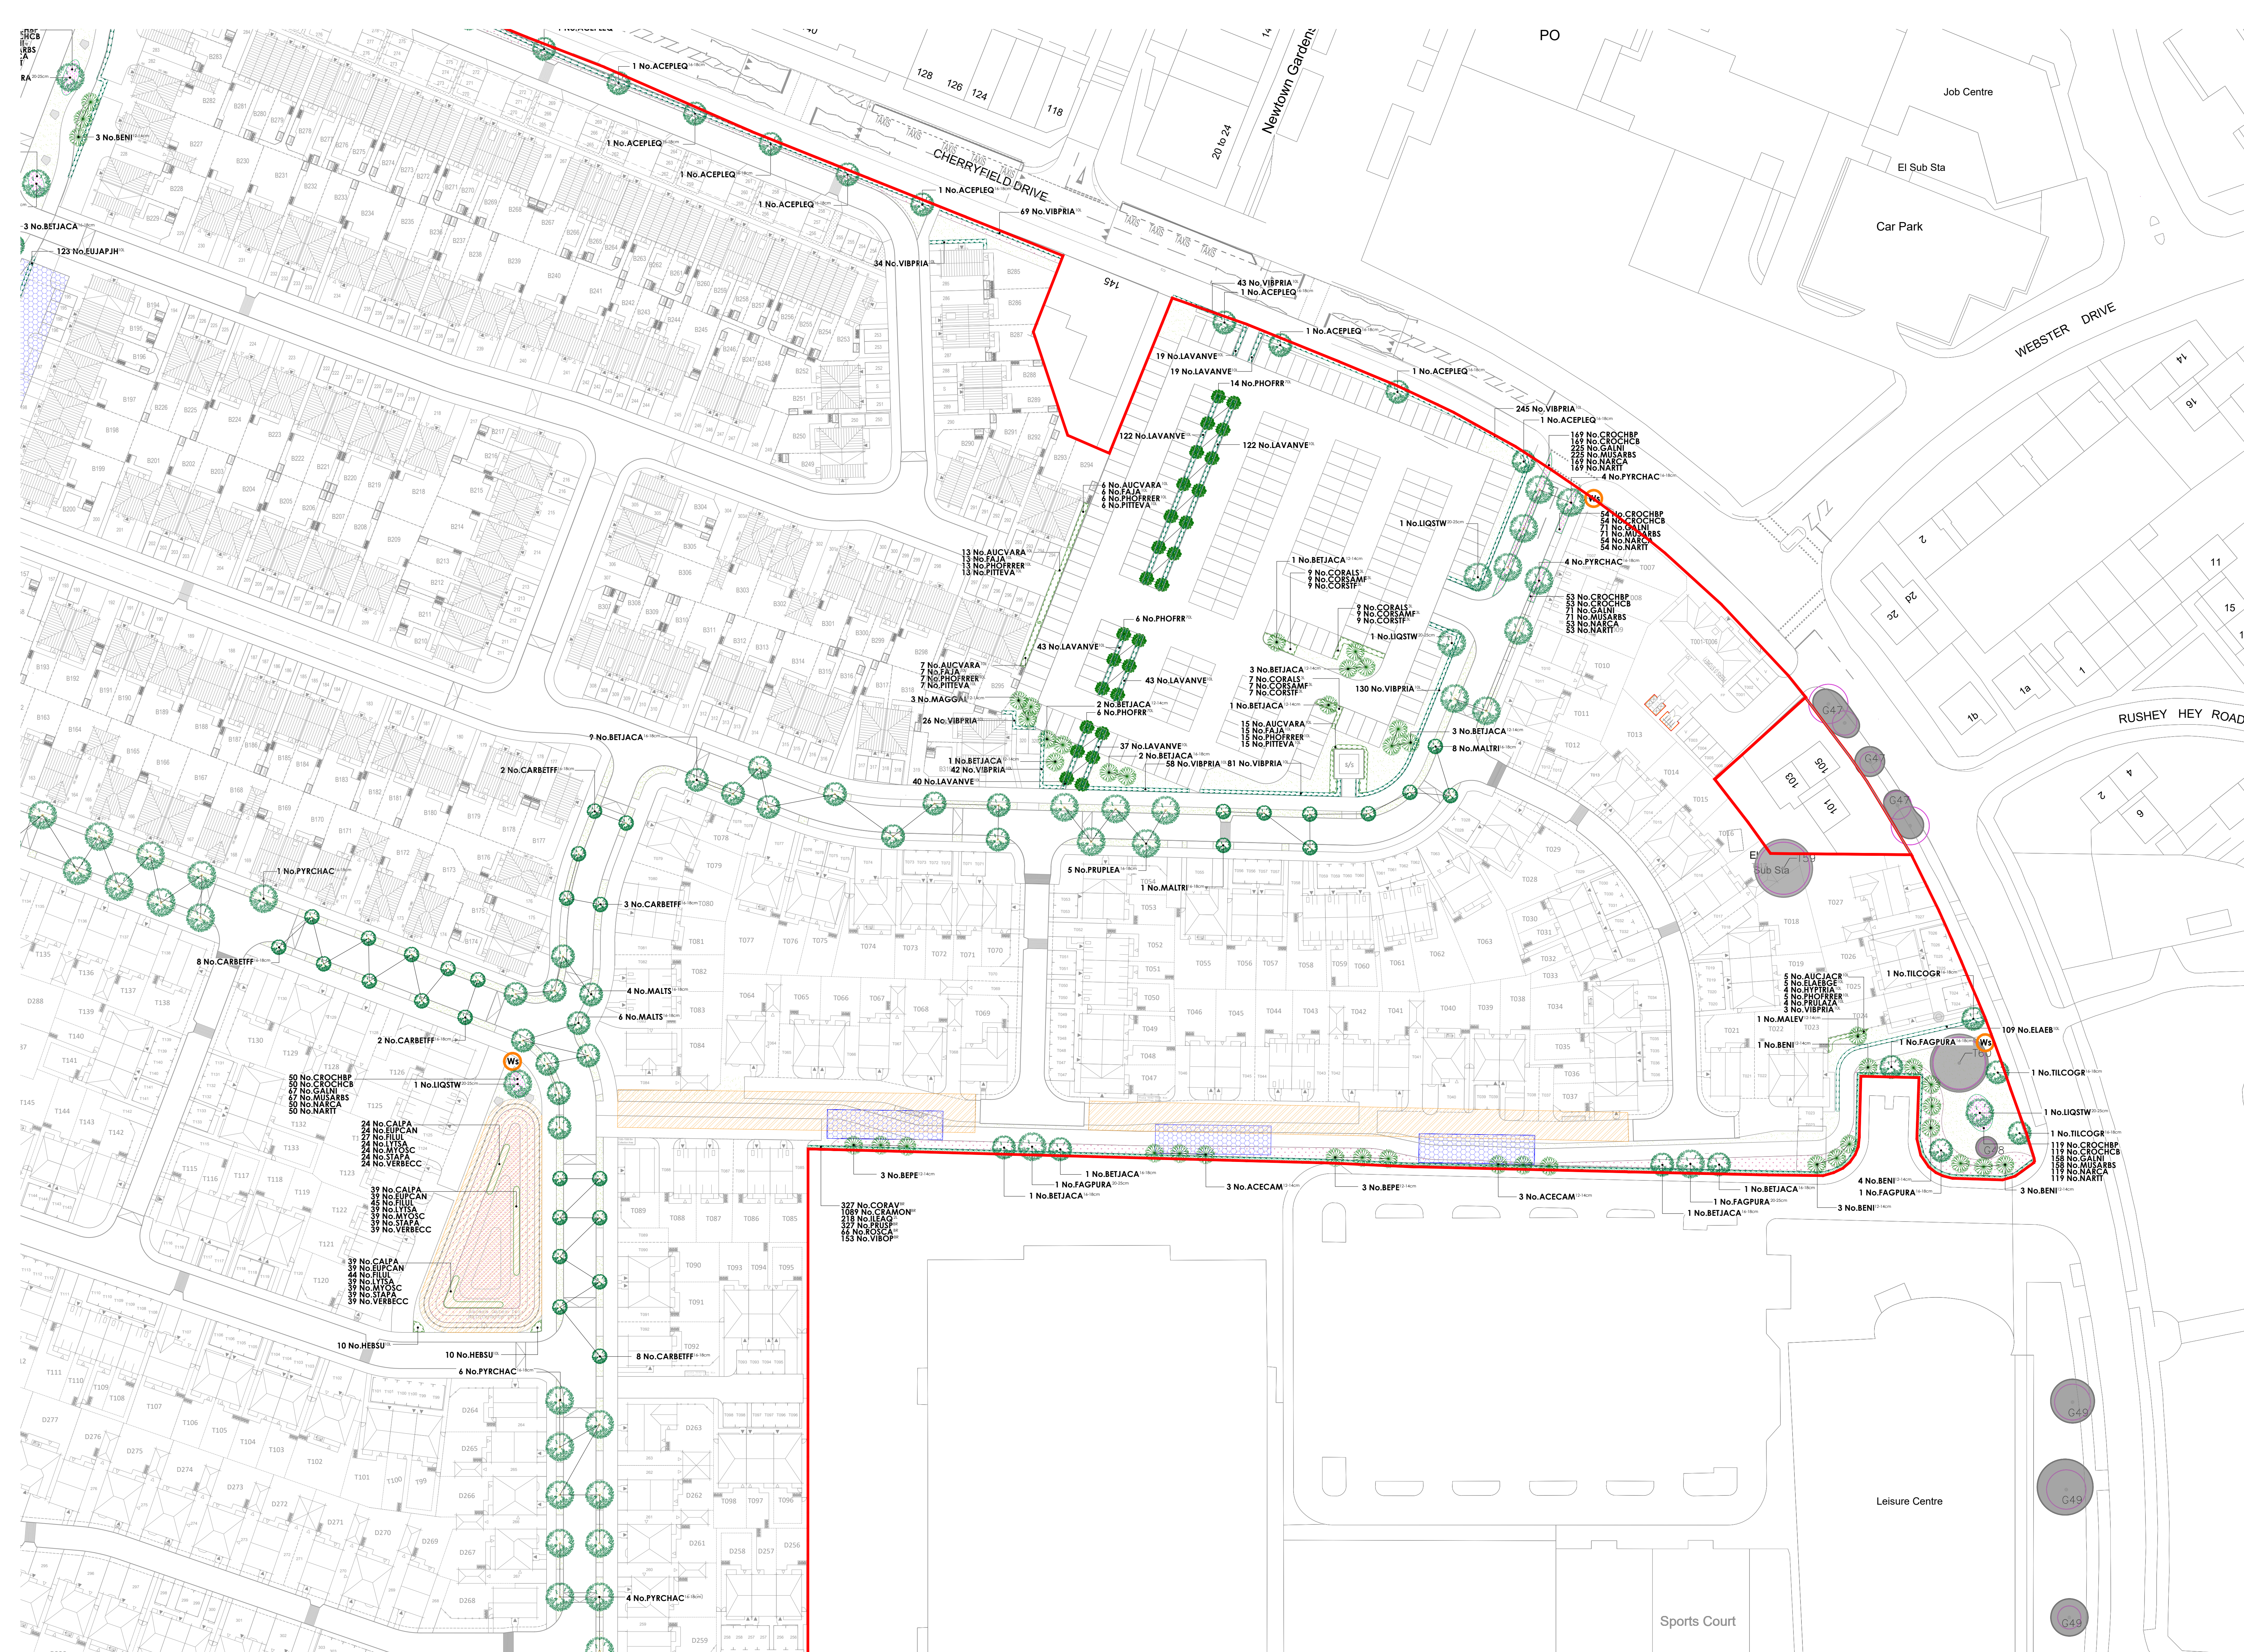

PLANT SCHEDULE					
Trees					
Abbr	Species	Supply	Height	Girth	Number
ACECAM	Acer platanoides 'Emerald Queen'	HS1d: Clear stem minimum 200cm; BR	350-425cm	12-14cm	8
ACEFLEG	Betula nigra	HS1d: Clear stem minimum 200cm; BR	450-625cm	16-18cm	15
BENI	Betula pendula	HS1d: Clear stem minimum 200cm; BR	350-425cm	12-14cm	14
BEPE	Betula utilis jacquemontii	HS1d: Clear stem minimum 200cm; BR	350-425cm	12-14cm	18
BETJACA	Betula utilis jacquemontii	HS1d: Clear stem minimum 200cm; BR	450-625cm	16-18cm	11
BETJACA	Betula utilis jacquemontii	HS1d: Clear stem minimum 200cm; BR	450-625cm	16-18cm	41
CARBETFF	Carpinus betulus 'Frans Fontaine'	HS1d: Clear stem minimum 200cm; BR	450-625cm	16-18cm	36
FAGPUA	Fagus sylvatica 'Purpurea'	SM: Clear stem minimum 200cm; BR	600cm+	20-25cm	3
FAGPUA	Fagus sylvatica 'Purpurea'	HS1d: Clear stem minimum 200cm; BR	450-625cm	16-18cm	2
LIGSTW	Liquidambar styraciflua 'Worplesdon'	SM: Clear stem minimum 200cm; BR	600cm+	20-25cm	7
MAGGAL	Malus 'Everest'	HS1d: Clear stem minimum 200cm; BR	350-425cm	12-14cm	3
MALEV	Malus 'Everest'	HS1d: Clear stem minimum 200cm; BR	350-425cm	12-14cm	1
MALTRI	Malus tchonoskii	HS1d: Clear stem minimum 200cm; BR	450-625cm	16-18cm	24
MALTS	Malus tchonoskii	HS1d: Clear stem minimum 200cm; BR	450-625cm	16-18cm	14
PRUFLEA	Prunus avium 'Pinn'	HS1d: Clear stem minimum 200cm; BR	425-600cm	14-16cm	12
PRUFLEA	Prunus avium 'Pinn'	HS1d: Clear stem minimum 200cm; BR	450-625cm	16-18cm	26
PYRCHAC	Pyrus calleryana 'Chanticleer'	HS1d: Clear stem minimum 200cm; BR	450-625cm	16-18cm	48
SORAU	Sorbus aucuparia	HS1d: Clear stem minimum 200cm; BR	350-425cm	12-14cm	2
TILCOGR	Tilia cordata 'Green Spire'	HS1d: Clear stem minimum 200cm; BR	450-625cm	16-18cm	3
					Total :288

Specimen Shrubs					
Abbr	Species	Pot Size	Height	Habit	Number
PHOFRR	Photinia x fraseri 'Red Robin'	70L	225-250cm	Sta: 12-14cm girth	25
					Total :26

Single Species Hedgerows					
Abbr	Species	Pot Size	Height	Habit	Density
EUJAPH	Euonymus japonicus 'Jean Hugues'	10L	40-60cm	Bushy	0.4Cfr
LAVANVE	Lavandula angustifolia 'Vera'	10L	30-40cm	Bushy	0.35Cfr
VIBFRIA	Viburnum tinus 'Eve Price'	10L	40-60cm	Bushy	0.4Cfr
					Total :2653

Native Hedgerow Mix					
Abbr	Species	Supply	Height	Density	Number
CORAV	Cornus ovellana	BR	60-80cm	0.4Cfr Triple Staggered at 0.25m offset	327
CRAMON	Crataegus monogyna	BR	125-150cm	0.4Cfr Triple Staggered at 0.25m offset	1089
ILEAQ	Ilex aquifolium	2L	40-60cm	0.4Cfr Triple Staggered at 0.25m offset	218
PRUSP	Prunus spinosa	BR	60-80cm	0.4Cfr Triple Staggered at 0.25m offset	327
ROSCA	Rosa canina	BR	40-60cm	0.4Cfr Triple Staggered at 0.25m offset	446
VIBOP	Viburnum opulus	BR	40-60cm	0.4Cfr Triple Staggered at 0.25m offset	153
					Total :2180

Shrubs					
Abbr	Species	Pot Size	Height	Habit	Density
AUCJACR	Aucuba japonica 'Crotanifolia'	10L	40-60cm	Bushy	0.7Cfr
AUCVARA	Aucuba japonica 'Variegata'	10L	60-80cm	Bushy	0.7Cfr
ELAEBE	Elaeagnus ebbingei 'Gill Edge'	10L	60-80cm	Bushy	0.7Cfr
FAJIA	Fatsia japonica	10L	60-80cm	Bushy	0.7Cfr
HEBSU	Hebe 'Sutherlandii'	10L	30-40cm	Bushy	0.7Cfr
HYPRIR	Hypericum moseleyanum 'Tricolor'	10L	40-60cm	Bushy	0.7Cfr
PHOFRR	Photinia fraseri 'Red Robin'	10L	60-100cm	Bushy	0.7Cfr
FITEVA	Pittosporum tenuifolium 'Variegatum'	10L	40-60cm	Bushy	0.7Cfr
PRULATA	Prunus laurocerasus 'Zabeliana'	10L	40-60cm	Bushy	0.7Cfr
VIBFRIA	Viburnum tinus 'Eve Price'	10L	40-60cm	Bushy	0.7Cfr
					Total :374

Amenity Shrubs - Cornus Mix					
Abbr	Species	Pot Size	Height	Habit	Density
CORALS	Cornus alba 'Starica'	3L	60-80cm	Branched	0.8Cfr
CORSMF	Cornus sanguinea 'Midwinter Fire'	3L	60-80cm	Branched	0.8Cfr
CORSTF	Cornus stolonifera 'Flavicomae'	3L	60-80cm	Branched	0.8Cfr
					Total :105

Marginal / Aquatics					
Abbr	Species	Supply	Density	Number	
CALFA	Callitriche palustris	Plug 100cc	10/m²	182	
EUPCAN	Eupatorium cannabinum	Plug 100cc	10/m²	182	
RUILL	Ruellia brittanica	Plug 100cc	10/m²	207	
LYTSA	Lythrum salicaria	Plug 100cc	10/m²	182	
MYOSC	Myosotis scorpioides	Plug 100cc	10/m²	182	
STAPA	Stachys palustris	Plug 100cc	10/m²	182	
VERBECC	Veronica beccabunga	Plug 100cc	10/m²	182	
					Total :1299

Bulbs					
Abbr	Species	Supply	Density	Number	
CROCHBP	Crocus chrysanthus 'Blue Pearl'	Bulb	25/m²	664	
CROCHCB	Crocus chrysanthus 'Cream Beauty'	Bulb	25/m²	664	
GALNI	Galanthus nivalis	Bulb	25/m²	885	
MUSARB	Muscari americanum 'Blue Spire'	Bulb	25/m²	885	
NARCA	Narcissus 'Candiculus'	Bulb	25/m²	664	
NARTI	Narcissus 'Tete a Tete'	Bulb	25/m²	664	
					Total :4426

- KEY**
- Application site boundary.
 - Existing vegetation to be retained. Refer to approved tree survey for exact details on tree retention and removal.
 - Existing vegetation to be removed for construction. Refer to approved tree survey for exact details on tree retention and removal.
 - Drainage easements. Refer to drainage information for details.
 - Drainage facilities. proposed locations for underground storage tanks. Refer to drainage information for details.
 - Turf & Seeding**
 - Turf to gardens to be laid as Rotaw 'Medalion', or similar approved.
 - Amenity Grassland**
 - EL1 Flowering Lawn Mix, as supplied by Emorgate Seeds (www.wildseed.co.uk) or similar approved.
 - Meadow Grassland**
 - EW3 Special General Purpose Meadow Mix, as supplied by Emorgate Seeds (www.wildseed.co.uk) or similar approved.
 - Wet Meadow Grassland**
 - EW5 seed mixture for wetlands, as supplied by Emorgate Seeds (www.wildseed.co.uk) or similar approved.
 - Street Furniture**
 - Wayfinding signage**
 - Timber fingerpost wayfinding signage to be located throughout the development to include waymarkers for Kirby Town Centre, Kirby Leisure Centre & Valley Park. Signage to be supplied by Border Signs & Graphics in neutral colours as set out below, or similar approved.

Drawing to be read in conjunction with GL1859 SP 01A Landscape Specification.



Image showing the type of wayfinding signage

Location Plan		Date	Notes	HW	Project
	A	01/11/22	Updated to latest input.	AD	Cherryfield Drive, Kirby
	B	05/12/22	Updated to latest input.	AD	
	C	07/11/23	Updated to latest input.	AD	
	D	07/05/24	Updated to latest input.	AD	Drawing title
	E	26/10/24	Updated to latest input. Landscape specification notes updated, please refer to drawing GL1859-05.	JW	
	F	08/05/25	Updated to latest input.	AD	Landscape Proposals - Infrastructure
	G	08/05/25	Wayfinding signage added and plant species updated to client handbook.	EW	
	H	15/05/25	Updated to client comments.	EW	(Sheet 2 of 3)
	I	21/07/25	Landscape updated to client comments and plant species updated.	EW	
	J	19/08/25	Landscape updated to client comments and plant species updated.	EW	STATUS
K	02/09/25	Landscape updated to client comments and plant species updated.	EW		
	L	03/09/25	Landscape updated to client comments and plant species updated.	EW	PLANNING
	M	09/09/25	Planting schedule to plot 335 removed.	EW	
	N	08/10/25	Wayfinding signage updated.	EW	Client
	O	05/02/26	Drainage information updated and planting updated over fence.	EW	
	P	30/06/26	Vignes updated to the latest Phase 2 rainfall return periods.	EW	David Wilson Homes North West
				EW	
				EW	Scale
				EW	
				EW	Drawn by
				EW	
			EW	AD	
			EW		
			EW	JW	
			EW		
			EW	Date	
			EW		
			EW	Reference	
			EW		
			EW	23/09/2022	
			EW		
			EW	GL1859 02P	
			EW		
			EW		
