


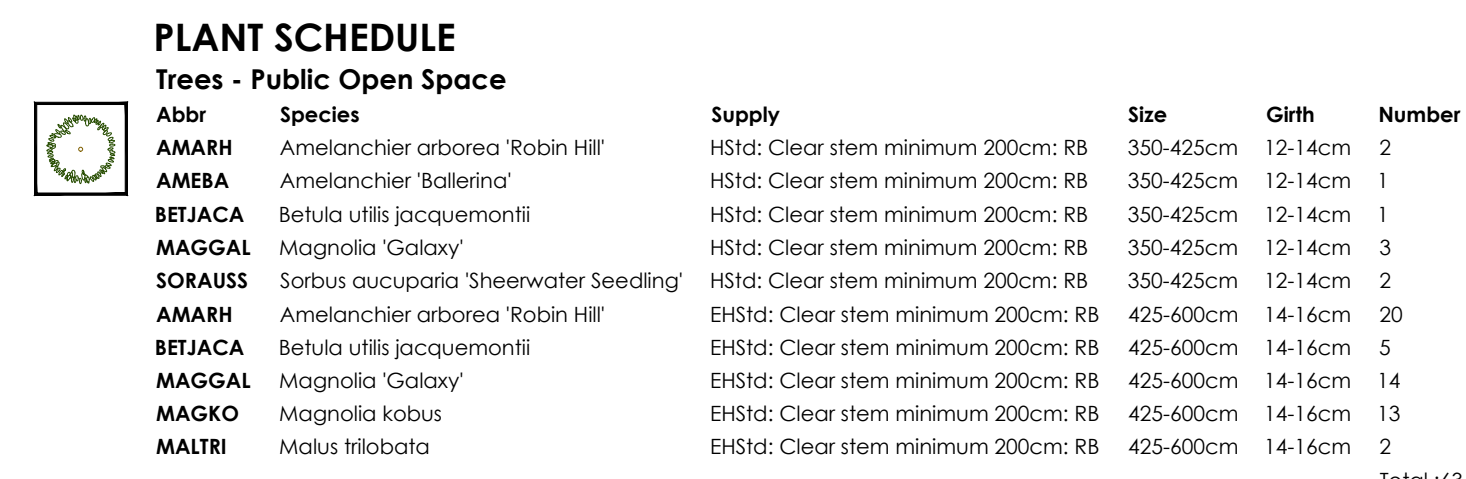


Specimen Shrubs						
Abbr	Species	Pot Size	Height	Habit	Number	
 PHOJE	Phoridium 'Jester'	25L	100-125cm	Trp Cmn	20	
PHOJBL	Phoridium 'Platt's Black'	25L	100-125cm	Trp Cmn	13	
PHOWAV	Phoridium 'Yellow Wave'	25L	100-125cm	Trp Cmn	10	
PHONALS	Phorinia frazeri 'Red Robin'	25L	150-175cm	Toplay half std.	12	
PHOFRR	Phorinia x frazeri 'Red Robin'	50L	200-225cm	SS3a: 10-12cm	3	
					Total:	58

Single-Species Hedgerows						
Abbr	Species	Pot Size	Height	Habit	Density	Number
EUAJPH	Eunymus japonicus 'Jean Hugues'	10L	30-40cm	Bushy	0.3C/tr	1203
ELAEB	Elaeagnus x ebbingei	10L	80-100cm	Bushy	0.4C/tr	512
VIBTIEVP	Viburnum tinus 'Eve Price'	10L	80-100cm	Bushy	0.4C/tr	312
						Total :2027

Shrubs / Plants		Pol Size	Height	Habit	Flower	Number
ACEC						

	Full application site boundary.
	Phase 2 drawing extents.
	Existing trees and vegetation to be retained.
	Existing trees to be removed.
	Infrastructure Landscape Proposals - please refer to latest version of drawings GL1859 01-05 for details.
	Drainage facilities, proposed locations for underground storage tanks. Refer to drainage information for details.
Turf & Seeding	
	Turf Turf to gardens to be laid as Rotown 'Medallion', or similar approved.
Aggregates	
	Gravel Decorative gravel to be laid to a depth of 50mm over a geotextile membrane.

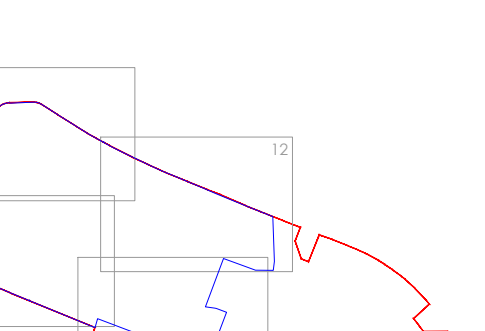	 Rev Date Notes A 15/05/23 Updated to client comments. B 20/06/23 See colours updated to sheet adjacent columns. C 03/07/23 Updated to the latest bench layout.	 Ht. Project Cheryfield Drive Kirkby Drawing file: Soft Landscape Proposals - Phase 2 (Plots 1-284) (Sheet 3 of 4) What? PLANNING Client David Wilson Homes North West Scale 1:250 @ A0 Drawn By JW Created by JW Date 18/03/2025 Reference GL1859 LP 11C
 landscape architects		