


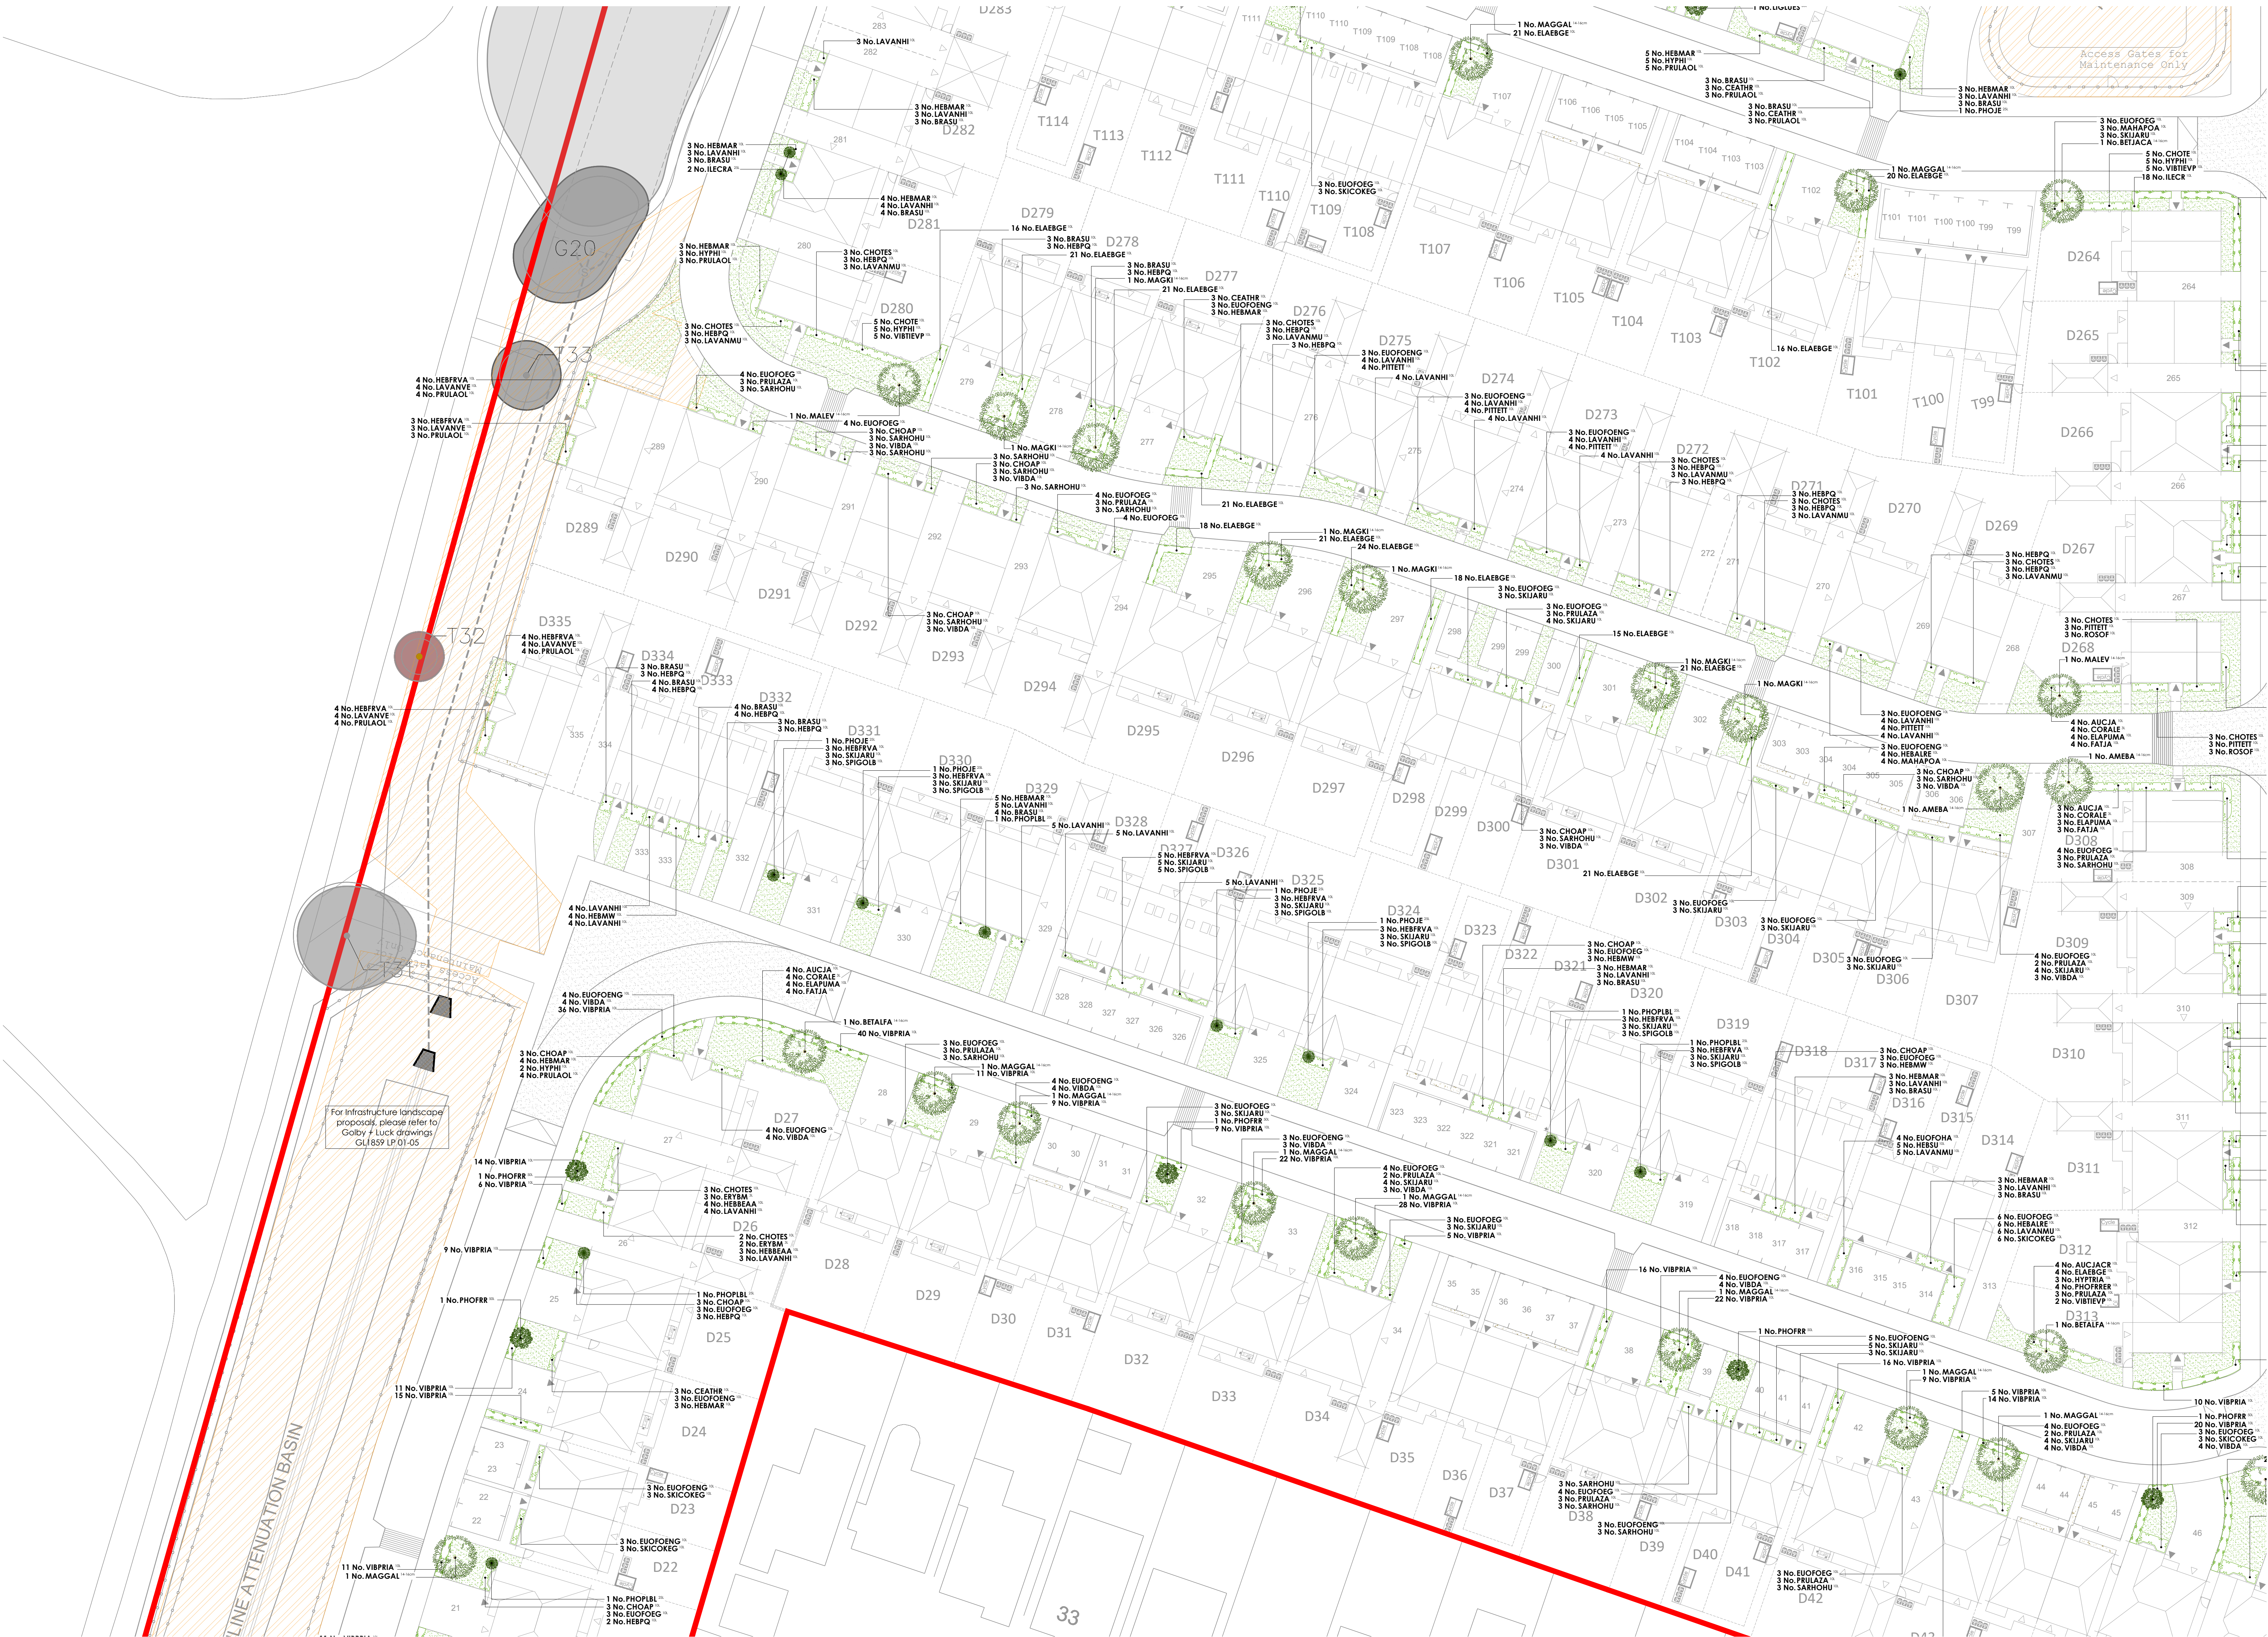

- KEY**
- Full application site boundary.
 - Existing trees and vegetation to be retained.
 - Infrastructure Landscape Proposals - please refer to latest version of drawings GL1859 01-05 for details.
 - Drainage easements. Refer to drainage information for details.
 - Drainage facilities, proposed locations for underground storage tanks. Refer to drainage information for details.
 - Turf & Seeding**
 - Turf to gardens to be laid as Rolawn 'Medallion', or similar approved.
 - Aggregates**
 - Gravel
 - Decorative gravel to be laid to a depth of 50mm over a geotextile membrane.

Plant Schedule

Trees - Plots

Abbr	Species	Supply	Size	Depth	Number
AMAR	Amelanchier arborea 'Robin Hill'	ERISI: Clear stem minimum 200cm; R8	425-600cm	14-16cm	8
AMBA	Amelanchier 'Soleira'	ERISI: Clear stem minimum 200cm; R8	425-600cm	14-16cm	5
BETAF	Betula albosinensis 'Tasmanian'	ERISI: Clear stem minimum 200cm; R8	425-600cm	14-16cm	2
BETACA	Betula utilis 'Jacquemontii'	ERISI: Clear stem minimum 200cm; R8	425-600cm	14-16cm	4
MAGGAL	Magnolia 'Galsky'	ERISI: Clear stem minimum 200cm; R8	425-600cm	14-16cm	12
MAGAI	Magnolia kobus '18'	ERISI: Clear stem minimum 200cm; R8	425-600cm	14-16cm	10
MALEV	Morus 'Ewelme'	ERISI: Clear stem minimum 200cm; R8	425-600cm	14-16cm	2
UKITUA	Ulmoidendron 'Aureaemarginatum'	ERISI: Clear stem minimum 200cm; R8	425-600cm	14-16cm	1
					Total: 44

Specimen Shrubs

Abbr	Species	Size	Height	Habit	Number
ILECRA	Ilex crenata	25L	100-125cm	Topiary cone	6
IGULES	Ligustrum lucidum 'Excel Superlum'	50L	200-225cm	Shrub	6
PROJE	Prunum 'Jester'	25L	100-125cm	Top Cm	6
PHOPLB	Phormium 'Platt's Black'	25L	100-125cm	Top Cm	6
PHOWAV	Phormium 'Yellow Wave'	25L	100-125cm	Top Cm	5
PHORAL	Photinia fraseri 'Red Robin'	25L	100-125cm	Topiary ball	4
PHOFER	Photinia fraseri 'Red Robin'	50L	200-225cm	Shrub	9
					Total: 44



Single-Species Hedgerows

Abbr	Species	Pot Size	Height	Habit	Density	Number
ELAB	Bosognus ebbingei	10L	80-100cm	Bushy	0.4Cp	356
ELABGE	Bosognus ebbingei 'Gill Edge'	10L	40-60cm	Bushy	0.4Cp	274
ILEC	Ilex crenata	10L	30-40cm	Bushy	0.3Cp	662
VIBFRIA	Viburnum tinus 'Eve Price'	10L	40-60cm	Bushy	0.4Cp	610
EAB	Escallonia 'Apple Blossom'	5L	40-60cm	Bushy	0.4Cp	75
Total:						1977

Abbrs	Species	Port Size	Height	Habit	Density	Number
CORALE	Cornus alba 'Bergansima'	10L	60-80cm	Branched	0.7Cp	20
ERYM	Erythronium 'Sowles Mounse'	3L		Full pot	0.7Cp	8
ERYM	Aucuba japonica	10L	60-80cm	Bushy	0.7Cp	20
AUCJAC	Aucuba japonica 'Coraltonia'	10L	40-60cm	Bushy	0.7Cp	41
AUCYAK	Aucuba japonica 'Vasegata'	10L	40-60cm	Bushy	0.7Cp	14
BRASU	Brachyglottis Sunshine	10L	40-60cm	Bushy	0.7Cp	149
CEARH	Ceanothus Hyacinthoides repens	10L	40-60cm	Bushy	0.7Cp	54
CHOPAP	Chorizanthe 'Ardre'	10L	40-60cm	Bushy	0.7Cp	113
CHOTE	Choriza temata	10L	40-60cm	Bushy	0.7Cp	15
CHOTES	Choriza temata 'Sundance'	10L	40-60cm	Bushy	0.7Cp	98
ELABGE	Elaeagnus ebbingei 'Gill Edge'	10L	40-60cm	Bushy	0.7Cp	4
ELAFUMA	Elaeagnus pungens 'Maculata'	10L	80-100cm	Bushy	0.7Cp	47
EUOFOENG	Euonymus fortunei Emerald 'n' Gold	10L	30-40cm	Bushy	0.7Cp	99
EUOFOENG	Euonymus fortunei Emerald 'n' Gold	10L	30-40cm	Bushy	0.7Cp	235
EUOFOCH	Euonymus fortunei Hortensiae	10L	30-40cm	Bushy	0.7Cp	10
FATIA	Fatsia japonica	10L	60-80cm	Bushy	0.7Cp	34
HEMAR	Hebe 'Madame Butterfly'	10L	30-40cm	Bushy	0.7Cp	106
HEMAR	Hebe 'Midsummer Beauty'	10L	30-40cm	Bushy	0.7Cp	12
HEMAR	Hebe 'Mrs Winder'	10L	30-40cm	Bushy	0.7Cp	56
HEMAR	Hebe 'Purple Queen'	10L	30-40cm	Bushy	0.7Cp	199
HEBU	Hebe 'Sutherland'	10L	30-40cm	Bushy	0.7Cp	12
HEBAL	Hebe 'atkinsii'	10L	30-40cm	Bushy	0.7Cp	25
HEBAL	Hebe 'atkinsii'	10L	30-40cm	Bushy	0.7Cp	35
HEBVA	Hebe 'franciscana' Vasegata'	10L	30-40cm	Bushy	0.7Cp	50
HEBPS	Hebe 'pingulifolia' Sutherland'	10L	30-40cm	Bushy	0.7Cp	15
HYPER	Hypericum Hidcole'	10L	40-60cm	Bushy	0.7Cp	65
HYPER	Hypericum mossarum Tibolac'	10L	40-60cm	Bushy	0.7Cp	3
LAVANHI	Lavandula angustifolia Hidcole'	10L	30-40cm	Bushy	0.7Cp	200
LAVANHI	Lavandula angustifolia Wunstead'	10L	30-40cm	Bushy	0.7Cp	58
LAVANVE	Lavandula angustifolia Vasegata'	10L	30-40cm	Bushy	0.7Cp	15
MAHAFSA	Mathonella capitata 'Apsol'	10L	30-40cm	Bushy	0.7Cp	22
PHOFER	Photinia fraseri Red Robin'	10L	80-100cm	Bushy	0.7Cp	54
PITTEI	Photinia fraserifolia Tom Thumb'	10L	30-40cm	Bushy	0.7Cp	90
PITTEI	Photinia fraserifolia Vasegata'	10L	40-60cm	Bushy	0.7Cp	14
PRULAZ	Prunus laurocerasus Otto Luyken'	10L	60-80cm	Bushy	0.7Cp	112
ROGOF	Rosa laurocerasus Zabelberg'	10L	40-60cm	Bushy	0.7Cp	72
ROGOF	Rosmarina officinalis	10L	40-60cm	Bushy	0.7Cp	34
SARHOUH	Sarcococca humilis	10L	30-40cm	Bushy	0.7Cp	67
SKICOENG	Skimmia confusa New Green'	10L	30-40cm	Bushy	0.7Cp	80
SKICAR	Skimmia japonica Rubella'	10L	40-60cm	Bushy	0.7Cp	151
SKICOENG	Skimmia confusa New Green'	10L	30-40cm	Bushy	0.7Cp	18
SPIGOLB	Spirea japonica Gold Mound'	10L	40-60cm	Bushy	0.7Cp	35
VIBDA	Viburnum davidii	10L	40-60cm	Bushy	0.7Cp	136
VIBTEVP	Viburnum tinus Eve Price'	10L	40-60cm	Bushy	0.7Cp	17

Drawing to be read in conjunction with GL1859 SP 01 Landscape Specification.

Location Plan

Rev	Date	Notes	Int.	Project
A	18/06/2025	Updated to client comments and start planning layout.	EW	Cherryfield Drive
B	03/06/2025	Updated to client comments.	EW	Kirkby
C	06/06/2025	Species updated to plots D314-D335.	EW	Landscaping Proposals - Phase 3
D	20/06/2025	Tree locations updated to street layout elements.	EW	(Plots 1085-1145, D01-67 & D246-335)
E	03/07/2025	Updated to client comments.	EW	Sheet 2 of 6

Author
PLANNING

Client
David Wilson Homes North West

Scale
1:250 @ A0

Drawn By
JW

Checked By
JW

Date
31/07/2025

Reference
GL1859 LP 14E

golby+luck
landscape architects