


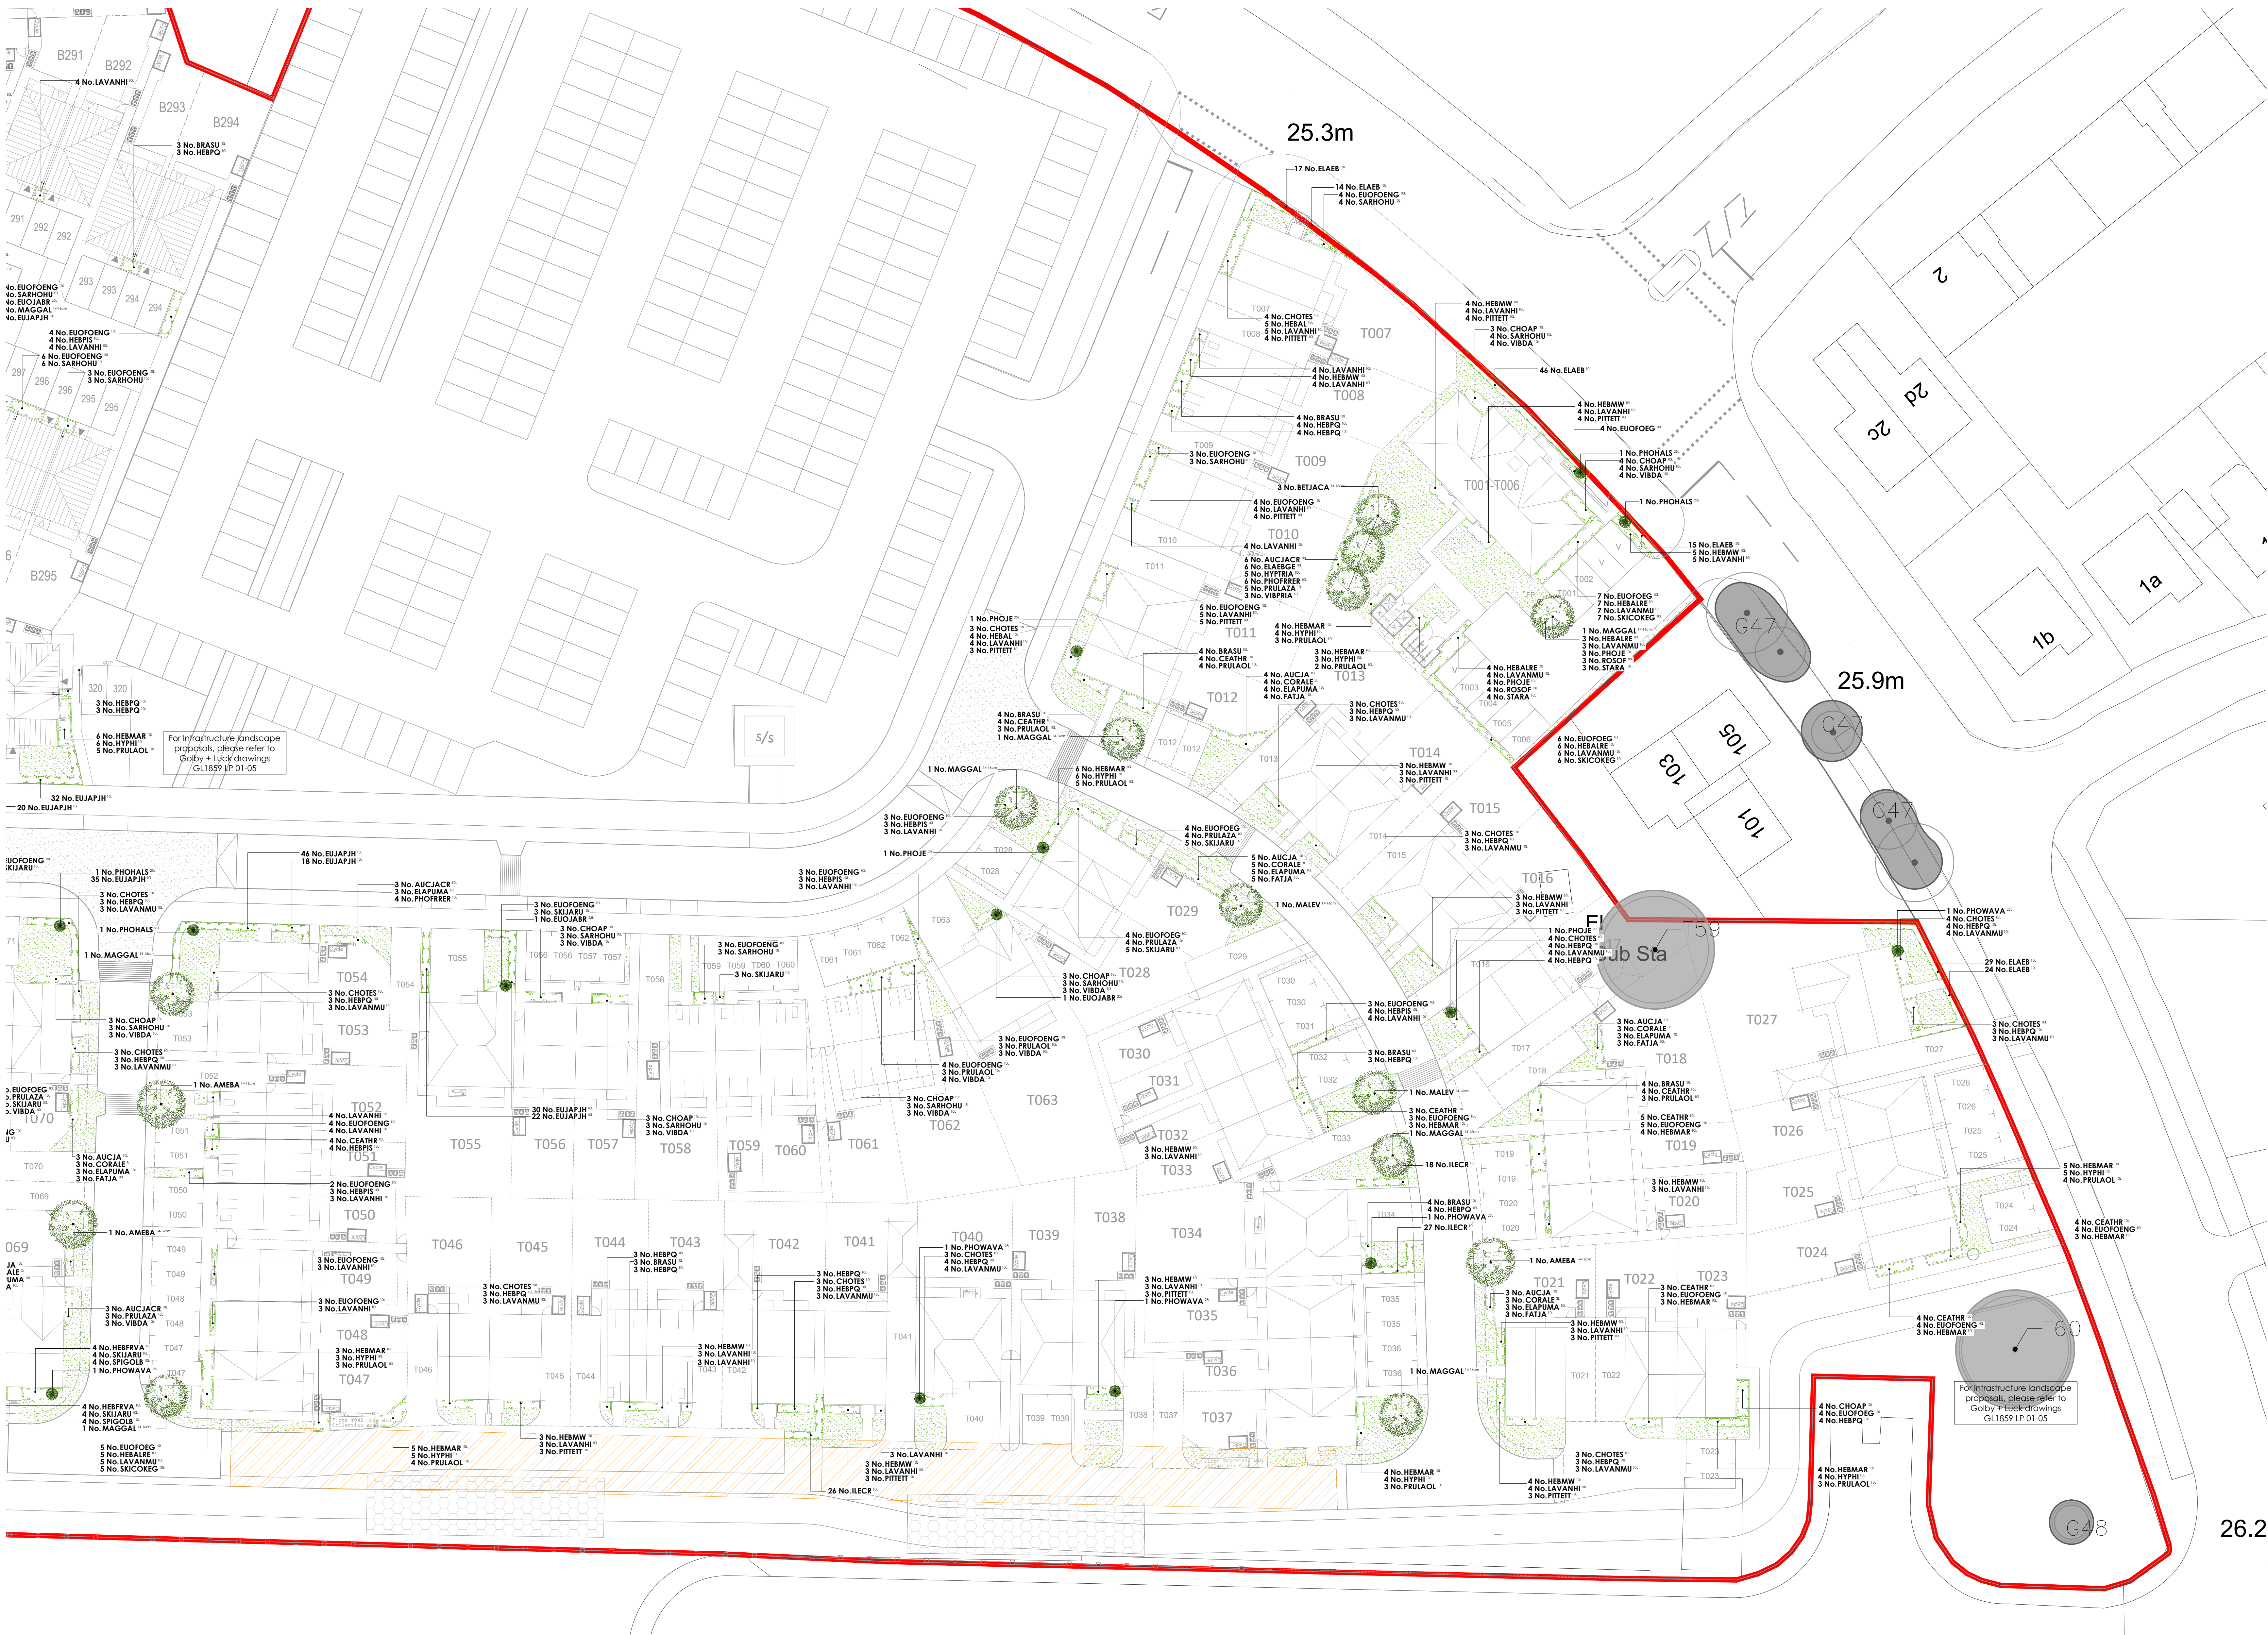

- KEY**
- Full application site boundary.
 - Existing trees and vegetation to be retained.
 - Drainage easements. Refer to drainage information for details.
 - Drainage facilities, proposed locations for underground storage tanks. Refer to drainage information for details.
 - Turf & Seeding**
 - Turf
 - Turf to gardens to be laid as Rolawn 'Medallion', or similar approved.
 - Aggregates**
 - Gravel
 - Decorative gravel to be laid to a depth of 50mm over a geotextile membrane.

Plant Schedule

Abbreviation	Species	Supply	Size	Girth	Number
AMEBA	Amelanchier 'Boletina'	EHSd: Clear stem minimum 200cm; RB	425-600cm	14-16cm	3
BETIACA	Betula utilis jacquemontii	EHSd: Clear stem minimum 200cm; RB	425-600cm	14-16cm	3
MAGGAL	Magnolia 'Goliath'	EHSd: Clear stem minimum 200cm; RB	425-600cm	14-16cm	8
MAGGOL	Magnolia kobus	EHSd: Clear stem minimum 200cm; RB	425-600cm	14-16cm	3
MALEV	Malus 'Everest'	EHSd: Clear stem minimum 200cm; RB	425-600cm	14-16cm	2
Total: 19					

Specimen Shrubs

Abbreviation	Species	Pot Size	Height	Habit	Number
IOBARI	Euonymus japonicus 'Bravo'	25L	100-120cm	Buty	3
PHOE	Phormium 'Jester'	25L	100-120cm	Tip Cm	5
PHOWAVA	Phormium 'Yellow Wave'	25L	100-120cm	Tip Cm	5
PHOHALS	Photinia rosea 'Red Robin'	25L	150-175cm	Topping half std.	10
Total: 23					

Single-Species Hedgerows

Abbreviation	Species	Pot Size	Height	Habit	Density	Number
EUJAPH	Euonymus japonicus 'Jean Hugues'	10L	30-40cm	Buty	0.3Cm	717
ILEC	Ilex crenata	10L	30-40cm	Buty	0.3Cm	71
ELAE	Elaeagnus ebbingei	10L	80-100cm	Buty	0.4Cm	145
Total: 933						

Shrubs - Plots

Abbreviation	Species	Pot Size	Height	Habit	Density	Number
CORALE	Cornus alba 'Bergantissima'	3L	60-80cm	Branched	0.7Cm	28
AUCIA	Aucuba japonica	10L	60-80cm	Buty	0.7Cm	28
AUCIACE	Aucuba japonica 'Cratonitida'	10L	40-60cm	Buty	0.7Cm	19
BRASU	Brachyglottis 'Sunshine'	10L	40-60cm	Buty	0.7Cm	47
CEATH	Ceanothus thyrsiflorus repens	10L	40-60cm	Buty	0.7Cm	44
CHOAP	Choisy 'Jules Peier'	10L	40-60cm	Buty	0.7Cm	41
CHOTES	Choisy 'terre de Sundance'	10L	40-60cm	Buty	0.7Cm	71
ELAE	Elaeagnus ebbingei 'Goli Edge'	10L	60-80cm	Buty	0.7Cm	6
ELAPIMA	Elaeagnus pungens 'Maculata'	10L	80-100cm	Buty	0.7Cm	31
EUJONGE	Euonymus fortunei 'Emerald 'N' Gold'	10L	30-40cm	Buty	0.7Cm	121
EUJONGE	Euonymus fortunei 'Emerald Gaiety'	10L	30-40cm	Buty	0.7Cm	39
FATIA	Fatsia japonica	10L	60-80cm	Buty	0.7Cm	28
HEMAR	Hebe 'Madrope'	10L	30-40cm	Buty	0.7Cm	78
HEMAR	Hebe 'Mrs Winder'	10L	30-40cm	Buty	0.7Cm	55
HEBPQ	Hebe 'Purple Queen'	10L	30-40cm	Buty	0.7Cm	125
HEBAL	Hebe 'obscure'	10L	30-40cm	Buty	0.7Cm	18
HEBAL	Hebe 'obscure' 'Red Edge'	10L	30-40cm	Buty	0.7Cm	25
HEBVA	Hebe 'transcendens' 'Variegata'	10L	30-40cm	Buty	0.7Cm	25
HEBIS	Hebe 'pinguifolia' 'Sutherlandii'	10L	30-40cm	Buty	0.7Cm	35
HYPIA	Hypericum 'Midcote'	10L	40-60cm	Buty	0.7Cm	59
HYPIA	Hypericum 'moserianum' 'Tricolor'	10L	40-60cm	Buty	0.7Cm	5
LAVANMU	Lavandula angustifolia 'Hidcot'	10L	30-40cm	Buty	0.7Cm	144
LAVANMU	Lavandula angustifolia 'Munstead'	10L	30-40cm	Buty	0.7Cm	79
PHOE	Phormium 'Jester'	10L	60-80cm	De Cm	0.7Cm	7
PHOHALS	Photinia rosea 'Red Robin'	10L	80-100cm	Buty	0.7Cm	10
PITETI	Photinia rosea 'Red Robin'	10L	30-40cm	Buty	0.7Cm	55
PRULAO	Prunus laurocerasus 'Otto Luyken'	10L	60-80cm	Buty	0.7Cm	81
PRULAO	Prunus laurocerasus 'Zabekland'	10L	40-60cm	Buty	0.7Cm	27
ROSCOF	Rosmarinus officinalis	10L	30-40cm	Buty	0.7Cm	7
SARICHU	Sarcococca humilis	10L	30-40cm	Buty	0.7Cm	83
SKIJARU	Skimmia japonica 'Rubella'	10L	40-60cm	Buty	0.7Cm	54
SKICOG	Skimmia japonica 'New Green'	10L	30-40cm	Buty	0.7Cm	18
SPICOLB	Spiraea japonica 'Gold Mound'	10L	40-60cm	Buty	0.7Cm	25
STARA	Stipa arundinacea	10L	40-60cm	Full Pot	0.7Cm	7
VIBIDA	Viburnum davidii	10L	40-60cm	Buty	0.7Cm	74
VIBRIA	Viburnum 'trist' 'Five Piece'	10L	40-60cm	Buty	0.7Cm	3
Total: 1417						

Drawing to be read in conjunction with GL1859 SP 01 Landscape Specification.