


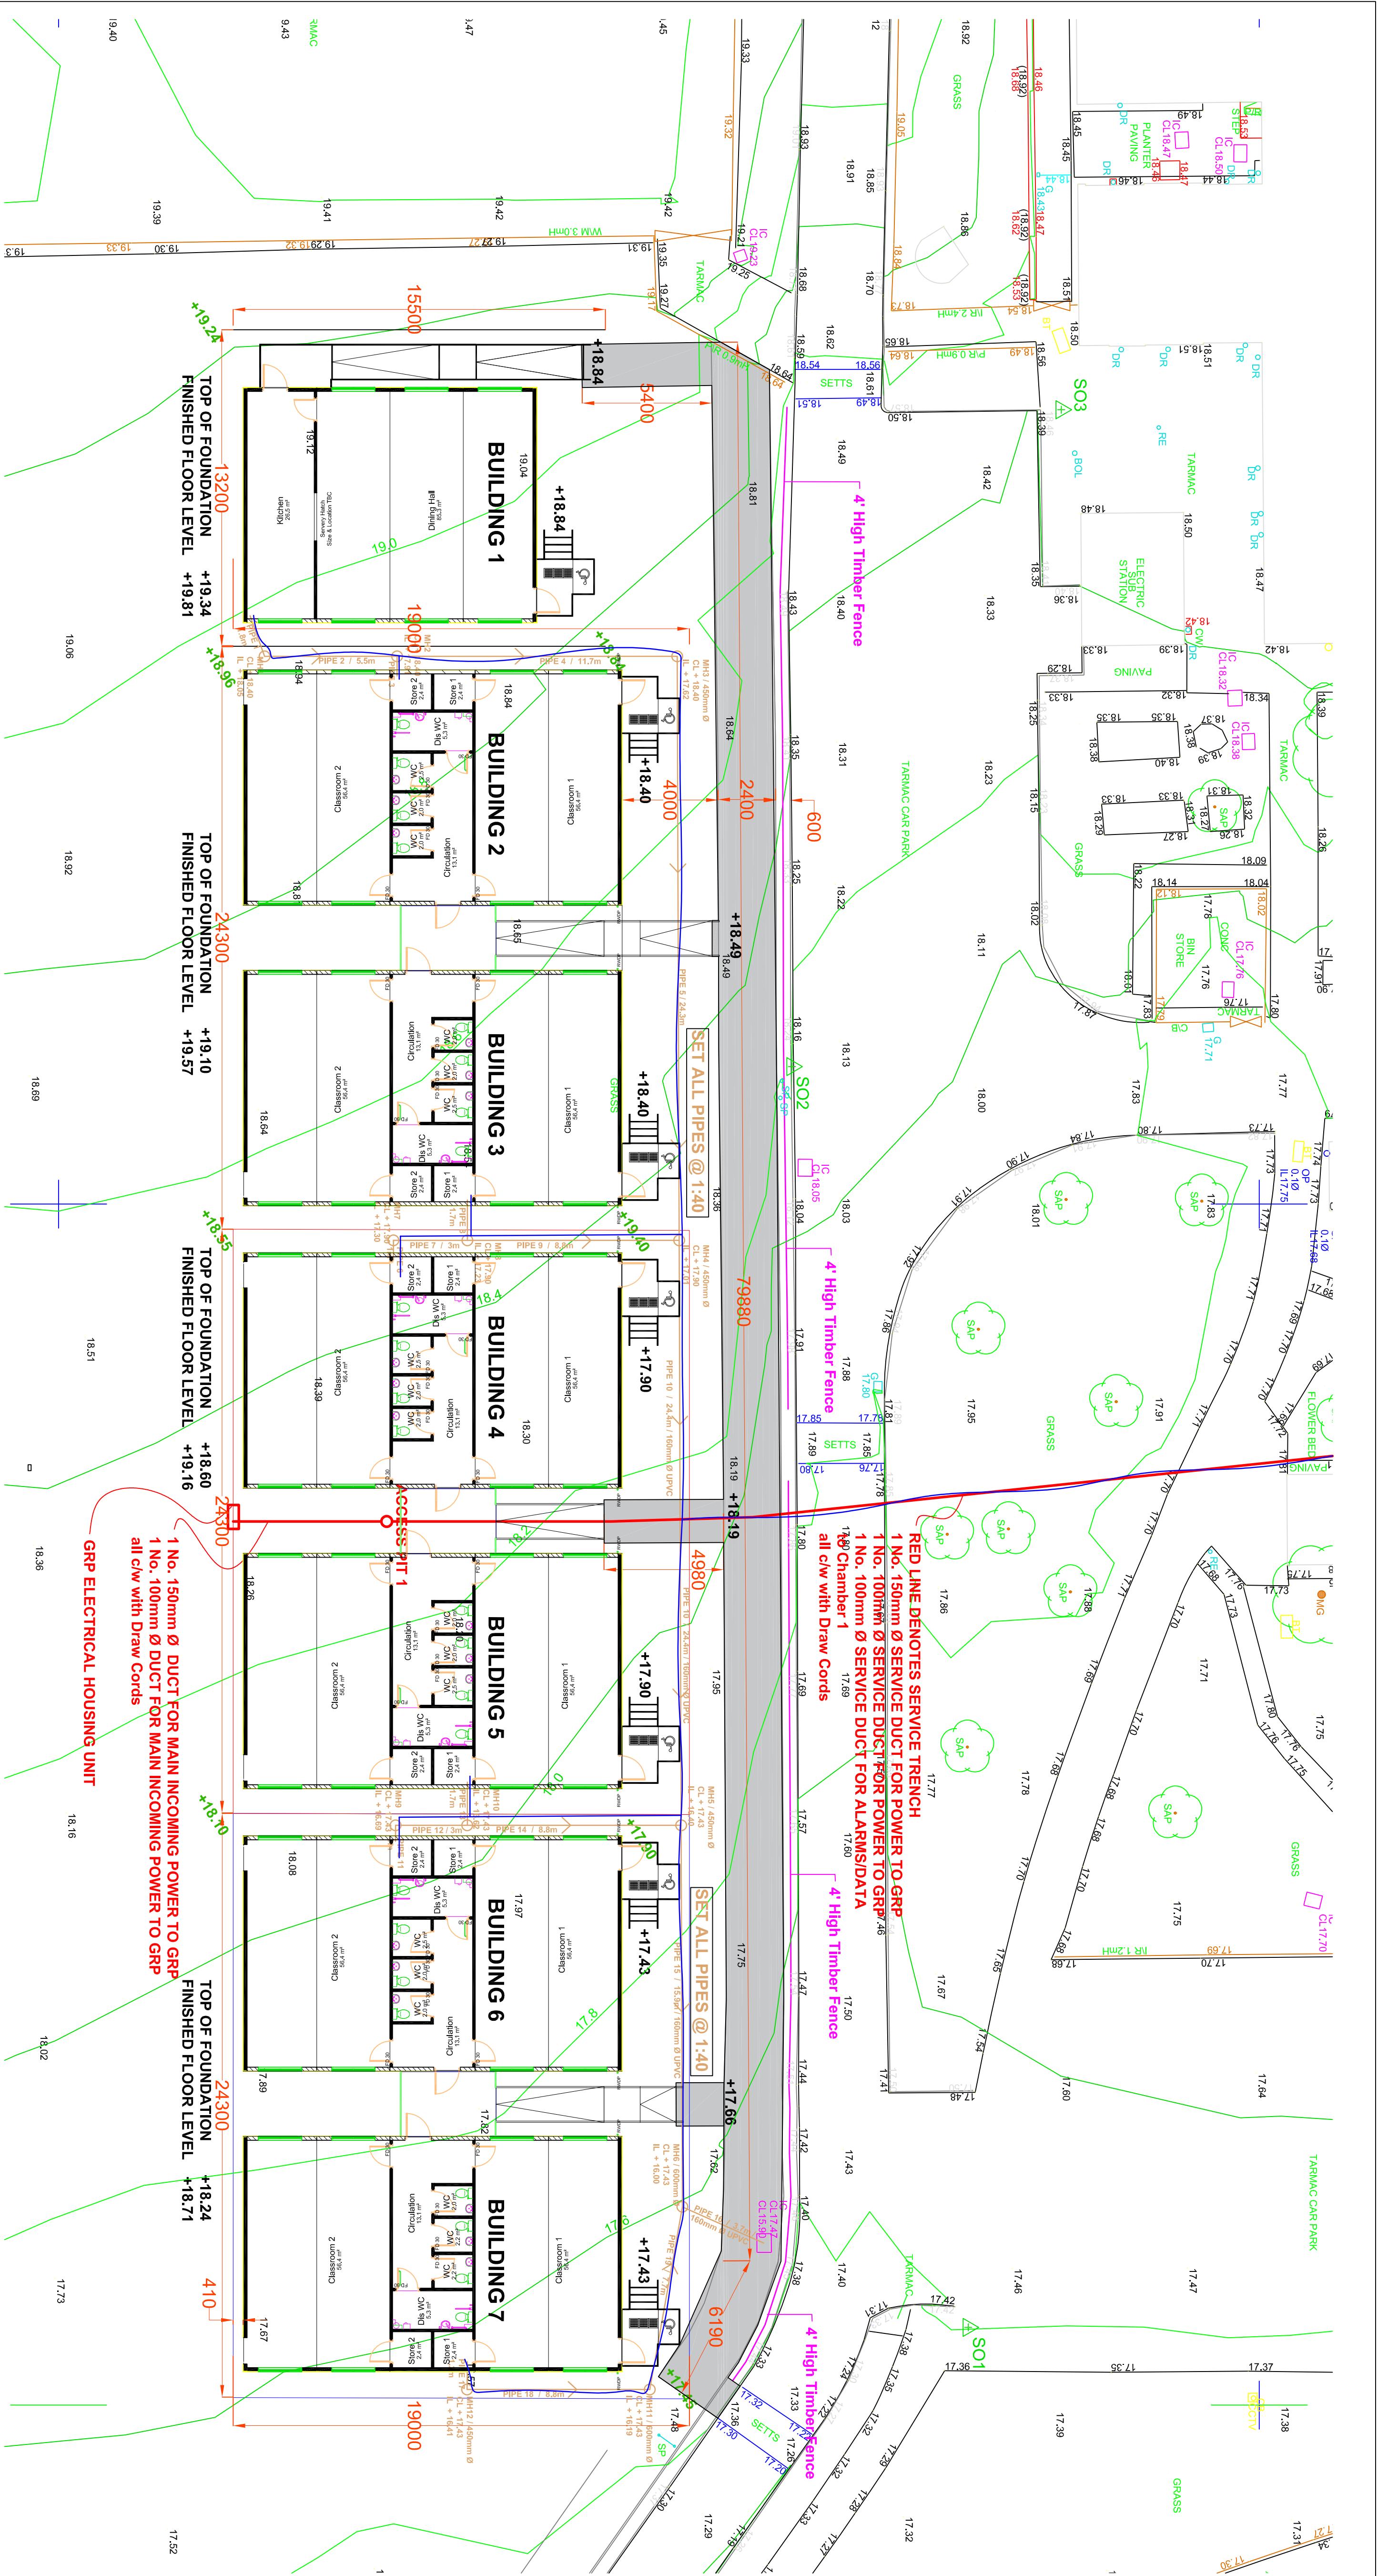

Notes:

- Set all Drainage at a 1:40 Fall
- All Chambers are Plastic / MH Covers only require to be Plastic
- Unless Stated all Chambers are 450mm Ø (2 No. 600mm Chambers)
- Unless Stated all Foul Drainage Pipe is 110mm Ø
- Min. 150mm Consolidated MOT Type 1 to hatched areas as indicated
- 1 No. 150mm Ø Duct routed from School to GRP
- 1 No. 100mm Ø Duct routed from School to GRP
- 1 No. 100mm Ø Duct to be routed from school to Access Chamber 1 to house Alarms and Fibre Links
- Mains Water to follow route of foul water trench
- 32mm MDPE to come across from school in Duct Trench until it meets foul drain then to follow same route. 32mm taken to between each building and T off in 22mm Ø
- Footpaths spec 20mm Surface / 40mm Binder / 100mm sub-base or equivalent single Tarmac layer
- Timber Edgings
- 1500 x 1500 landings to bottom of steps, spec as per footpaths
- Circa 260m² Tarmac to footpaths and landings
- 300 x 300mm Cut slabs below ramp and step footings
- 120 No. Slabs as footings below ramps & steps
- Remove excess stone and Soft landscape over all areas except to areas between buildings to the rear



flexible modular accommodation
Head Office Tel 01906 633122
Eaton Road Fax 01906 634320
Sheffield S10 2ST
West London www.sibcas.co.uk
EH48 2SF

Client Knowsley Borough Council

Project Plantation Primary School

Drawing Title
6 No 50' x 32' Classrooms
1 No. 40' x 32' Dining / Kitchen
Proposed Drainage/Landscaping/Services

Scale 1:150 @ A1
Drawing No. 160 22 20 Revision S-1

INFORMATION

Stage	Date	Description	KS
S-1	04/10/22	Drafts, handings to local of steps, overall stone reduced	KS
S-0	23/09/22	Initial Drawing	KS
Rev By	Date	Description	CKR/ADP

A 1200mm clear working space has to be provided on all
responsible Single Module has to be provided on all 2 or
A 250mm clear working space has to be provided on all 2 or
be level consolidated ground. Unless previously agreed.
Do Not Scale from Drawing
Sheffield Drawing Office
Sheffield
Scales Take No Responsibility For Errors Caused By Scaling From The Drawing