


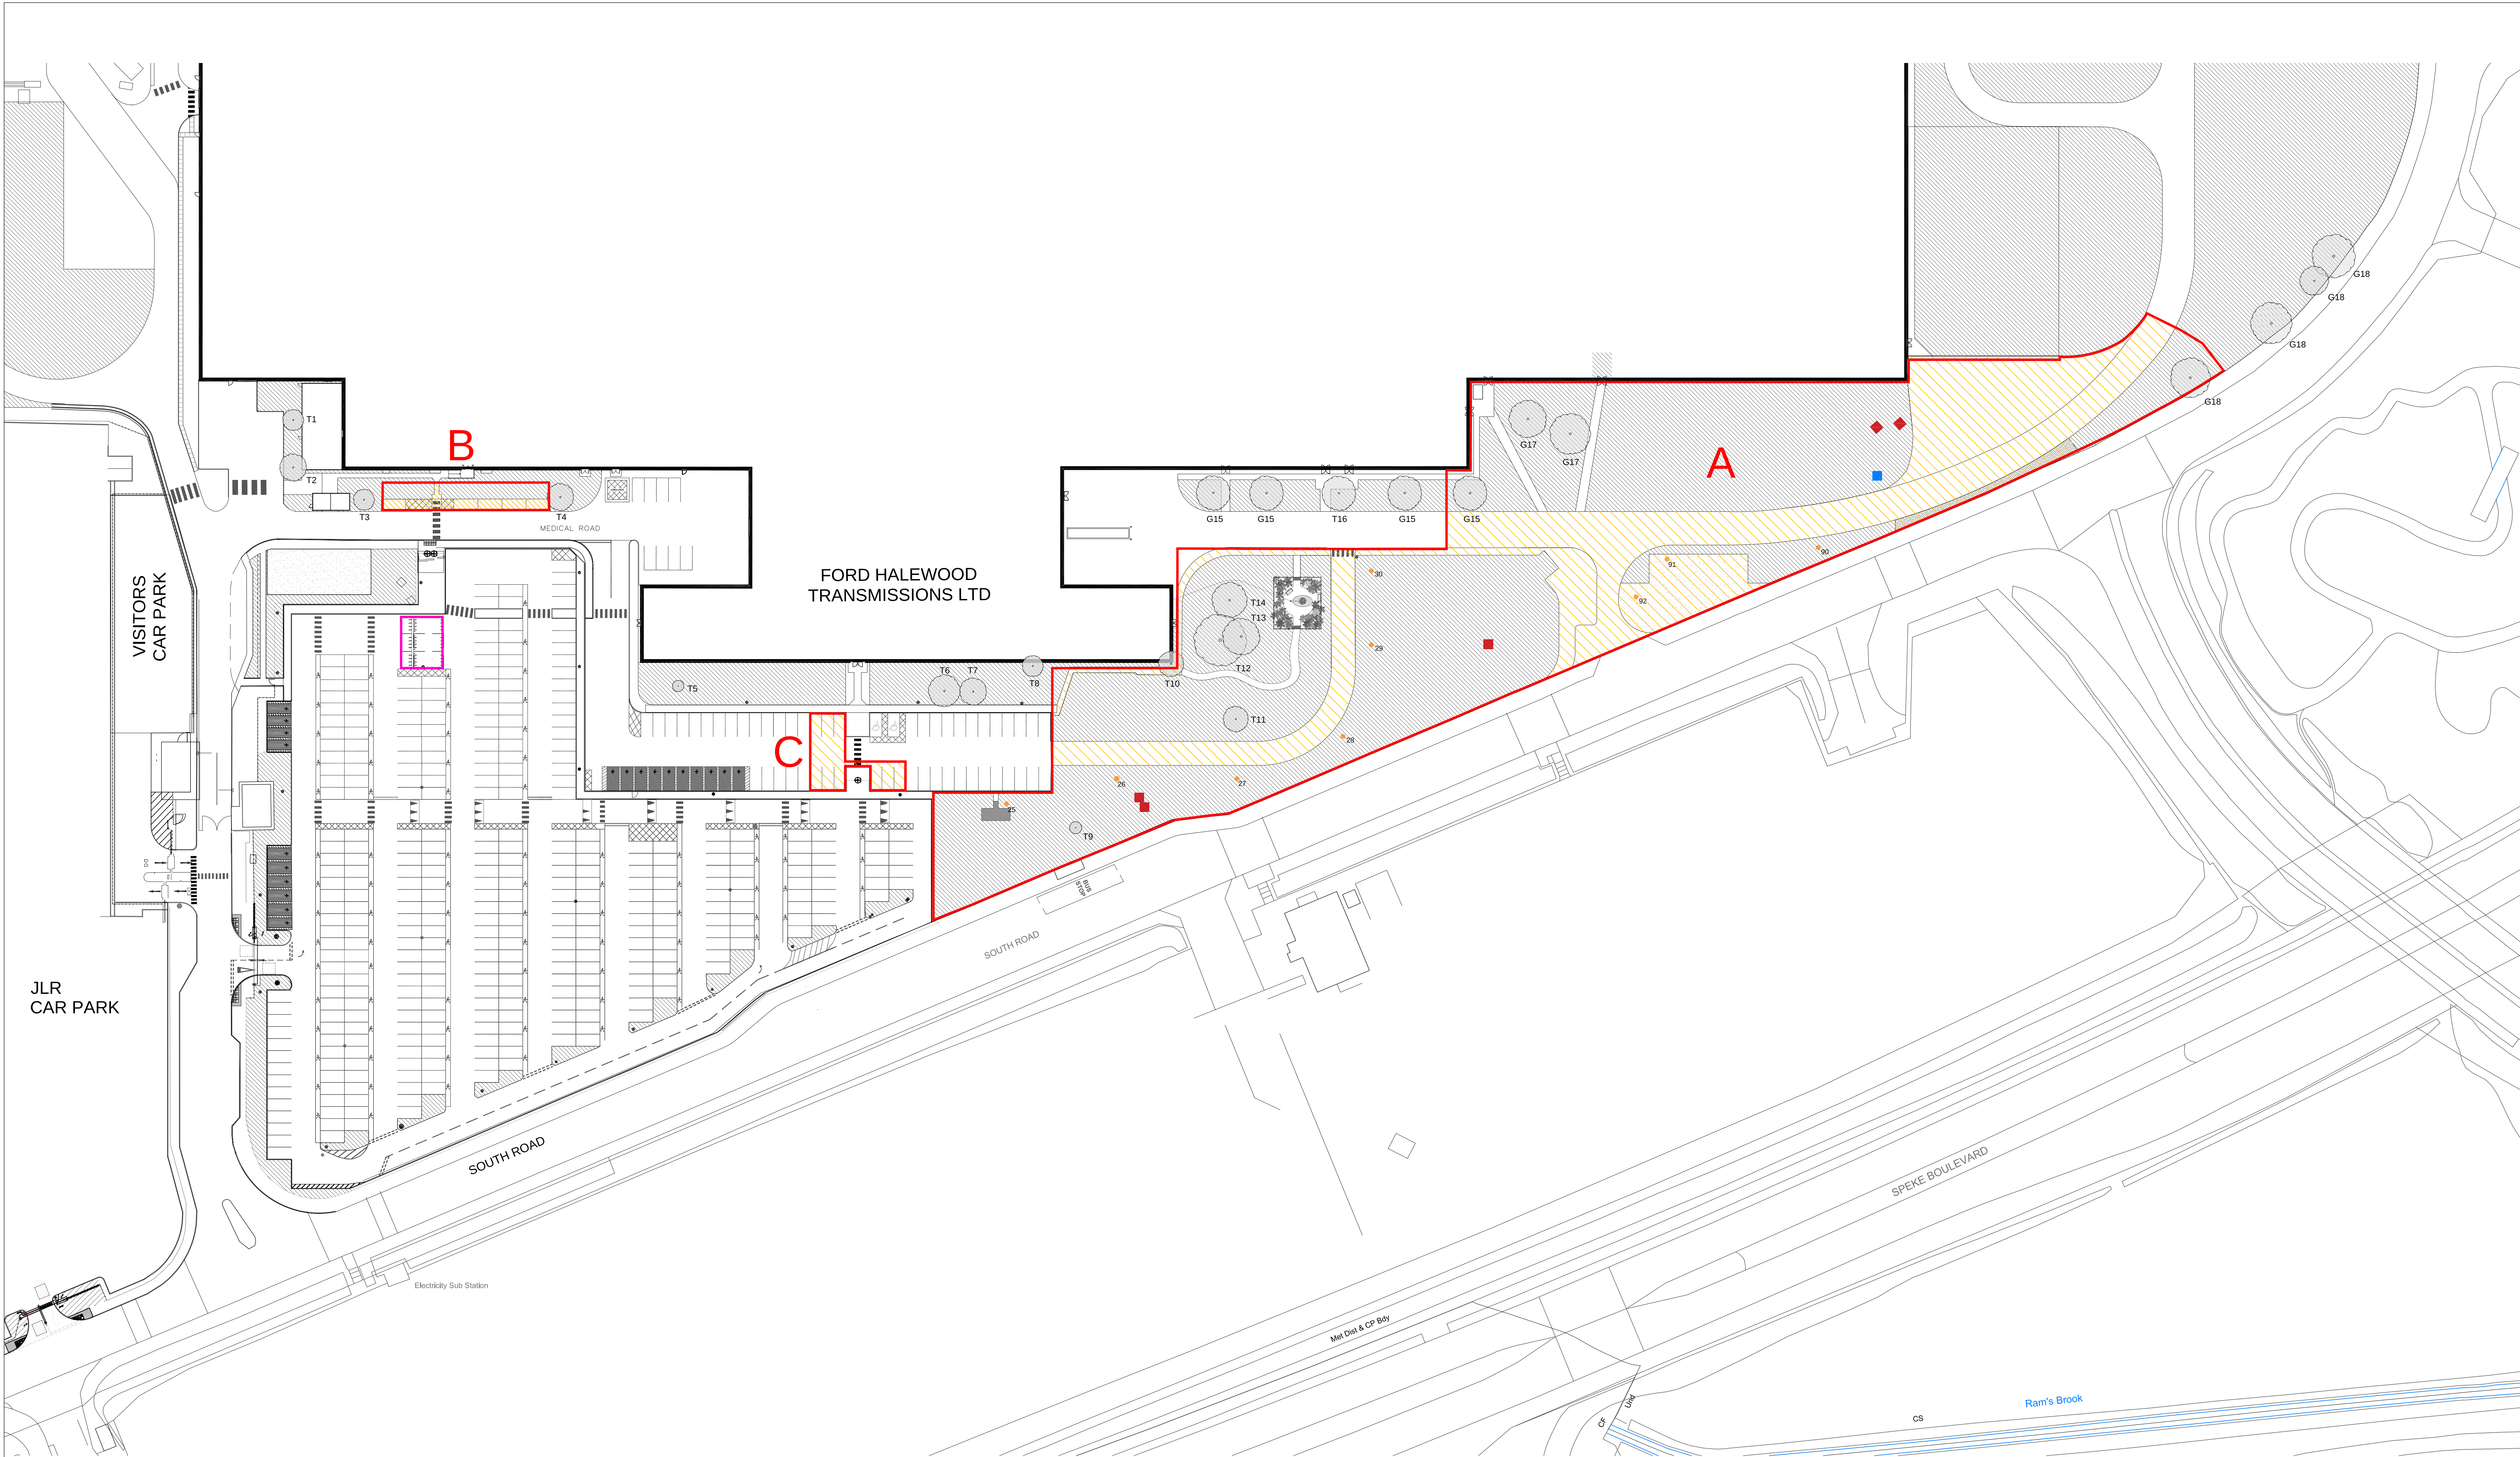


SITE NO.	SOFT LANDSCAPING	HARD LANDSCAPING	TOTAL AREA
A	6,905.9m ²	3,484.1m ²	10,390m ²
B	124.2m ²	92.8m ²	217m ²
C	-	174m ²	174m ²

- Key:**
- Existing soft landscaping areas
 - Existing hard landscaping areas
 - Existing Electrical Cabinet
 - Tree
 - Fire Hydrant
 - Fire Assembly Point Hard Standing
 - Existing Lighting
 - Existing Lamppost
 - EV Charging Space
 - Existing Cycle Shelter
 - Application site boundary

NOTES
Use only written dimensions. All areas are indicative.
Contractor to check measurements on site prior to commencement. Notify the Architect of any discrepancies.
This drawing must only be used for the purpose for which it has been supplied.

R.	DATE	DESCRIPTION
-	-	-
-	-	-

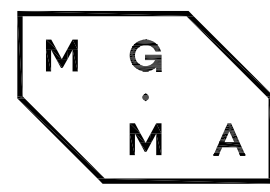

MGM ARCHITECTS LIMITED
Oriel Chambers Suite 37
14 Water Street
Liverpool L2 8TD
+44 (0) 151 236 6627
studio@migma-architects.co.uk
www.migma-architects.co.uk

CLIENT
Ford Halewood Transmissions Limited

PROJECT
Halewood Transmissions Plant:
south car park extension

DRAWING
Existing Site Plan

SCALE
1:500 @A0

DATE
07.03.2023

REVISION

NO.
12-026_002

0 5 10 25m
1:500