
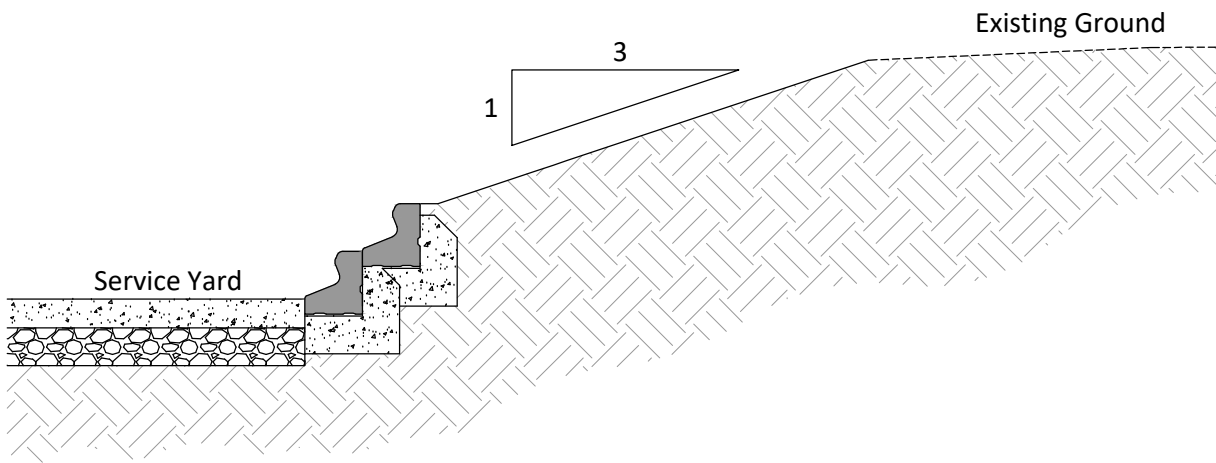
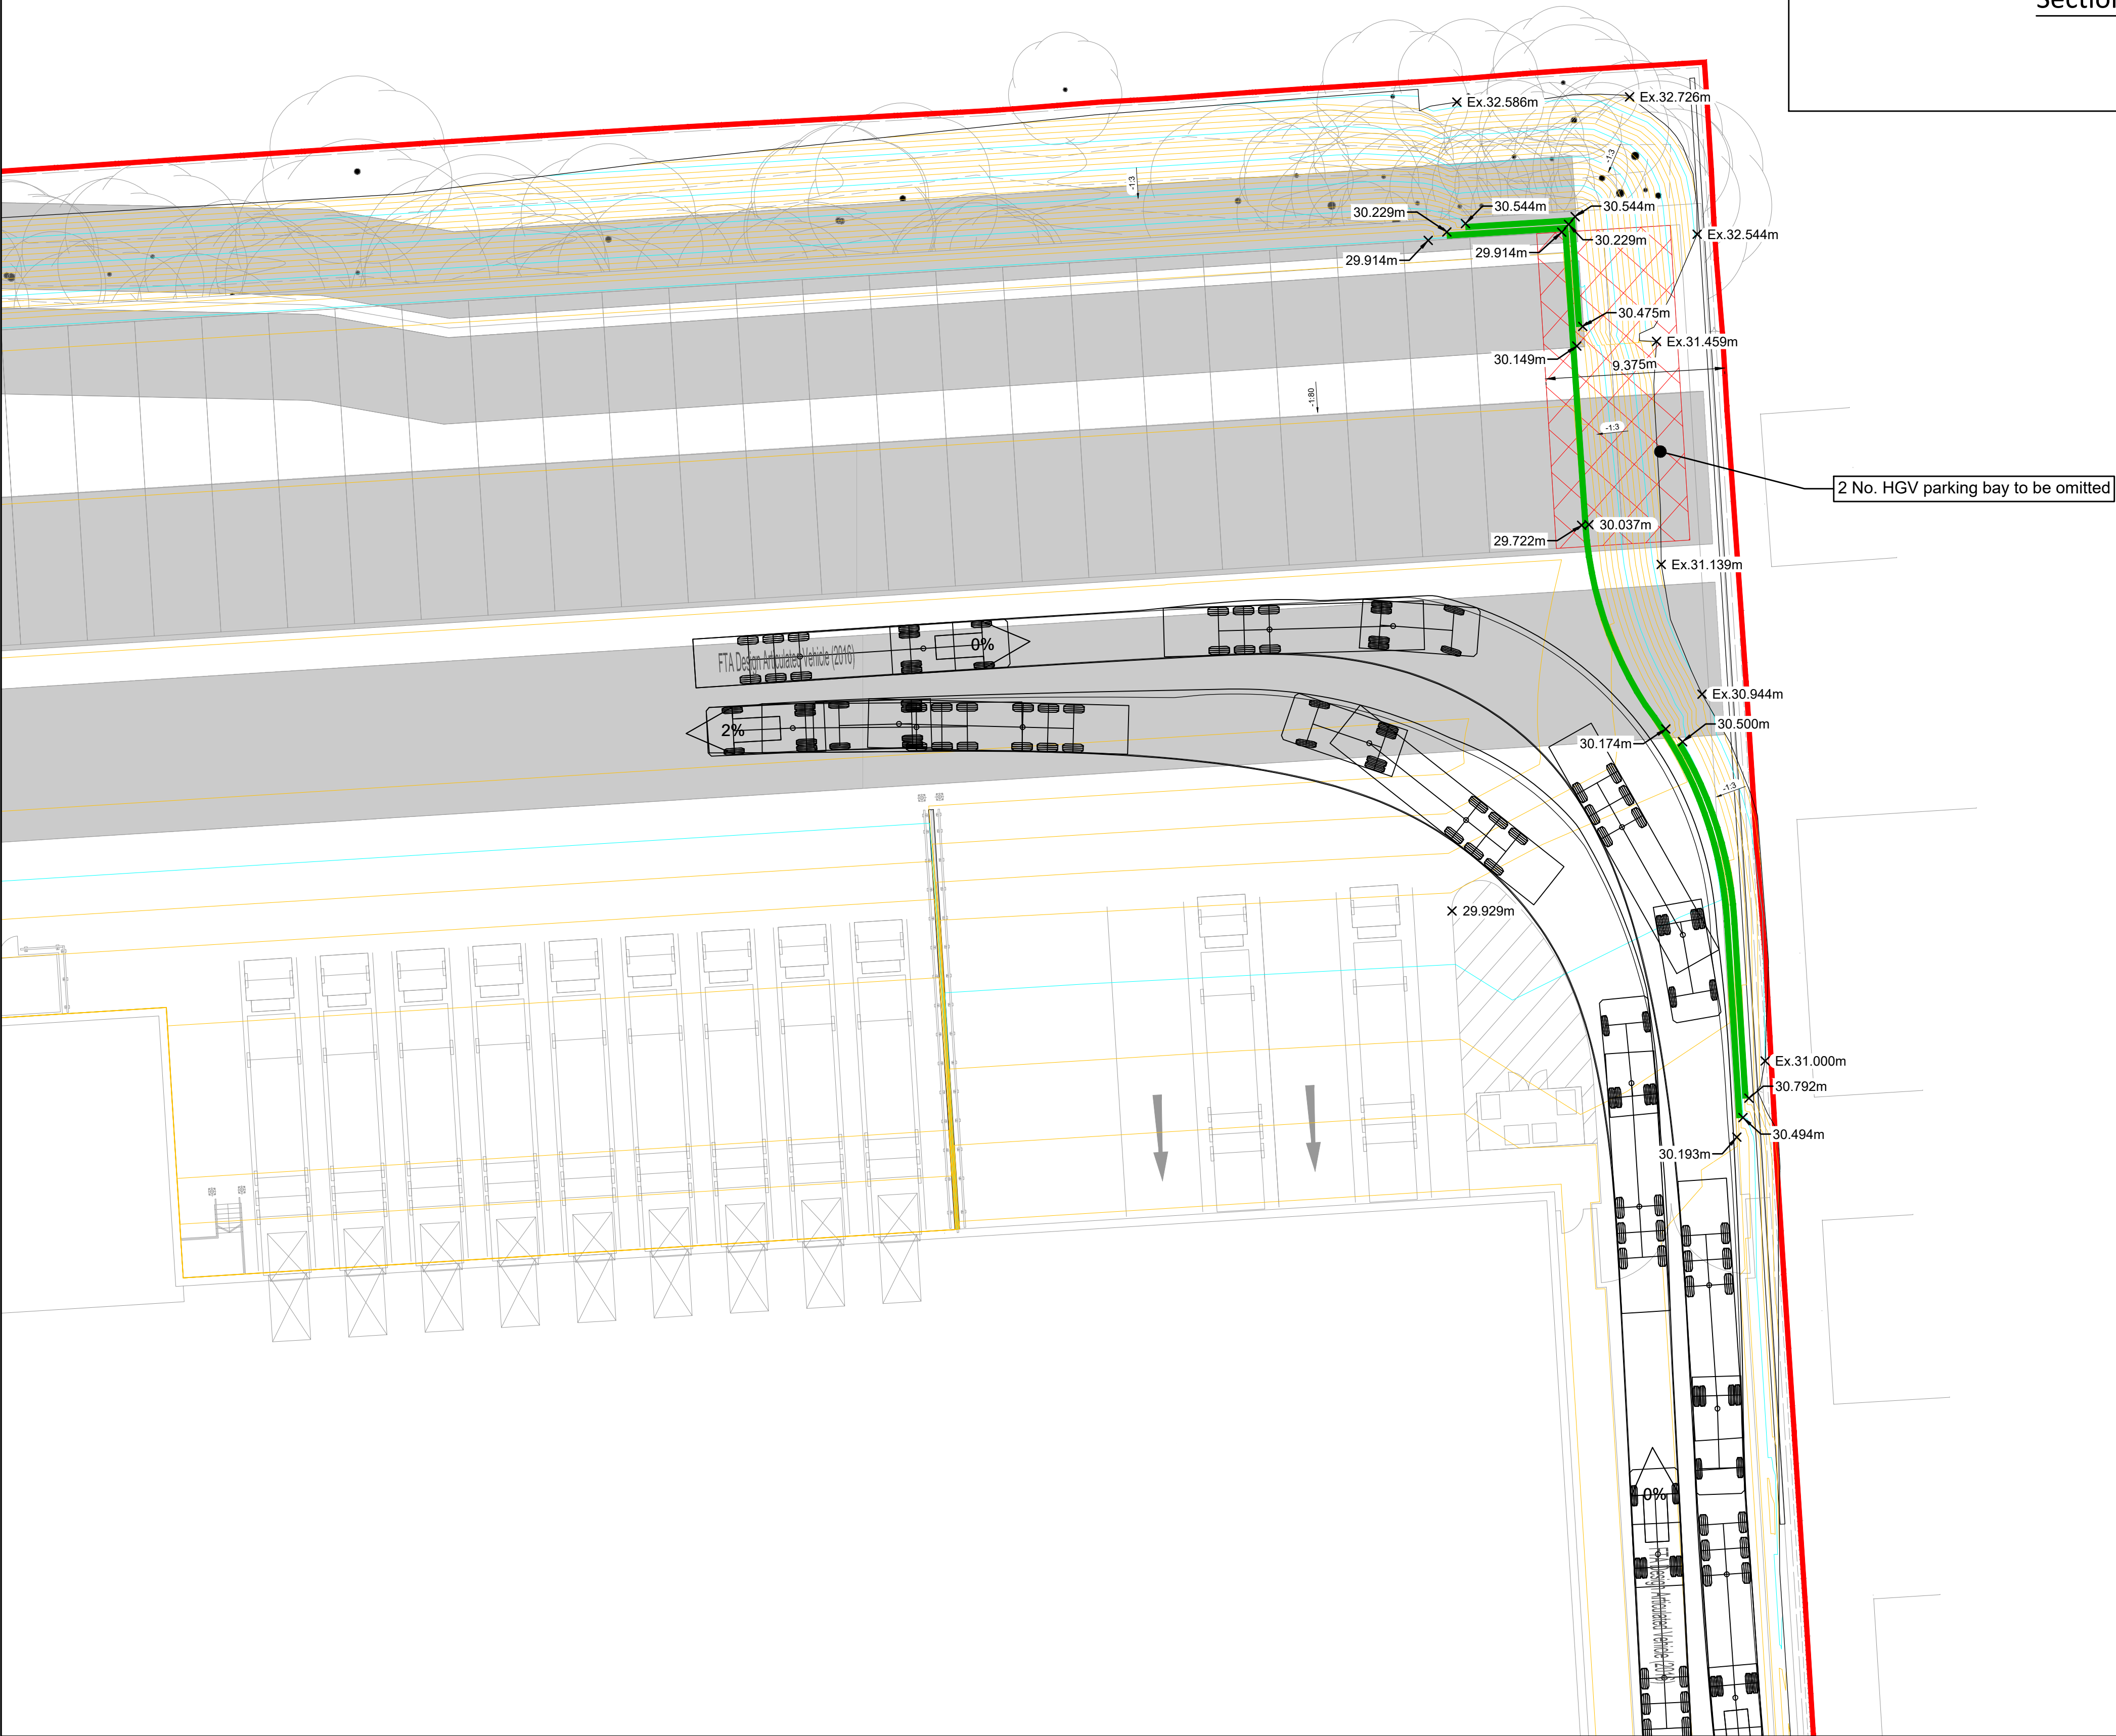


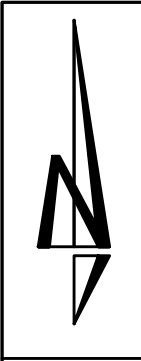

Section through Double Trief
Scale 1:50

THIS DRAWING IS THE COPYRIGHT OF BURROWS GRAHAM LIMITED.

SAFETY, HEALTH AND ENVIRONMENTAL INFORMATION

IN ADDITION TO THE HAZARDS/RISKS NORMALLY ASSOCIATED WITH THE TYPES OF WORK DETAILED ON THIS DRAWING, NOTE THE FOLLOWING

CONSTRUCTION


MAINTENANCE

DEMOLITION

IT IS ASSUMED THAT ALL WORKS WILL BE CARRIED OUT BY A COMPETENT CONTRACTOR WORKING, WHERE APPROPRIATE, TO AN APPROVED METHOD STATEMENT

GENERAL NOTES:

- This drawing shall be read in conjunction with all the relevant architects, engineers' and service engineers drawings & specifications.
- All units in millimeters U.O.N. on the drawing.
- Do Not Scale off the drawing.

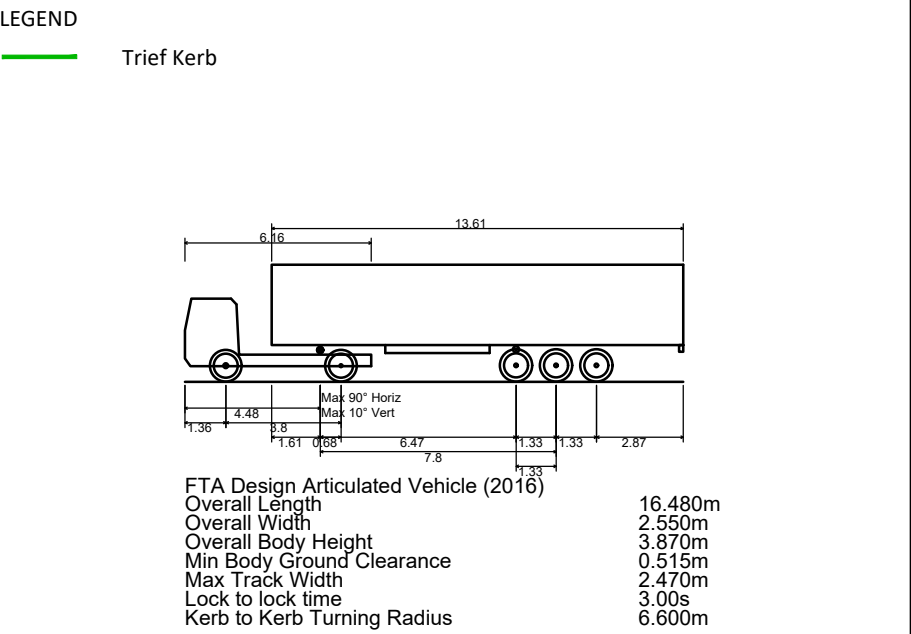

P01	02.05.25	JB	Issued for Information	JW
REV	DATE	BY	DESCRIPTION	CHKD

Burrows

Graham

North Office:
5 Ambassador Place, Stockport Road,
Altrincham WA15 8DB
Tel: +44 (0)161 804 8046

South Office:
Bourne House, Prince Edward Street,
Berkhamsted, Herts HP4 3EZ
Tel: +44 (0)1442 508 402

CLIENT

GRAFTONGATE

PROJECT

GRAFTONGATE, KNOWSLEY

DRAWING TITLE

NORTH EAST SERVICE YARD
OPTION 2

BGL PROJECT NUMBER	DRAWING STATUS	OFFICE
21065	PRELIMINARY	NORTH
SCALE @ A1	DATE	DRAWN BY
1:200	02.05.2025	JB
	CHECKED BY	JW

DRAWING No	REV
21065-BGL-XX-XX-SK-C-00009	P01