


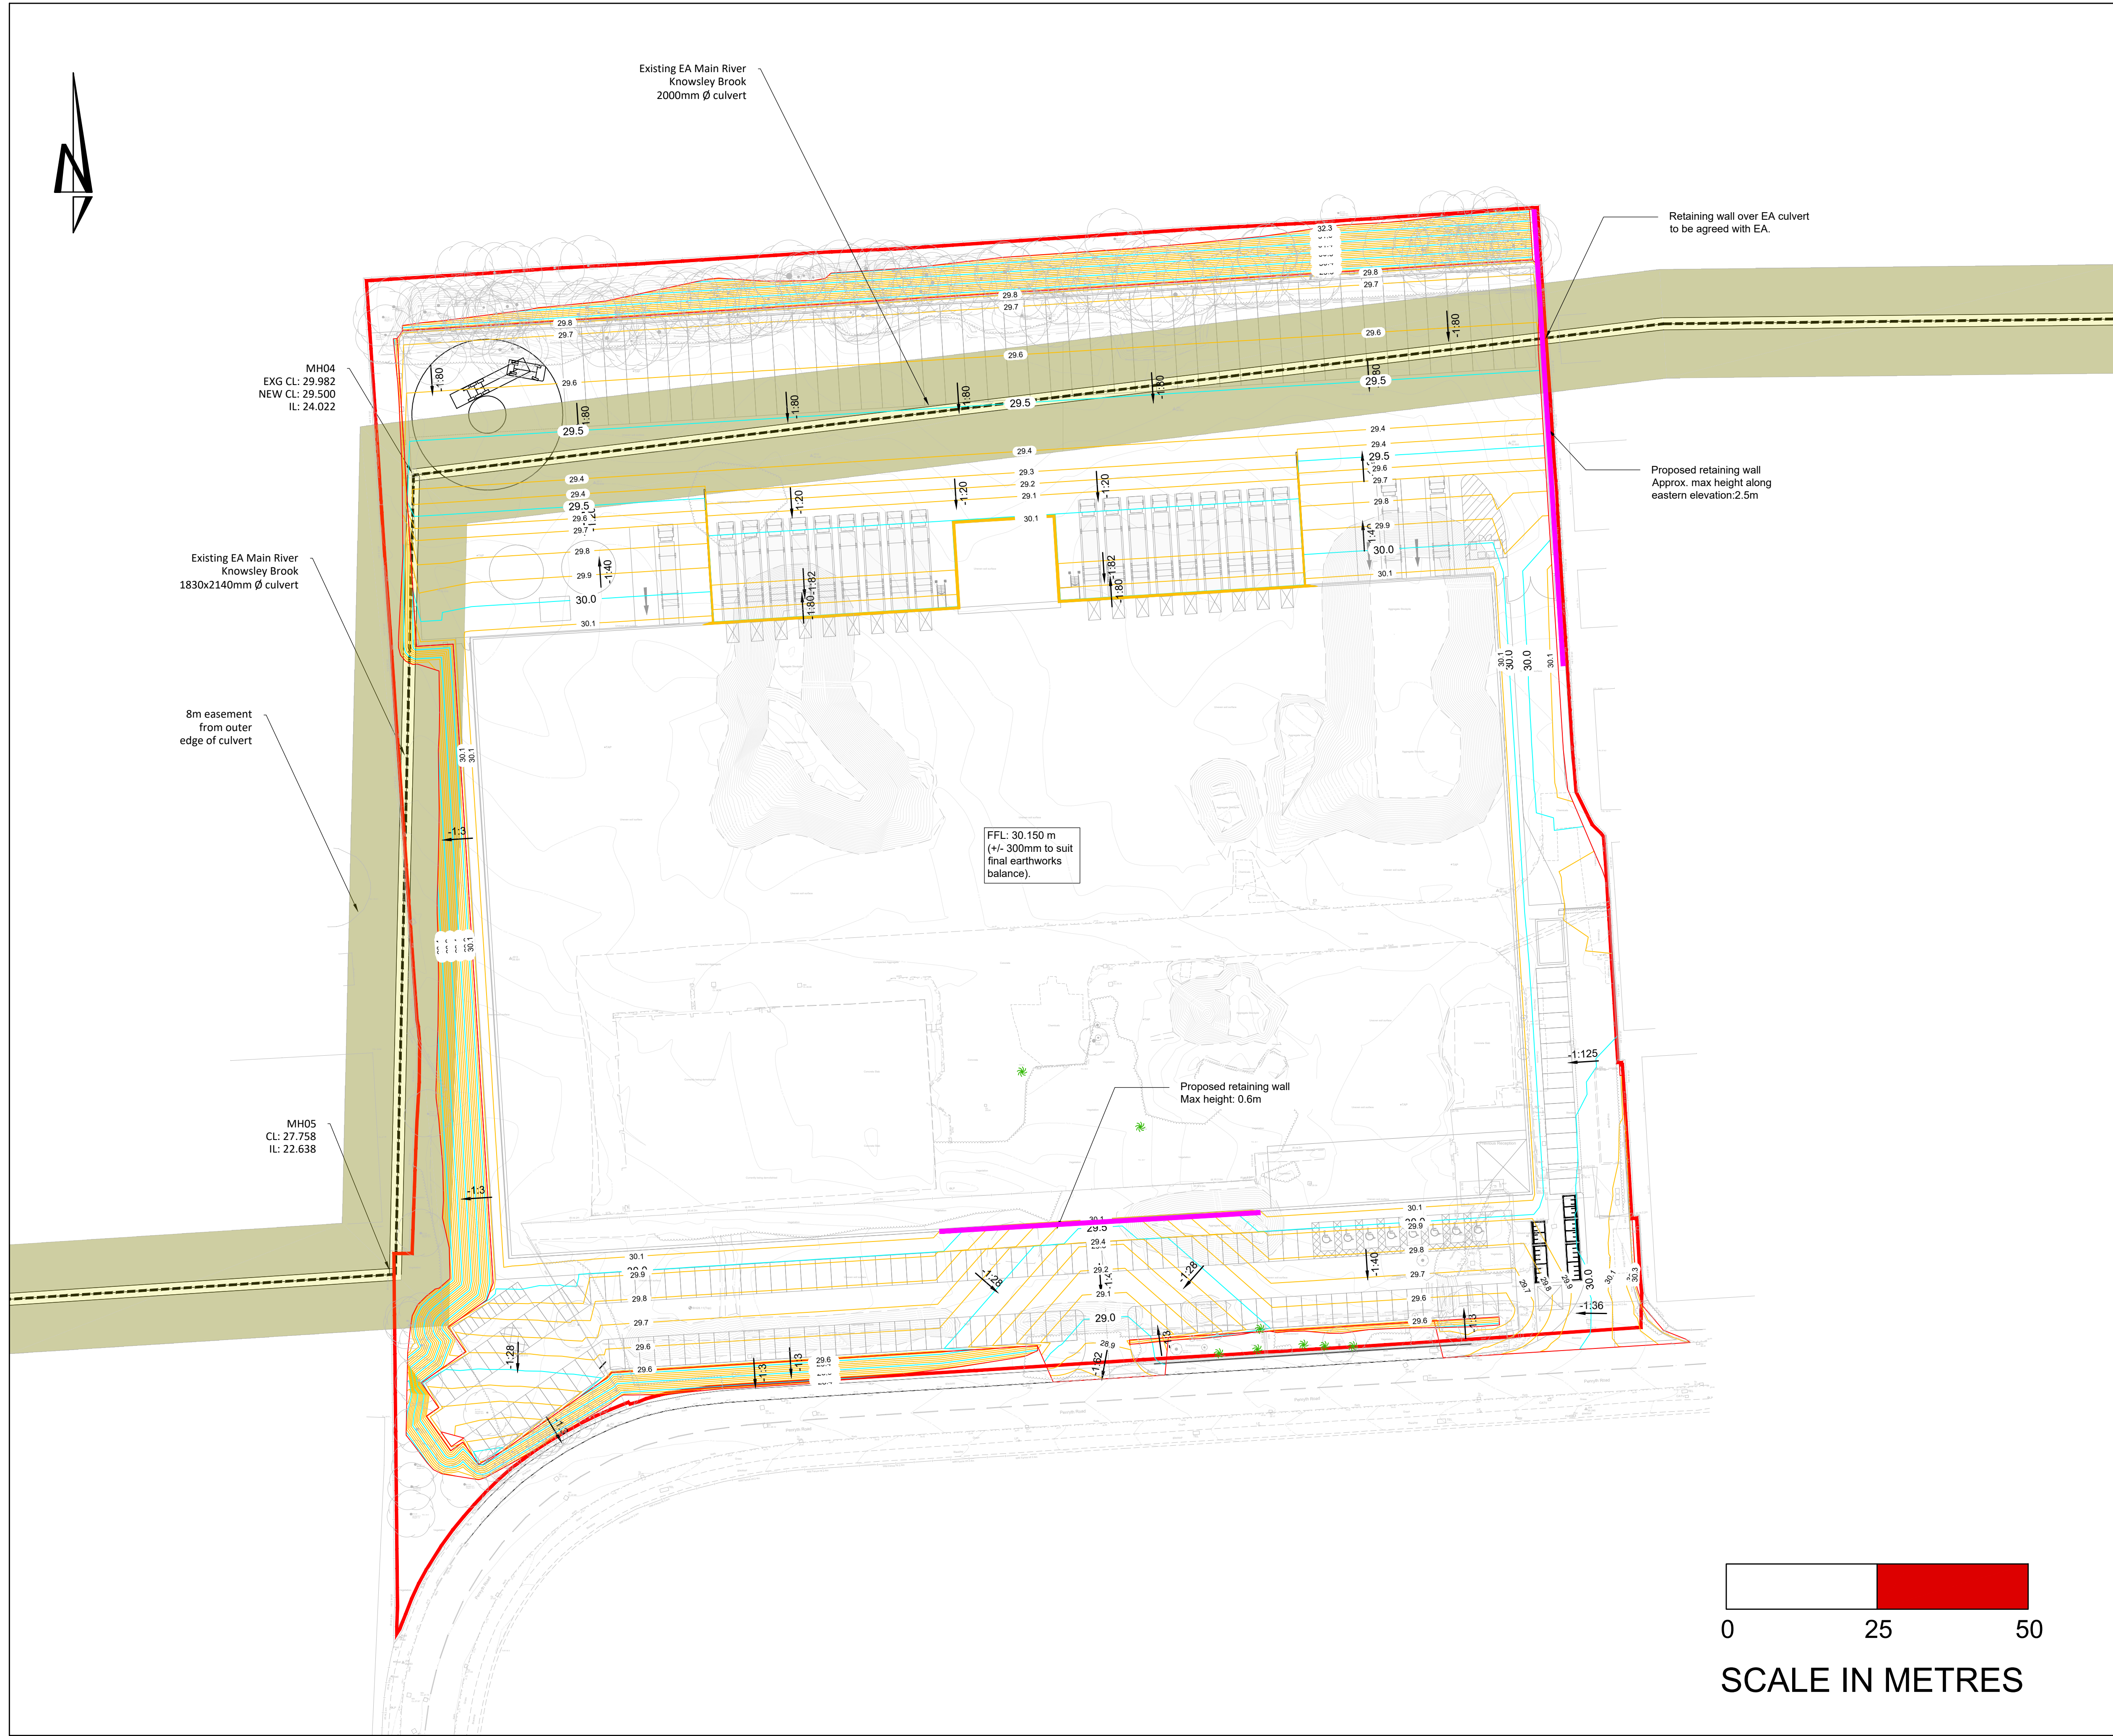

THIS DRAWING IS THE COPYRIGHT OF BURROWS GRAHAM LIMITED.

SAFETY, HEALTH AND ENVIRONMENTAL INFORMATION

IN ADDITION TO THE HAZARDS/RISKS NORMALLY ASSOCIATED WITH THE TYPES OF WORK DETAILED ON THIS DRAWING, NOTE THE FOLLOWING

CONSTRUCTION

MAINTENANCE

DEMOLITION

IT IS ASSUMED THAT ALL WORKS WILL BE CARRIED OUT BY A COMPETENT CONTRACTOR WORKING, WHERE APPROPRIATE, TO AN APPROVED METHOD STATEMENT

GENERAL NOTES:
1. THIS DRAWING SHALL BE READ IN CONJUNCTION WITH ALL THE RELEVANT ARCHITECTS, ENGINEERS' AND SERVICE ENGINEERS DRAWINGS & SPECIFICATIONS.

LEVELS NOTES:
1. THIS DRAWING IS BASED ON UMC architects drawing no. 21002-PO102C.
2. CONTOURS SHOWN ARE AT 0.1M INTERVALS
3. ALL KERBS TO BE STANDARD HB TYPE 125MM HIGH UNO
4. CONTOURS AND GRADIENTS INDICATED FOR GUIDANCE PURPOSES AND SHALL NOT BE USED FOR SETTING OUT. SETTING OUT SHALL BE BASED ON SPOT LEVELS ONLY.

P01	26/01/22	JAM	Updated to suit architects layout	JW
P01	07/01/22	JAM	FIRST ISSUE	JW
REV.	DATE	BY	REVISION	CHK'D

CLIENT

GRAFTONGATE

Burrows Graham

Arden Hall,
66 Brooklands Road,
Sale,
Cheshire
M33 3SJ
Tel: +44 (0)161 804 8046

PROJECT
PENRHYN ROAD
KNOWSLEY BUSINESS PARK
MERSEYSIDE

DRAWING TITLE
PROPOSED LEVELS

SOL PROJECT NUMBER 21065	DRAWING STATUS PRELIMINARY	DRAWN BY JAM
SCALE @ A1 1 : 500	DATE 07/01/22	CHECKED BY JW

DRAWING No. 21065-BGL-XX-XX-DR-S-0200	REV. P2
--	------------