


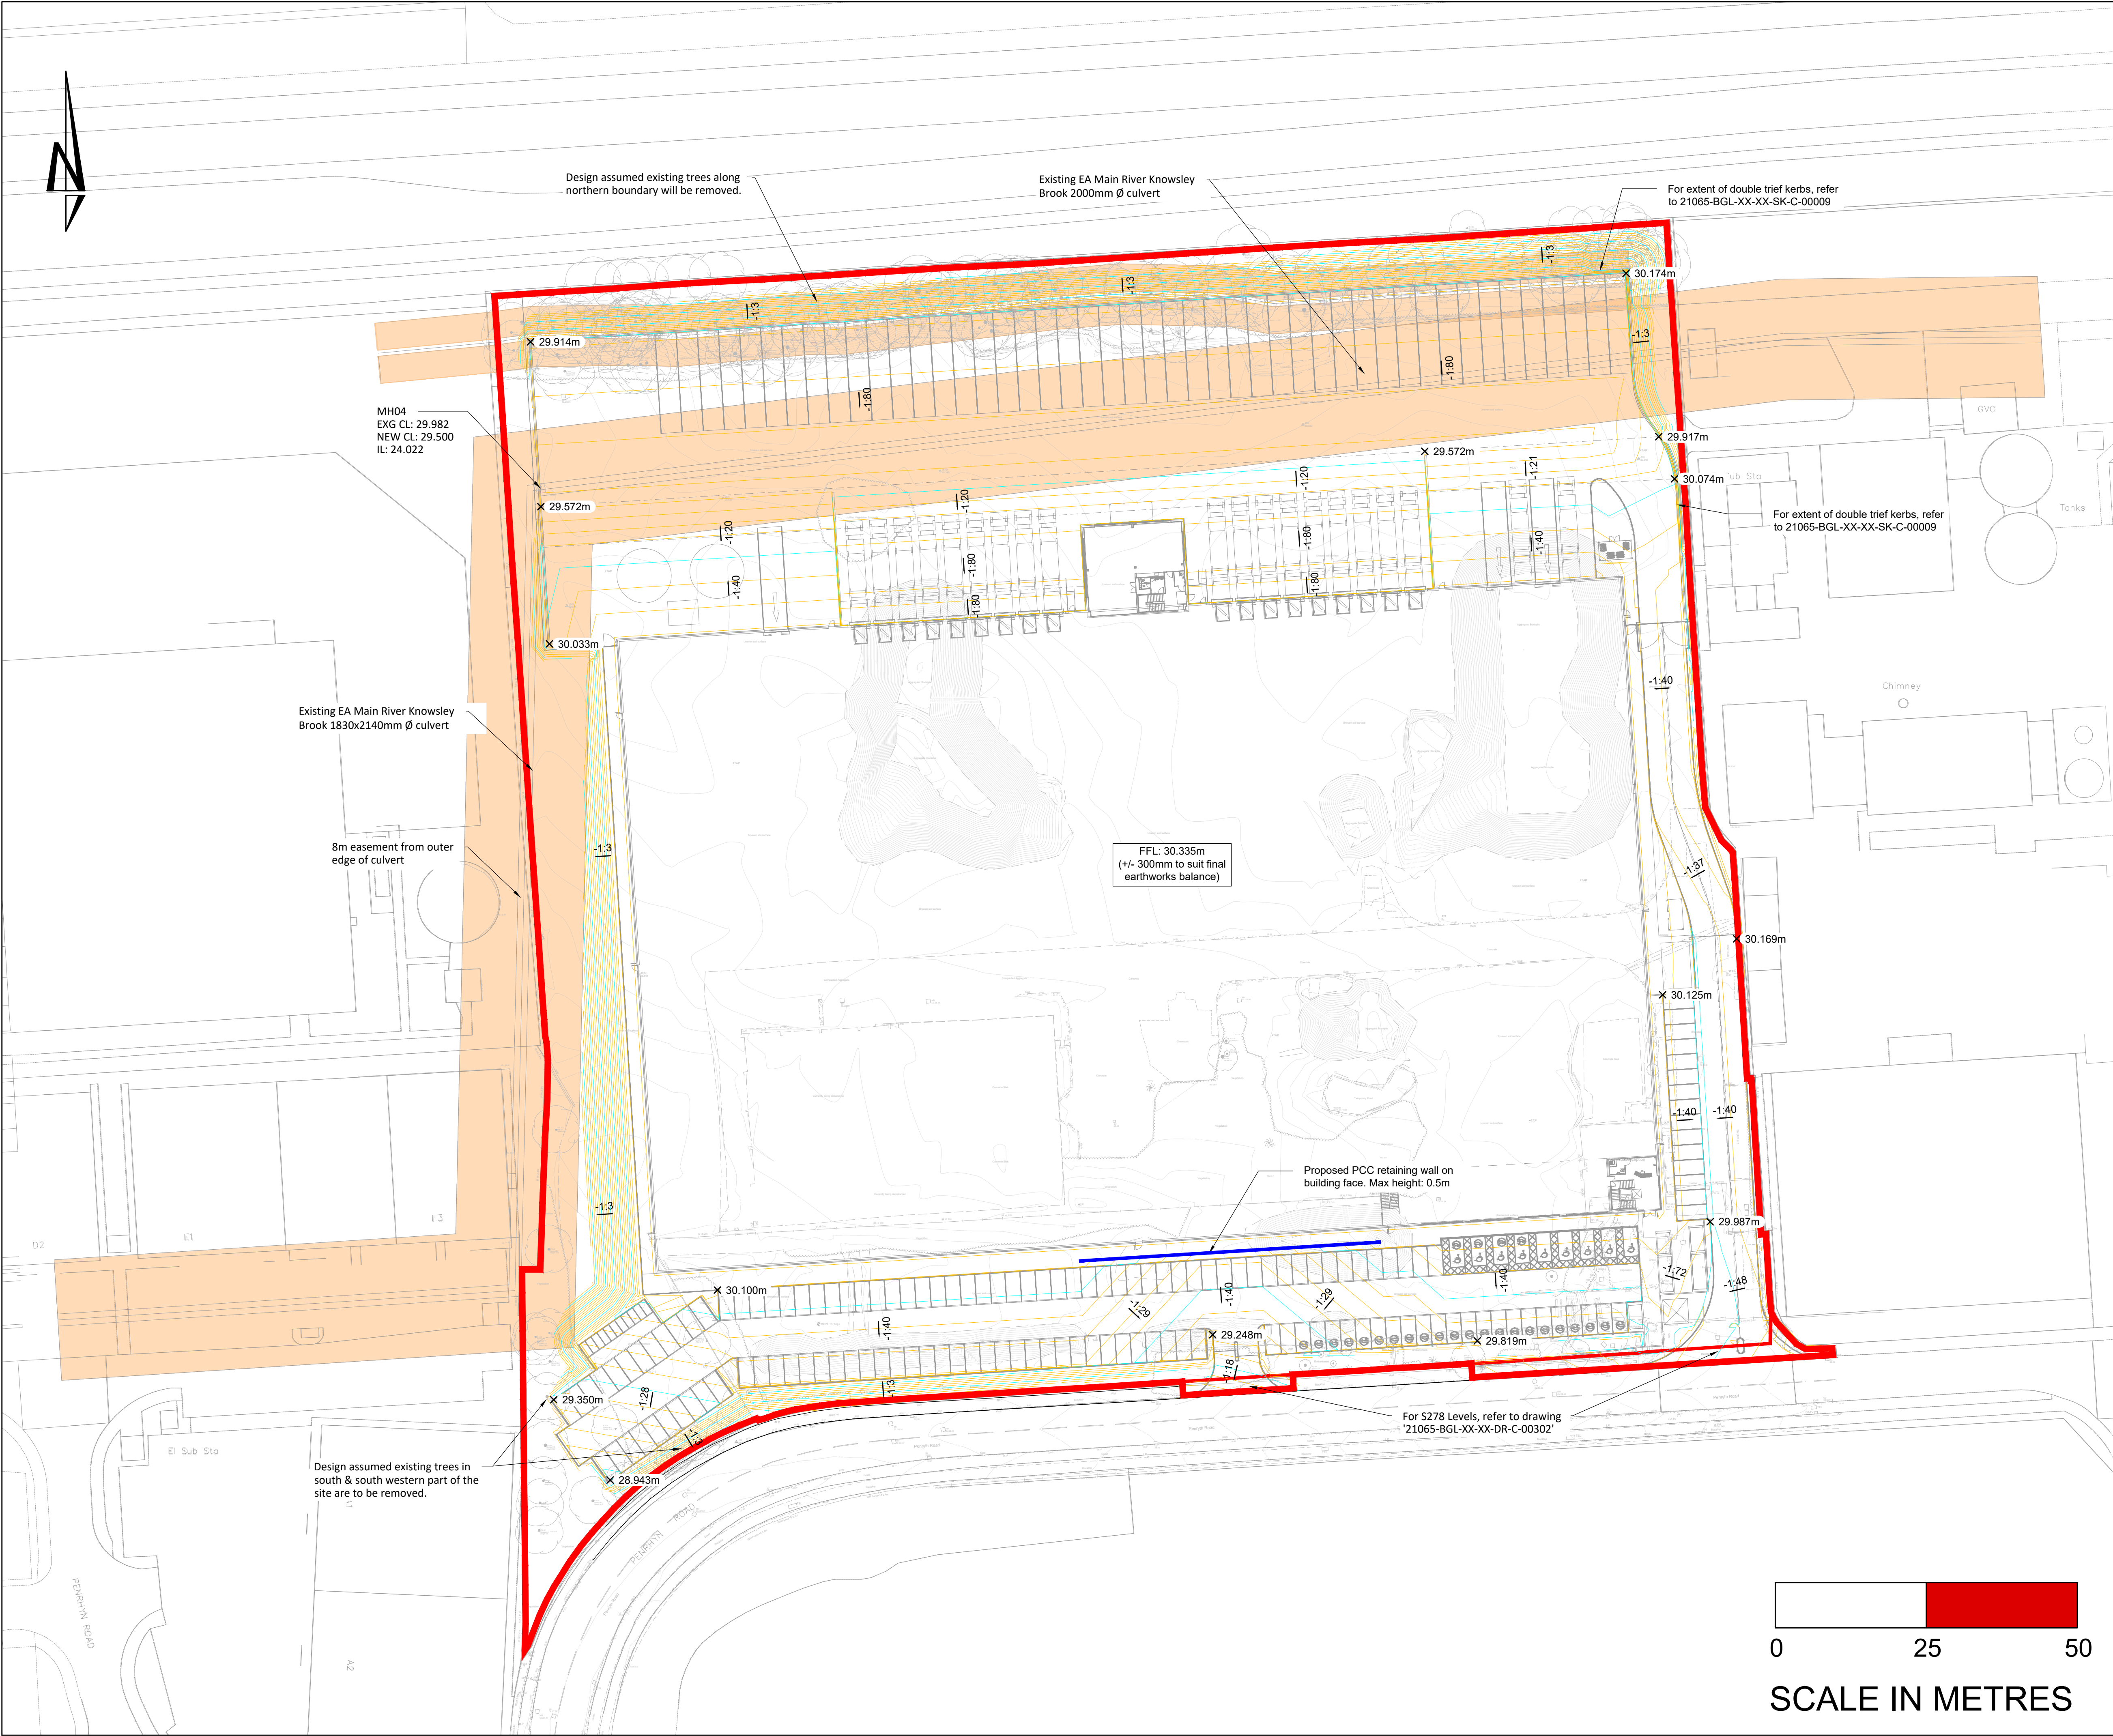

THIS DRAWING IS THE COPYRIGHT OF BURROWS GRAHAM LIMITED.

SAFETY, HEALTH AND ENVIRONMENTAL INFORMATION

IN ADDITION TO THE HAZARDS/RISKS NORMALLY ASSOCIATED WITH THE TYPES OF WORK DETAILED ON THIS DRAWING, NOTE THE FOLLOWING

CONSTRUCTION

MAINTENANCE

DEMOLITION

IT IS ASSUMED THAT ALL WORKS WILL BE CARRIED OUT BY A COMPETENT CONTRACTOR WORKING, WHERE APPROPRIATE, TO AN APPROVED METHOD STATEMENT

GENERAL NOTES:
1. THIS DRAWING SHALL BE READ IN CONJUNCTION WITH ALL THE RELEVANT ARCHITECTS, ENGINEERS' AND SERVICE ENGINEERS DRAWINGS & SPECIFICATIONS.

LEVELS NOTES:
1. THIS DRAWING IS BASED ON UMC architects drawing no. 21002-UMC-0100-SI-DR-A-0605.P01 Proposed Site Layout 23-01-25.
2. CONTOURS SHOWN ARE AT 0.1M INTERVALS
3. ALL KERBS TO BE STANDARD HB TYPE 125MM HIGH UNO
4. CONTOURS AND GRADIENTS INDICATED FOR GUIDANCE PURPOSES AND SHALL NOT BE USED FOR SETTING OUT. SETTING OUT SHALL BE BASED ON SPOT LEVELS ONLY.

P05	18/06/25	JB	Updated to suit latest site layout	JW
P04	30/01/25	JB	Updated to suit latest site layout	JW
P03	02/02/22	JAM	For planning	MG
P02	26/01/22	JAM	Updated to suit architects layout	JW
P01	07/01/22	JAM	First Issue	JW
REV	DATE	BY	REVISION	CHK'D

Burrows Graham

North Office:
5 Ambassador Place, Stockport Road,
Altrincham WA15 8DB
Tel: +44 (0)161 804 8046

South Office:
Buckland House, Dower Mews,
High Street, Berkhamsted HP4 2BL
Tel: +44 (0)161 804 8046

CLIENT

GRAFTONGATE

PROJECT

PENRHYN ROAD, MERSEYSIDE KNOWSLEY BUSINESS PARK

DRAWING TITLE

PROPOSED LEVELS

OUR PROJECT NUMBER 21065	DRAWING STATUS PRELIMINARY	OFFICE NORTH
SCALE @ A1 1 : 500	DATE 07/01/22	DRAWN BY JAM
DRAWING NO 21065-BGL-XX-XX-DR-S-00200	REV P05	