


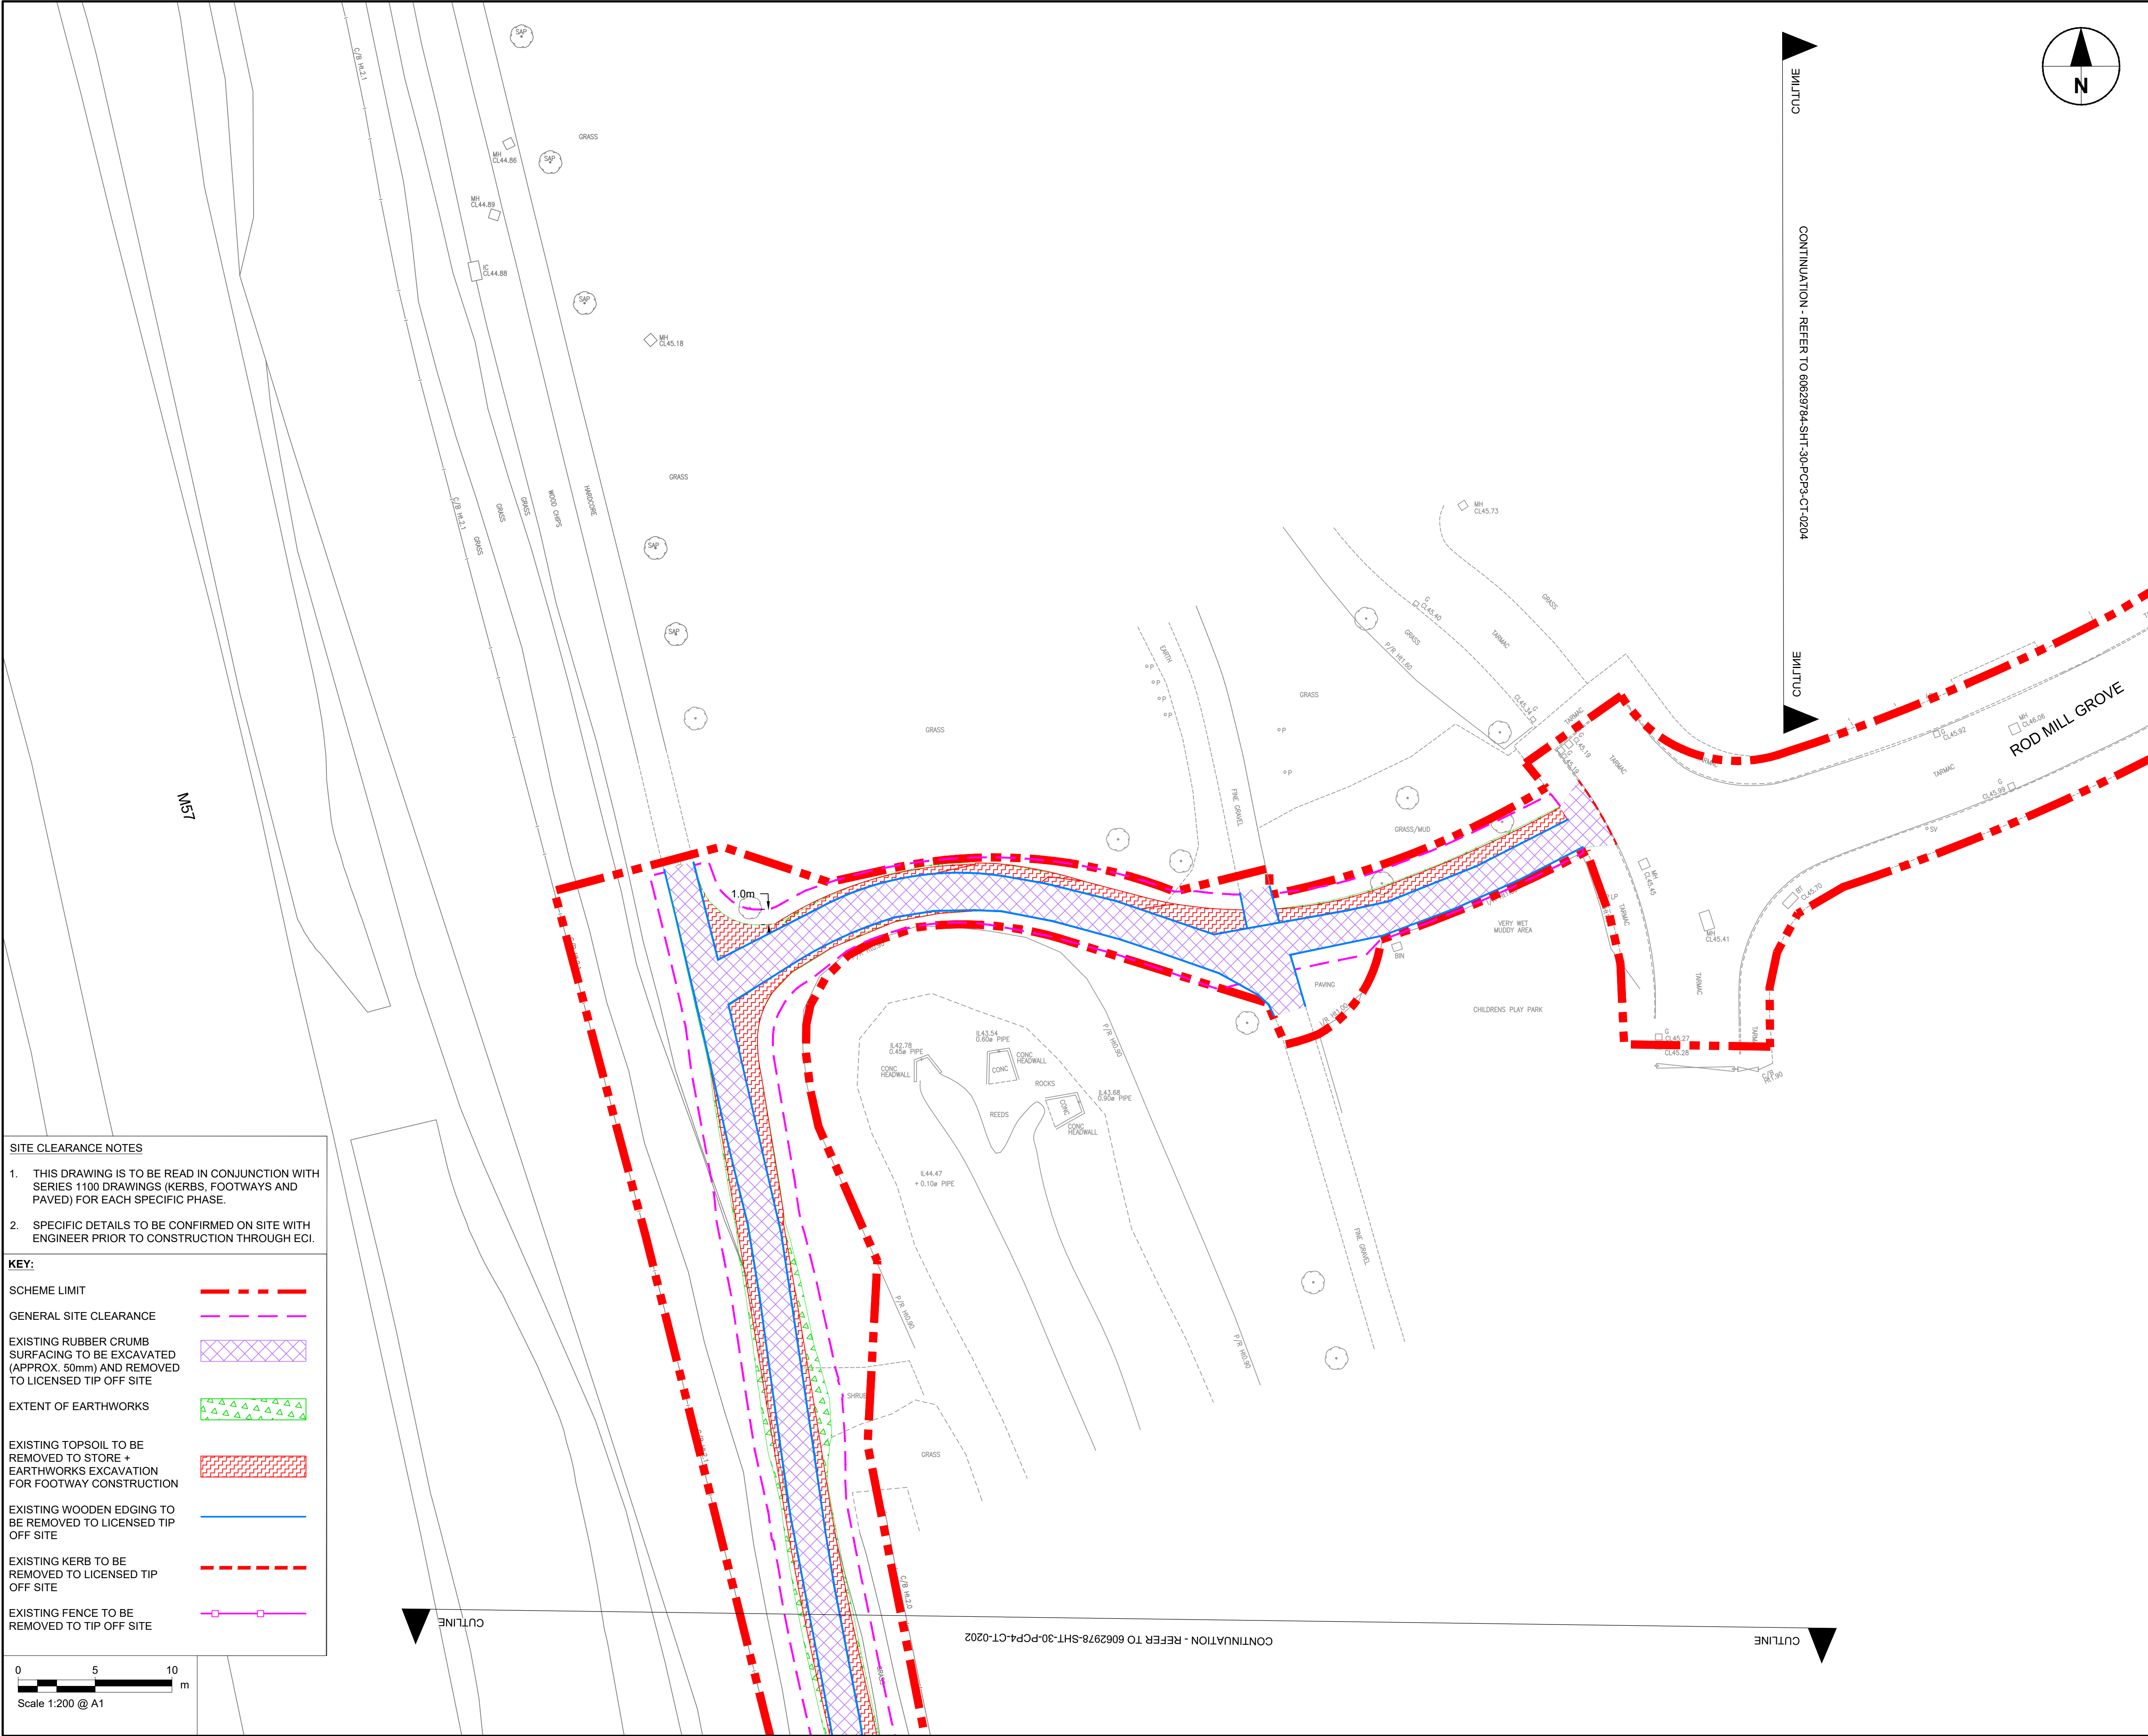

SITE CLEARANCE NOTES

1. THIS DRAWING IS TO BE READ IN CONJUNCTION WITH SERIES 1100 DRAWINGS (KERBS, FOOTWAYS AND PAVED) FOR EACH SPECIFIC PHASE.

2. SPECIFIC DETAILS TO BE CONFIRMED ON SITE WITH ENGINEER PRIOR TO CONSTRUCTION THROUGH ECI.

KEY:

SCHEME LIMIT

GENERAL SITE CLEARANCE

EXISTING RUBBER CRUMB SURFACING TO BE EXCAVATED (APPROX. 50mm) AND REMOVED TO LICENSED TIP OFF SITE

EXTENT OF EARTHWORKS

EXISTING TOPSOIL TO BE REMOVED TO STORE + EARTHWORKS EXCAVATION FOR FOOTWAY CONSTRUCTION

EXISTING WOODEN EDGING TO BE REMOVED TO LICENSED TIP OFF SITE

EXISTING KERB TO BE REMOVED TO LICENSED TIP OFF SITE

EXISTING FENCE TO BE REMOVED TO TIP OFF SITE

This drawing has been prepared for the use of AECOM's client. It may not be used, modified, reproduced or relied upon by third parties, except as agreed by AECOM or as required by law. AECOM accepts no responsibility, and denies any liability whatsoever, to any party that uses or relies on this drawing without AECOM's express written consent. Do not scale this document. All measurements must be obtained from the stated dimensions.

AECOM

PROJECT

PRESCOT TO CRANTON CYCLEWAY

CLIENT

Knowsley Council
Yorkon Buildings, Archway Road, Huyton,
L36 9YU
tel. 0151 489 6000
www.knowsley.gov.uk

CONSULTANT

AECOM
4th Floor, Merchants Court
2-12 Lord Street
Liverpool, L2 1TS
www.aecom.com

NOTES

1. TO BE READ IN CONJUNCTION WITH ALL OTHER RELEVANT DOCUMENTATION / INFORMATION.
2. DIMENSIONS AND LEVELS ARE IN METRES UNLESS OTHERWISE STATED.
3. DO NOT SCALE FROM THIS DRAWING, USE ONLY PRINTED DIMENSIONS.
4. ALL LEVELS RELATE TO ORDNANCE DATUM.
5. THIS DRAWING HAS BEEN PRODUCED USING TOPOGRAPHICAL SURVEY CARRIED OUT BY "MALCOLM HUGHES LAND SURVEYORS" IN MAY 2020 AND OS MAPPING RECEIVED FROM KNOWSLEY COUNCIL ON 9TH MARCH 2020.
6. REFER TO DRAWING NO. 60629784-SHT-30-PCP0-CT-0100 TO 0101 FOR SCHEME LOCATION PLAN.

DETAILED DESIGN

© CROWN COPYRIGHT AND DATABASE RIGHTS 2020 OS 100017655 YOU ARE PERMITTED TO USE THIS DATA SOLELY TO ENABLE YOU TO RESPOND TO, OR INTERACT WITH, THE ORGANISATION THAT PROVIDED YOU WITH THE DATA. YOU ARE NOT PERMITTED TO COPY, SUB-LICENCE, DISTRIBUTE OR SELL ANY OF THIS DATA TO THIRD PARTIES IN ANY FORM.

ISSUE/REVISION

D2	16.09.2021	DETAILED DESIGN
D1	09.04.2021	DETAILED DESIGN
I/R	DATE	DESCRIPTION

PROJECT NUMBER


60629784

SHEET TITLE

PHASE 4
GUARDRAIL AND BOLLARDS
(SHEET 1)

SHEET NUMBER

60629784-SHT-30-PCP4-CT-0401

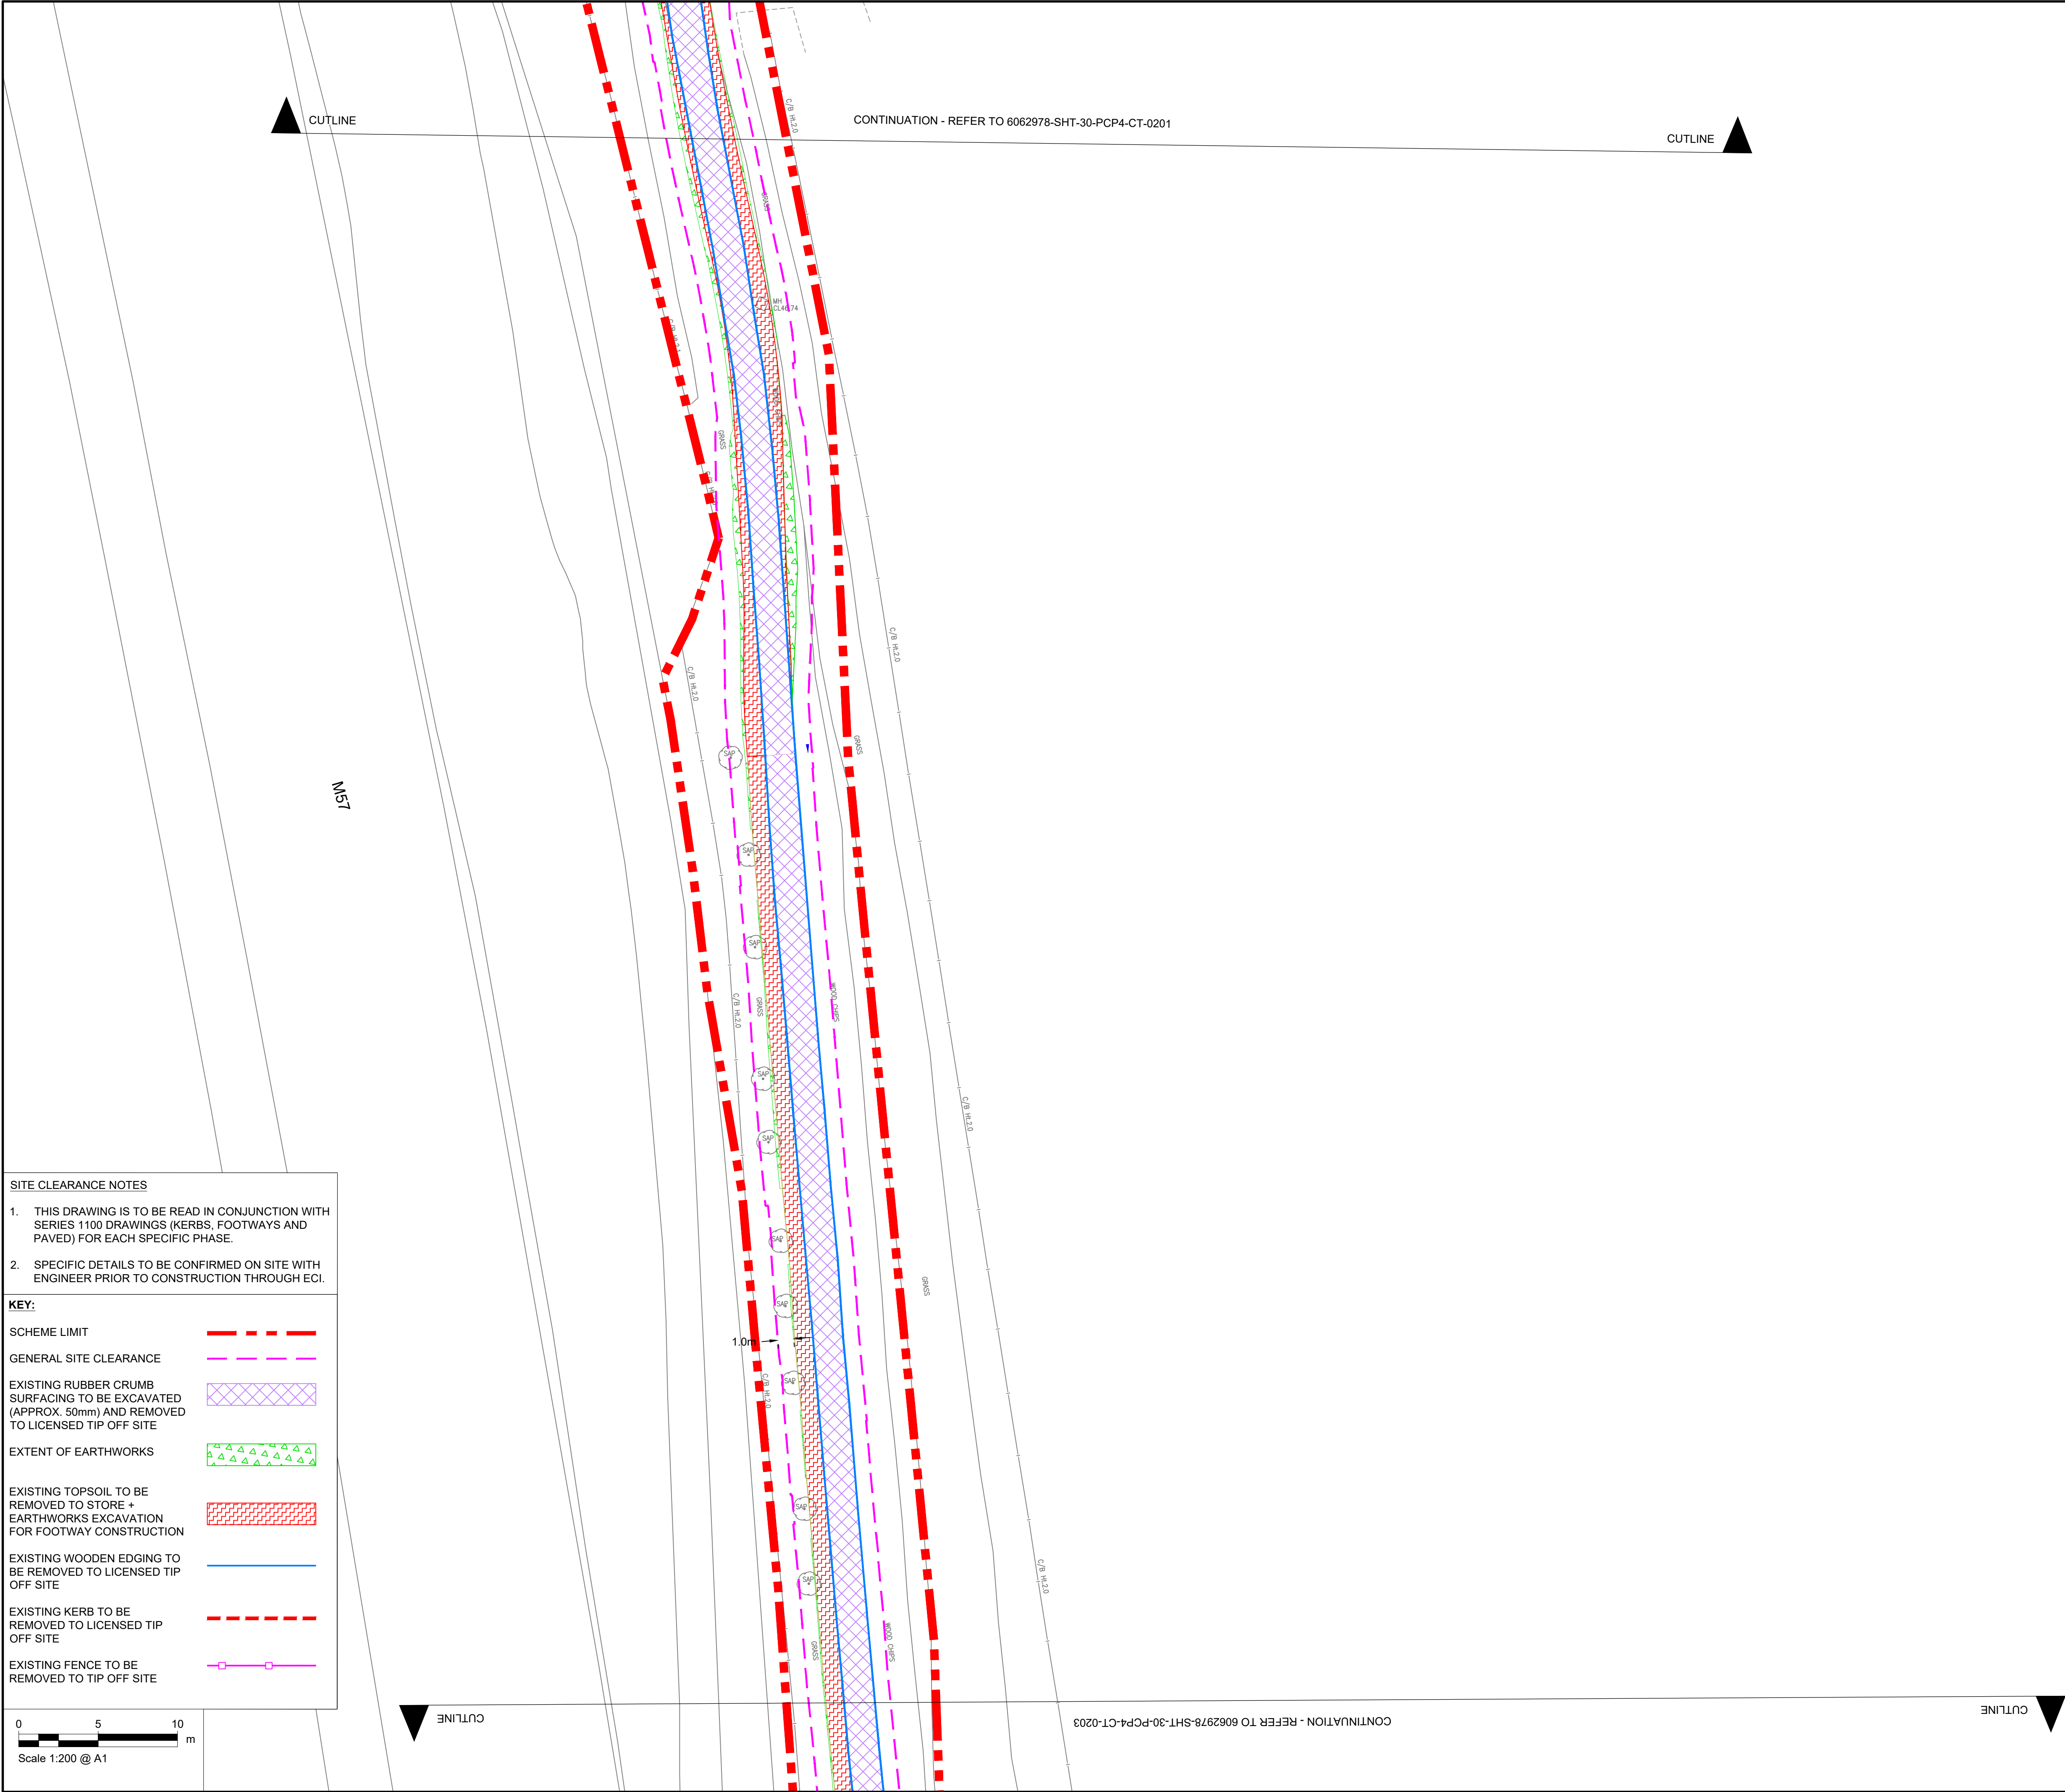

SITE CLEARANCE NOTES

1. THIS DRAWING IS TO BE READ IN CONJUNCTION WITH SERIES 1100 DRAWINGS (KERBS, FOOTWAYS AND PAVED) FOR EACH SPECIFIC PHASE.

2. SPECIFIC DETAILS TO BE CONFIRMED ON SITE WITH ENGINEER PRIOR TO CONSTRUCTION THROUGH ECI.

KEY:

SCHEME LIMIT

GENERAL SITE CLEARANCE

EXISTING RUBBER CRUMB SURFACING TO BE EXCAVATED (APPROX. 50mm) AND REMOVED TO LICENSED TIP OFF SITE

EXTENT OF EARTHWORKS

EXISTING TOPSOIL TO BE REMOVED TO STORE + EARTHWORKS EXCAVATION FOR FOOTWAY CONSTRUCTION

EXISTING WOODEN EDGING TO BE REMOVED TO LICENSED TIP OFF SITE

EXISTING KERB TO BE REMOVED TO LICENSED TIP OFF SITE

EXISTING FENCE TO BE REMOVED TO TIP OFF SITE

AECOM

PROJECT

**PRESCOT TO CRANTON
CYCLEWAY**

CLIENT

Knowsley Council

Knowsley Council
Yorkon Buildings, Archway Road, Huyton,
L36 9YU
tel. 0151 489 6000
www.knowsley.gov.uk

CONSULTANT

AECOM
4th Floor, Merchants Court
2-12 Lord Street
Liverpool, L2 1TS
www.aecom.com

NOTES

- TO BE READ IN CONJUNCTION WITH ALL OTHER RELEVANT DOCUMENTATION / INFORMATION.
- DIMENSIONS AND LEVELS ARE IN METRES UNLESS OTHERWISE STATED.
- DO NOT SCALE FROM THIS DRAWING, USE ONLY PRINTED DIMENSIONS.
- ALL LEVELS RELATE TO ORDNANCE DATUM.
- THIS DRAWING HAS BEEN PRODUCED USING TOPOGRAPHICAL SURVEY CARRIED OUT BY "MALCOLM HUGHES LAND SURVEYORS" IN MAY 2020 AND OS MAPPING RECEIVED FROM KNOWSLEY COUNCIL ON 9TH MARCH 2020.
- REFER TO DRAWING NO. 60629784-SHT-30-PCP0-CT-0100 TO 0101 FOR SCHEME LOCATION PLAN.

DETAILED DESIGN

© CROWN COPYRIGHT AND DATABASE RIGHTS 2020 OS 100017655 YOU ARE PERMITTED TO USE THIS DATA SOLELY TO ENABLE YOU TO RESPOND TO, OR INTERACT WITH, THE ORGANISATION THAT PROVIDED YOU WITH THE DATA. YOU ARE NOT PERMITTED TO COPY, SUB-LICENCE, DISTRIBUTE OR SELL ANY OF THIS DATA TO THIRD PARTIES IN ANY FORM.

ISSUE/REVISION

D2	16.09.2021	DETAILED DESIGN
D1	09.04.2021	DETAILED DESIGN
I/R	DATE	DESCRIPTION

PROJECT NUMBER

60629784


SHEET TITLE

**PHASE 4
GUARDRAIL AND BOLLARDS
(SHEET 2)**

SHEET NUMBER

60629784-SHT-30-PCP4-CT-0402

This drawing has been prepared for the use of AECOM's client. It may not be used, modified, reproduced or relied upon by third parties, except as agreed by AECOM or as required by law. AECOM accepts no responsibility, and denies any liability, whatsoever, to any party that uses or relies on this drawing without AECOM's express written consent. Do not scale this document. All measurements must be obtained from the stated dimensions.

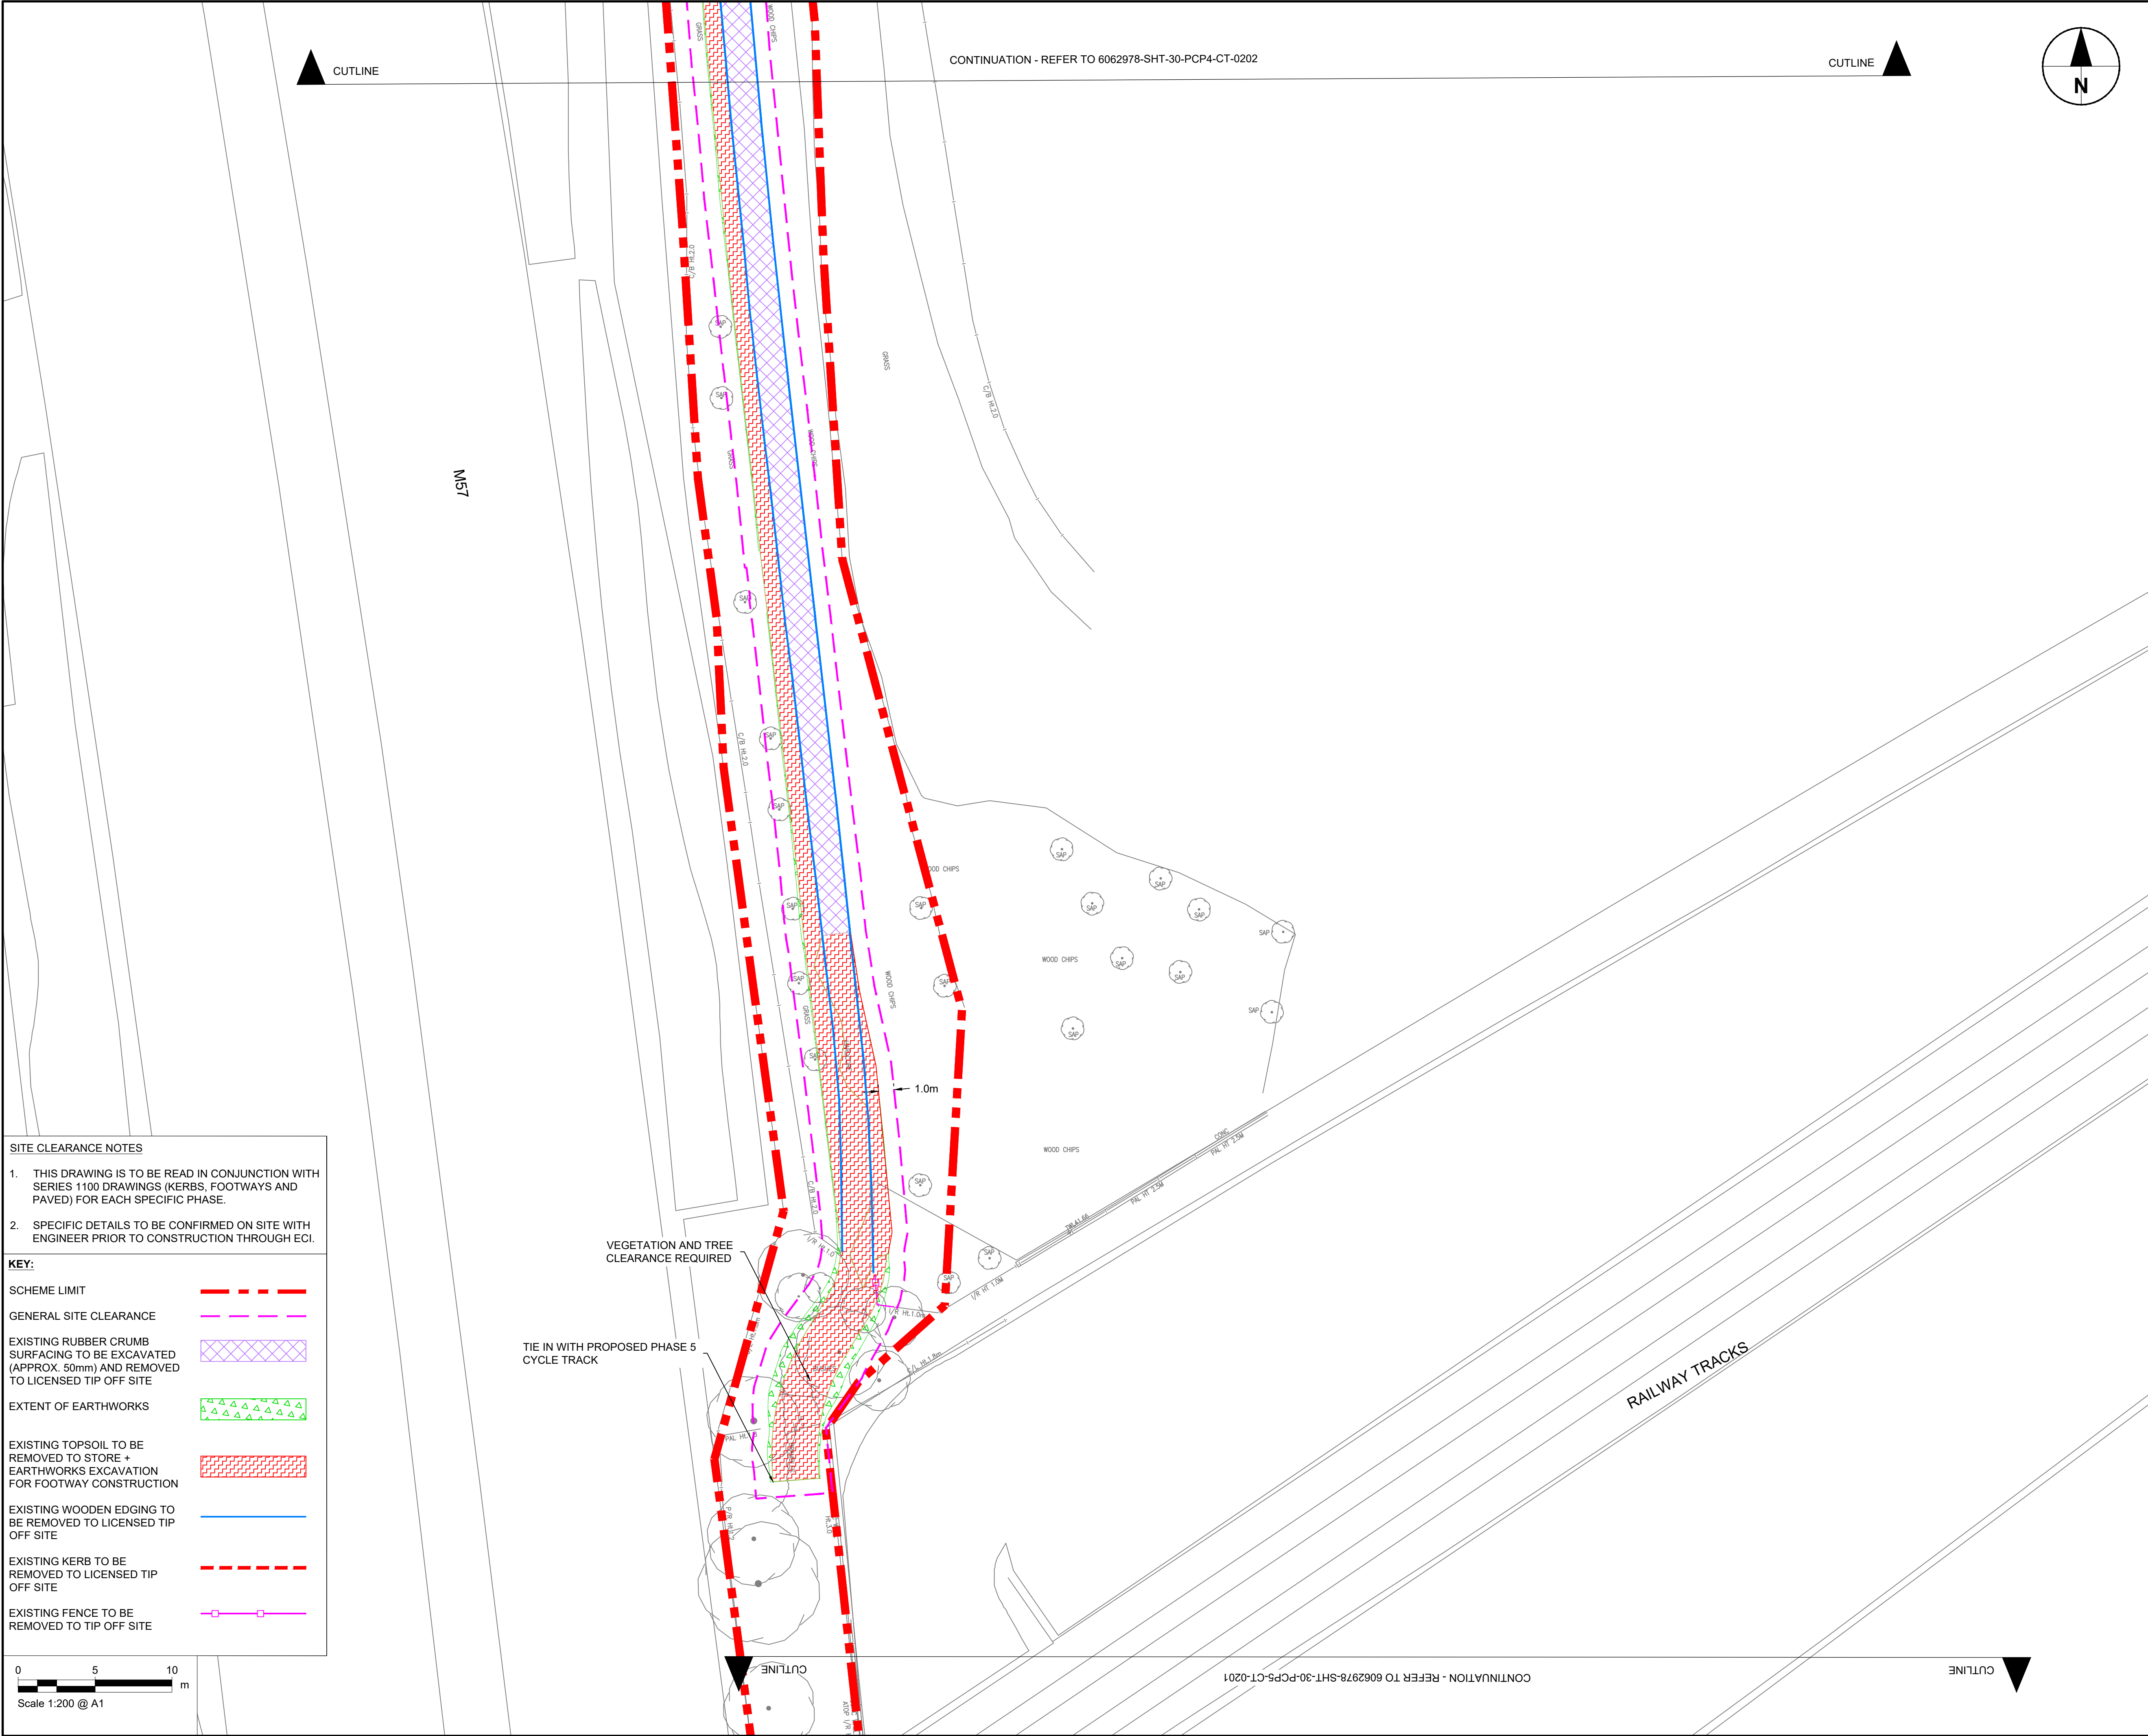


SITE CLEARANCE NOTES

- THIS DRAWING IS TO BE READ IN CONJUNCTION WITH SERIES 1100 DRAWINGS (KERBS, FOOTWAYS AND PAVED) FOR EACH SPECIFIC PHASE.
- SPECIFIC DETAILS TO BE CONFIRMED ON SITE WITH ENGINEER PRIOR TO CONSTRUCTION THROUGH ECI.

KEY:

SCHEME LIMIT	
GENERAL SITE CLEARANCE	
EXISTING RUBBER CRUMB SURFACING TO BE EXCAVATED (APPROX. 50mm) AND REMOVED TO LICENSED TIP OFF SITE	
EXTENT OF EARTHWORKS	
EXISTING TOPSOIL TO BE REMOVED TO STORE + EARTHWORKS EXCAVATION FOR FOOTWAY CONSTRUCTION	
EXISTING WOODEN EDGING TO BE REMOVED TO LICENSED TIP OFF SITE	
EXISTING KERB TO BE REMOVED TO LICENSED TIP OFF SITE	
EXISTING FENCE TO BE REMOVED TO TIP OFF SITE	

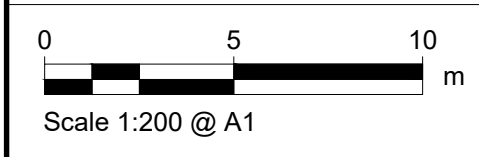

This drawing has been prepared for the use of AECOM's client. It may not be used, modified, reproduced or relied upon by third parties, except as agreed by AECOM or as required by law. AECOM accepts no responsibility, and denies any liability, whatsoever, to any party that uses or relies on this drawing without AECOM's express written consent. Do not scale this document. All measurements must be obtained from the stated dimensions.

PROJECT
PRESCOT TO CRANTON CYCLEWAY

CLIENT

Knowsley Council

Knowsley Council
Yorkon Buildings, Archway Road, Huyton,
L36 9YU
tel. 0151 489 6000
www.knowsley.gov.uk

CONSULTANT

AECOM
4th Floor, Merchants Court
2-12 Lord Street
Liverpool, L2 1TS
www.aecom.com

NOTES

- TO BE READ IN CONJUNCTION WITH ALL OTHER RELEVANT DOCUMENTATION / INFORMATION.
- DIMENSIONS AND LEVELS ARE IN METRES UNLESS OTHERWISE STATED.
- DO NOT SCALE FROM THIS DRAWING, USE ONLY PRINTED DIMENSIONS.
- ALL LEVELS RELATE TO ORDNANCE DATUM.
- THIS DRAWING HAS BEEN PRODUCED USING TOPOGRAPHICAL SURVEY CARRIED OUT BY "MALCOLM HUGHES LAND SURVEYORS" IN MAY 2020 AND OS MAPPING RECEIVED FROM KNOWSLEY COUNCIL ON 9TH MARCH 2020.
- REFER TO DRAWING NO. 60629784-SHT-30-PCP0-CT-0100 TO 0101 FOR SCHEME LOCATION PLAN.

DETAILED DESIGN

© CROWN COPYRIGHT AND DATABASE RIGHTS 2020 OS 100017655 YOU ARE PERMITTED TO USE THIS DATA SOLELY TO ENABLE YOU TO RESPOND TO, OR INTERACT WITH, THE ORGANISATION THAT PROVIDED YOU WITH THE DATA. YOU ARE NOT PERMITTED TO COPY, SUB-LICENCE, DISTRIBUTE OR SELL ANY OF THIS DATA TO THIRD PARTIES IN ANY FORM.

ISSUE/REVISION

D2	16.09.2021	DETAILED DESIGN
D1	09.04.2021	DETAILED DESIGN
I/R	DATE	DESCRIPTION

PROJECT NUMBER

60629784

SHEET TITLE

PHASE 4
GUARDRAIL AND BOLLARDS
(SHEET 3)

SHEET NUMBER

60629784-SHT-30-PCP4-CT-0403