


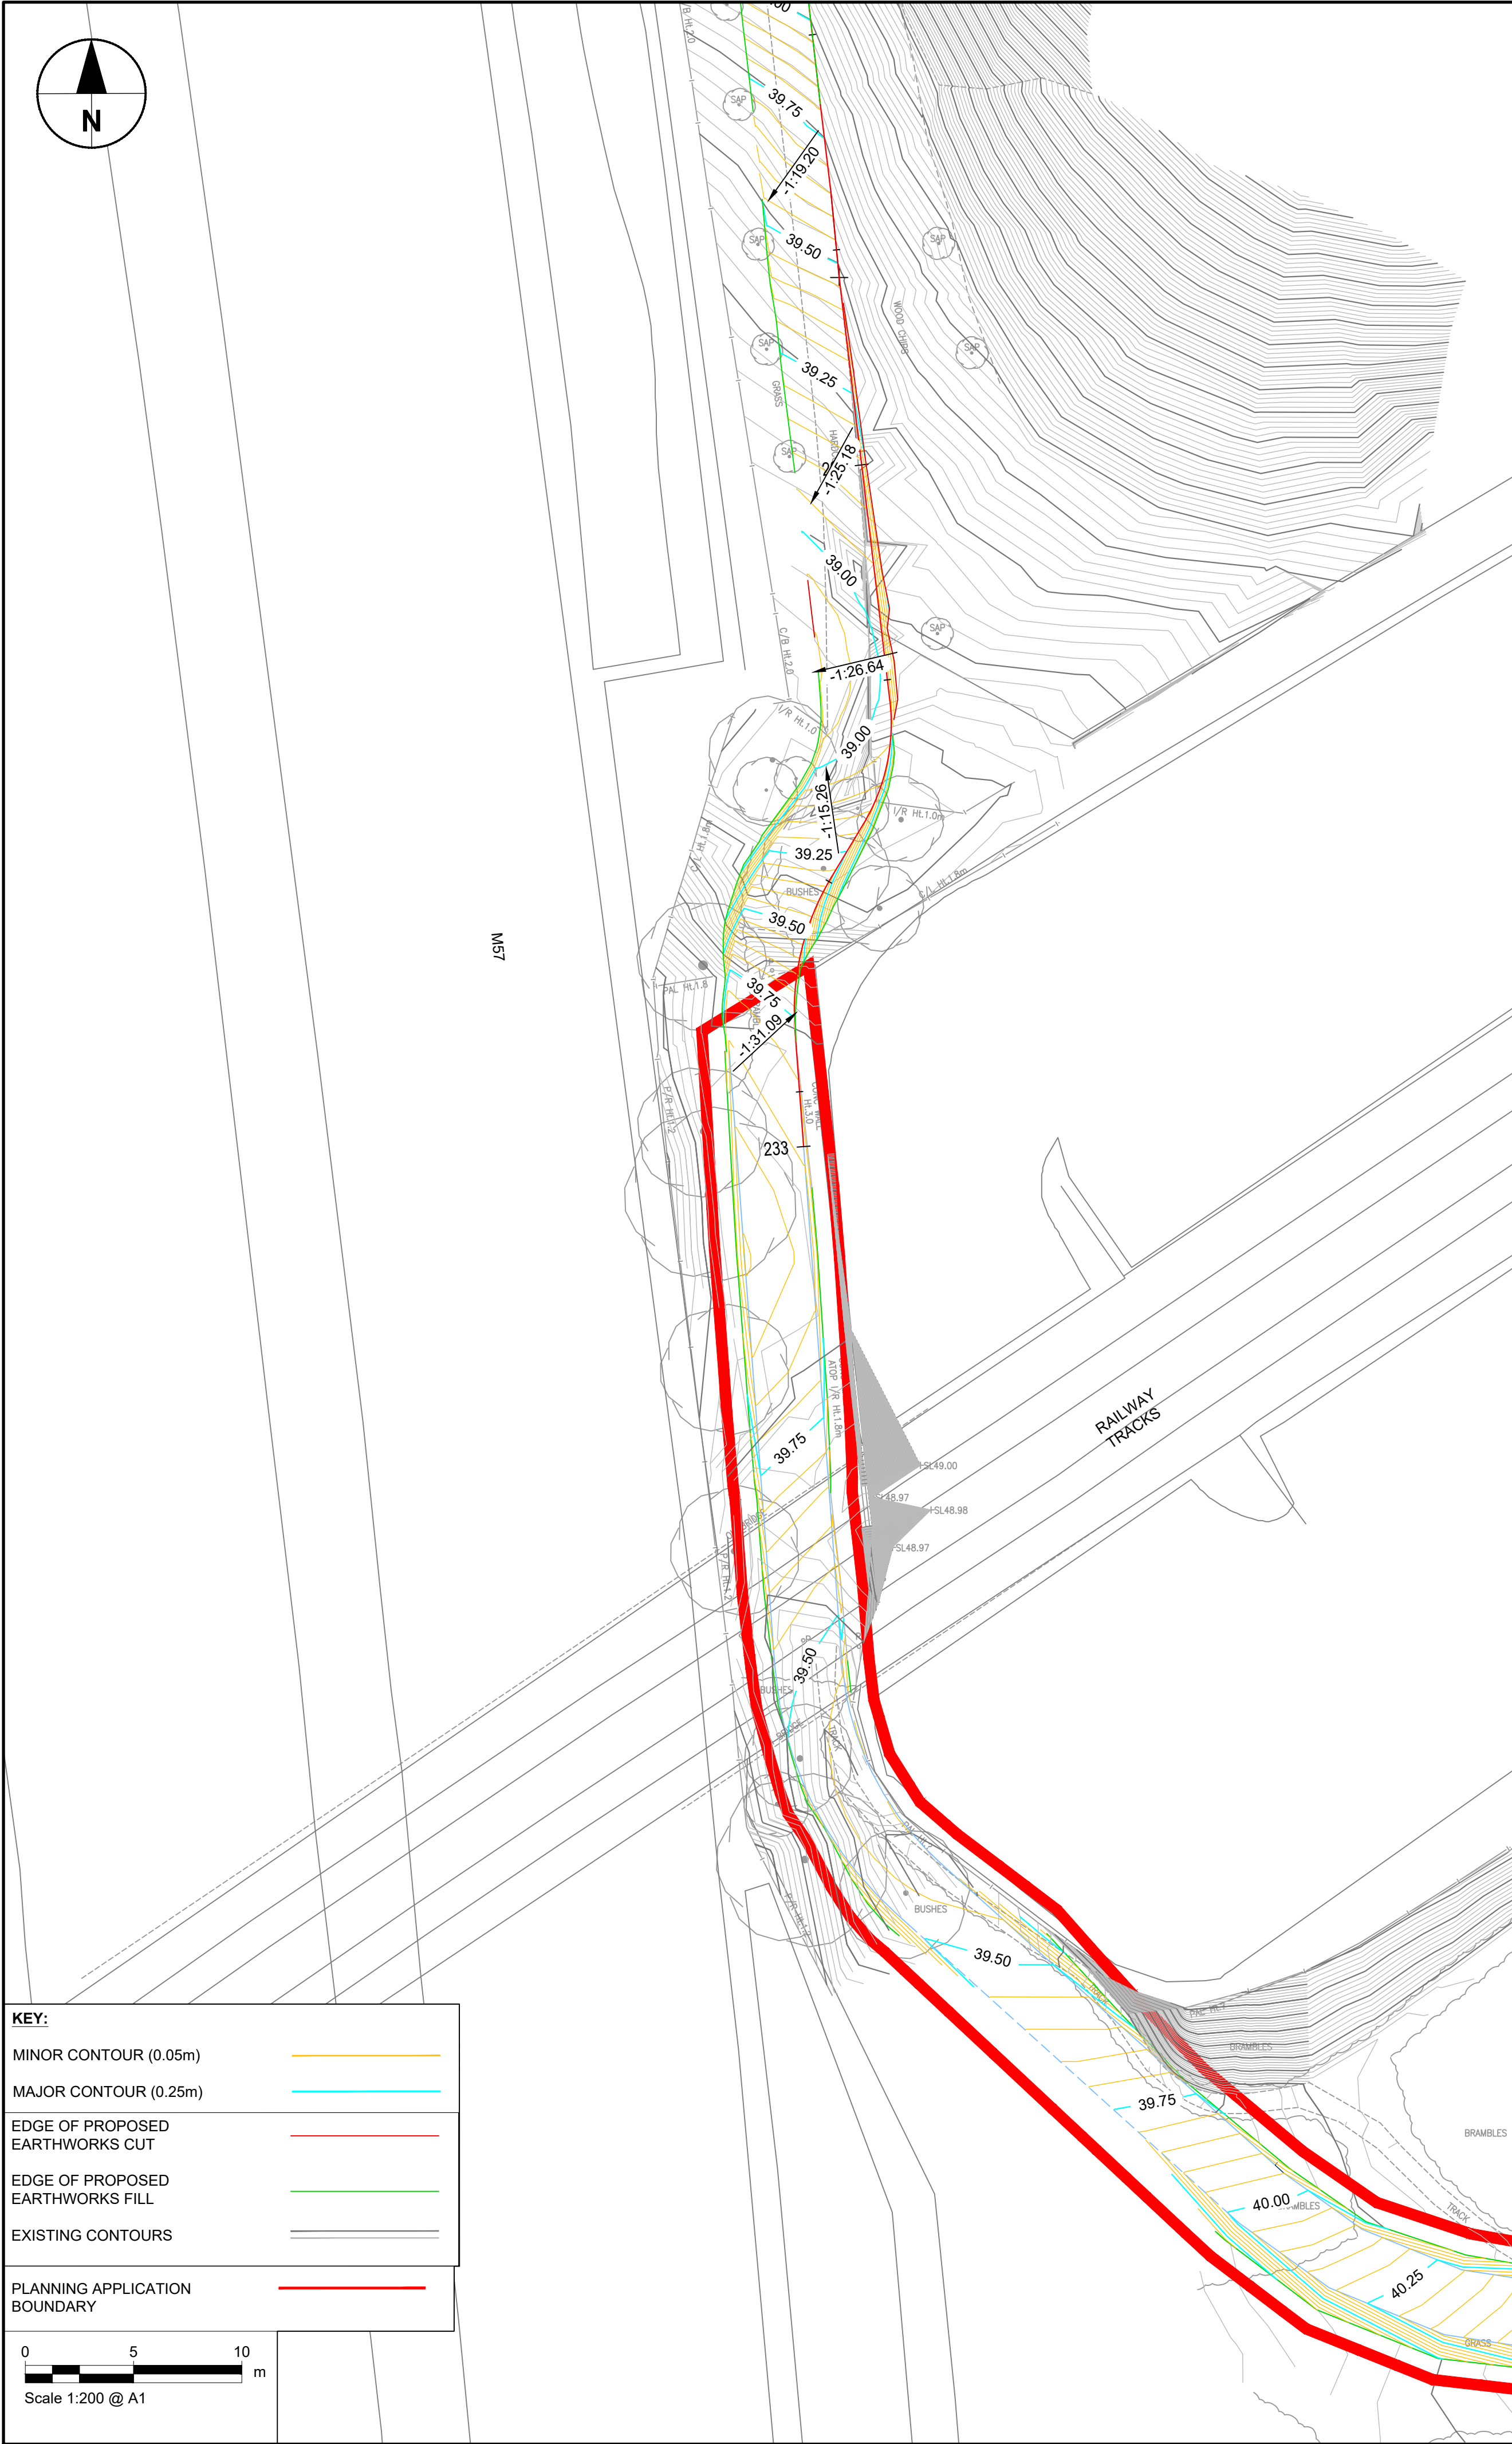


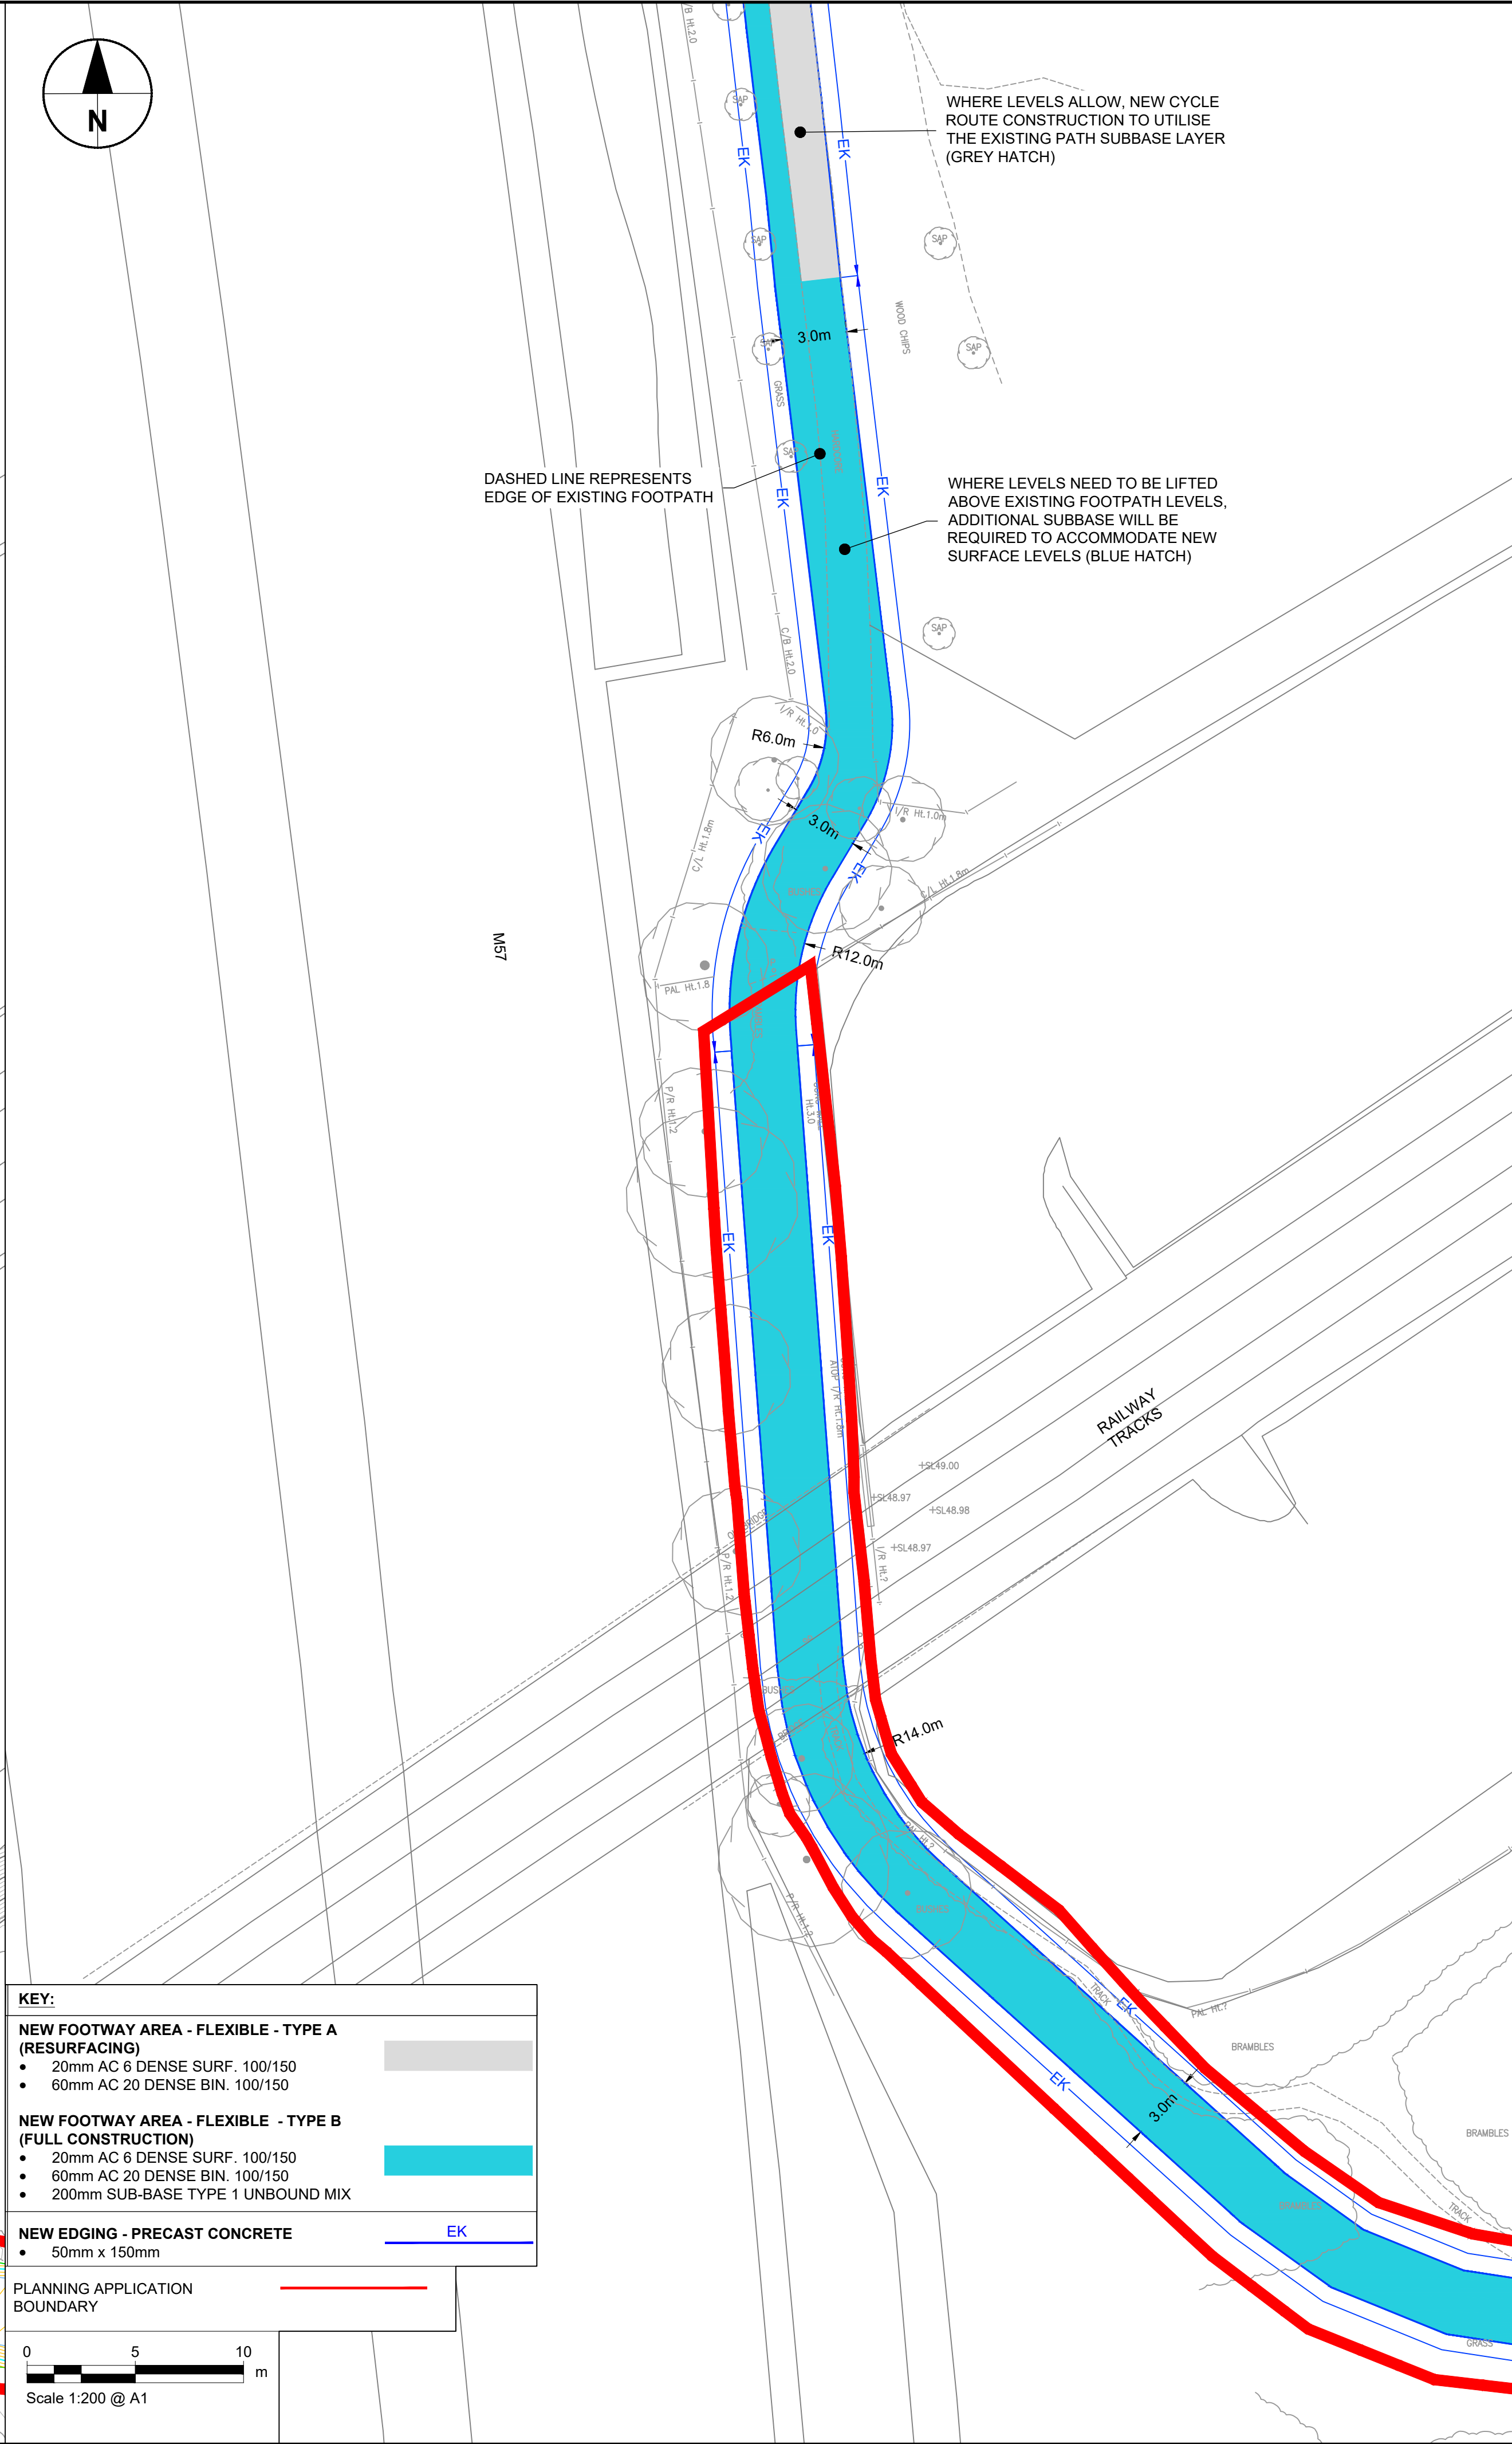

KEY:	
MINOR CONTOUR (0.05m)	
MAJOR CONTOUR (0.25m)	
EDGE OF PROPOSED EARTHWORKS CUT	
EDGE OF PROPOSED EARTHWORKS FILL	
EXISTING CONTOURS	
PLANNING APPLICATION BOUNDARY	

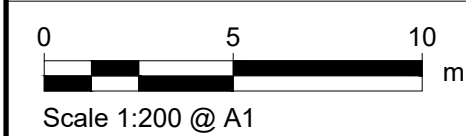

KEY:	
NEW FOOTWAY AREA - FLEXIBLE - TYPE A (RESURFACING)	
• 20mm AC 6 DENSE SURF. 100/150	
• 60mm AC 20 DENSE BIN. 100/150	
NEW FOOTWAY AREA - FLEXIBLE - TYPE B (FULL CONSTRUCTION)	
• 20mm AC 6 DENSE SURF. 100/150	
• 60mm AC 20 DENSE BIN. 100/150	
• 200mm SUB-BASE TYPE 1 UNBOUND MIX	
NEW EDGING - PRECAST CONCRETE	
• 50mm x 150mm	
PLANNING APPLICATION BOUNDARY	

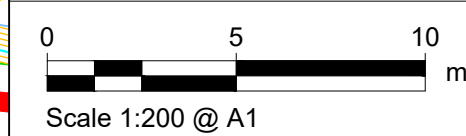

This drawing has been prepared for the use of AECOM's client. It may not be used, modified, reproduced or relied upon by third parties, except as agreed by AECOM or as required by law. AECOM accepts no responsibility, and denies any liability whatsoever, to any party that uses or relies on this drawing without AECOM's express written consent. All measurements must be obtained from the stated dimensions.

AECOM

PROJECT

PRESCOT TO CRANTON
CYCLEWAY

CLIENT



Knowsley Council
Yorkon Buildings, Archway Road, Huyton,
L36 9YU
tel. 0151 489 6000
www.knowsley.gov.uk

CONSULTANT

AECOM
4th Floor, Merchants Court
2-12 Lord Street
Liverpool, L2 1TS
www.aecom.com

NOTES

1. TO BE READ IN CONJUNCTION WITH ALL OTHER RELEVANT DOCUMENTATION / INFORMATION.
2. DIMENSIONS AND LEVELS ARE IN METRES UNLESS OTHERWISE STATED.
3. DO NOT SCALE FROM THIS DRAWING, USE ONLY PRINTED DIMENSIONS.
4. ALL LEVELS RELATE TO ORDNANCE DATUM.
5. THIS DRAWING HAS BEEN PRODUCED USING TOPOGRAPHICAL SURVEY CARRIED OUT BY "MALCOLM HUGHES LAND SURVEYORS" IN MAY 2020 AND OS MAPPING RECEIVED FROM KNOWSLEY COUNCIL ON 9TH MARCH 2020.
6. REFER TO DRAWING NO. 60629784-SHT-30-PCP0-CT-0100 TO 0101 FOR SCHEME LOCATION PLAN.
7. FOR DESIGN PROPOSALS, REFER TO DRAWINGS 60629784-SHT-30-PCP5-CT-0101 TO 0104.

FOR INFORMATION

© CROWN COPYRIGHT AND DATABASE RIGHTS 2020 OS 100017655 YOU ARE PERMITTED TO USE THIS DATA SOLELY TO ENABLE YOU TO RESPOND TO, OR INTERACT WITH, THE ORGANISATION THAT PROVIDED YOU WITH THE DATA. YOU ARE NOT PERMITTED TO COPY, SUB-LICENCE, DISTRIBUTE OR SELL ANY OF THIS DATA TO THIRD PARTIES IN ANY FORM.

ISSUE/REVISION

NO.	DATE	DESCRIPTION
11	22/09/2021	FOR INFORMATION
I/R	DATE	DESCRIPTION

PROJECT NUMBER

60629784

SHEET TITLE

PHASE 4 & 5 TRANSITION
(CONTOURS AND FOOTWAY SPEC) WITH
PLANNING APPLICATION BOUNDARY

SHEET NUMBER

60629784-SKE-30-PC-CT-0012