

Area Schedule (GIA)		
Name	Area	
	Metric	Imperial
Level 0		
GIA - Proposed Extension	5,600.00 m²	60,278 ft²
	5,600.00 m²	60,278 ft²

Drawing Status

PLANNING

This drawing is © C4 Projects and is not to be copied, reproduced or re-distributed either in whole or in part without the prior written permission of the originator.

The originator shall have no responsibility for any liability, loss, cost, damage or expense arising from or relating to any use of this document other than for its intended purpose on this project.

This drawing shall be read in conjunction with all other relevant drawings, specifications and associated documentation. Any discrepancies, errors or omissions are to be reported to the originator before proceeding with work.

All dimensions are to be checked on site by the contractor prior to proceeding with any work. This drawing shall not be scaled to ascertain any dimensions, work to figured dimensions only.

DISCLAIMER
When this drawing is issued in CAD, it is an uncontrolled version issued for information only, to enable the recipient to prepare their own documents/ drawings for which they are solely responsible.

SOFTWARE INTEROPERABILITY
C4 Projects prepared this drawing using Autodesk REVIT.

C4 Projects does not accept liability for any loss or degradation of any information held in the drawing resulting from the translation from the original file format to any other file format or from the recipients reading of it in any other programme.

Hazard Identification		
ref	hazard	date

NOTE: All dimensions of existing building to be checked on site prior to construction

P5	LAD's reduced in number to suit site alterations	CIH	30.06.22	
P4	Updates following client comments	II	27.08.20	DC
P3	Updates following client comments	II	19.08.20	DC
P2	General Updates to layout	II	29.07.20	DC
P1	First Issue of Drawing	II	16.07.20	DC

Rev	Revision Details	Drawn	Date	Checked
-----	------------------	-------	------	---------

C4 Projects

Quayside,
Wilderspool Business Park,
Stockton Heath,
WA4 6HL
t: 01925 751 852
e: info@c4projects.co.uk
www.c4projects.co.uk

Project Management • Architecture • Building Surveying • Cost Consultancy

Client

Dams Furniture

Project

Proposed Extension to Dams Furniture Knowsley

Drawing Title


GA Plan as Proposed Level 00

Status Purpose of Issue

S2 SUITABLE FOR INFORMATION

Drawn by	II	Created	16.07.20
C4 Job no.	20029	Scale	1 : 500 @ A2

Drg no.	Rev
20029-C4P-B1-00-DR-A-2000	P5

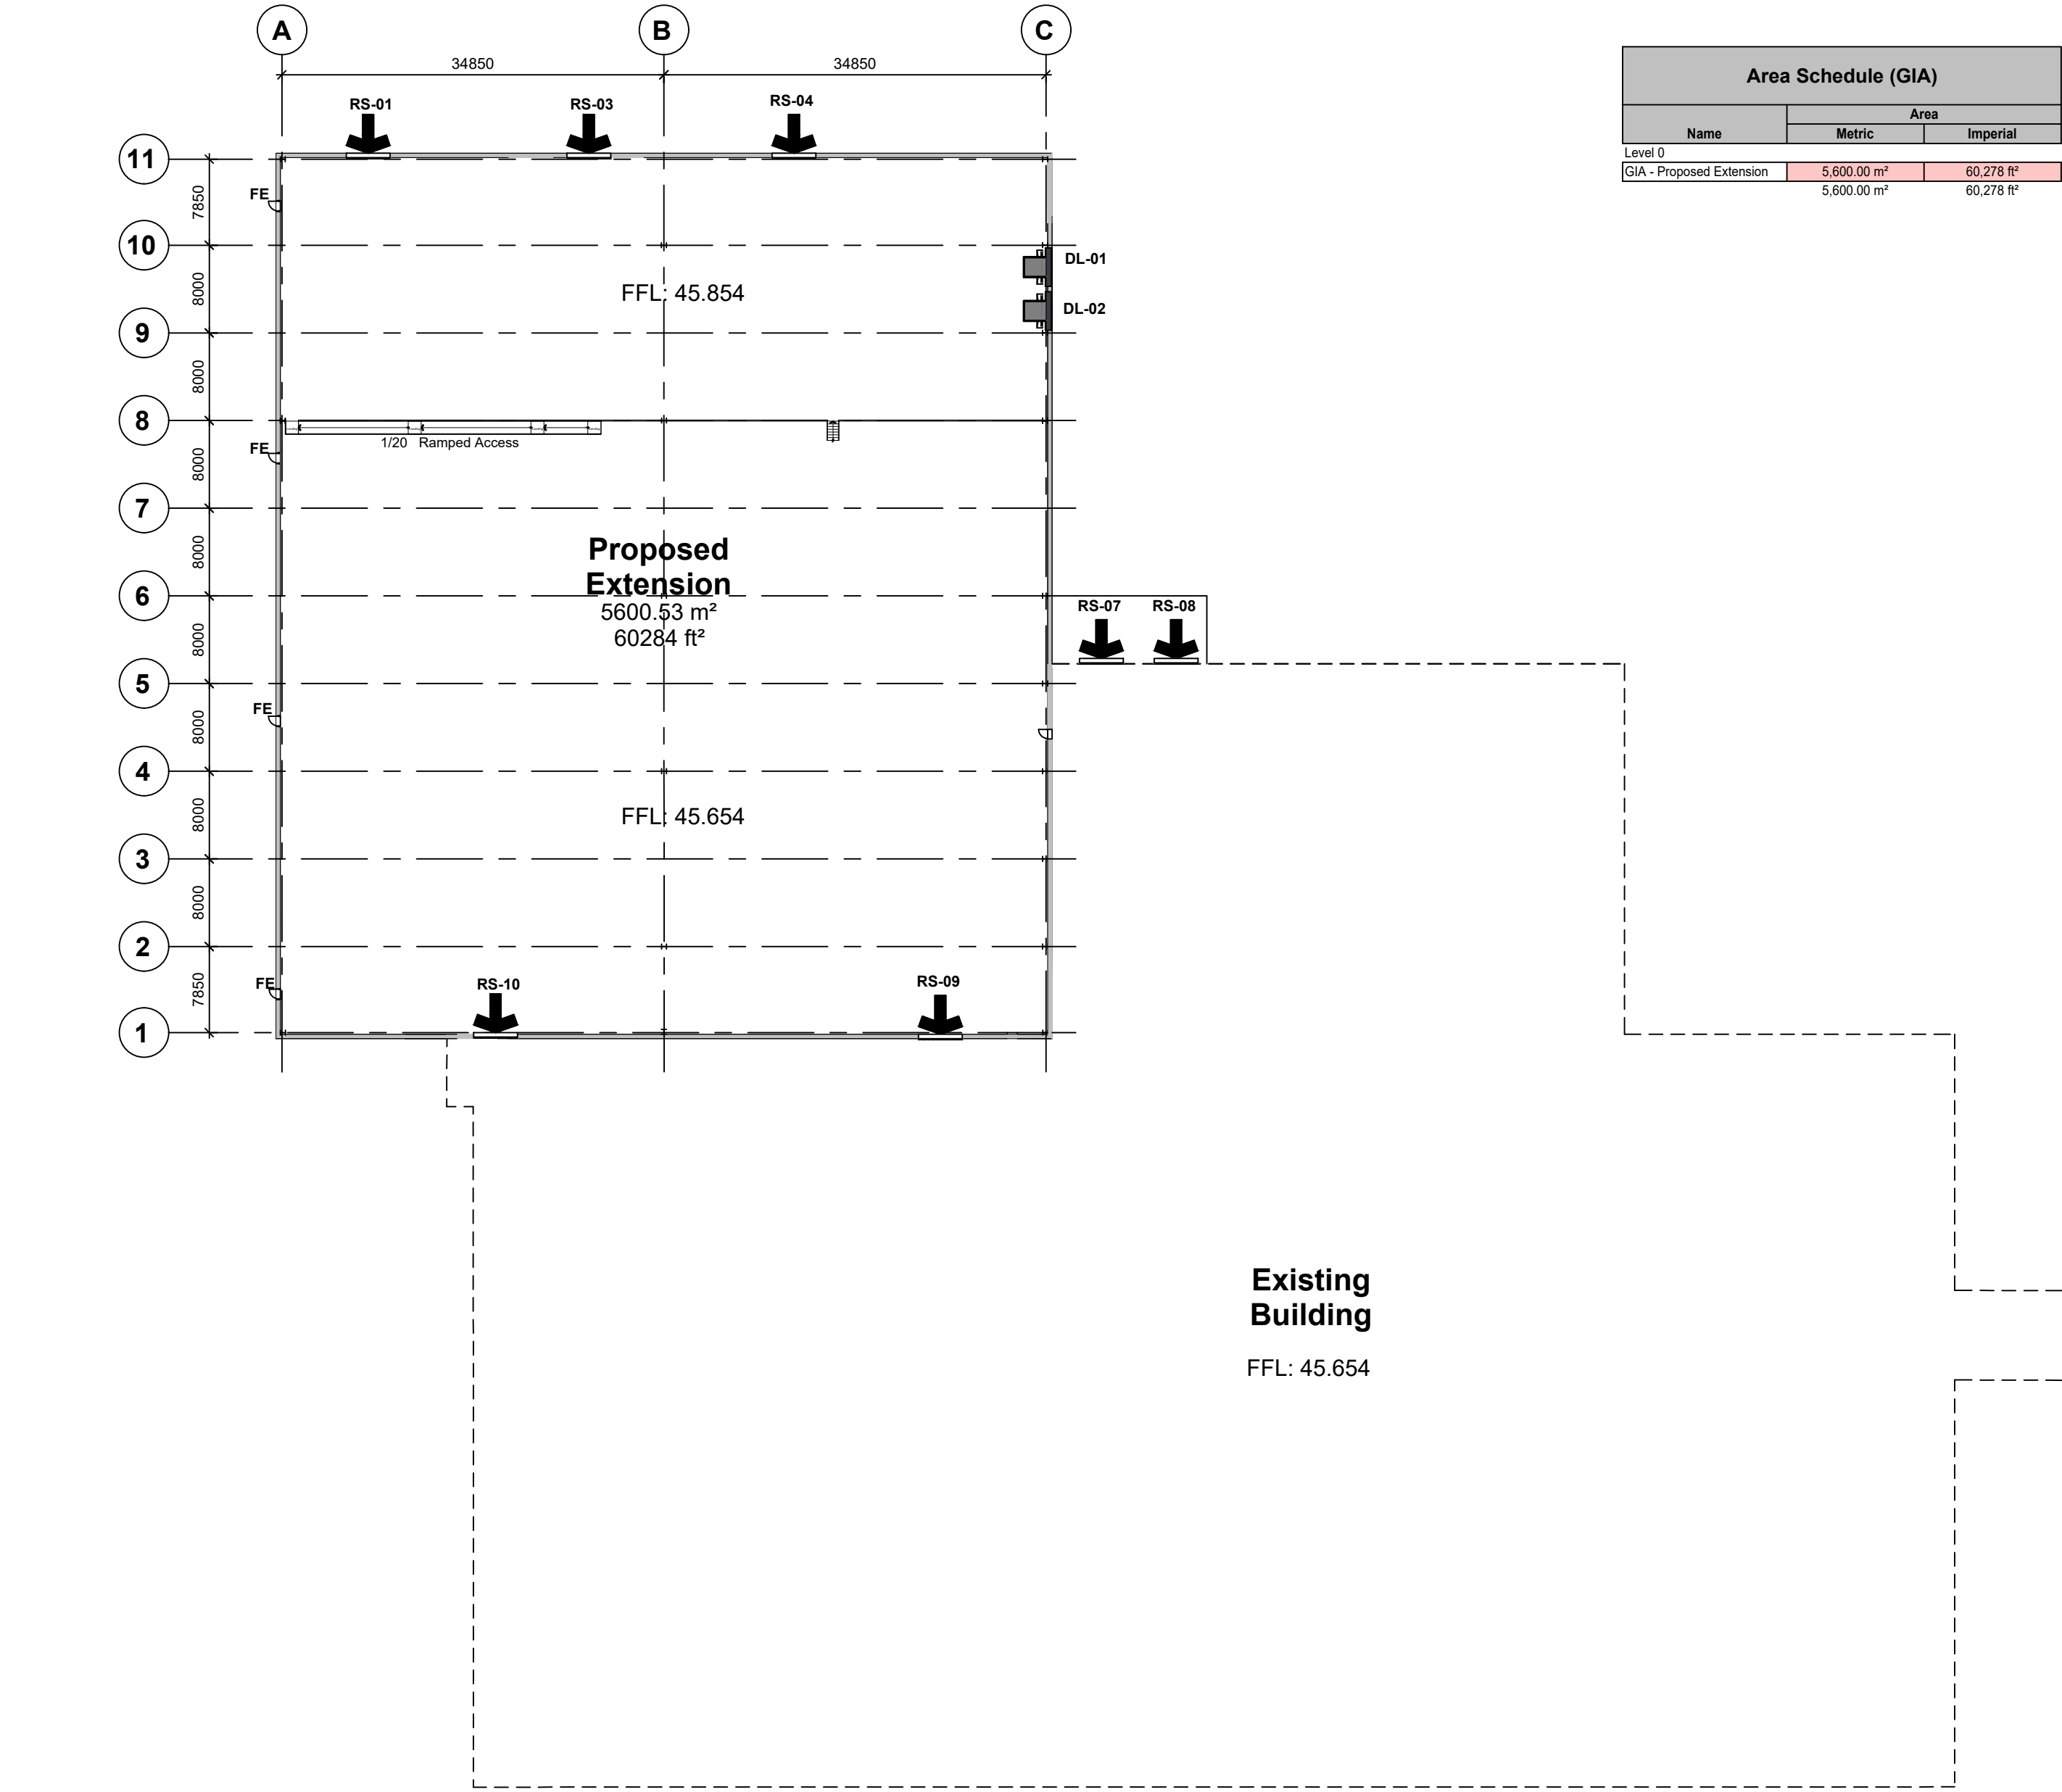

1 20-00_GA Plan as Proposed - Level 00
1 : 500