


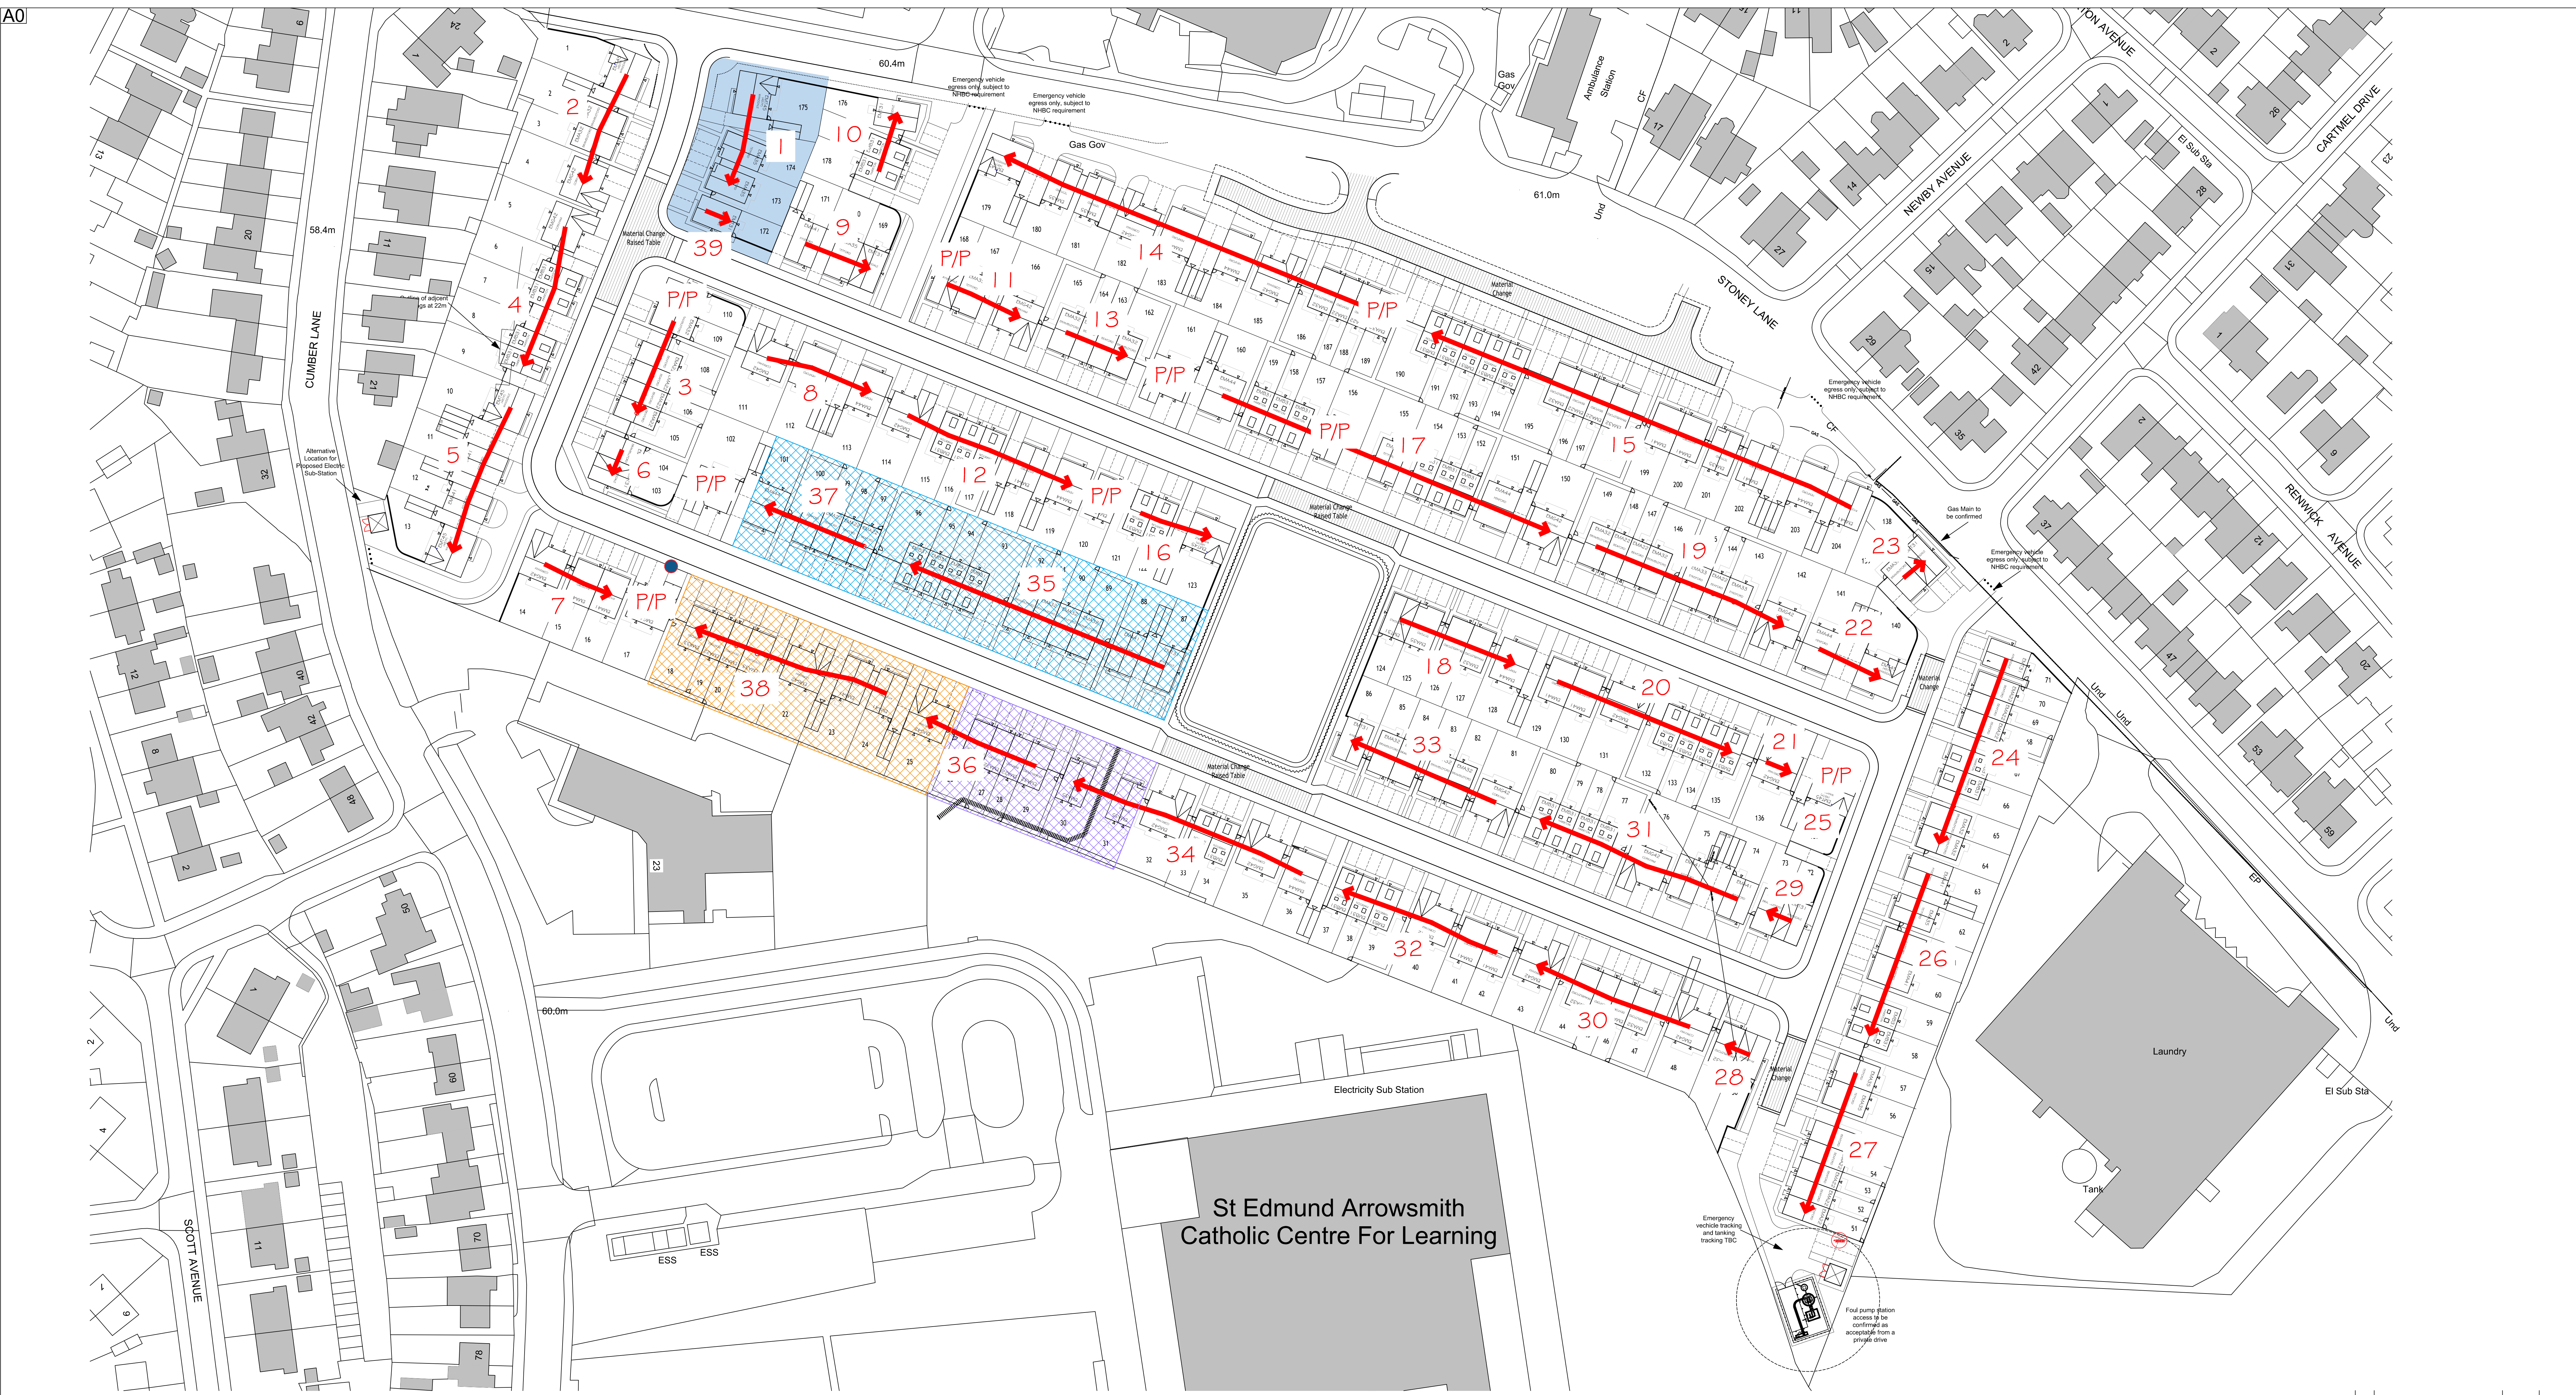

NORTH

KEY

- Site Boundary
- Build Route
- Sales Area
- Clean Stone Lay-down Area
- Compound
- Car Park
- Wheel Washing Facility

A		Wheel washing facility shown.		03.03.26	BB
Rev	Description	Date	Initial		
Revisions					

Taylor Wimpey North West
Washington House, Birchwood Park,
Warrington, Cheshire WA3 6GR
Tel 01524 848 150 Fax 01525 849 501
www.taylorwimpey.com

Former Glen Dimplex
LAND OFF STONEY LANE,
WHISTON, KNOWSLEY
BUILD ROUTE PLAN

PLANNING			
DATE: 18/08/25	BY: BB	CHECKED BY: BB	DATE: 18/08/25
DRAWING NUMBER			
22970	BRP	01	A