


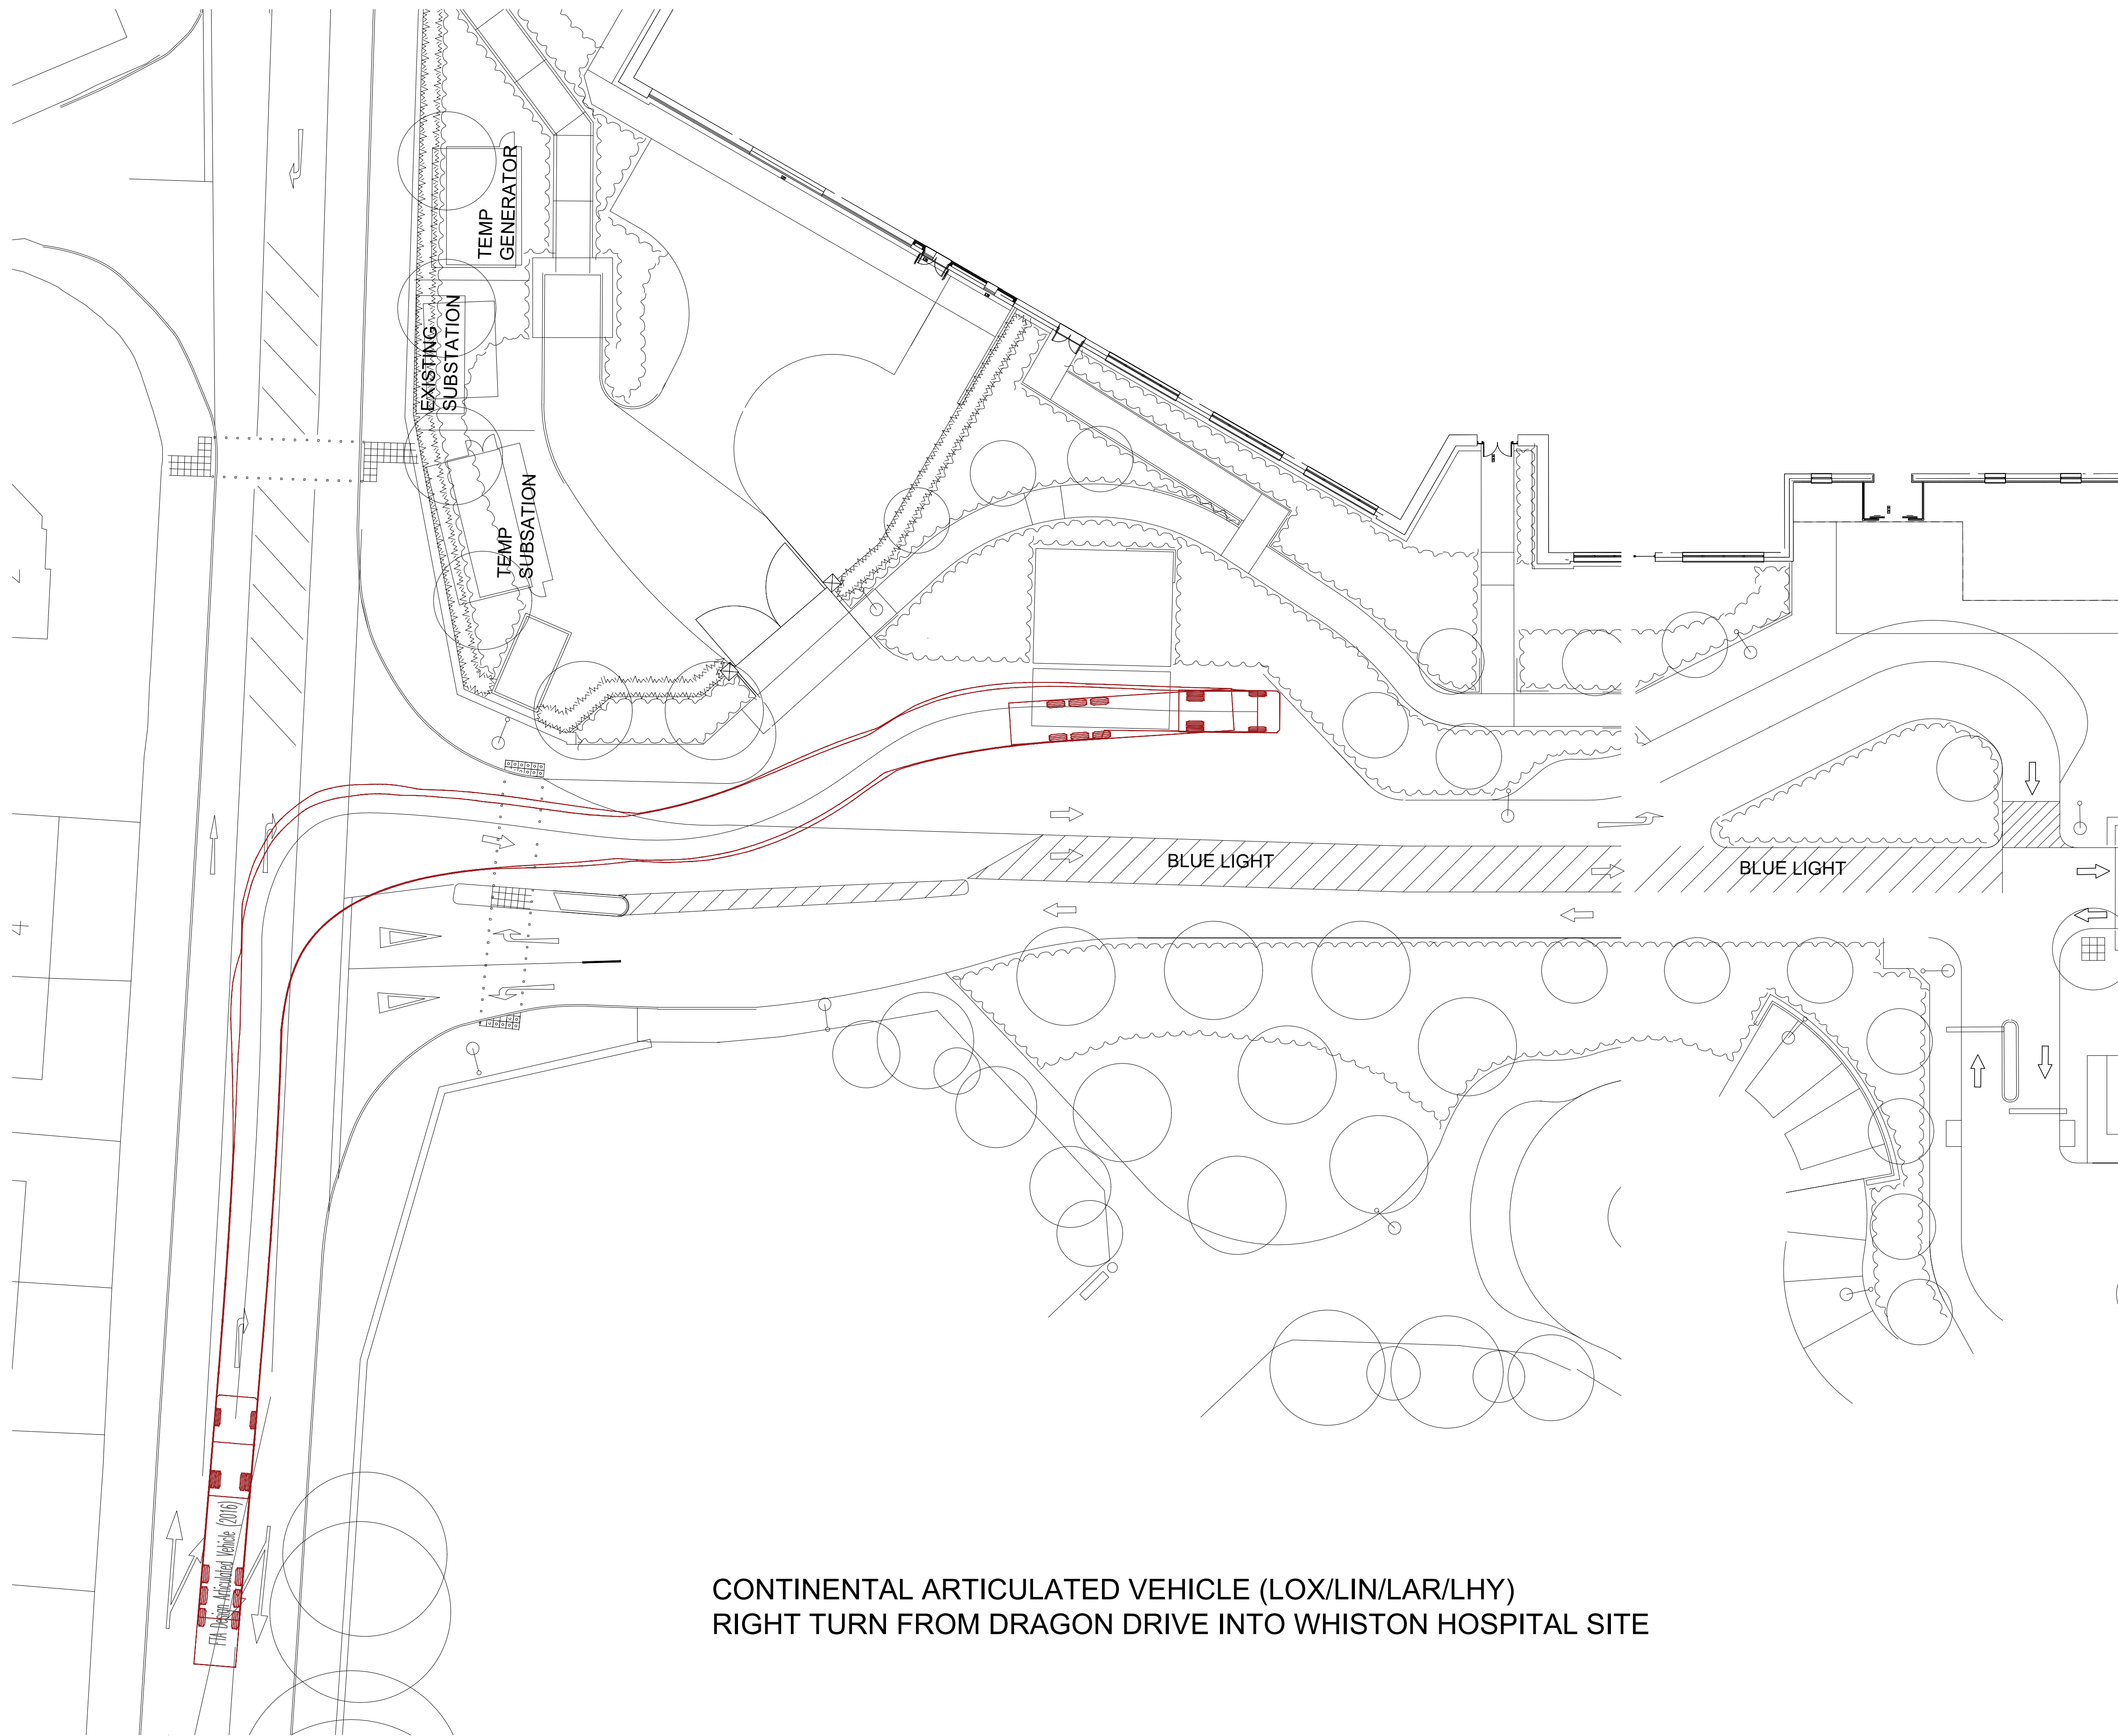

CONTINENTAL ARTICULATED VEHICLE (LOX/LIN/LAR/LHY)
RIGHT TURN FROM DRAGON DRIVE INTO WHISTON HOSPITAL SITE

REV	DATE	DESCRIPTION	BY
FOR INFORMATION			
 Consulting Civil & Structural Engineers Egerton house 2 Tower Road Birkenhead CH41 1FN tel 0151 650 6905 fax 0151 650 6951			
Client —			
Project WHISTON HOSPITAL			
Drawing title VEHICLE TRACKING SHEET 1 OF 3			
Scale at A1	NTS	Drawing number	
Drawn by	SAC	2021-030-01	
Date	APR 21	Revision suffix	
Checked by	SPM	—	