


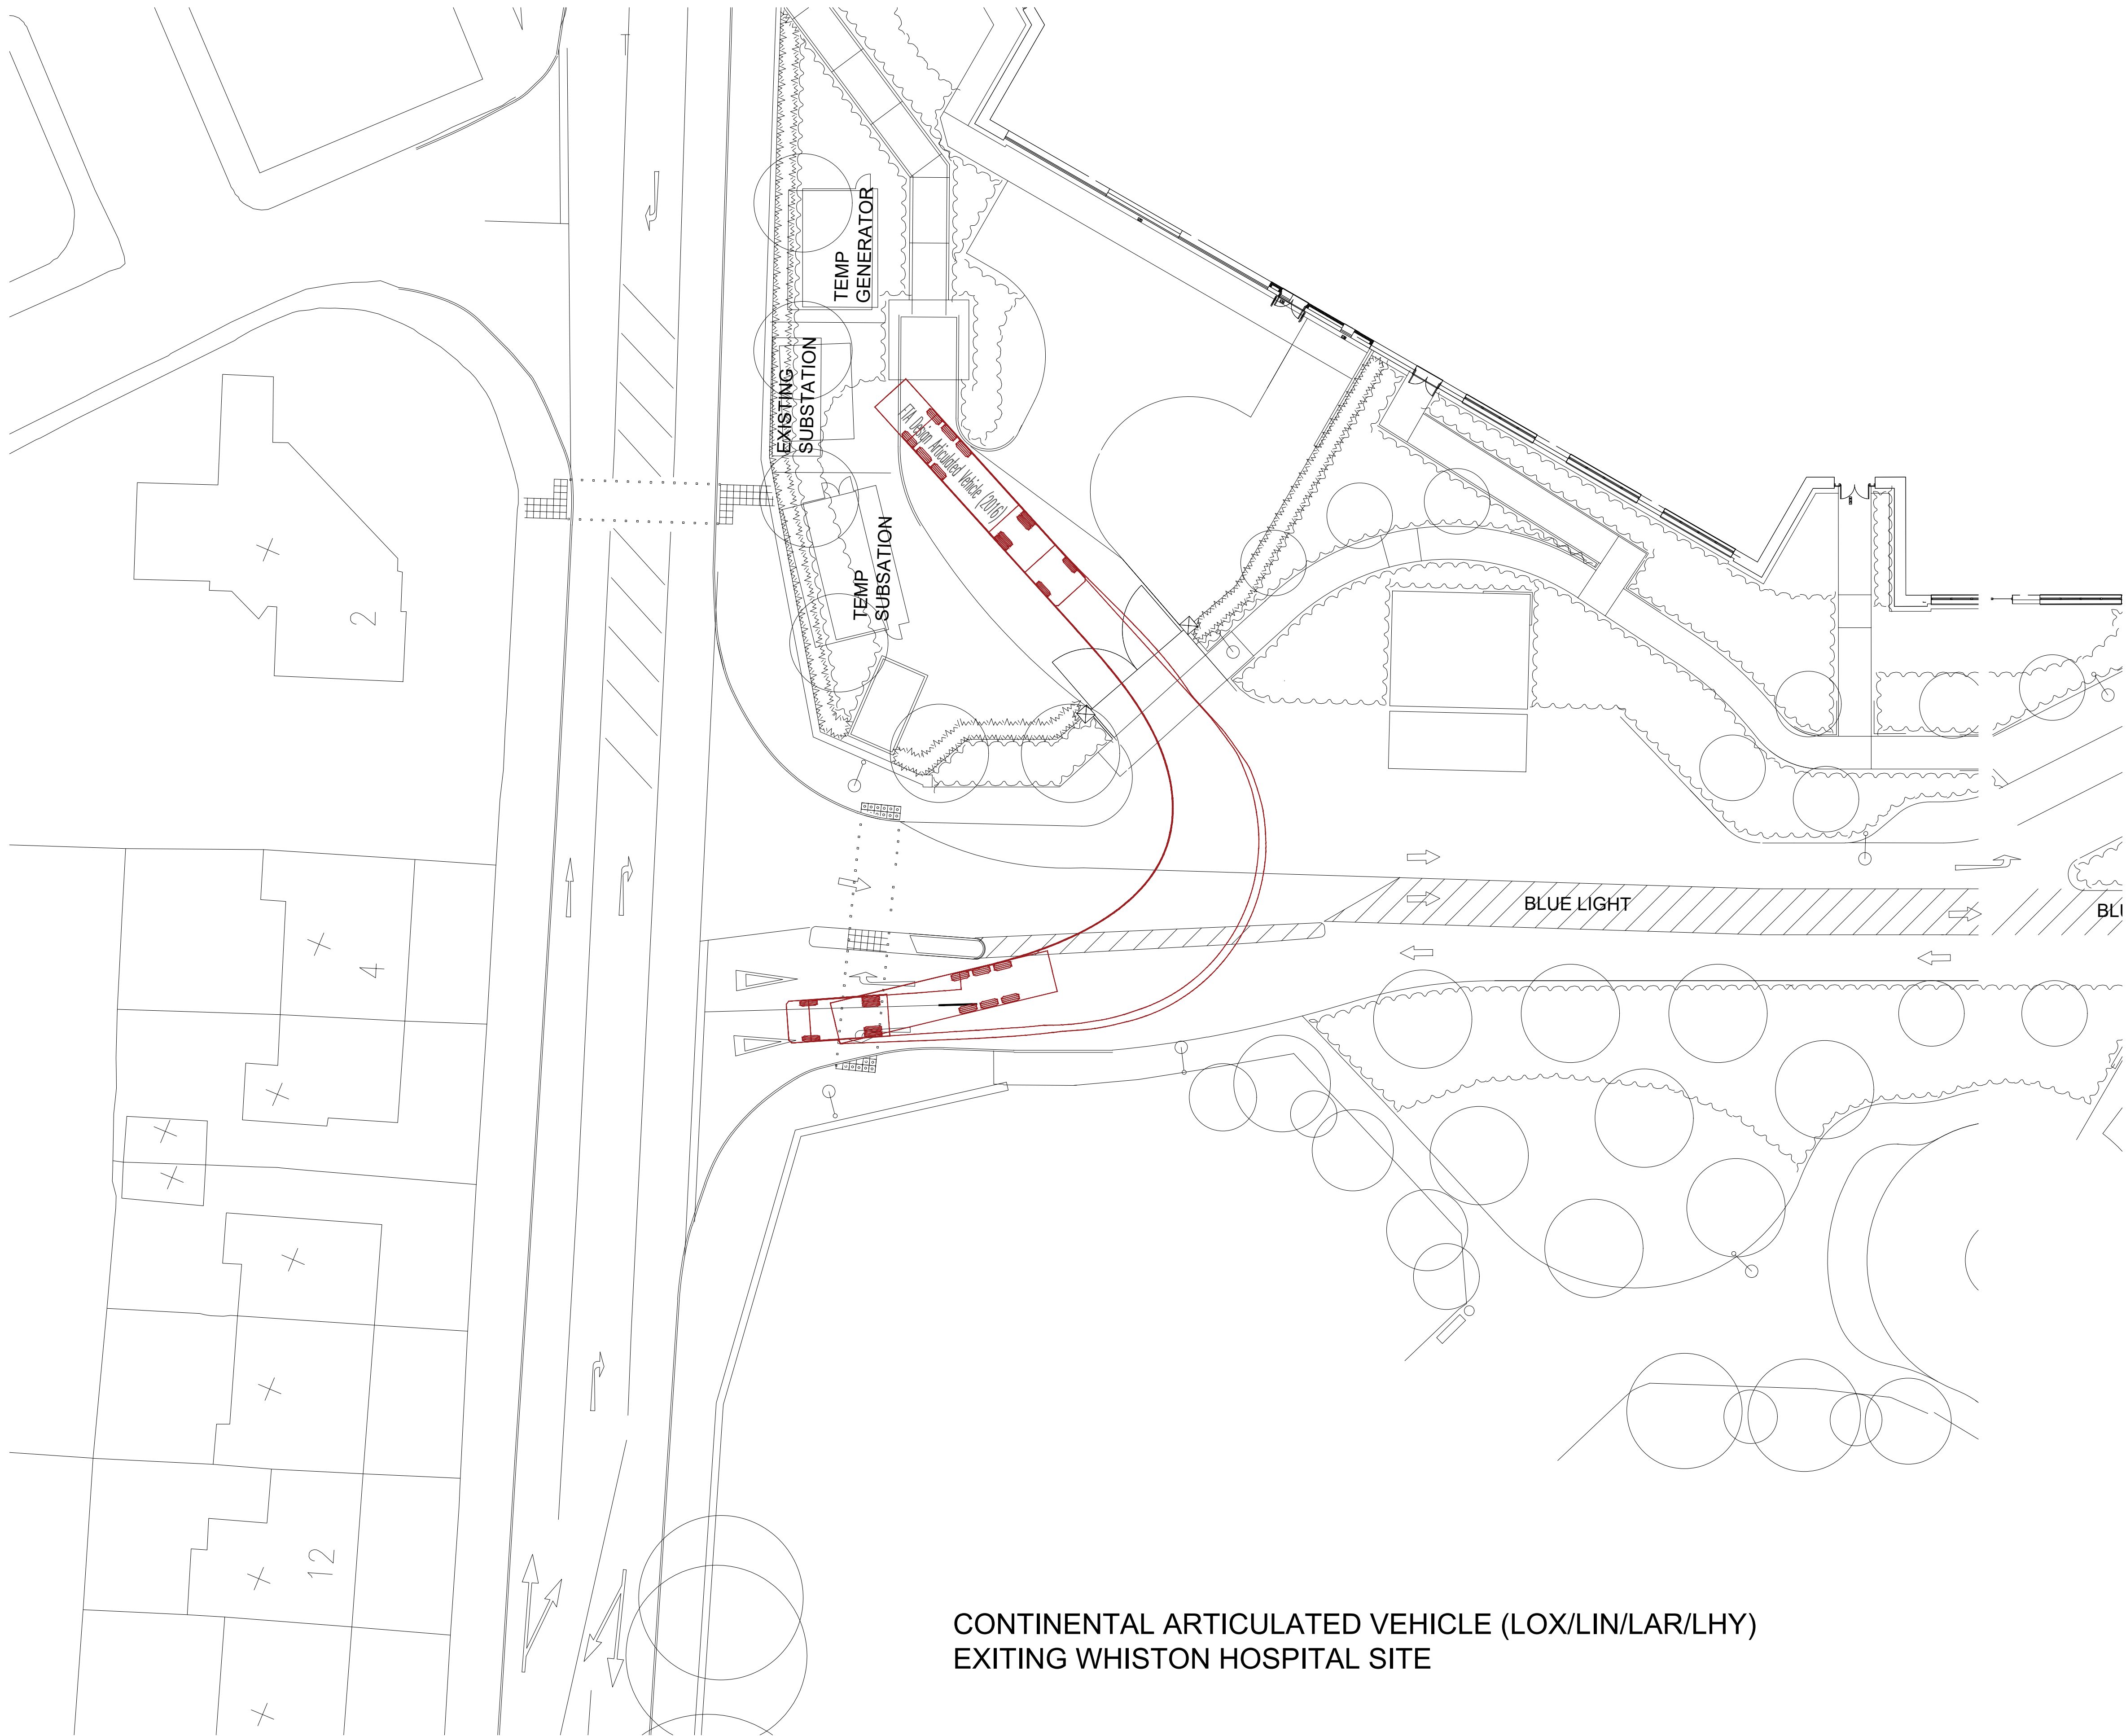

CONTINENTAL ARTICULATED VEHICLE (LOX/LIN/LAR/LHY)
EXITING WHISTON HOSPITAL SITE

REV	DATE	DESCRIPTION	BY
FOR INFORMATION			
MDA Wirral Ltd Consulting Civil & Structural Engineers Egerton house 2 Tower Road Birkenhead CH41 1FN tel 0151 650 6905 fax 0151 650 6951			
Client —			
Project WHISTON HOSPITAL			
Drawing title VEHICLE TRACKING SHEET 3 OF 3			
Scale at A1	NTS	Drawing number	
Drawn by	SAC	2021-030-03	
Date	APR 21		
Checked by	SPM	Revision suffix	—