


Drawings of this drawing to be used in future drawings and to be used for the purpose of reference without further consent.
All dimensions are to be taken from the drawing, not from the building, and to be used for the purpose of reference without further consent.
All dimensions are to be taken from the drawing, not from the building, and to be used for the purpose of reference without further consent.
All dimensions are to be taken from the drawing, not from the building, and to be used for the purpose of reference without further consent.


KEY PLAN:

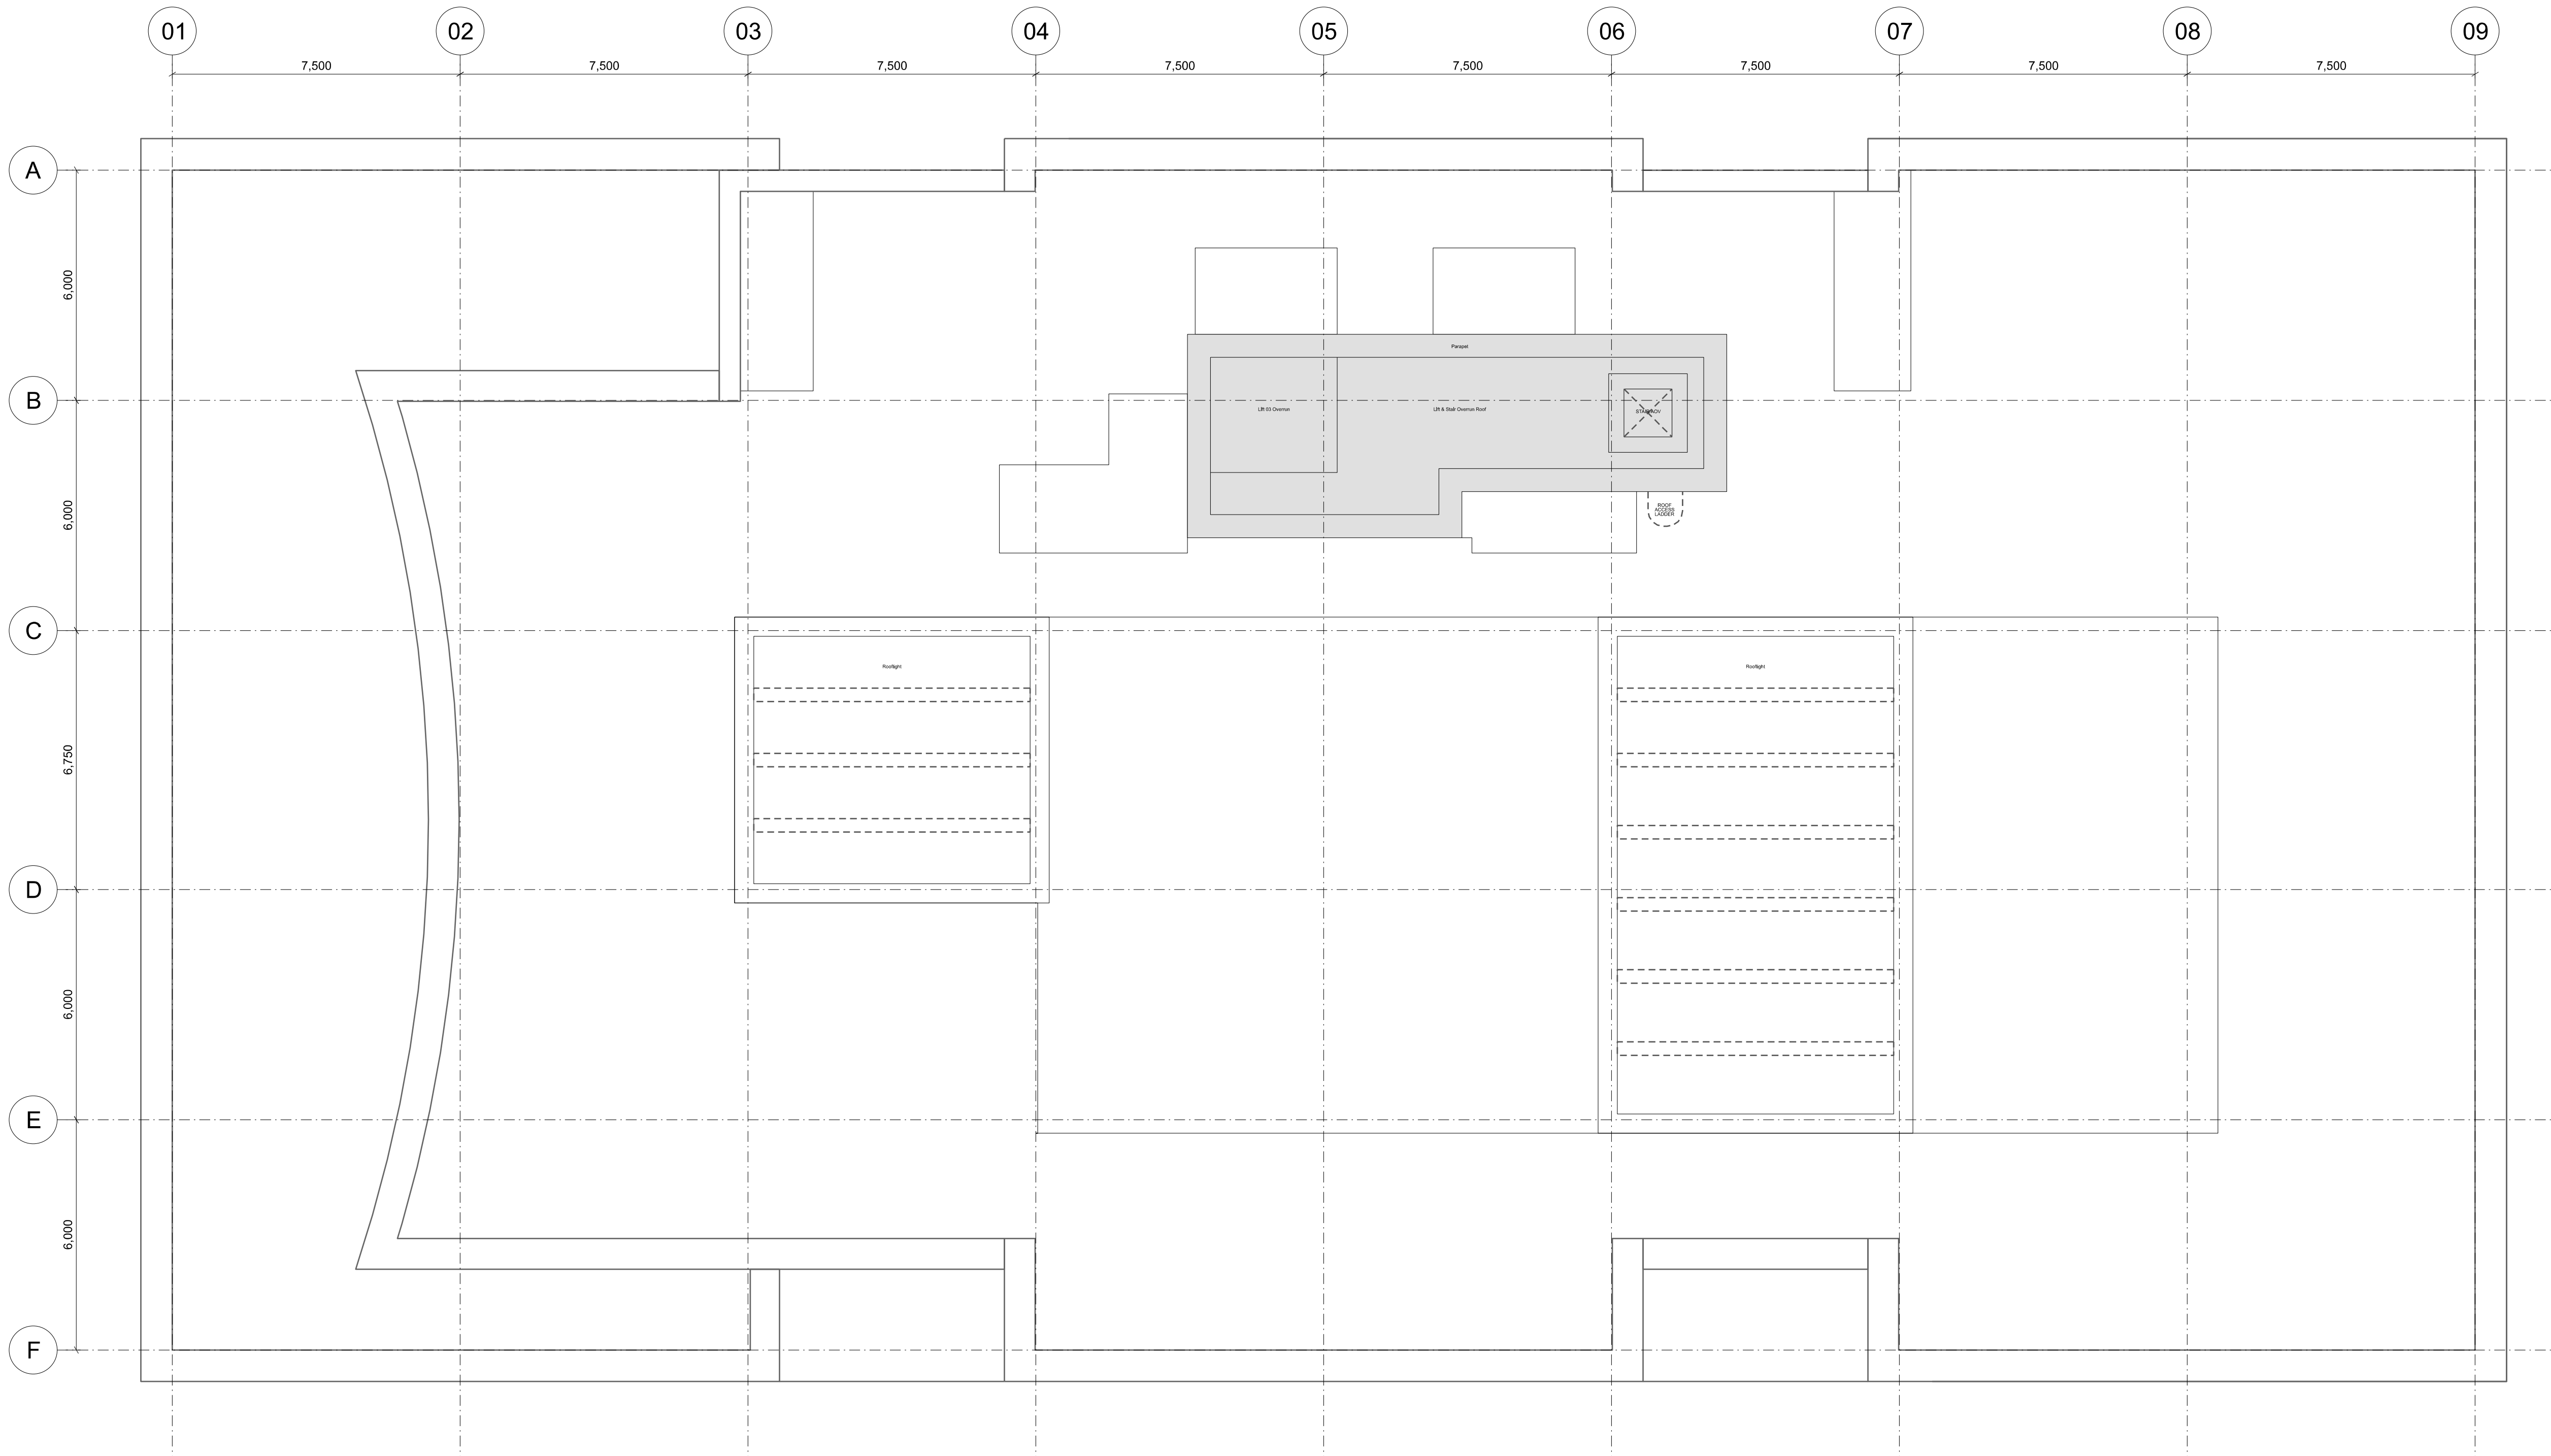

P03 25/07/25 Planning (Stage 2) Issue
P02 16/06/25 Plant equipment & screening amended

REV.	DATE	DETAILS

0 1 2 3 4 5 6 7.5m

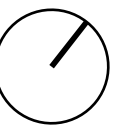

5plus

Manchester, 0161 228 0211
Fourth Floor, The Hive, 47 Lever Street,
Manchester, M1 1FN

London, 0207 253 7644
The Leather Market, Weston Street,
London SE1 3ER

PROJECT: KMBC Council Headquarters
Huyton

TITLE: Roof Level (Lift & Stair Overrun - Level 06)
General Arrangement Plan

SCALE: 1:100 @ A1
ORIGIN DATE: 23/05/2025
DRAWN: HF
CHECKED: PN

STATUS: Planning (Stage 2)

PROJECT: 06147
DRAWING NO: 5PA-B1-R2-DR-A-022206
REV: P03