
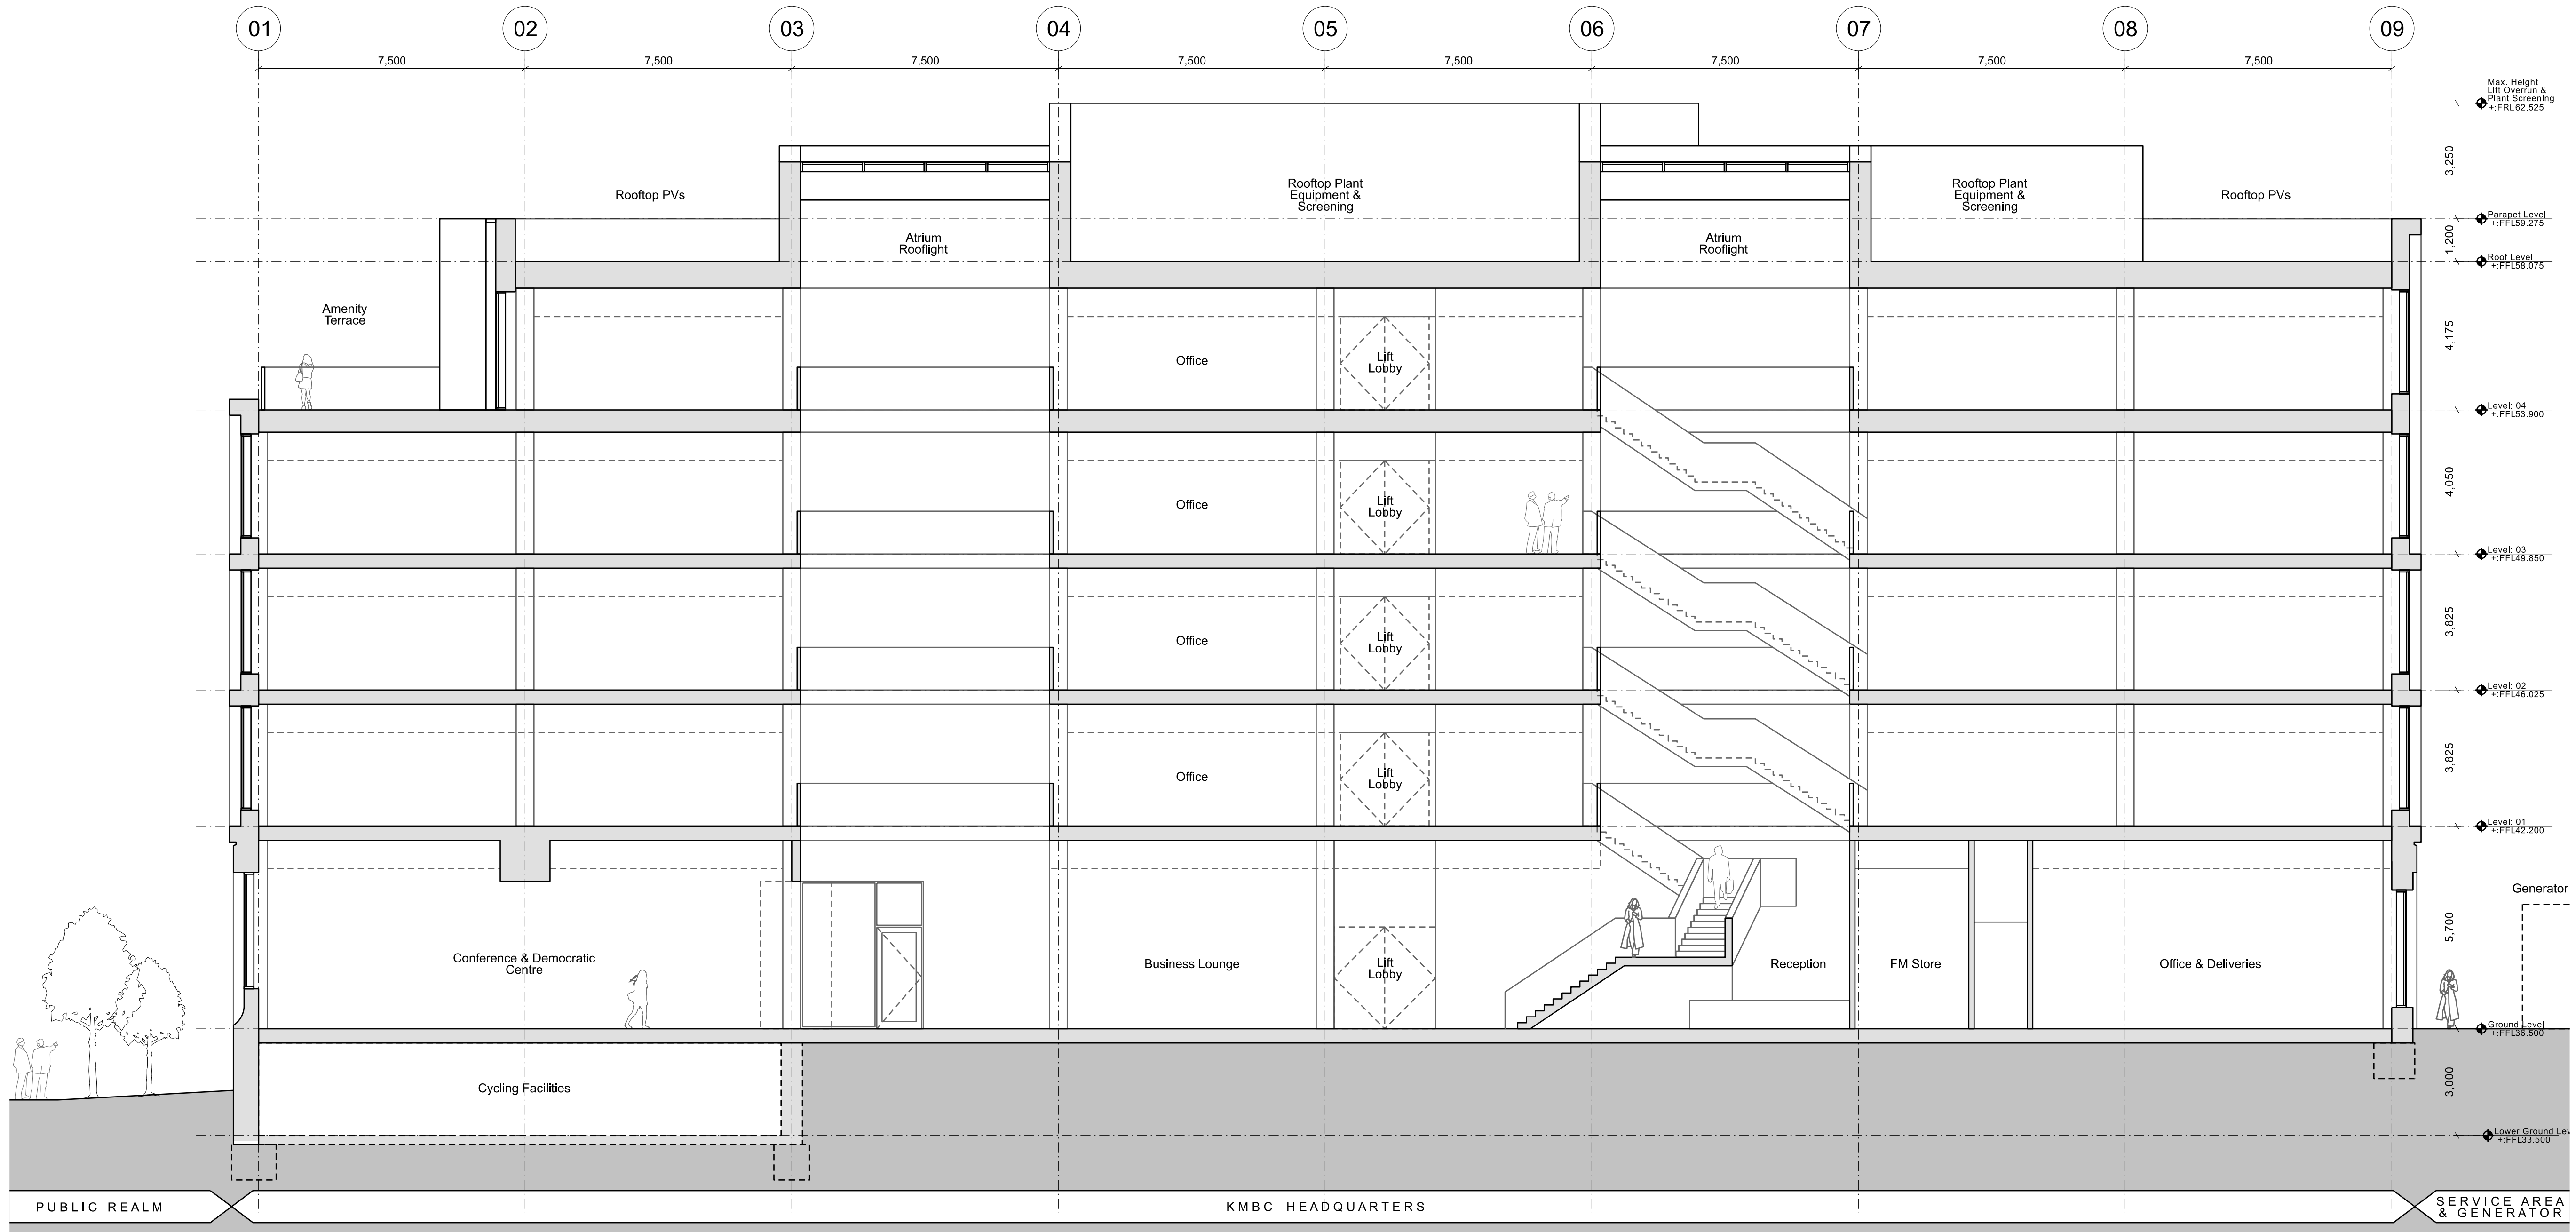


Copyright of this drawing is vested in 5plus Architects and it must not be copied or reproduced without written consent.
All dimensions are to be taken from the drawing, NOT SCALE. If there is a discrepancy between the drawing and the model, the drawing shall prevail.
All construction must be to the satisfaction of the client and the architect and must be in accordance with the building regulations.
This drawing is for information only and should not be used for construction purposes.
All dimensions and levels should be read only from those values stated in text, or the drawings.

KEY PLAN:

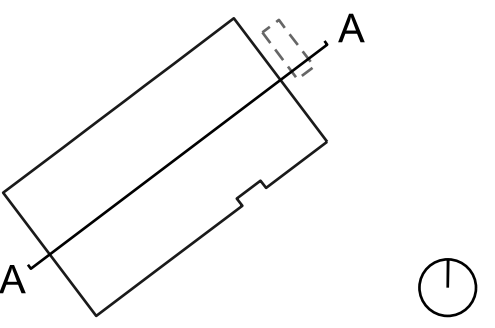

LONG SECTION AA

REV.	DATE	DETAILS
P04	25/07/25	Planning (Stage 2) Issue
P03	16/06/25	Plant screen amended
P02	23/05/25	Stage 2 frozen design issue

0 1 2 3 4 5 7.5m

5plus

Manchester, 0161 228 0211
Fourth Floor, The Hive, 47 Lever Street,
Manchester, M1 1FN

London, 0207 253 7644
The Leather Market, Weston Street,
London SE1 3ER

PROJECT: KMBC Council Headquarters
Huyton

TITLE: Long Section AA
General Arrangement Section

SCALE: 1:100 @ A1
ORIGIN DATE: 14/04/2025
DRAWN: MP
CHECKED: HF

STATUS: Planning (Stage 2)

PROJECT: 06147
DRAWING NO: 5PA-B1-ZZ-DR-A-052200
REV: P04