



Revision Number	Revision Date	Revision Description	Issued by
P01	30.06.25	Planning Draft Issue - For Comment	VB
P02	21.07.25	Planning Issue	VB
P03	24.10.25	Planning Issue	VB
P04	27.11.25	Planning Issue	JS

P04: Scale Bar Amendment.

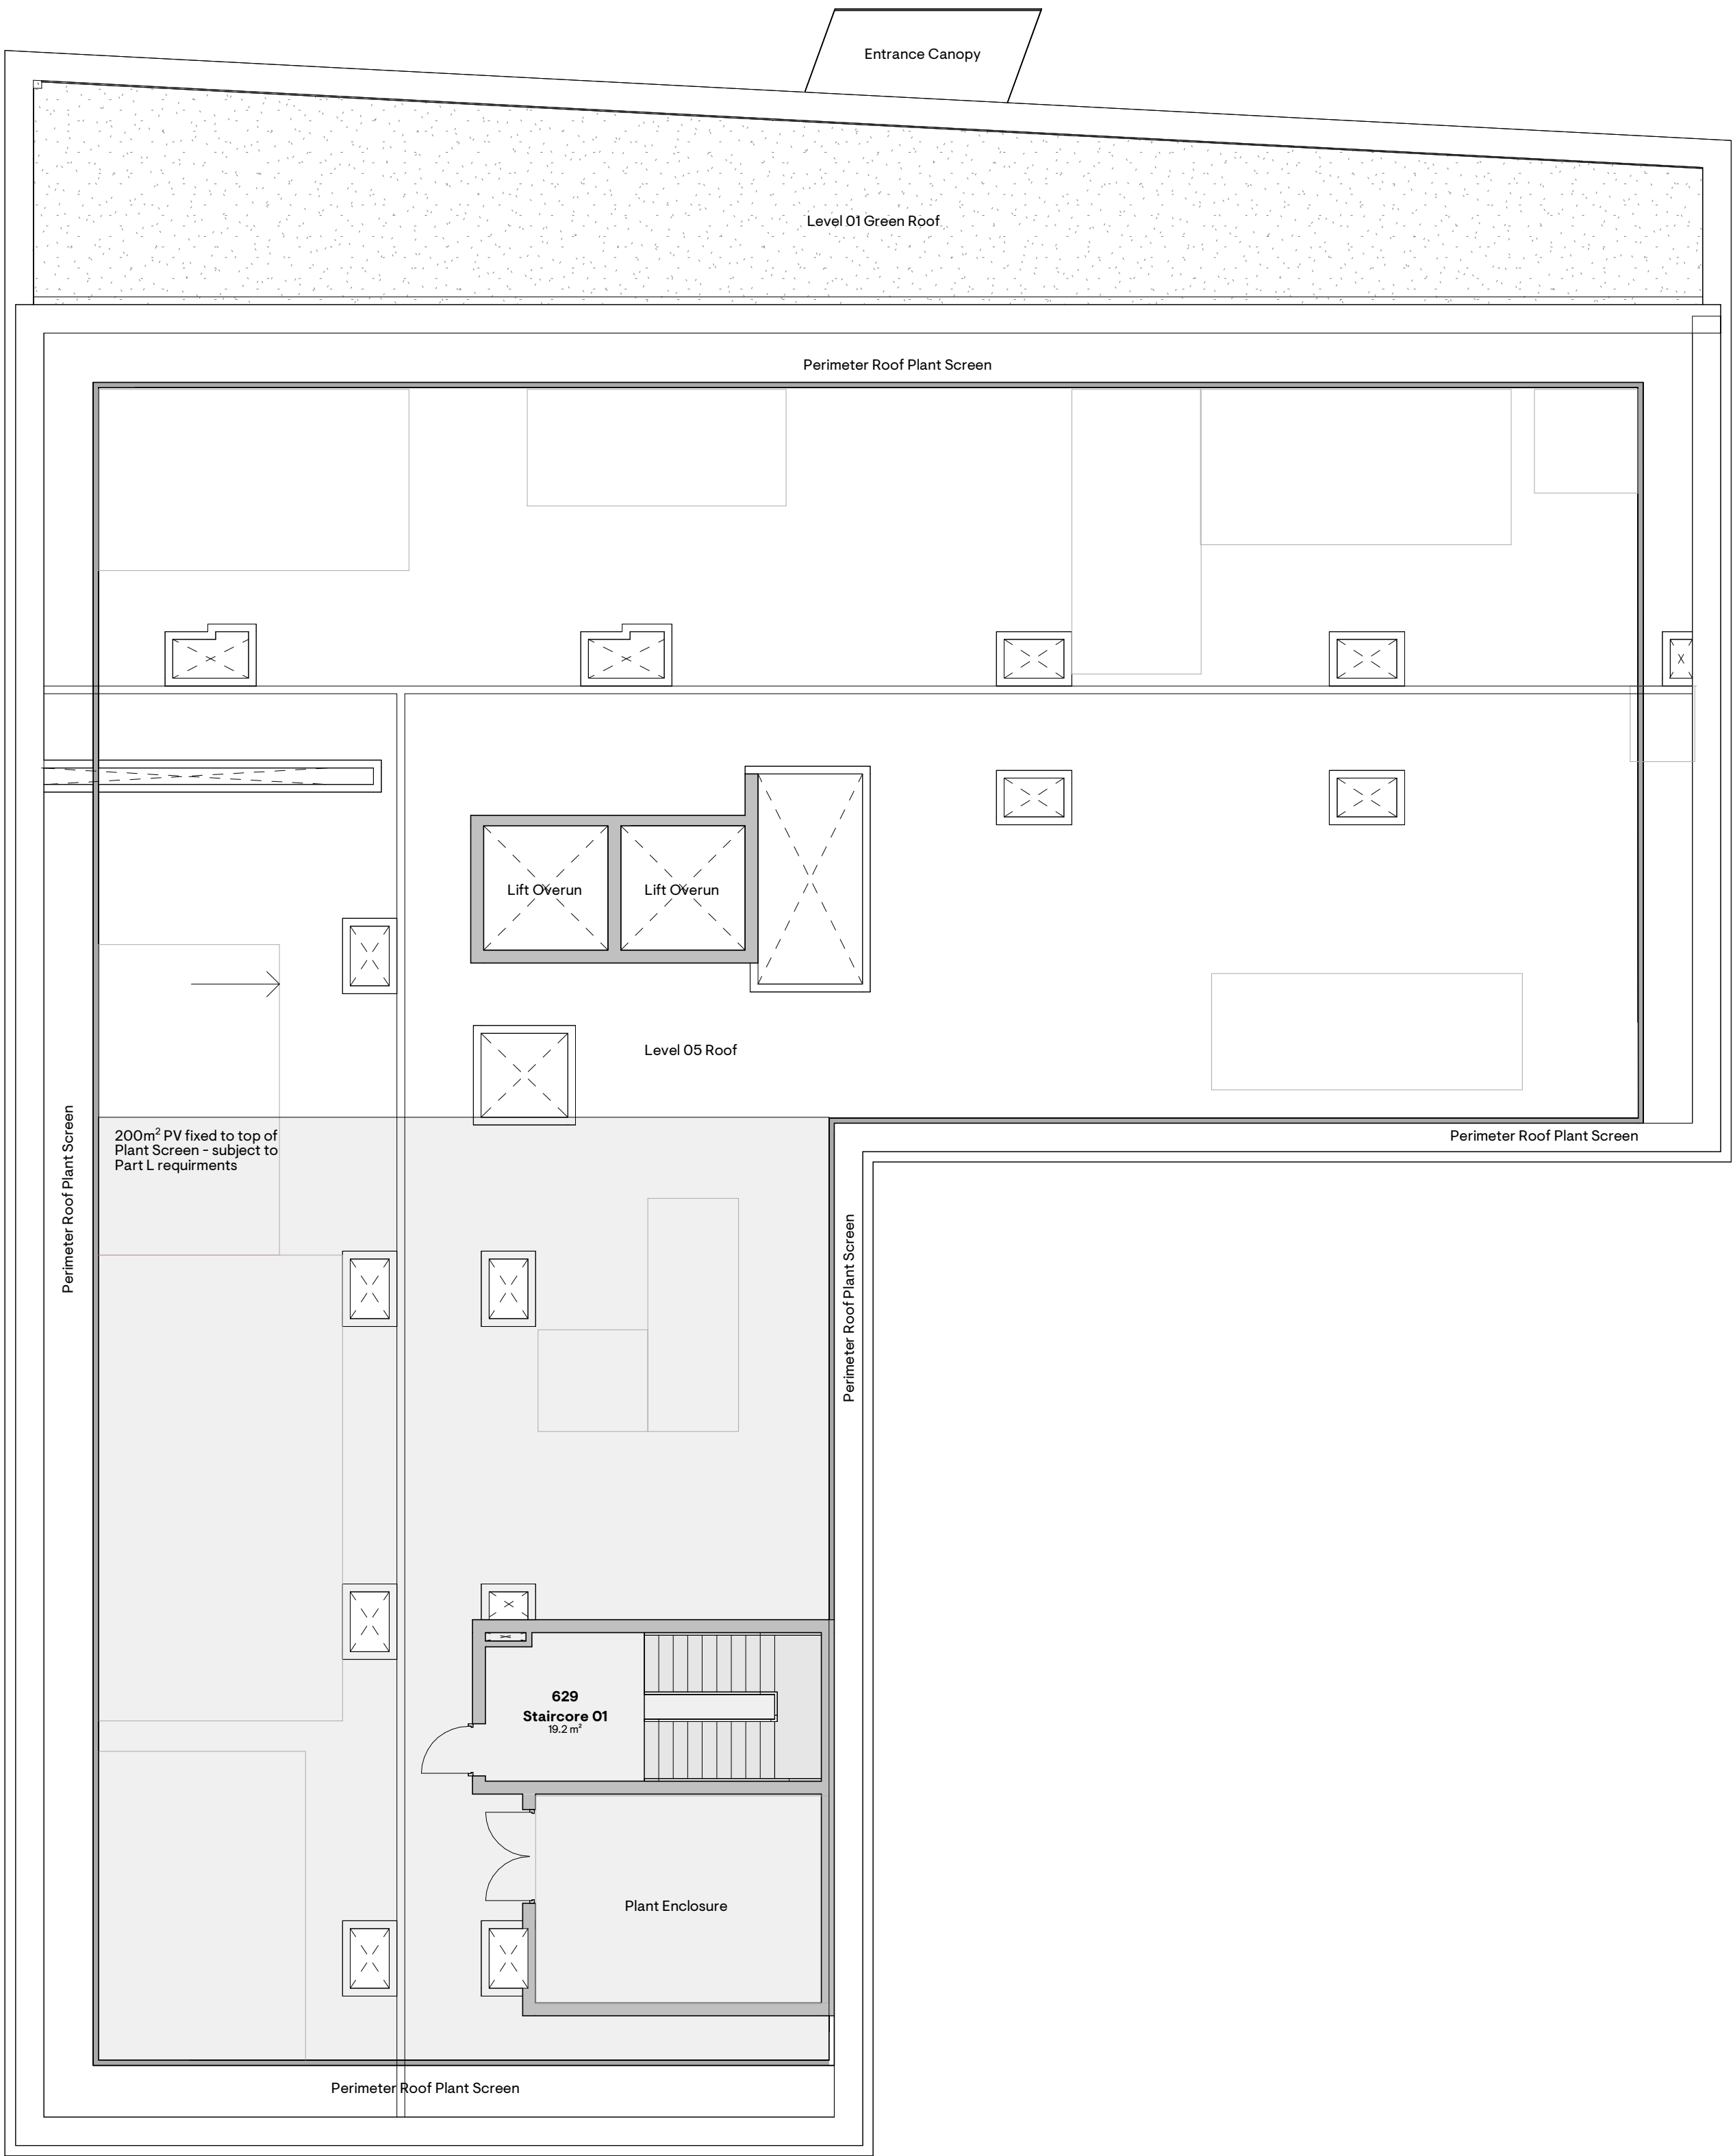

- Room Type Key**
- Front of House Public Areas
 - Back of House Operational Areas
 - Circulation Areas
 - Building Services Plant / Risers
 - Hotel Guestrooms

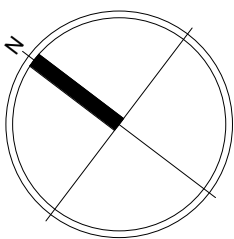

0 2500 5000
SCALE: 1:100 mm

S2 - For Information

contract
Hotel, St Michael's Place, Huyton

drawing
GA Plan - Roof (Planning)



Highpoint,
34 Highfield Street
Liverpool L3 6AA
T: 0151 235 3186
W: kka.studio

drawn	VB	checked	KB	approved	KB
scale	1:100 @ A1	job no.	4668		

SMP-KKA-HO-06-DR-A-101600

P04