


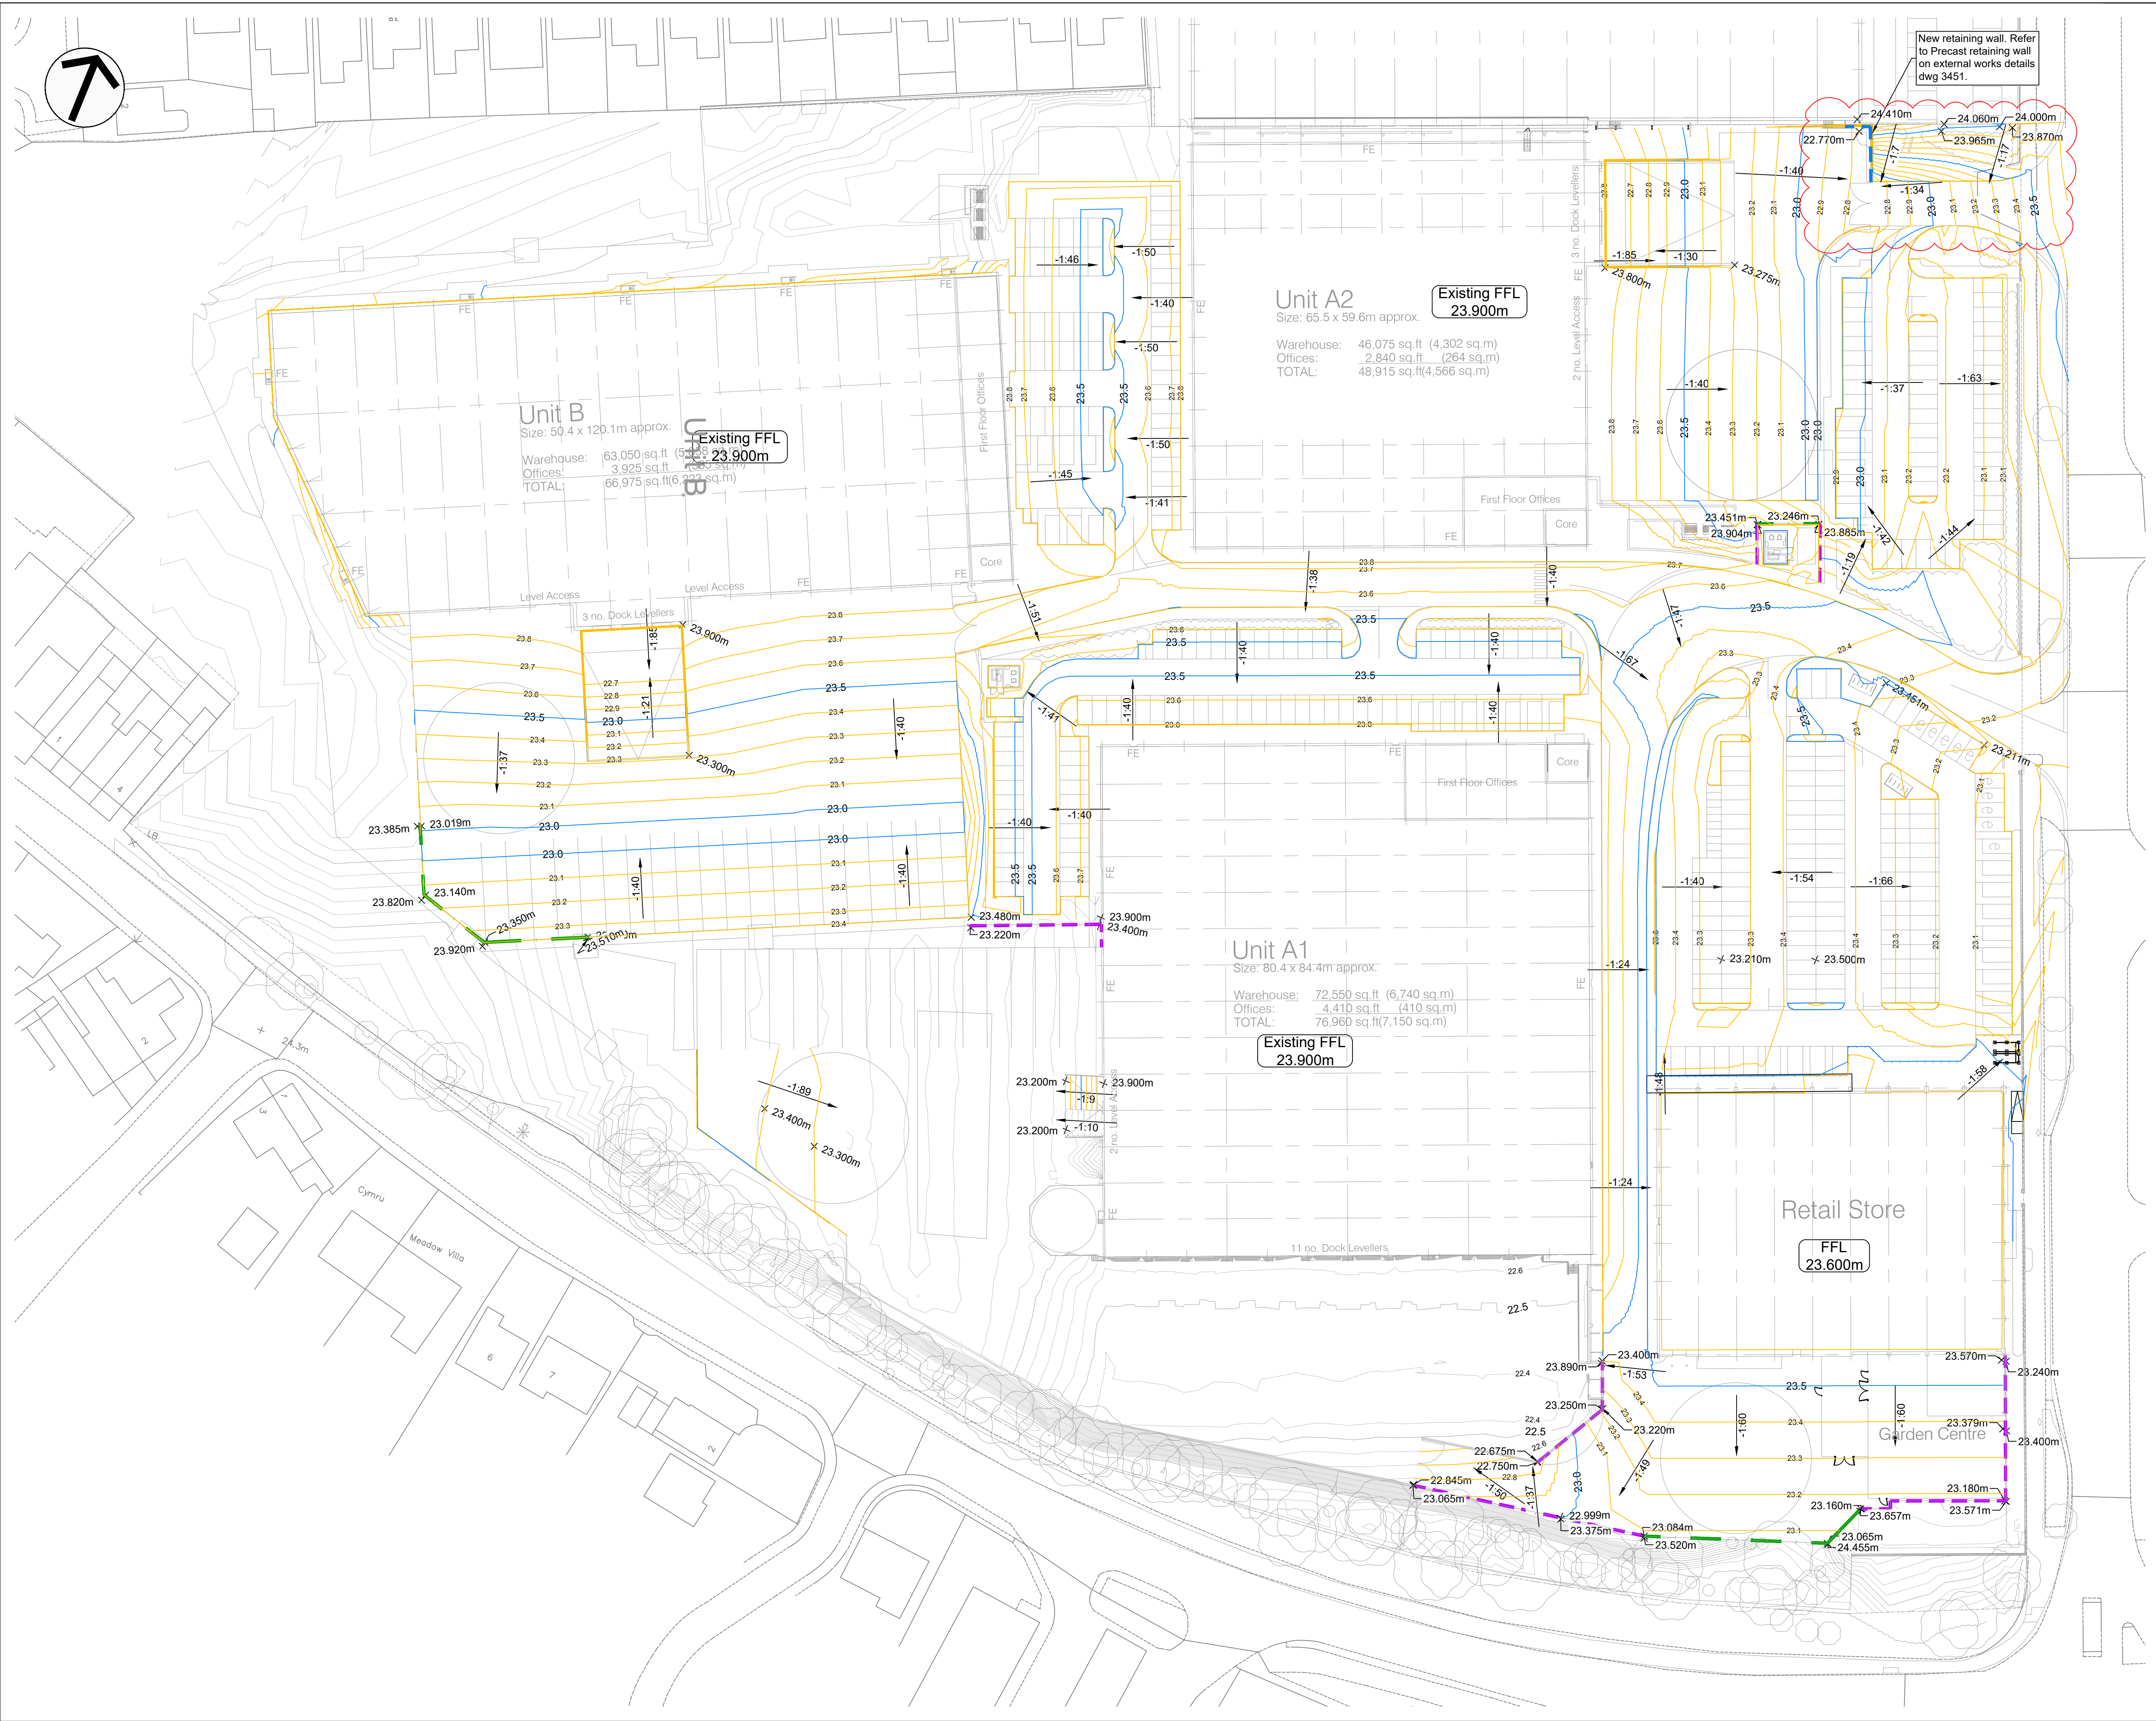

Do Not Scale

Drawing Notes

Drawing & schedule based on the following information:
Architect's drawing/model: **7182-400 Rev P03 Master Plan TENDER**
Revision: **REV P03**
Received: **27/06/2025**
Topographic Survey: **40493_T_3D**
Revision: **REV1**
Received: **26.09.2023**

Residual Hazards

Health, Safety & Environmental Notes

Notes

1. All Coordinates relate to Topographical Survey Coordination

2. All Dimensions in mm unless noted otherwise

3. All Levels in mAOD in relation to Topographical Survey Unless Noted Otherwise

4. Areas within site boundary and excluded from cut and fill are shown in white and levels will remain as existing

5. Refer to drawing **100.23083-ACE-00-27-DR-C-3451** for retaining wall details

Key

Land Ownership Boundary

Site Boundary

Major Contour @ 0.5m Intervals

Minor Contour @ 0.1m Intervals

Approximate Location of Flag on Edge

Approximate Location of Retaining Wall

Precast Retaining Wall

31.07.25

PCC Retaining Wall Updated

AJe

RR

P06

10.07.25

Updated A1 entrance, ramp and yard. Updated A2 yard

AJe

RR

P05

30.05.25

Tender Issue

AJe

RR

P04

25.11.24

Revised Following Updated Layout

JBW

RR

P03

08.07.24

Revised Following Updated Layout

JBW

RR

P02

20.12.23

First Issue

AJe

JBW

P01

Date

Description

By

Chk

Rev

ADEPT

CIVIL AND STRUCTURAL CONSULTING ENGINEERS

Web

www.adeptcsce.com

Office Address

7 St James Square, 4th Floor, Manchester, M2 6DN

Email

info@adeptcsce.com

Tel

0161 974 3620

Project

Sovereign Business Park, Phase 2

Title

Contour Layout Plan

Client

DAVOS Property Developments Ltd

Scale @ A1

1:500

Initial author

AJe

Initial checker

JBW

Approver

NB

Initial Date

Dec '23

Status

Purpose

Adept Project Number

Rev.

S5

Preliminary

100.23083

Project-Originator-Functional Breakdown-Spatial Breakdown-Form-Discipline-Number

100.23083-ACE-00-27-DR-C-3200

P06