
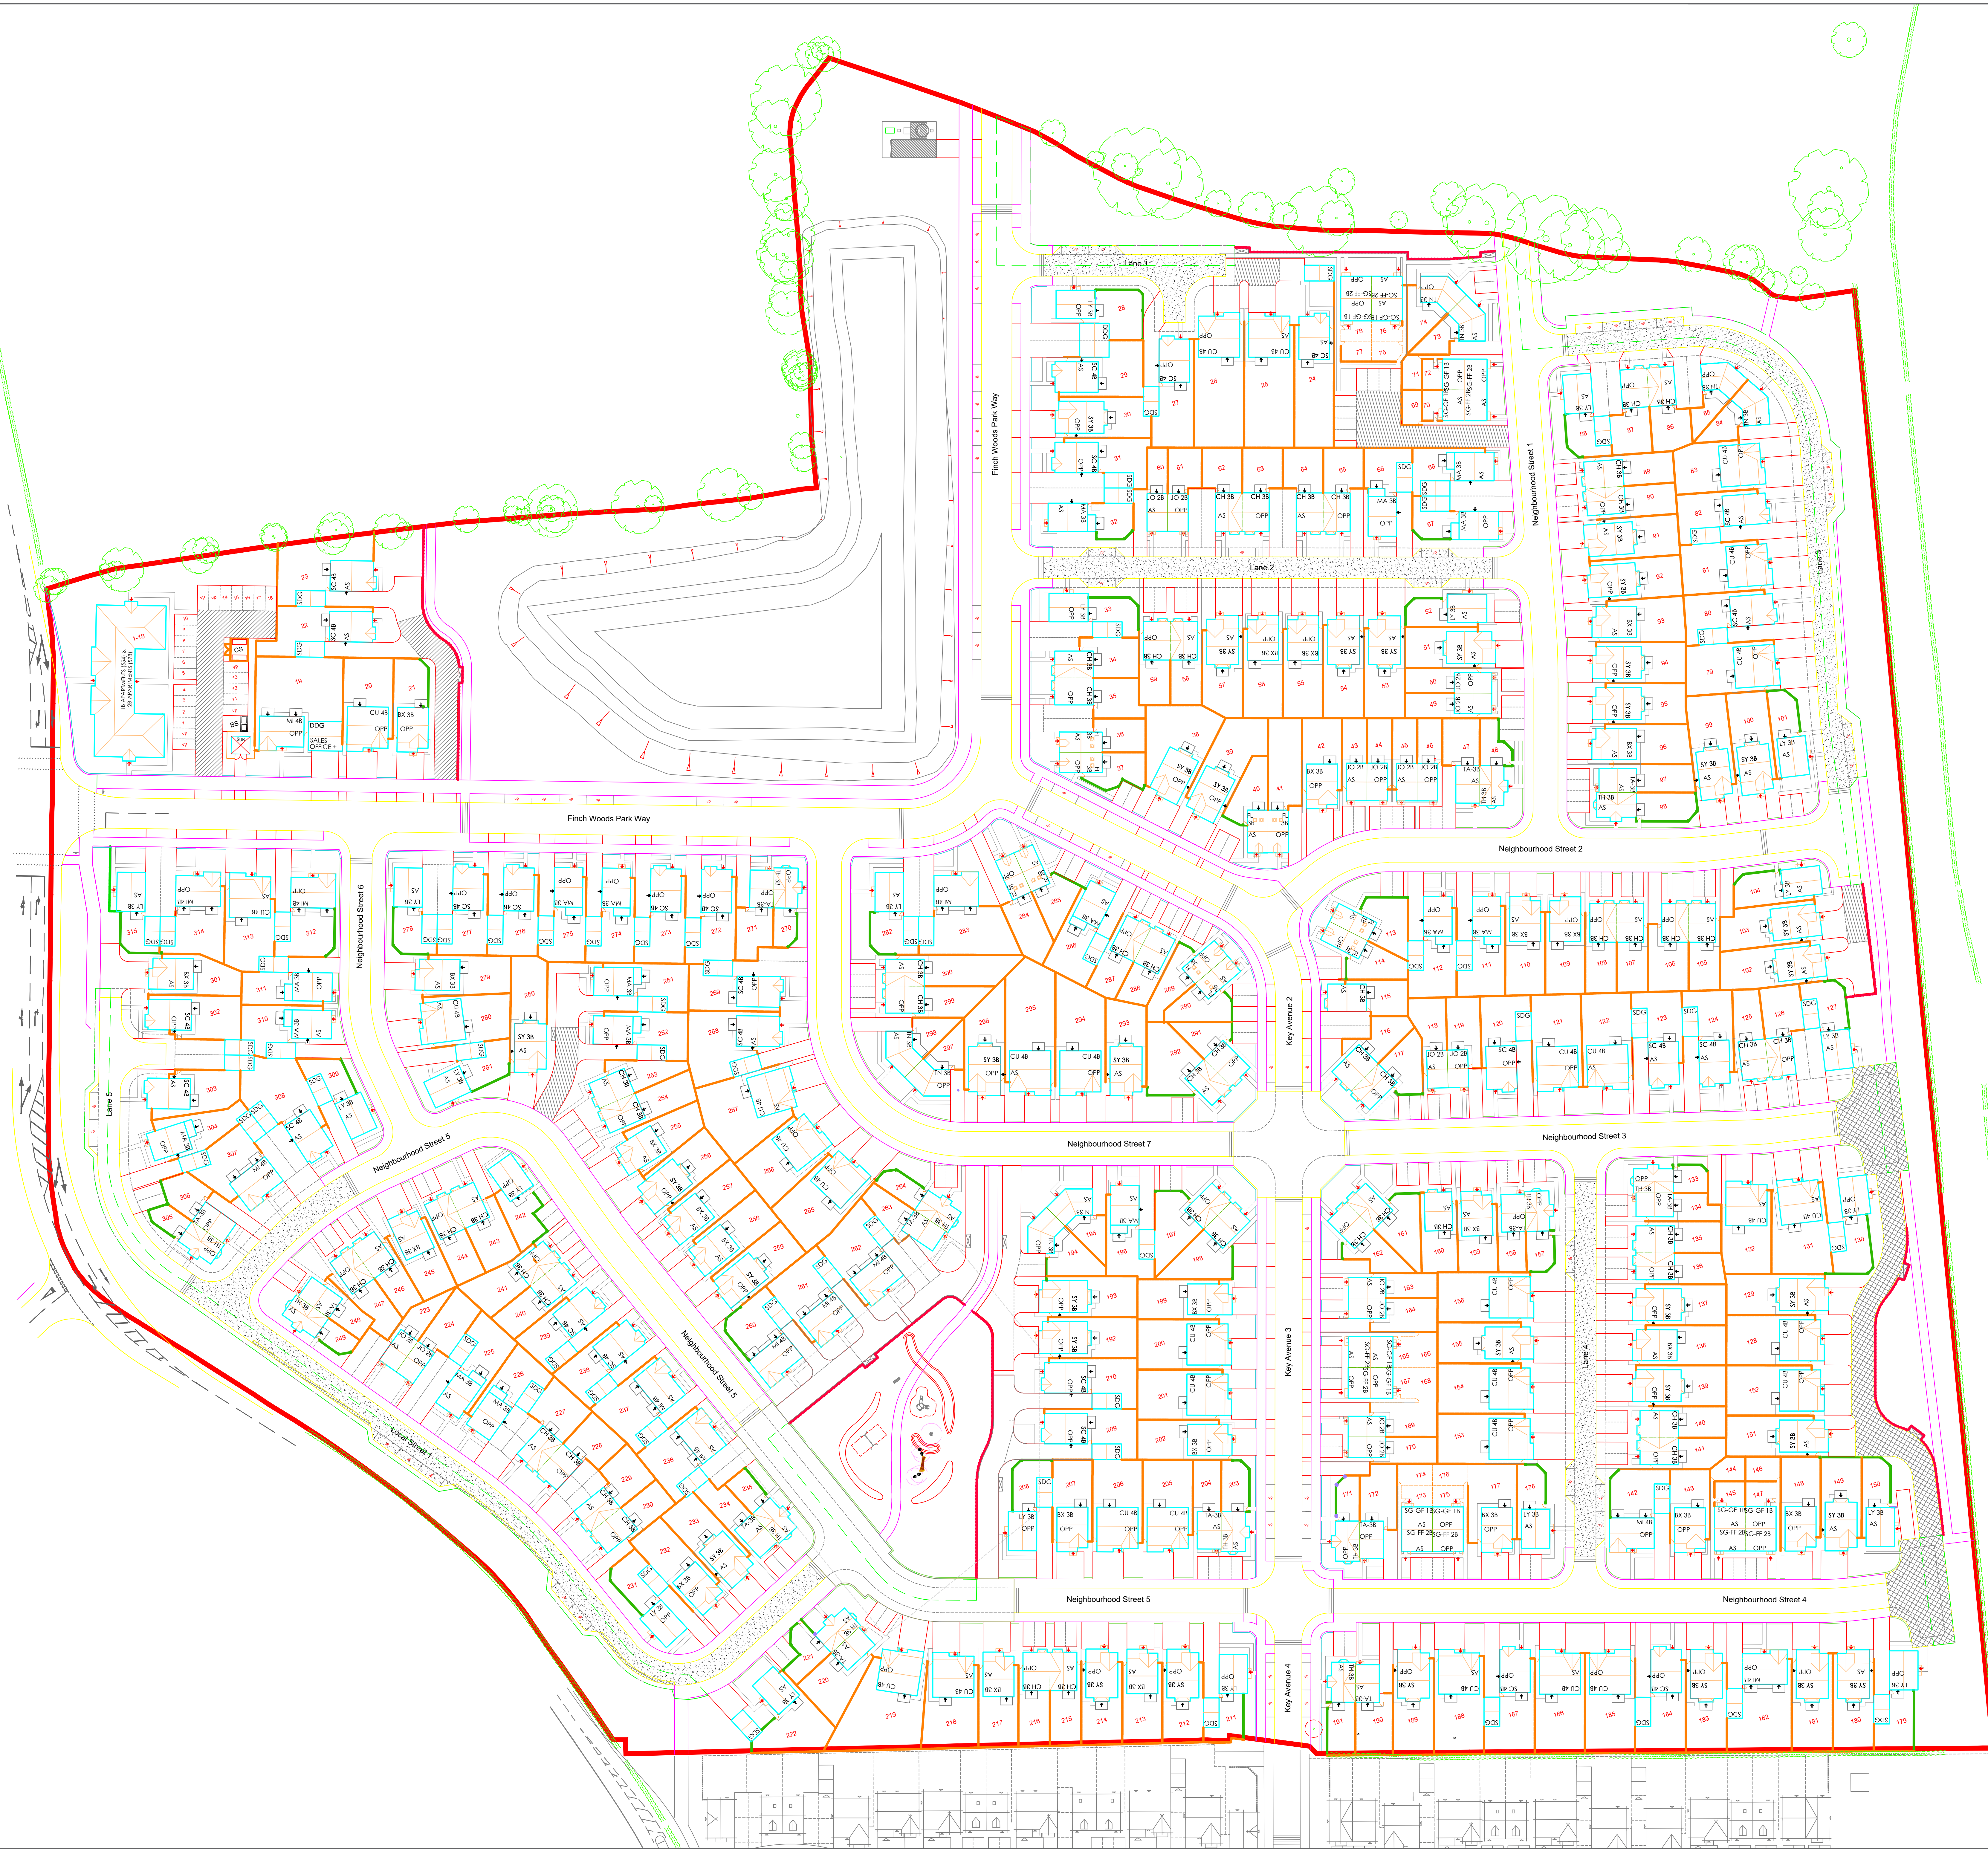


EAST HALEWOOD, Halewood Oaks

Disclaimer:
Do not scale from this drawing.
All construction must conform to the data and the responsibility for taking and checking dimensions.
All construction information should be taken from signed dimensions only.
Any discrepancies between drawings, specifications and site conditions must be brought to the attention of the supervising officer.
This drawing is for planning purposes only. It is not intended to be used for construction purposes. Whilst the responsible bodies are used to ensure drawings are accurate, Asple Planning and Design Ltd accept no responsibility for any reliance placed on, or use made of, this plan by anyone for purposes other than those stated above.

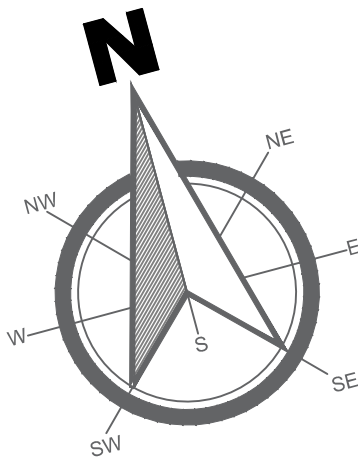

Proposed Boundary Treatments

- 1.8m High close boarded fence with gates as required
- 1.8m High Timber Gate
- Low brick wall with metal railings - total height 1.1m
- Railing - total height 1.1m
- 1.8m High Brick Wall
- 0.45m High Knee Rail

8/11/21 Detailed Features changed to Yenners and enhanced fencing 10
12/11/20 Updated to LPA comments 10
10/11/20 10/11/20

Client:

Bellway

Project:
**Land off Greenbridge Lane,
East Halewood - Halewood Oaks**

Drawing Title:
**Boundary Treatment Plan
Southern Parcel**

Drawn by: AE | Checked by: JNL | Date: Oct 2019

Scale: @ A3 | Scale: @ A3 | Rev: 1:500

Job no.: BHNW070 | BT01S | B

Asple Planning & Design Limited
The Silem Mill,
Stream Mill Street,
Oxted, Surrey,
OX1 3AN
01244 886644
info@aspleplanning.co.uk
www.aspleplanning.co.uk