


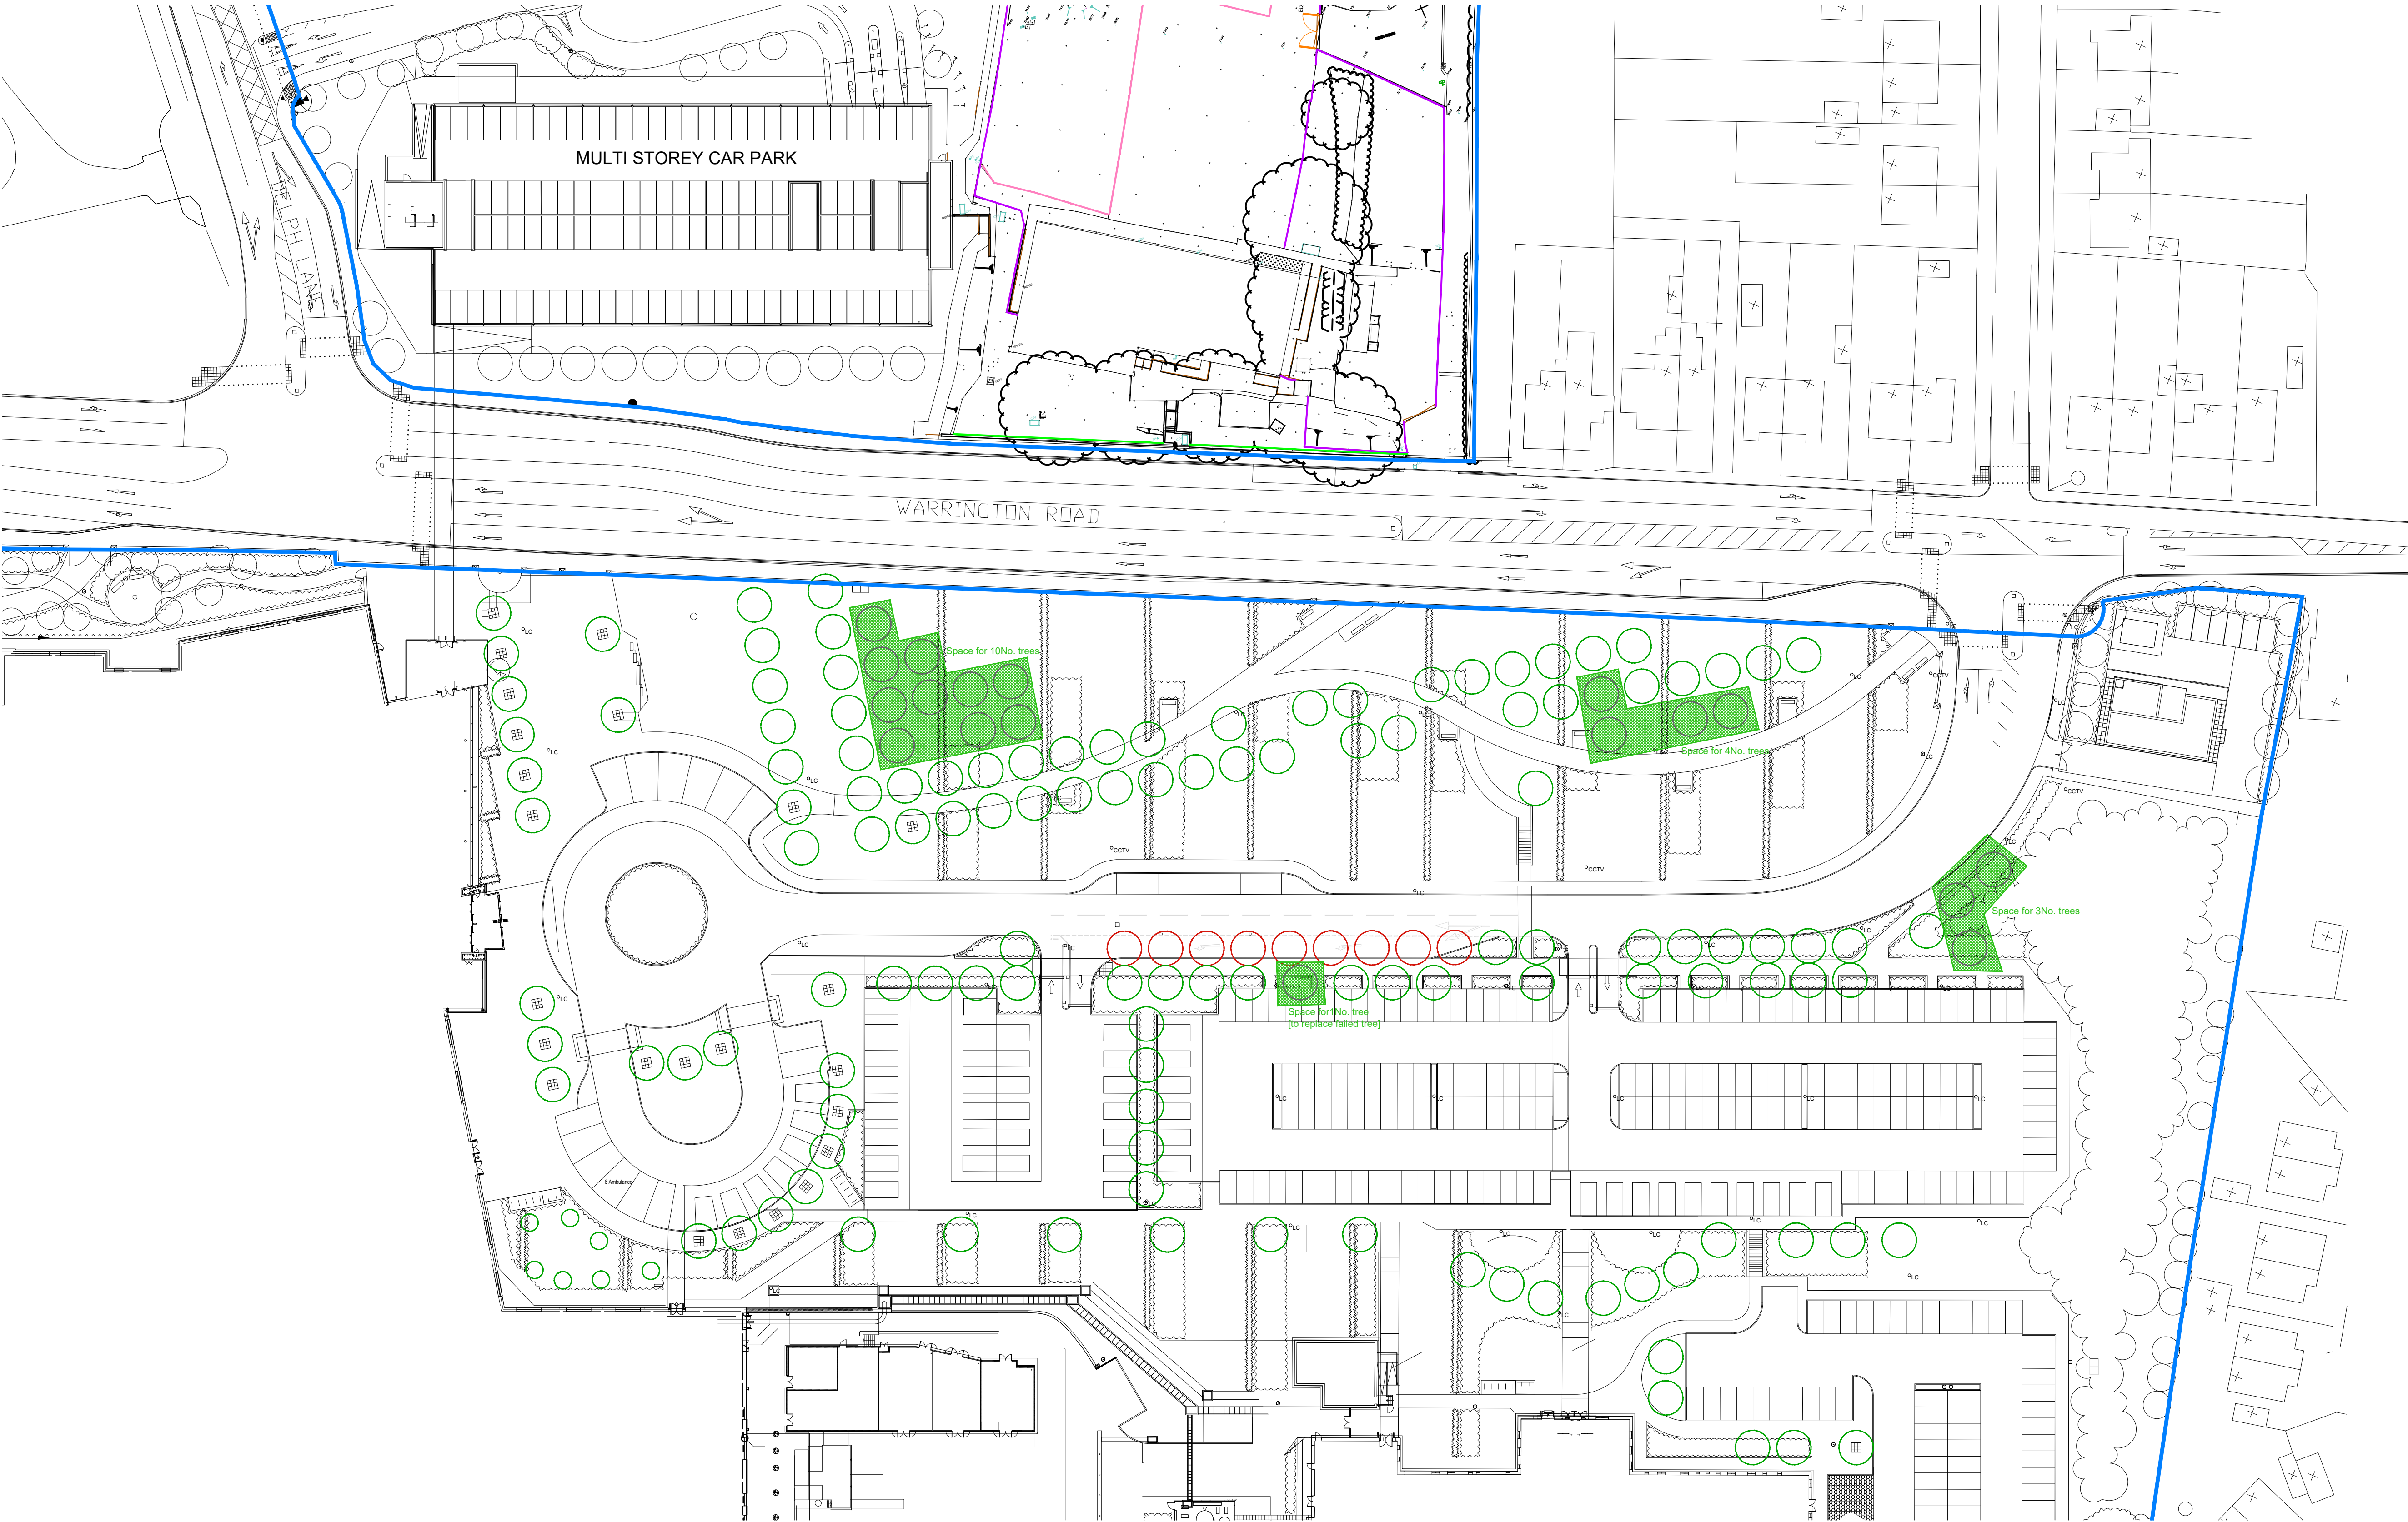

- TREES TO BE RETAINED
- TREES TO BE REMOVED
- SUGGESTED LOCATIONS FOR TREE REPLACEMENT STRATEGY
- 2 FOR 1 TREE REPLACEMENT
- SUBJECT TO RECEIPT OF ACCURATE TOPOGRAPHICAL AND UTILITY SURVEY
- SUGGESTED REPLACEMENT TREE SPECIES AND SIZE TO INCLUDE:
- ACER CAMPESTRE 'ELEGANT'
ACER PLATANOIDES 'EMERALD QUEEN'
CARPINUS BETULUS 'FASTIGIATA'
PRUNUS SUNSET 'BOULEVARD'
- EXTRA HEAVY STANDARD, ROOT BALLED, GIRTH 16-18CM, 400-450CM HIGH, 3X TRANSPLANTED, CLEAR STEM MINIMUM 200CM

Notes:

- This drawing is copyright.
- Do not scale dimensions from this drawing.
- This drawing is to be read in conjunction with all other relevant drawings.
- All discrepancies on this drawing are to be reported to the architect.
- Do not modify any element of this drawing.
- Use drawing only for purpose(s) issued.

North Sign / Key Plan

The following external model files are included within this drawing:

P01	19/07/22	First issue:	DW	ND
Rev	Date	Revision Notes	Dn	Rv
Client / Contractor				

St Helens and Knowsley Teaching Hospitals
NHS Trust

Intelligence Buildings Infrastructure
www.ibigroup.com

Project
Proposed Disabled Parking Layout Alterations - Whiston Hospital

Drawing Title
Proposed Slip Road - Tree Replacement Strategy

Job Number 116638	Drawing Originated Date 19/07/2022	PAS 1192 Status Code -
Scale@A1 1:500	Purpose PLANNING	

Drawing Number 116638-PL-L-700-01	Revision P01
---	------------------------