
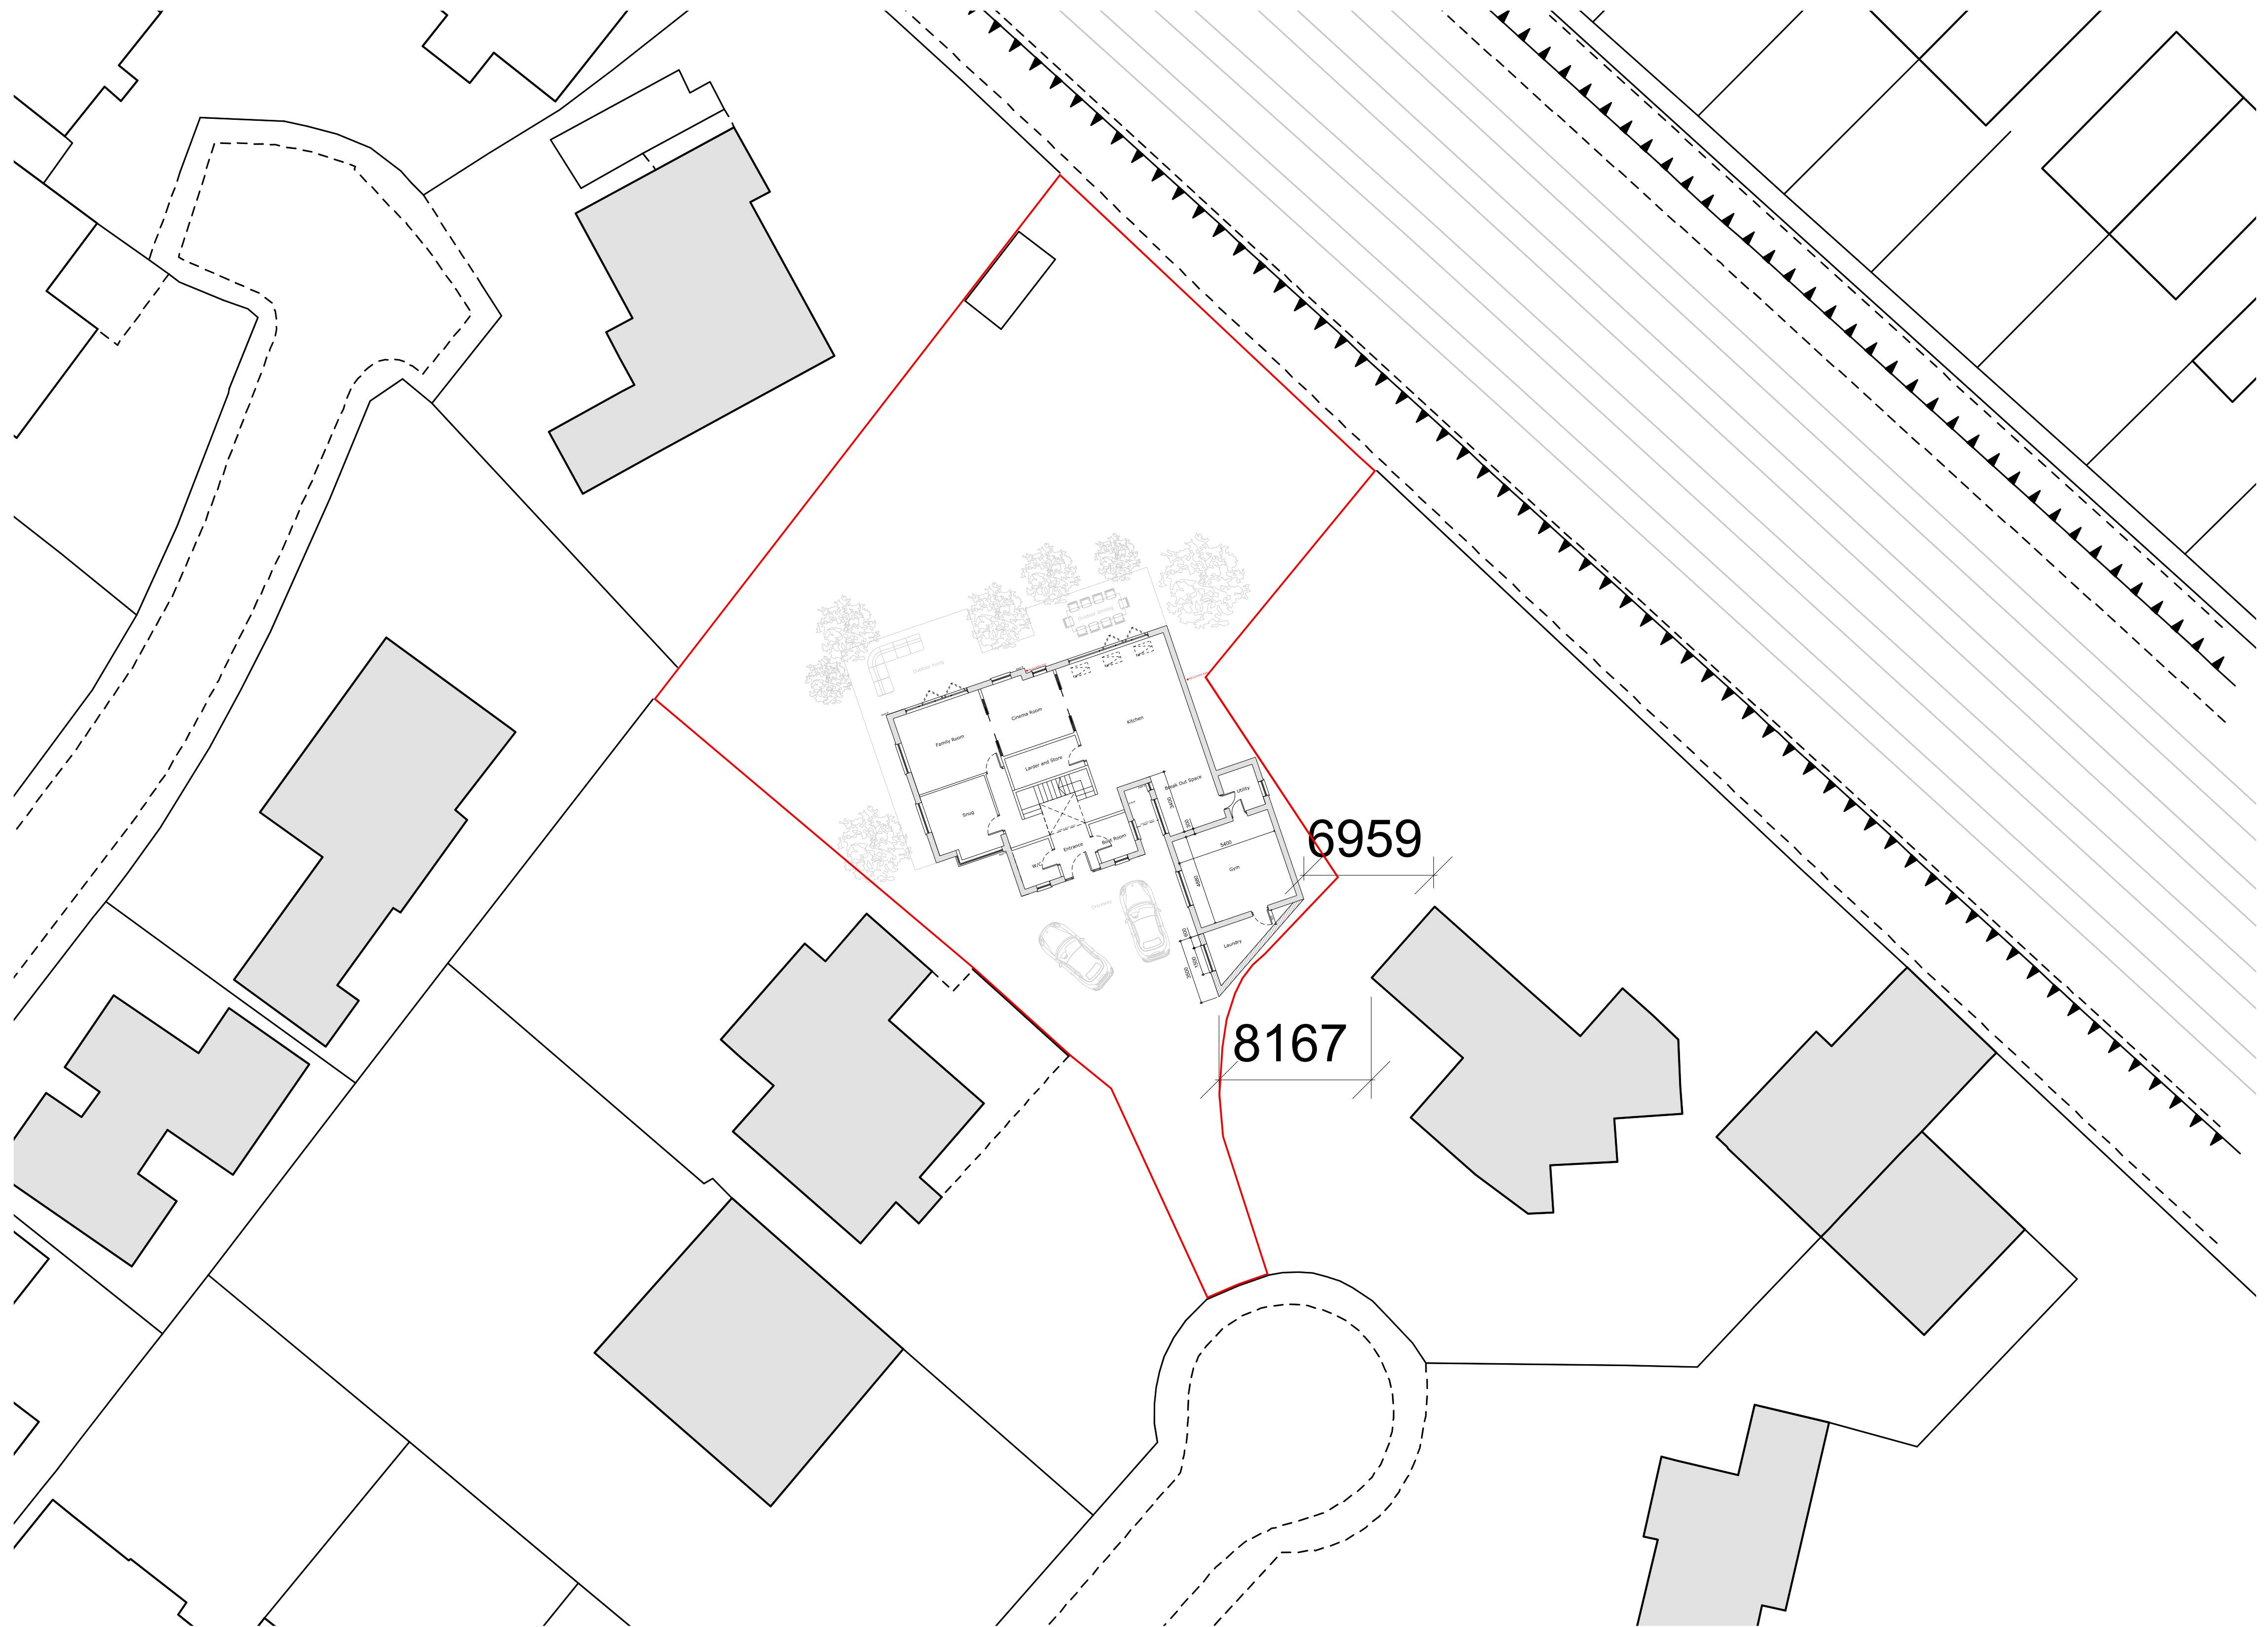


NOTE: dimensions noted based upon OS information

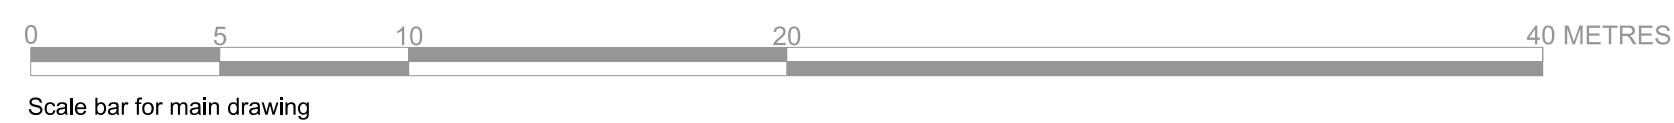

Project: 3 Roby Mount Avenue

Site Plan
1:200 @ A1