
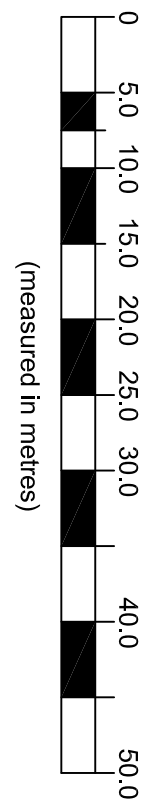



The Consultant is responsible for checking dimensions and any discrepancy to be noted on drawings. It is the responsibility of the client to ensure that the drawings are correct and that they are used for the purpose intended. It is not to be used for any other purpose without the written consent of the Consultant. DO NOT SCALE.

PLANNING

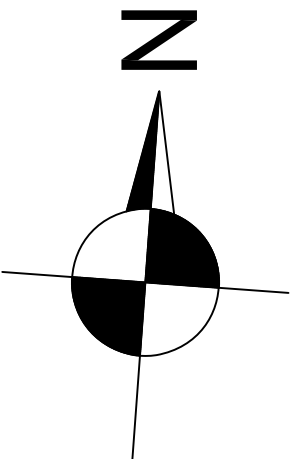

1:500

NOTE:
UNITS 1A-1C + 6C-6G & ASSOCIATED PARKING & LANDSCAPING AREAS ARE SUBJECT TO SEPARATE AMENDMENT APPLICATION

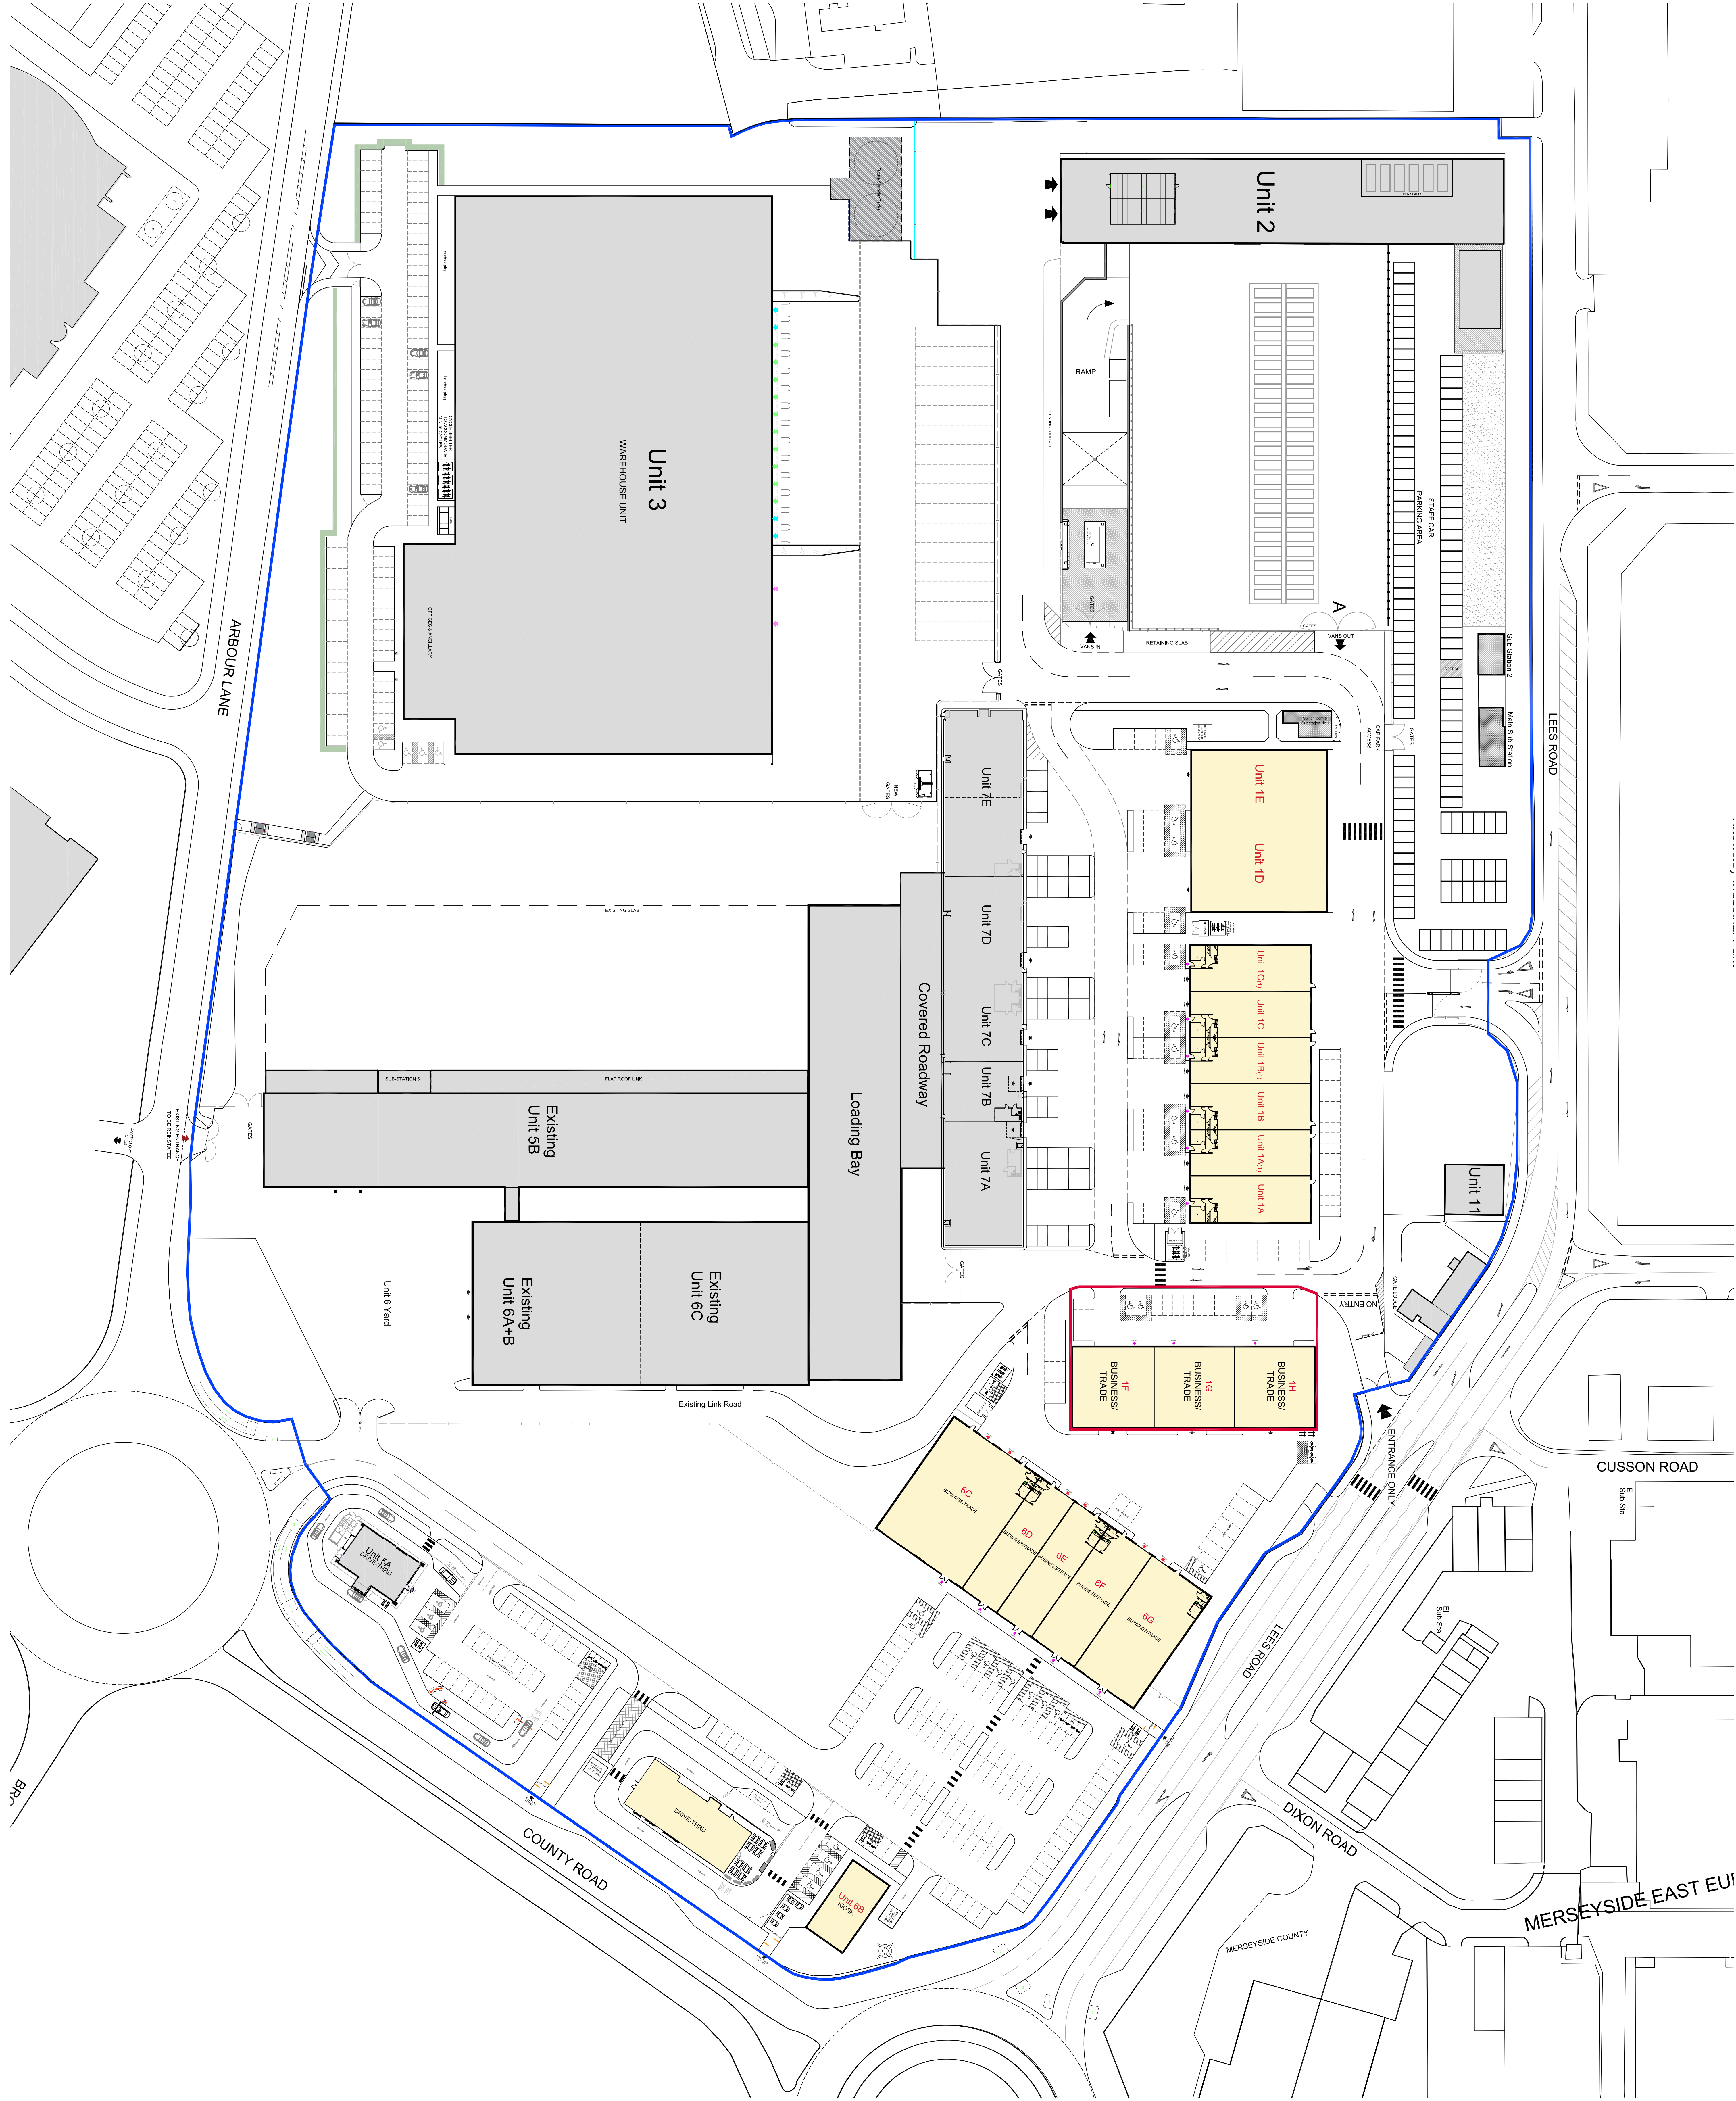

E	Units 1F-1H installed	08.04.21
D	Updated to include motorcycle and cycle provision	21.07.20
C	Updated to include motorcycle and cycle provision	08.07.20
B	Site plan submitted	08.07.20
A	Minor revision to driveway SB & dimensions added	08.07.19
REV / DESCRIPTION	DATE	

ORBIT DEVELOPMENTS
ACADEMY BUSINESS PARK
LEES ROAD KNOWSLEY L33 7SA

PROPOSED SITE PLAN (500)

1:500 @ A0 11h. 16.04.19

389-PL-2103-E