
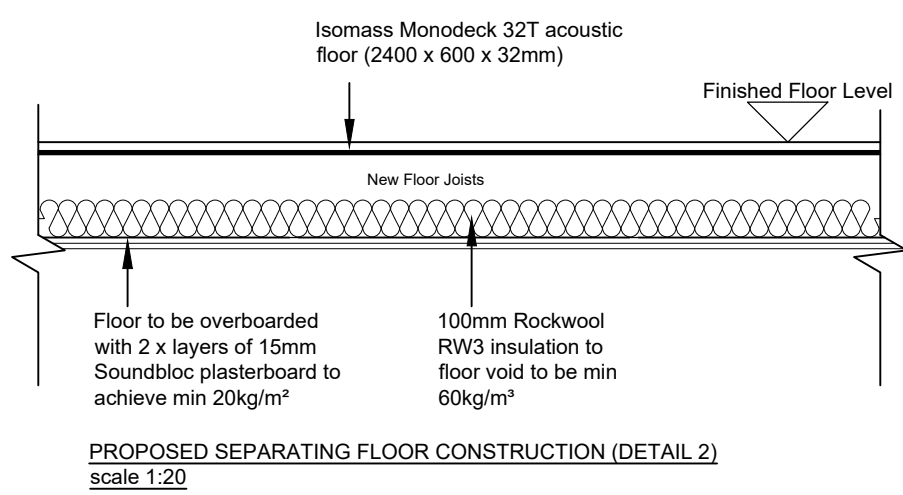
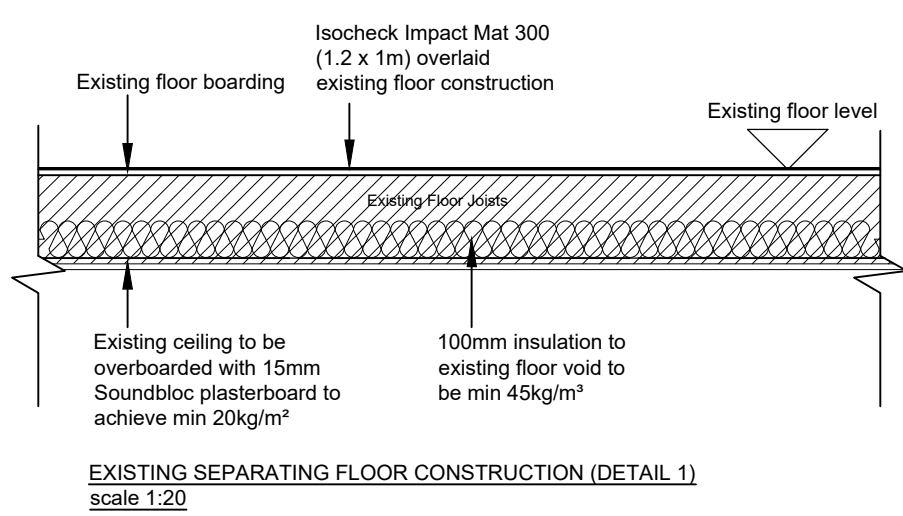
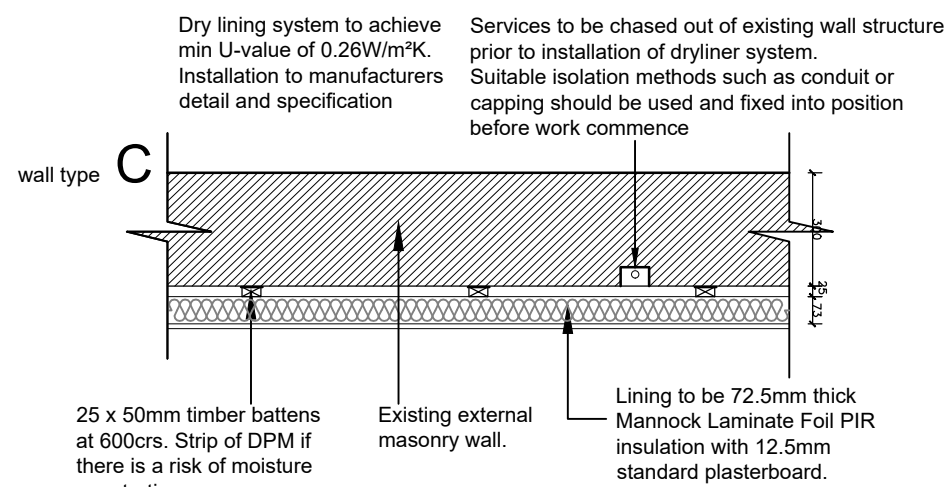
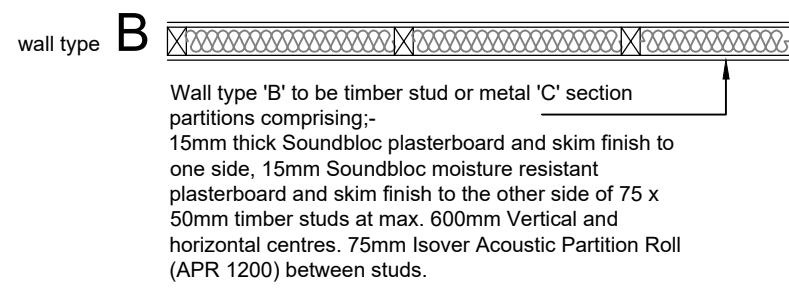
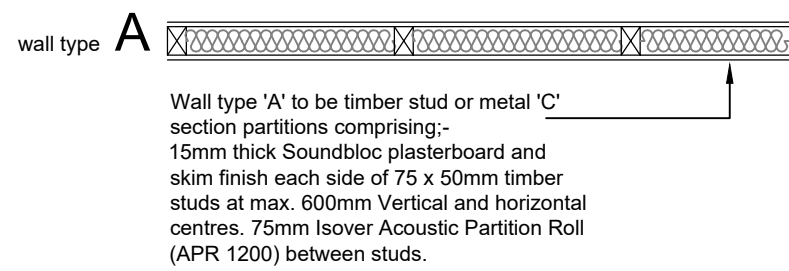
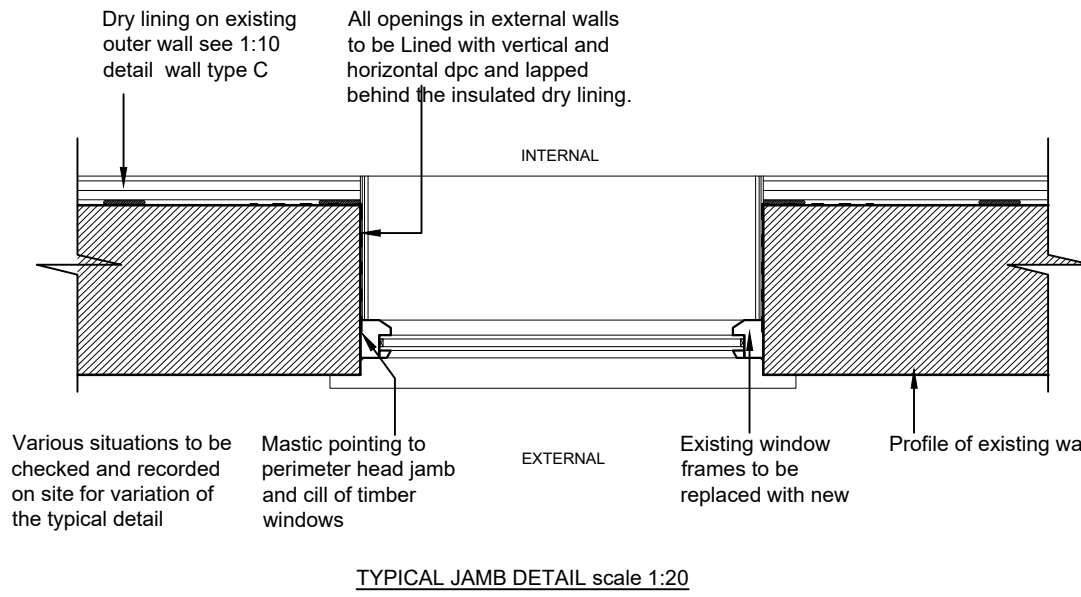


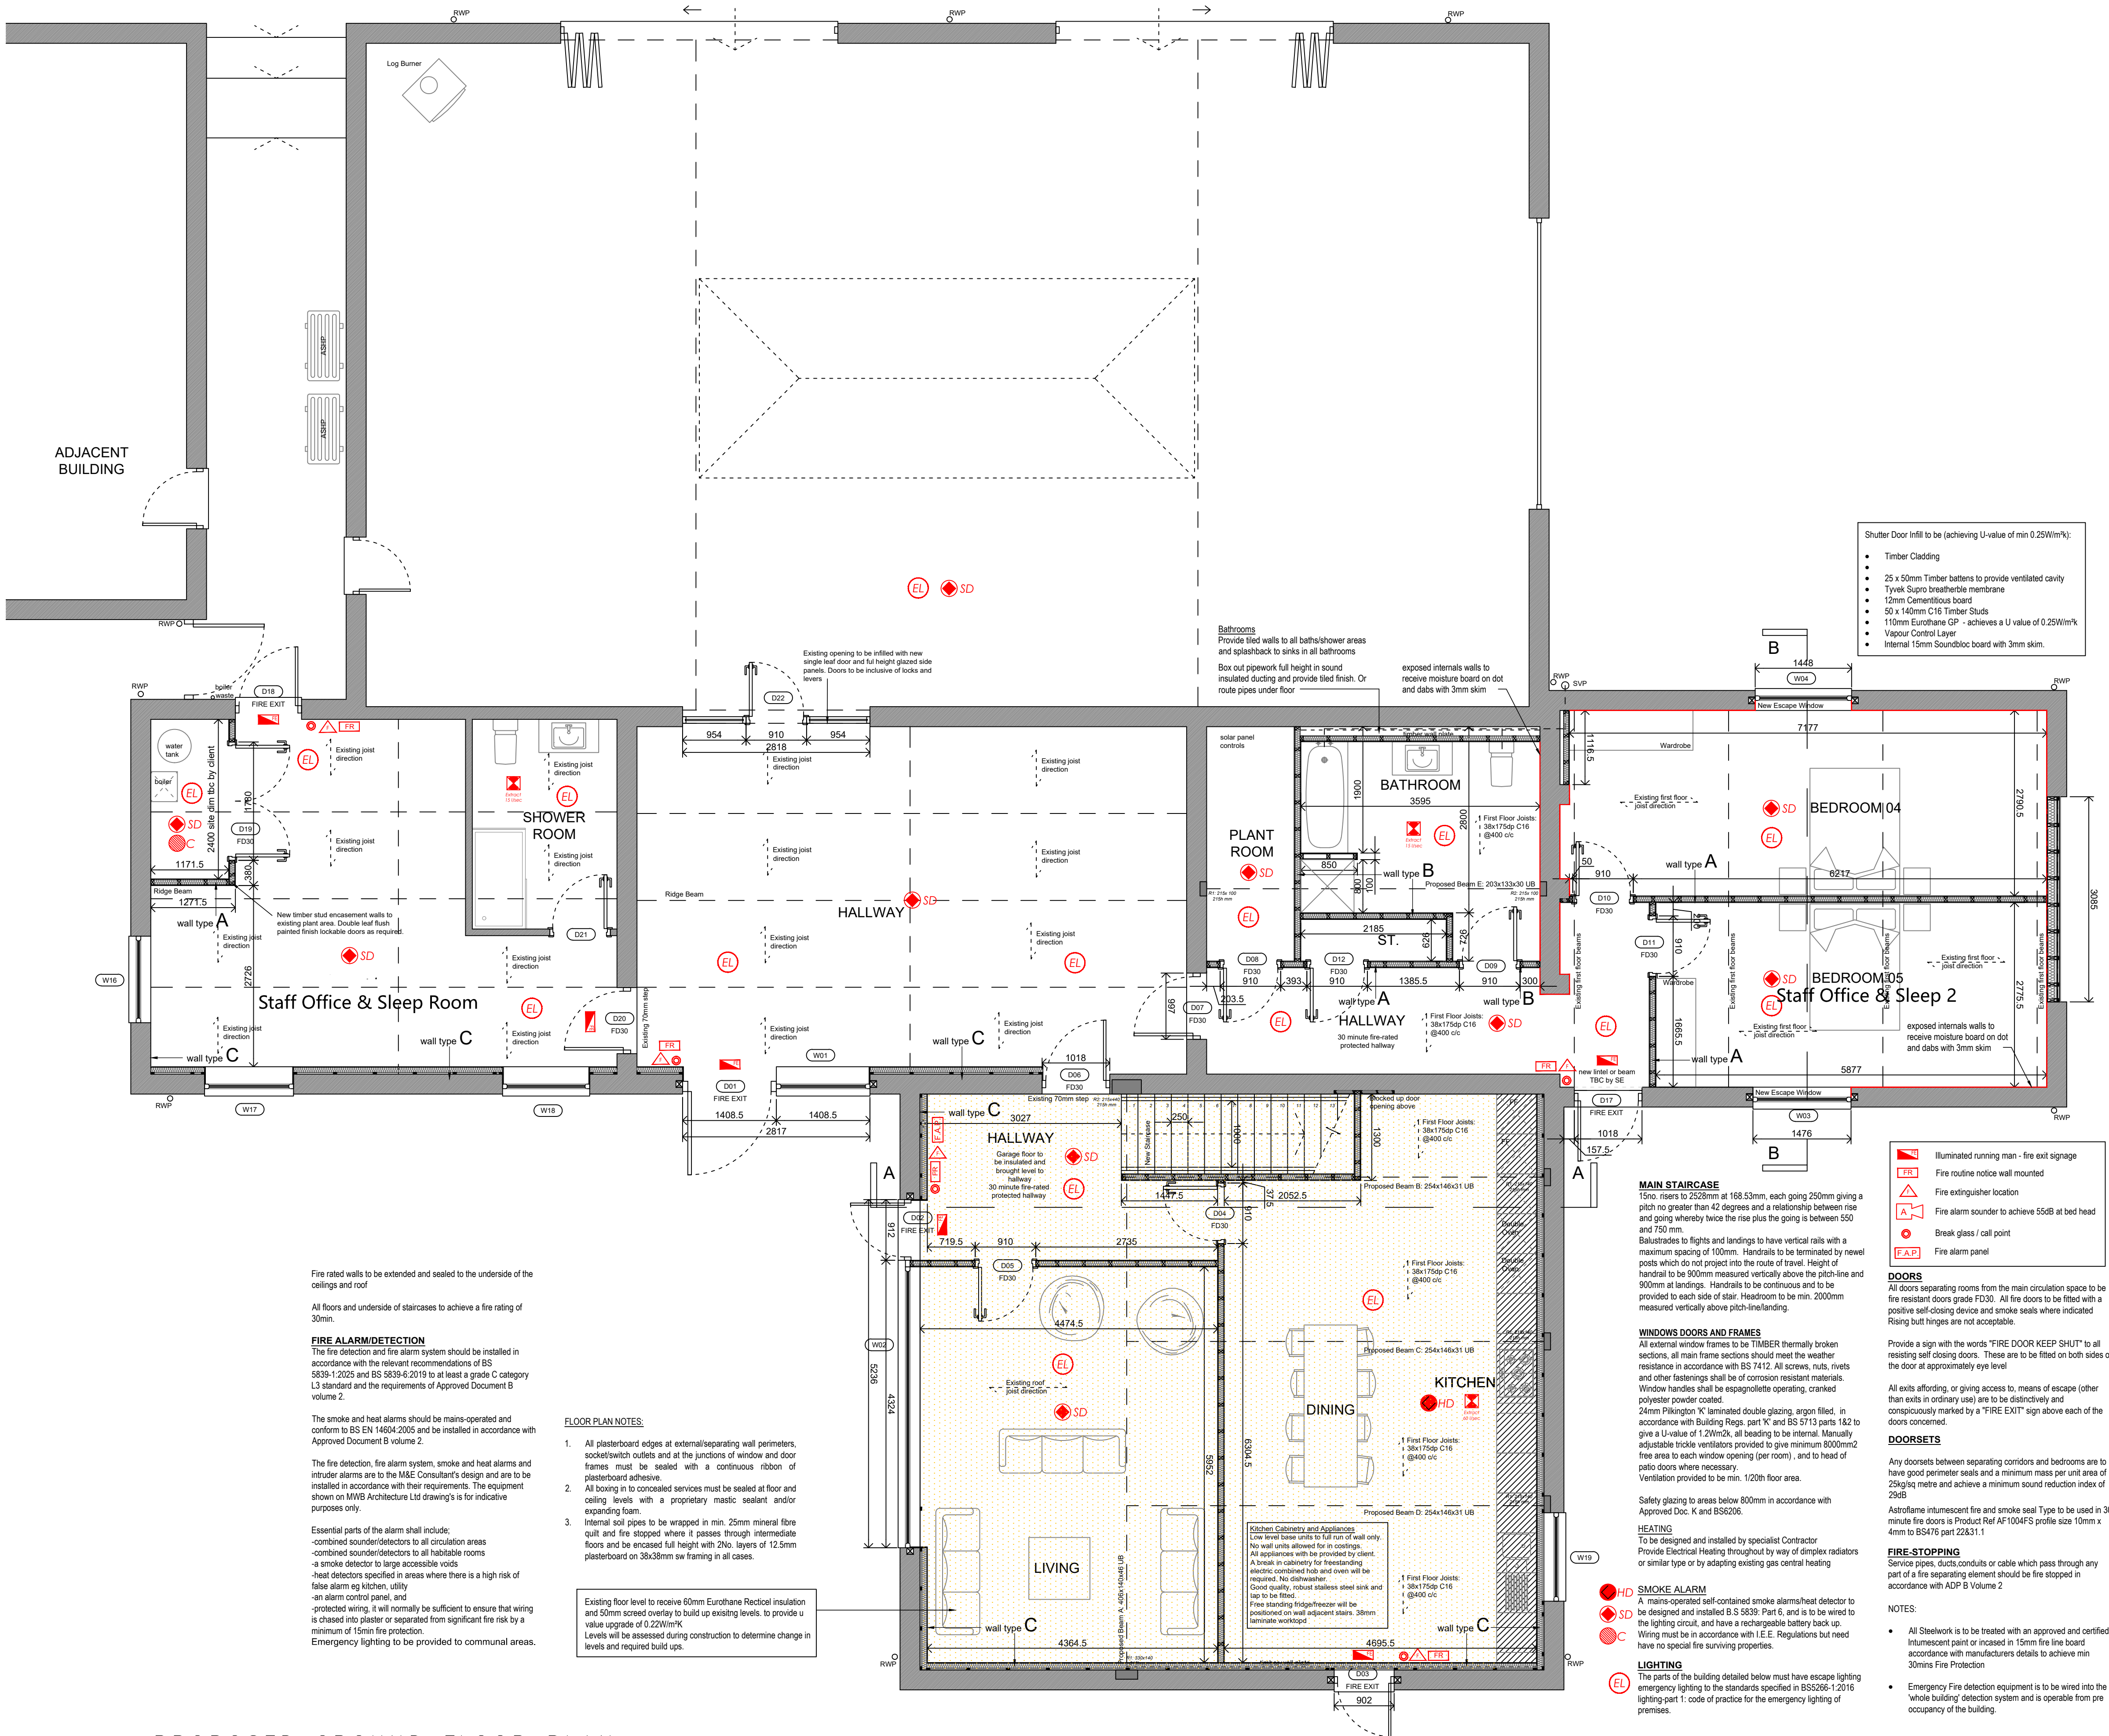

PROPOSED GROUND FLOOR PLAN